



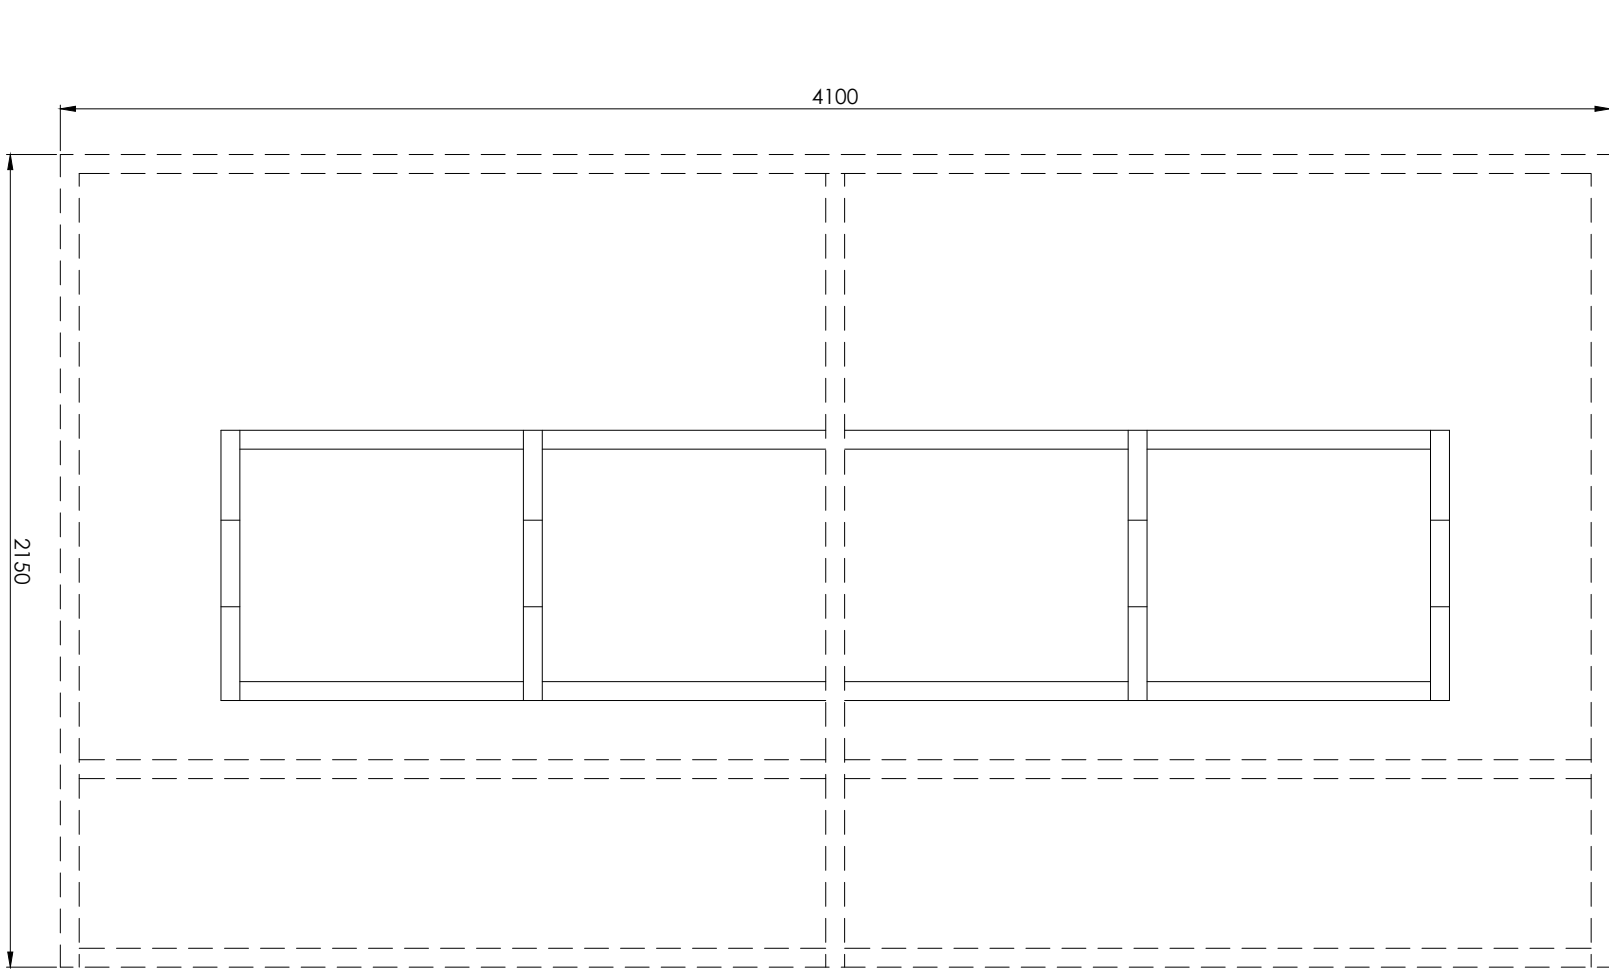


Bin Store - Plan

1:20

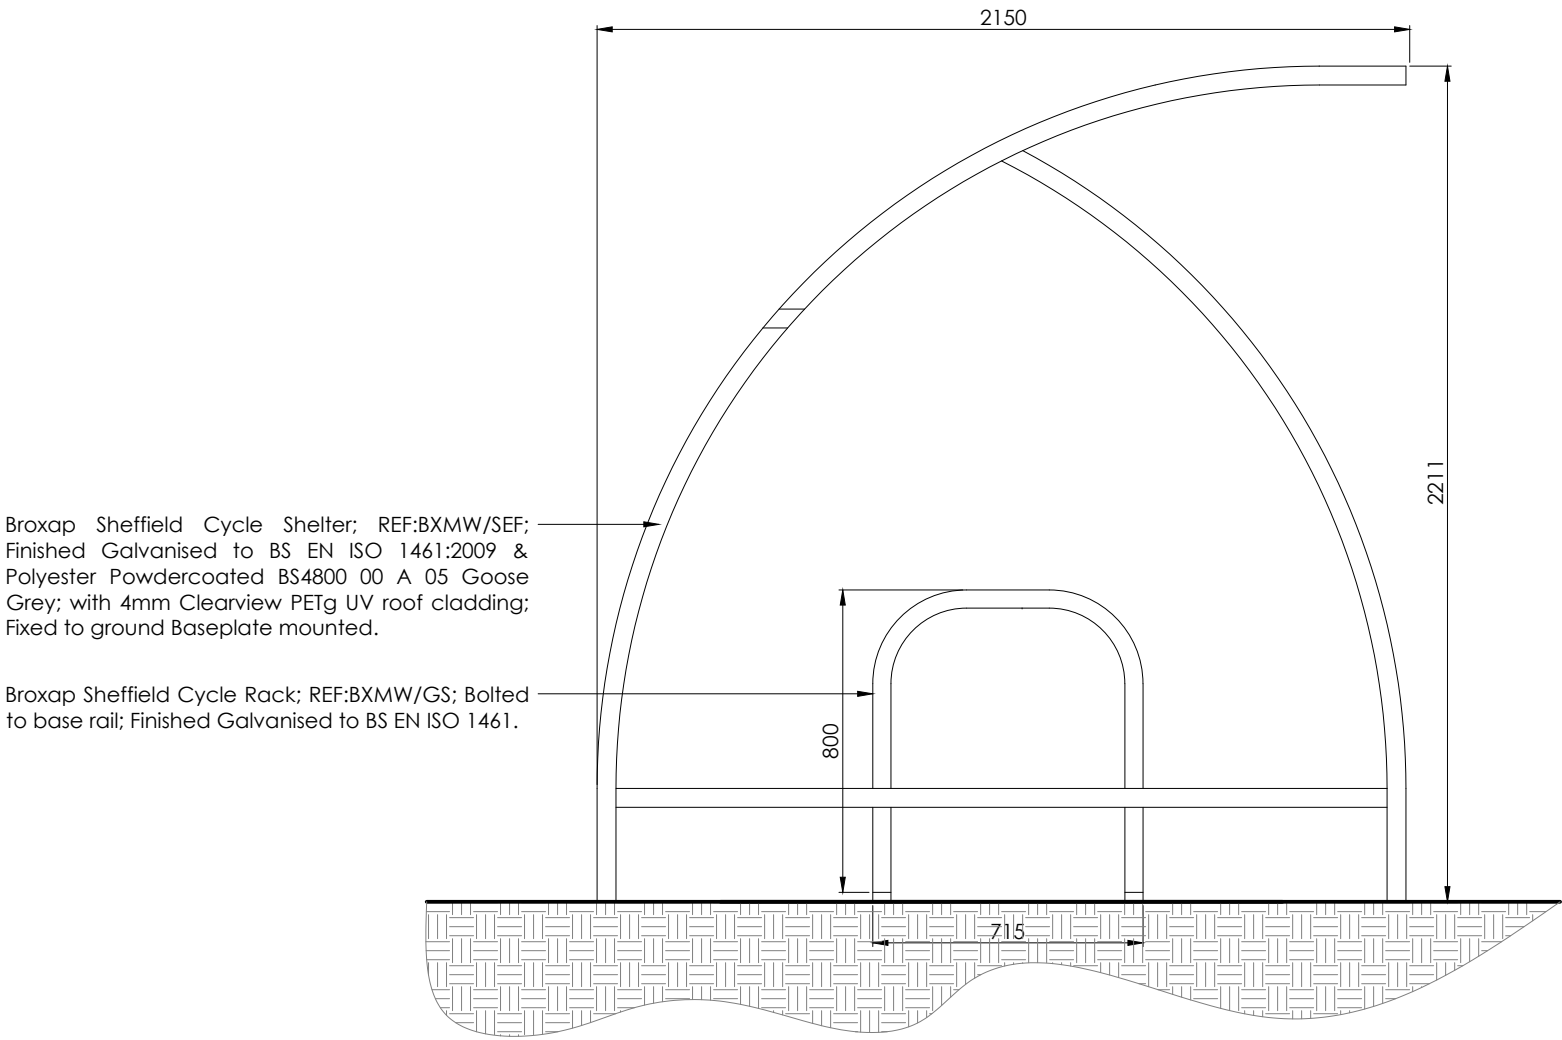


Cycle Store - Side Elevation

1:20

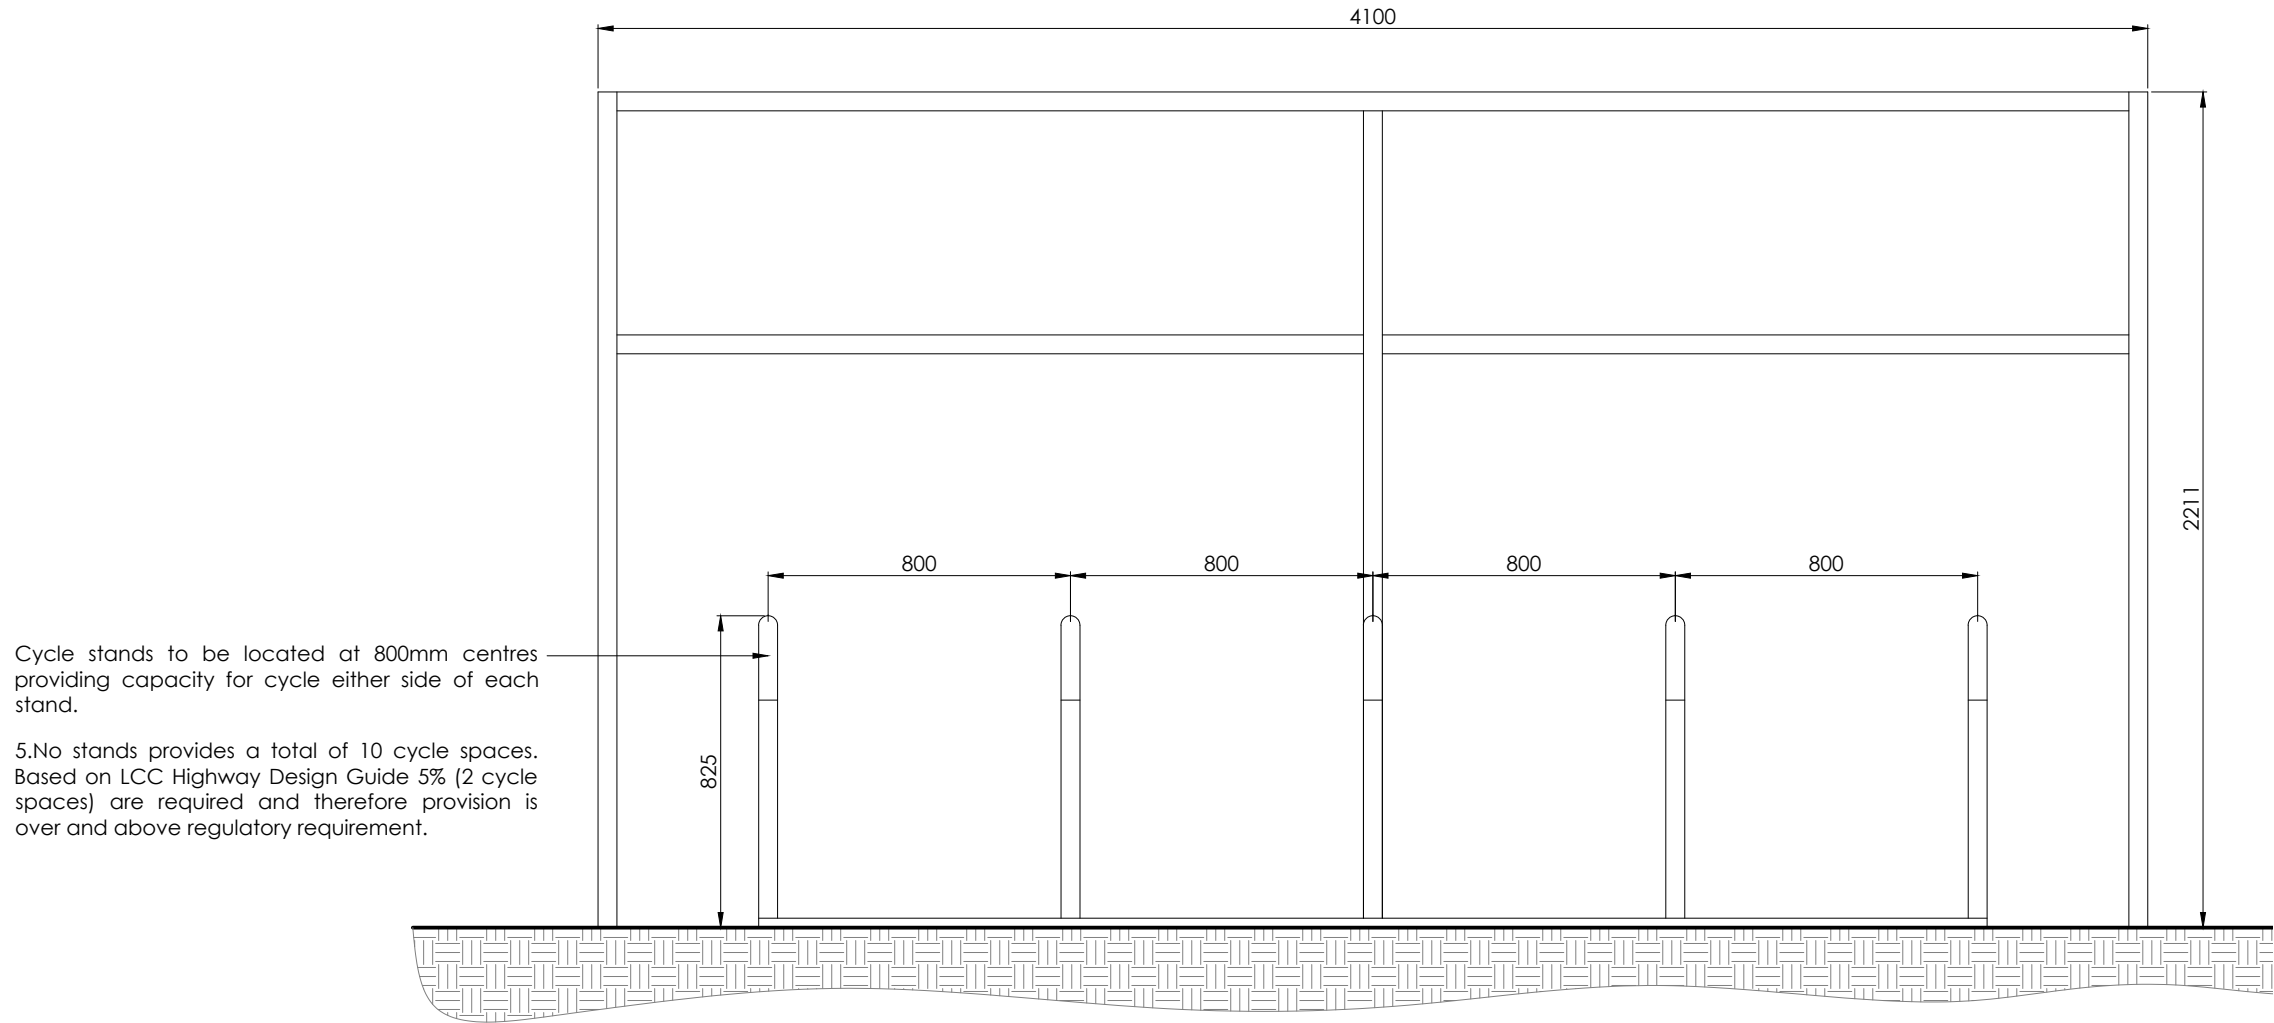

Cycle Store - Front Elevation

1:20

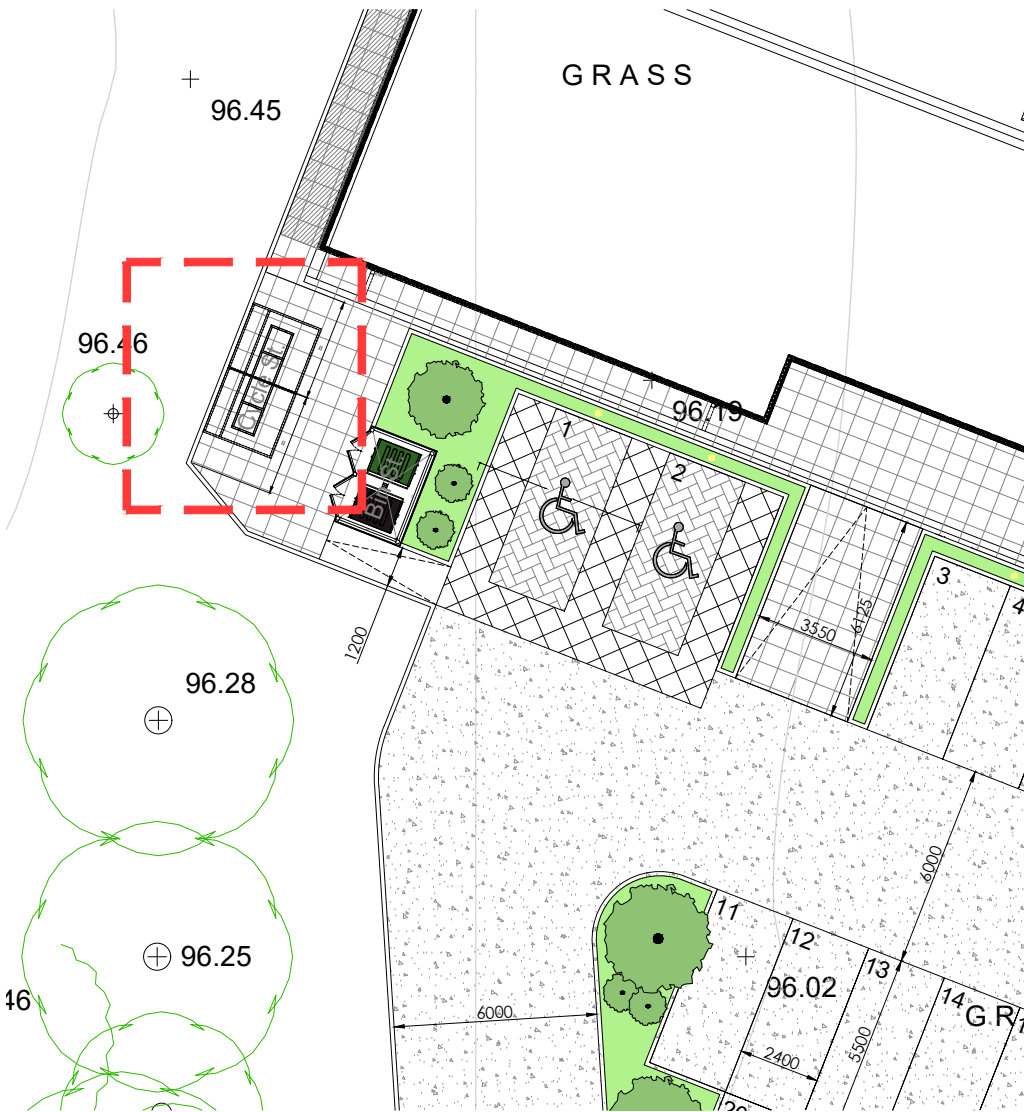

Cycle Store - Location Plan

NTS

Do not scale from this drawing, work to given dimensions.
All dimensions to be checked on site. Any discrepancies with this drawing to be reported and clarified prior to commencing work on site, if in doubt - Ask.
Corporate Architecture Ltd accept no responsibility for works not undertaken fully in accordance with this drawing and relevant specifications.
Copyright © Corporate Architecture Limited

North point:



Revision Log:

Rev:	Description:	By:	Date:

Project:
Land Adjacent to Hinckley Rugby Club
Hinckley
Leicestershire

Client:
Heart of England Community Boxing Club
Nick Griffin [HOECBC] & Louise/Caspar Hobbs

"The Christian Hobbs Boxing Gym"

Scale:
0 250mm 500mm 750mm 1m 1:20

Drawn by:	Checked:	Date:	Paper Size:
JG		June 2024	A2

Drawing Title:
Proposed Cycle Store Detail

Drawing Status:
TENDER ISSUE

Drawing Number:	Revision Number:
DE060	T1



CORPORATE ARCHITECTURE LIMITED
CHARTERED ARCHITECTS

HEAD OFFICE
Venari House, 1 Trimhush Way,
Market Harborough,
Leicestershire, LE16 7XY
Tel: 01858 467476

ISO 9001

office@corporatearchitecture.co.uk
www.corporatearchitecture.co.uk

RIBA
Chartered Practice