


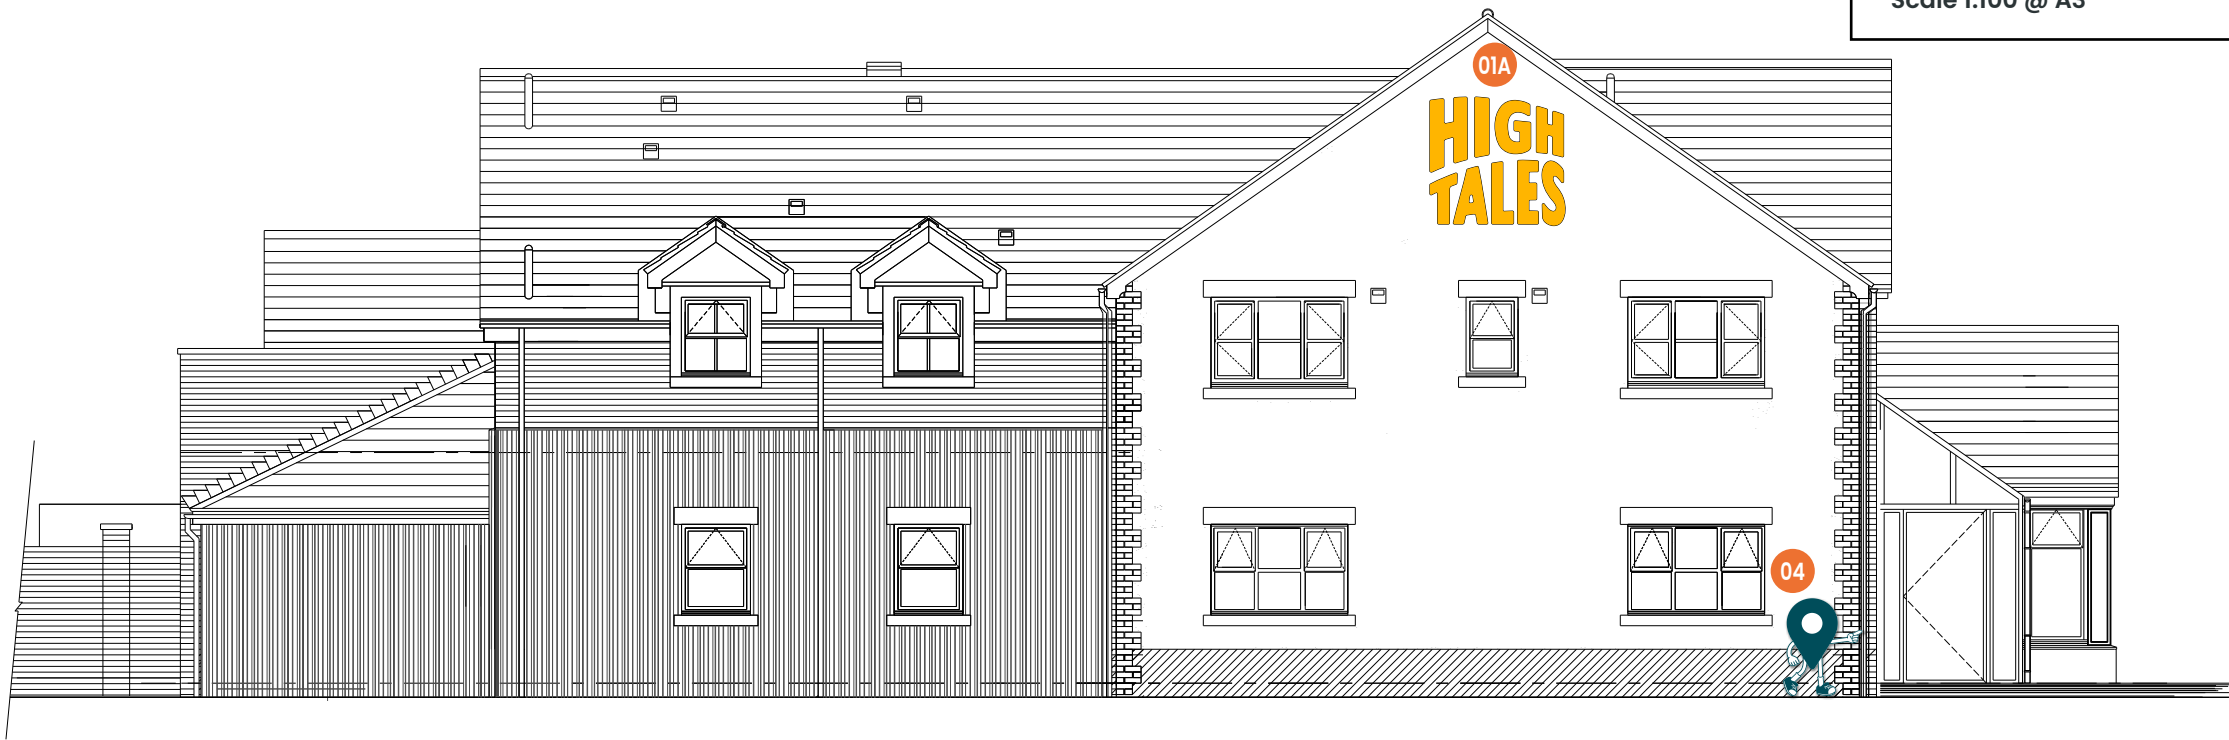


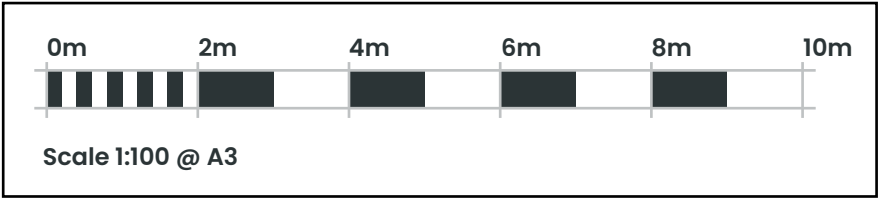

WEST ELEVATION – Scale 1:100 @ A3

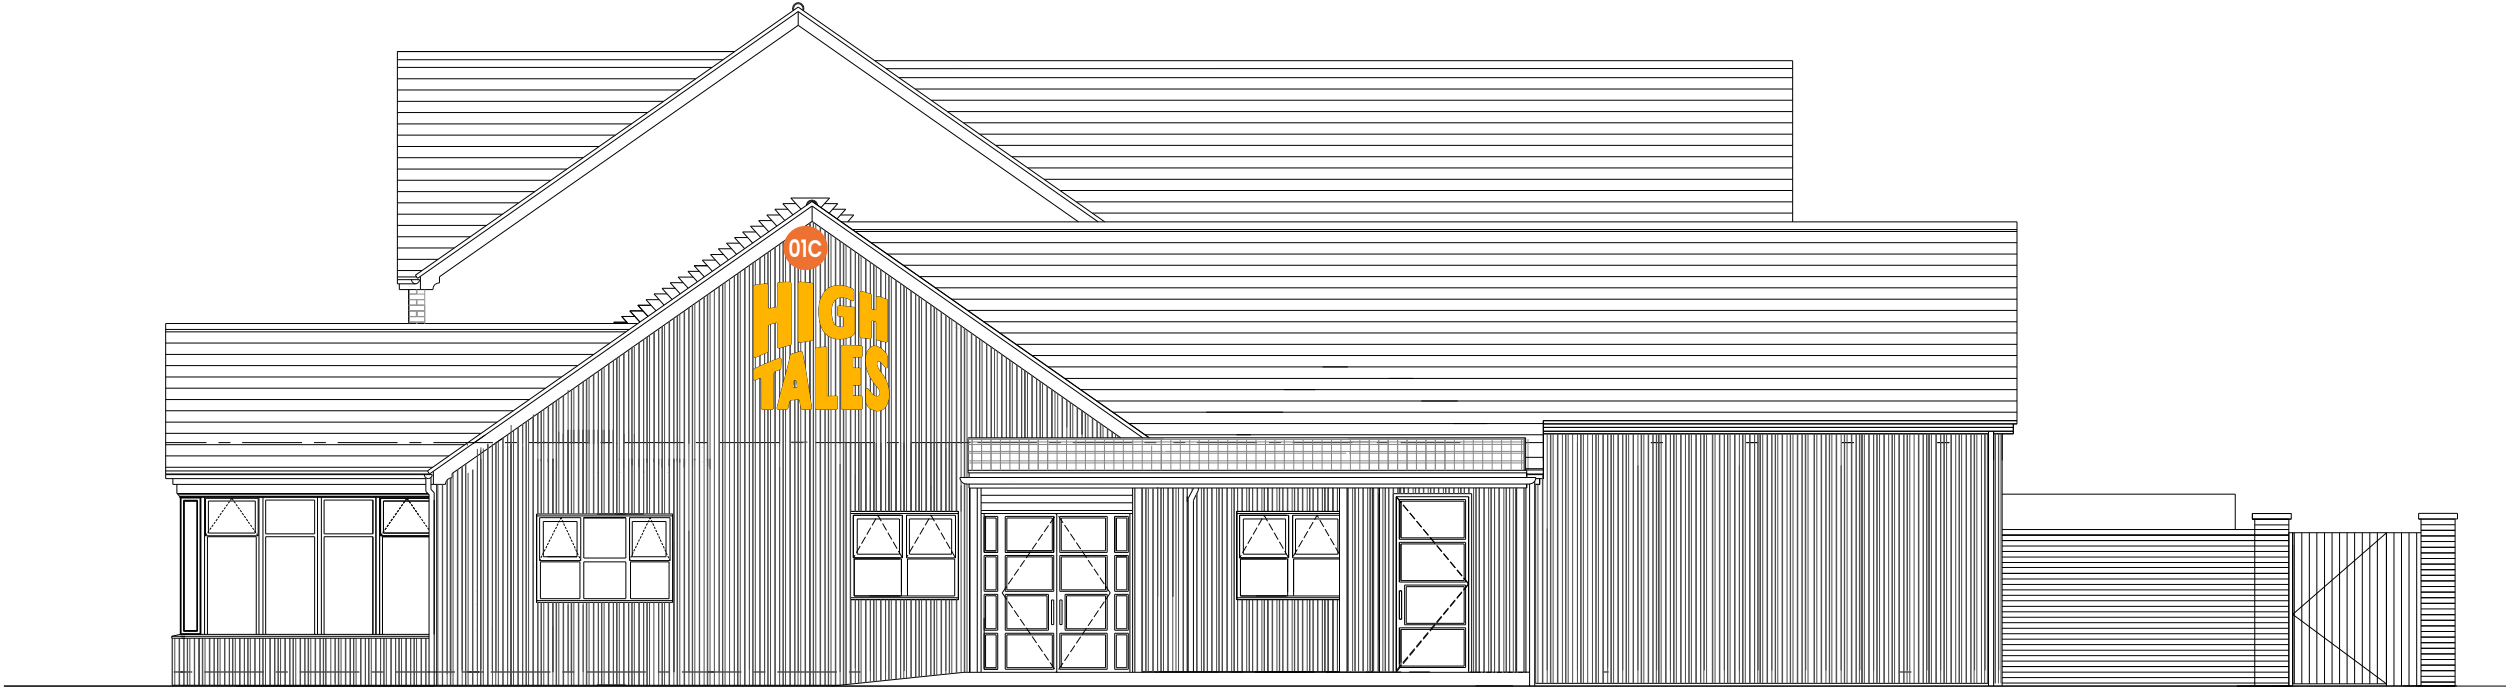

SOUTH ELEVATION – Scale 1:100 @ A3

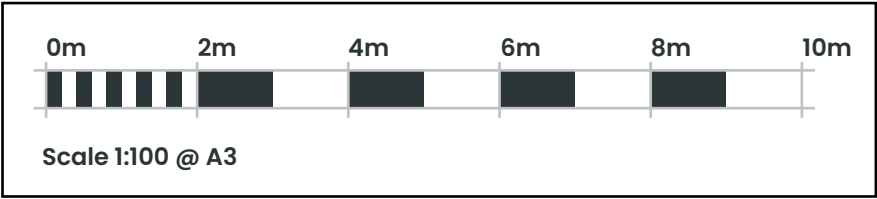

EAST ELEVATION – Scale 1:100 @ A3



NORTH ELEVATION – Scale 1:100 @ A3