


Existing RF Plan Notes

1. Existing conservatory to be demolished to make way for proposed rear extension.

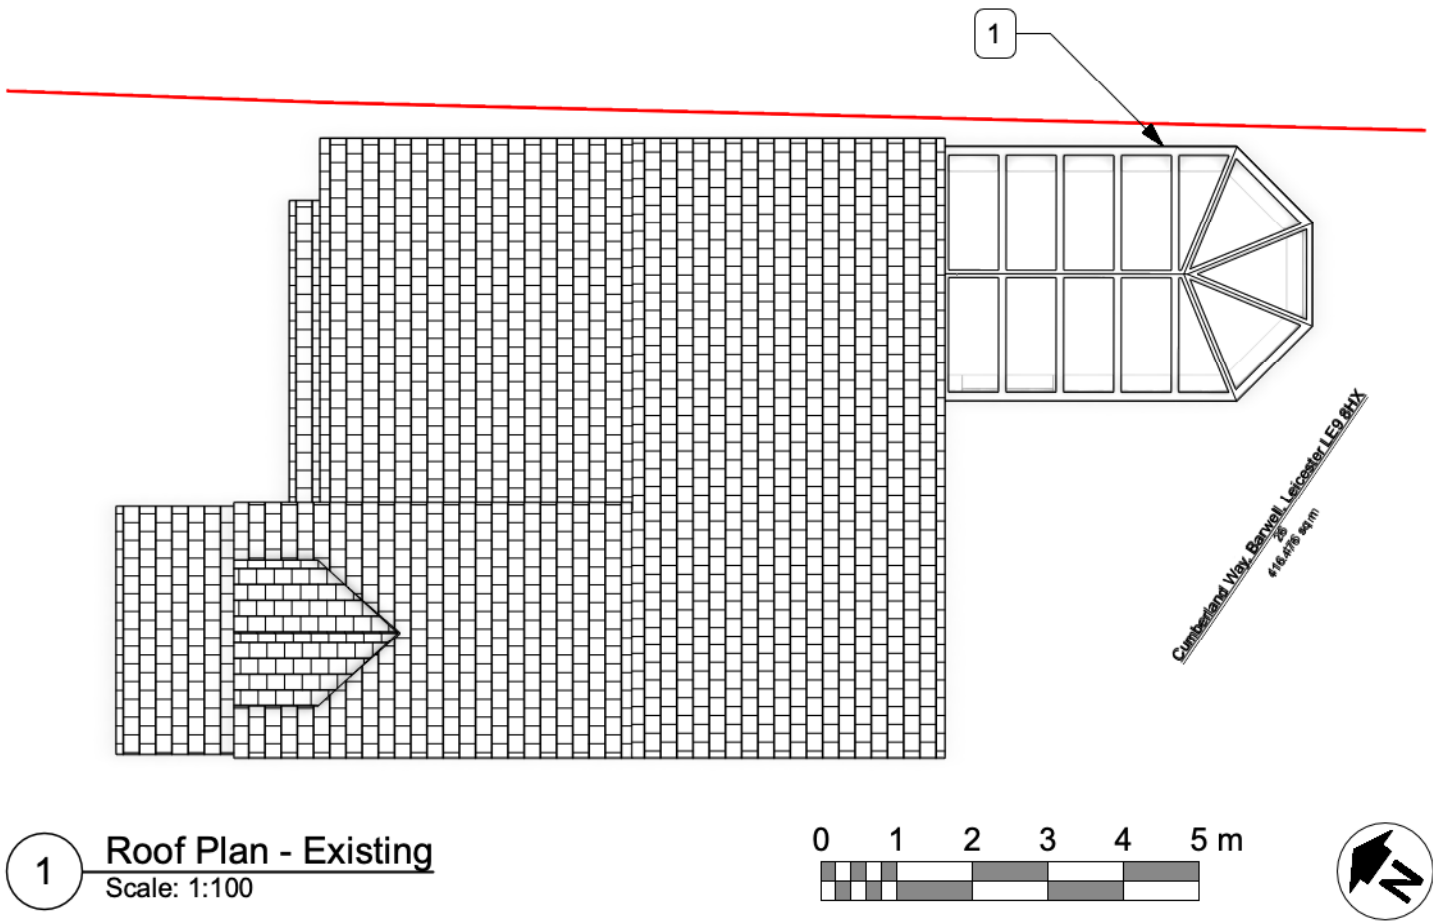

THE DESIGN SOCIAL

134 Kirkby Road Barwell LE9 8FN UK
T: +44 (0)1455 446521 F: +44 (0)1455 446521
E: admin@thedesignsocial.com

GENERAL DRAWING NOTES

© This drawing is not to be shown to any Third Party unless agreed by The Design Social.

This drawing shows 'design intent' only.
It is the responsibility of the appointed contractor to finalise development, using specialists approved by The Design Social, & produce detailed working drawings.
ALL working drawings to be approved by The Design Social prior to manufacture.

REV.	DATE	NOTES	REV. BY
------	------	-------	---------

THE DESIGN SOCIAL

John Thompson			
26 Cumberland Way, Barwell, Leicester LE9 8HX			
Existing Roof Plan			
AUTHOR	O.R.	DATE	04/11/2025
APPROVED	J.T.		
SCALE	1:100 @ A3	READ WITH	0419 (A) GA 001
DRAWING No.	0419	(A)	RF 006
Project No.	Type	Area	Number
DRAWING STATUS			
Planning			