


Proposed Elevation Notes

1. New uPVC double glazed French doors.
2. New uPVC double glazed window.
3. New pitched roof over extension with velux windows, to be tiled to match existing roof.
4. New porch to be of insulated cavity brick & block construction.
5. New double pitched roof over proposed porch to match original.
6. New solar panels.
7. New Velux windows in extension roof.
8. New conservatory to be uPVC framed with glazed windows and a dwarf wall.
9. Proposed extension to rear of property. Extension to be of insulated cavity brick & block construction.
10. New double pitched roof, pitch to match existing adjacent roof over new extension.



3 South Elevation - Proposed  
Scale: 1:100

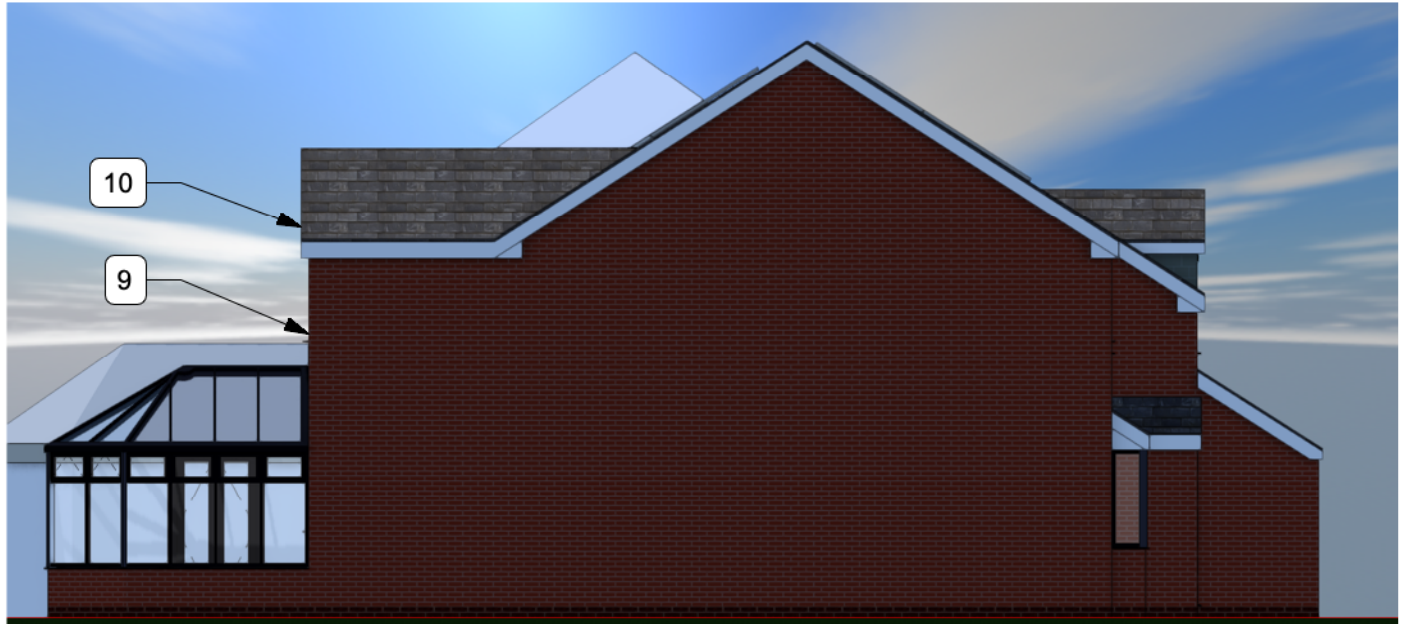

4 East Elevation - Proposed  
Scale: 1:100



1 West Elevation - Proposed  
Scale: 1:100



2 North Elevation - Proposed  
Scale: 1:100

# THE DESIGN SOCIAL

134 Kirkby Road Barwell LE9 8FN UK  
T: +44 (0)1455 446521 F: +44 (0)1455 446521  
E: admin@thedesignsocial.com

GENERAL DRAWING NOTES

© This drawing is not to be shown to any Third Party unless agreed by The Design Social.

This drawing shows 'design intent' only.  
It is the responsibility of the appointed contractor to finalise development, using specialists approved by The Design Social, & produce detailed working drawings.  
ALL working drawings to be approved by The Design Social prior to manufacture.

| REV. | DATE | NOTES | REV. |
|------|------|-------|------|
|      |      |       | BY   |

# THE DESIGN SOCIAL

|                                               |                 |             |                 |
|-----------------------------------------------|-----------------|-------------|-----------------|
| John Thompson                                 |                 |             |                 |
| 26 Cumberland Way, Barwell, Leicester LE9 8HX |                 |             |                 |
| Proposed Elevations                           |                 |             |                 |
| AUTHOR                                        | L.R.            | DATE        | 10/11/2025      |
| APPROVED                                      | J.T.            | SCALE       | 1:100 @ A3      |
| READ WITH                                     | 0419 (A) GA 001 | DRAWING No. | 0419 (L) GA 011 |
| Project No.                                   | Type            | Area        | Number          |
| DRAWING STATUS                                | Planning        |             |                 |