




All dimensions given are to assist in the pricing of works. It is the responsibility of the person carrying out the works to verify all dimensions on site prior to placing orders or carrying out works.

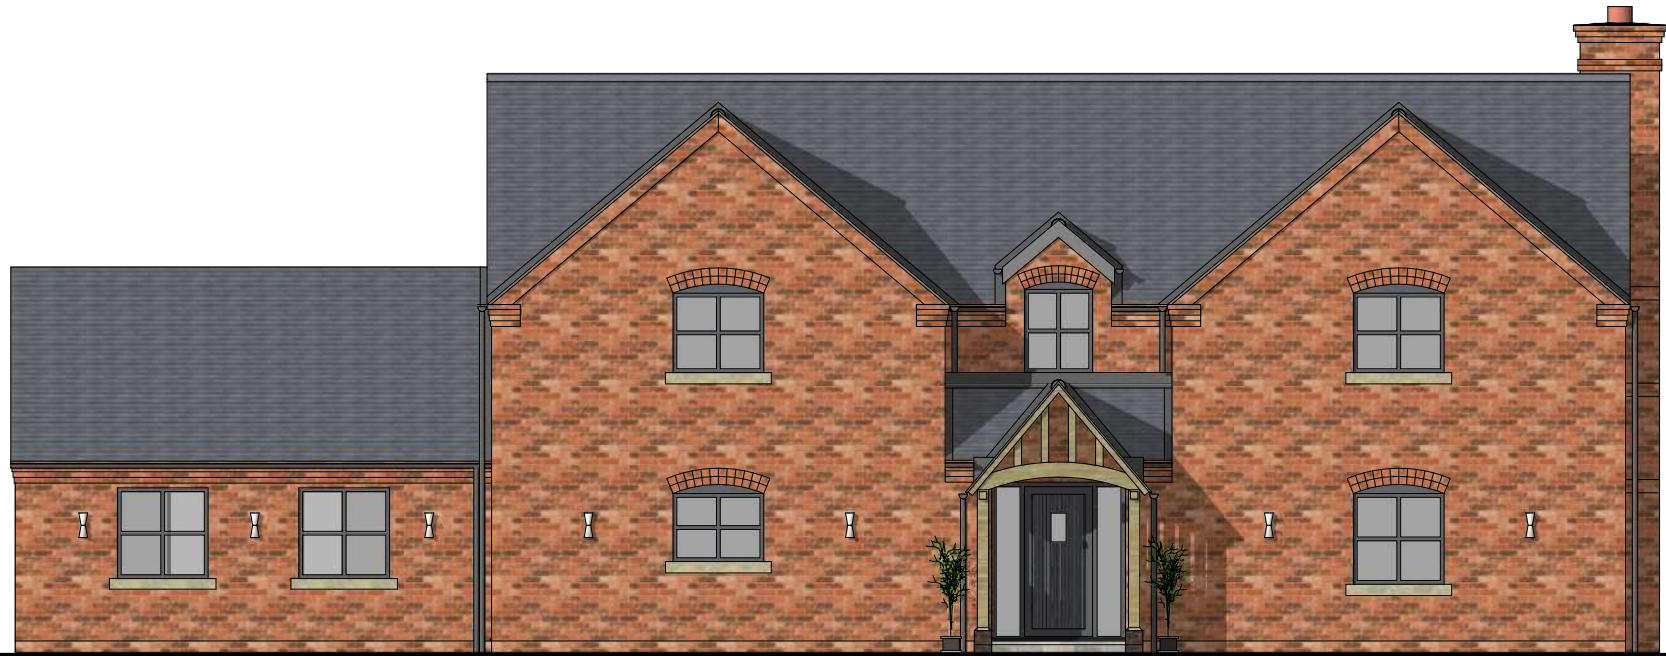

Front Elevation
Scale: 1:100



Bricks to be Hampton
Rural Blend



Roof tiles to be Marley
Hawkins Plain tile in
Staffordshire Blue



Windows to be Anthracite
Grey, RAL 7016

RAL 7016
Anthracite Grey



Side Elevation
Scale: 1:100

