


House Type Pack

Proposed residential development at

Normandy Fields, West of Hinckley

JAN 2024

 


Scale 1:100



CL412
FRONT ELEVATION



CL412
SIDE ELEVATION

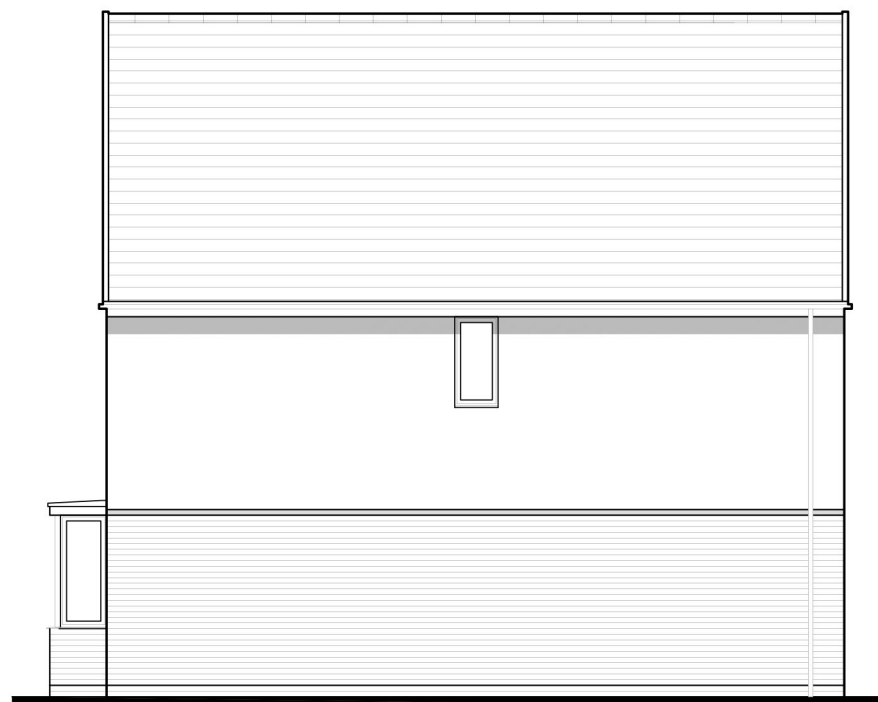

CL412
REAR ELEVATION



CL412
SIDE ELEVATION

BEWDLEY

CL RENDER

CL412.PL-08

DATE: **SEPT 2023**

REV:

SCALE: **1:100 @ A3**


DRAWN: **MJE**

120.89m²

CHECKED: **GPM**

1301ft²


BLOOR HOMES

 

Scale 1:100



GROUND FLOOR PLAN

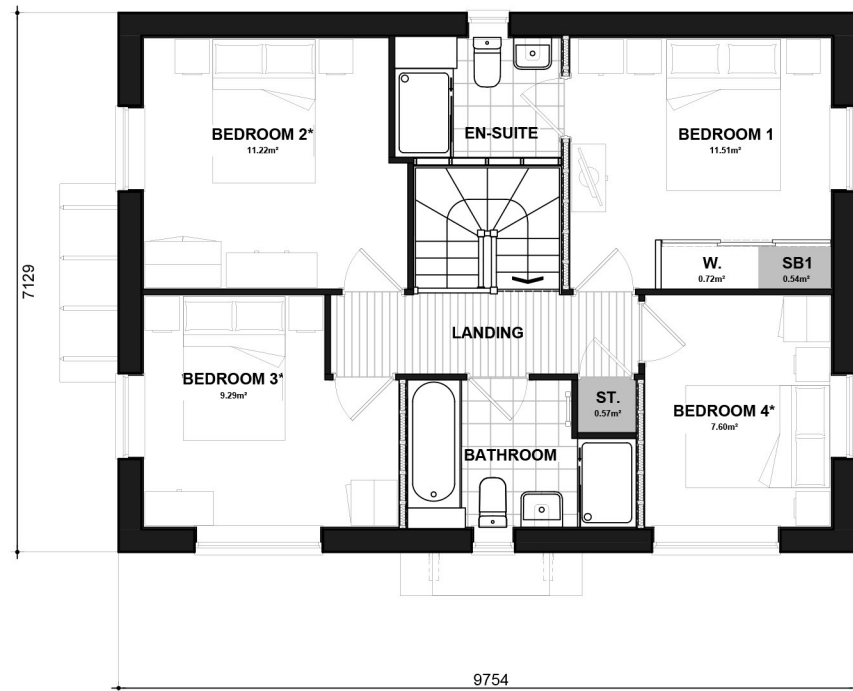

FIRST FLOOR PLAN

* Denotes floor areas shown to comply with National Described Space Standards (see schedule). Room layout shown as furnished and does not demonstrate compliance.


BEWDLEY

FLOOR PLANS

CL412.PL-09

DATE: SEPT 2023 REV:
SCALE: 1:100 @ A3
DRAWN: MJE 120.89m²
CHECKED: GPM 1301ft²

BLOOR HOMES

 


Scale 1:100



CL412-1
FRONT ELEVATION



CL412-1
SIDE ELEVATION

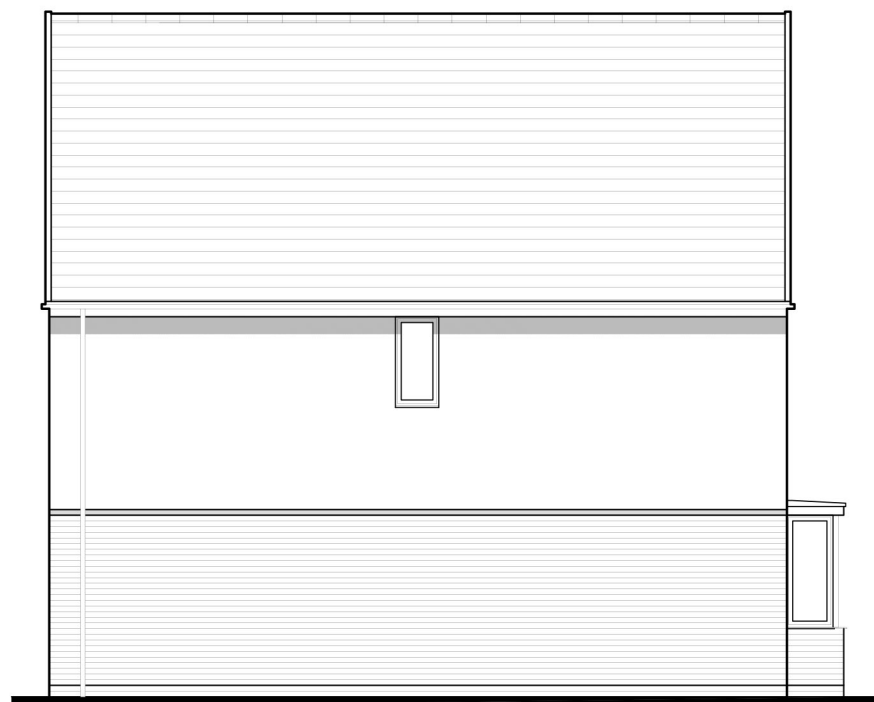

CL412-1
REAR ELEVATION



CL412-1
SIDE ELEVATION

BEWDLEY


CL RENDER

CL412-1.PL-08

DATE: SEPT 2023 REV:
SCALE: 1:100 @ A3

DRAWN: MJE 120.89m²
CHECKED: GPM 1301ft²


BLOOR HOMES

 

Scale 1:100



GROUND FLOOR PLAN

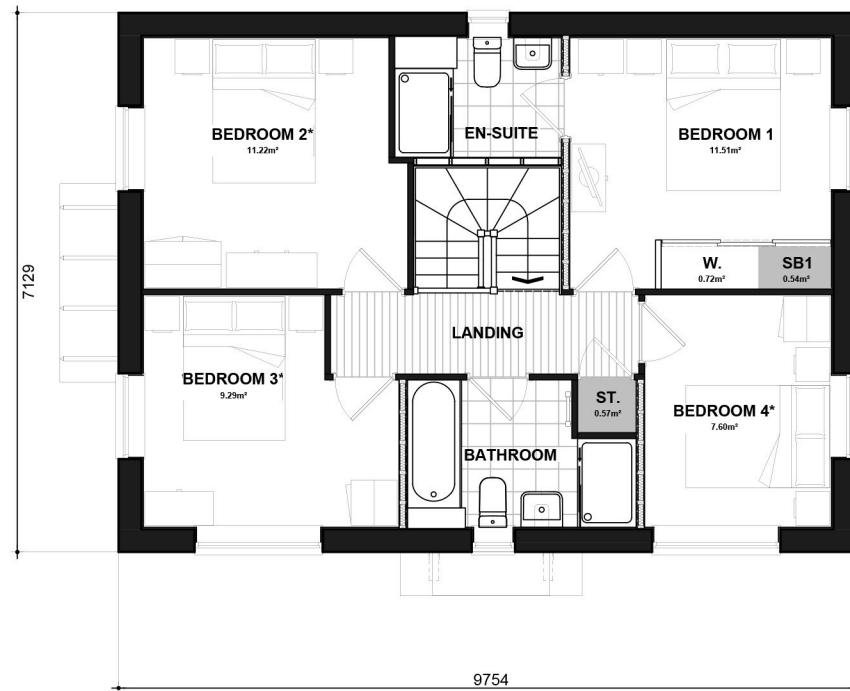

FIRST FLOOR PLAN

* Denotes floor areas shown to comply with National Described Space Standards (see schedule). Room layout shown as furnished and does not demonstrate compliance.

BEWDLEY


FLOOR PLANS

CL412-1.PL-09

DATE: SEPT 2023 REV:
SCALE: 1:100 @ A3

DRAWN: MJE 120.89m²
CHECKED: GPM 1301ft²


BLOOR HOMES

 

Scale 1:100




FRONT ELEVATION

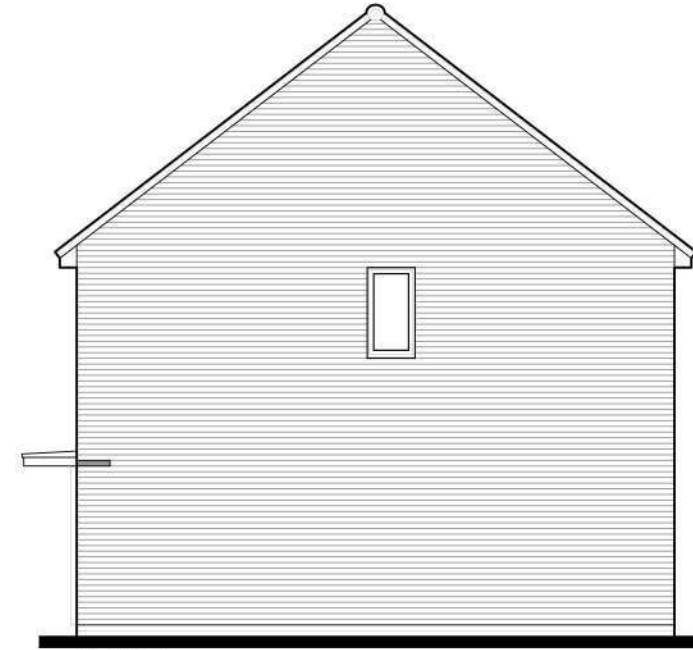

SIDE ELEVATION



REAR ELEVATION

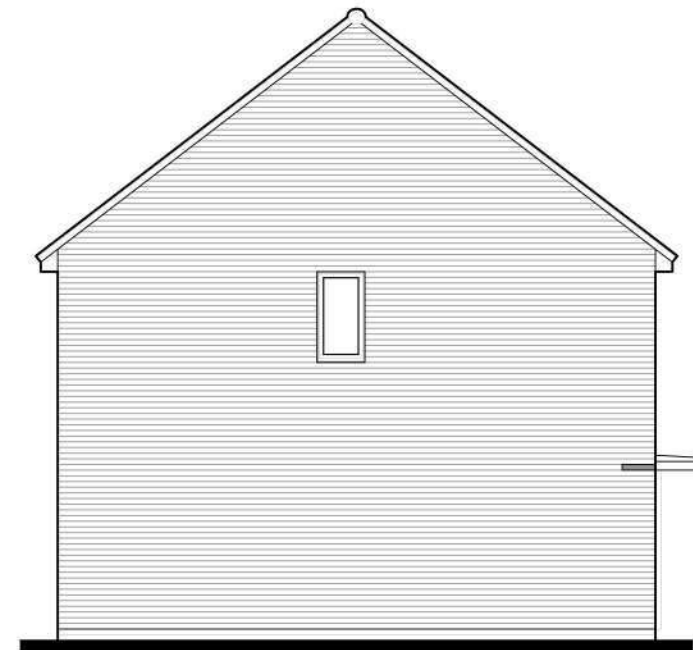

SIDE ELEVATION


Drake
BRICK

CL277_277-1.PL-01


DATE: NOV 2020 REV:
SCALE: 1:100 @ A3

DRAWN: DR 62.27m²
CHECKED: GPM 670ft²

BLOOR HOMES

 

Scale 1:100

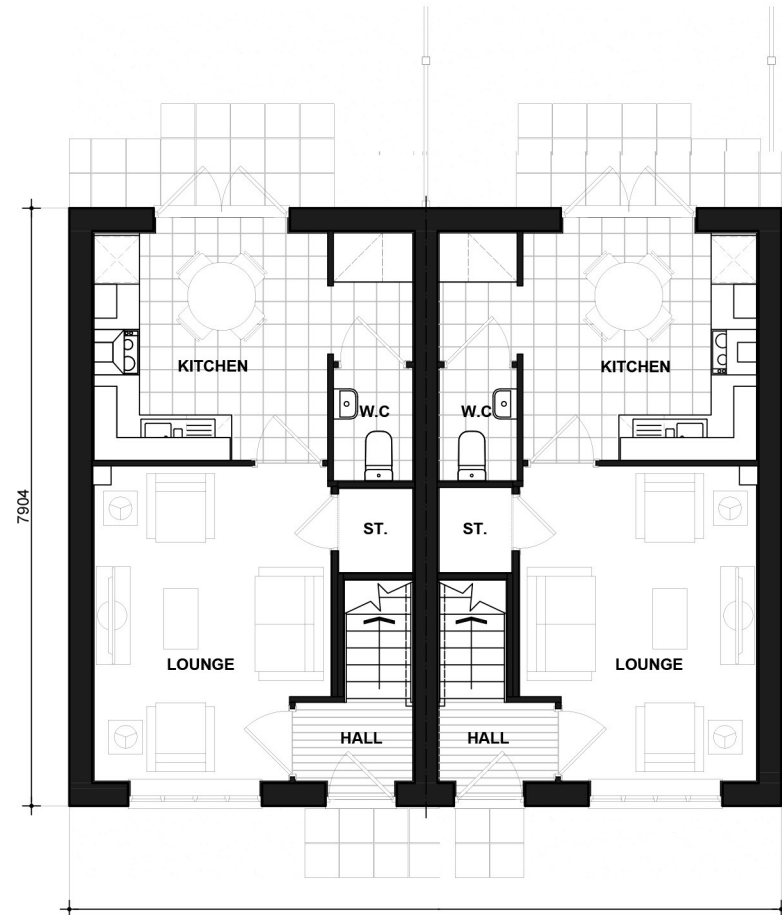

GROUND FLOOR PLAN



FIRST FLOOR PLAN

Drake


CL277_277-1.PL-05

DATE: NOV 2020
SCALE: 1:100 @ A3

DRAWN: DR
CHECKED: GPM

62.27m²
670ft²


BLOOR HOMES®

 

Scale 1:100




FRONT ELEVATION

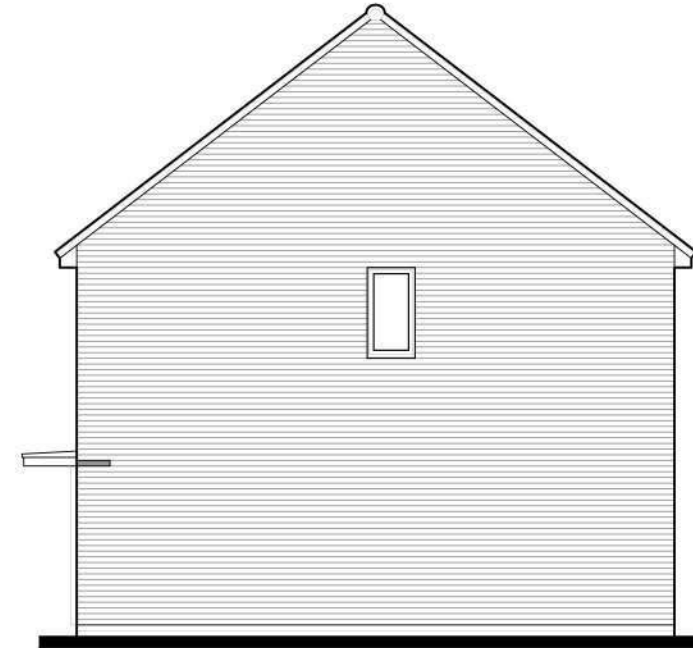

SIDE ELEVATION



REAR ELEVATION

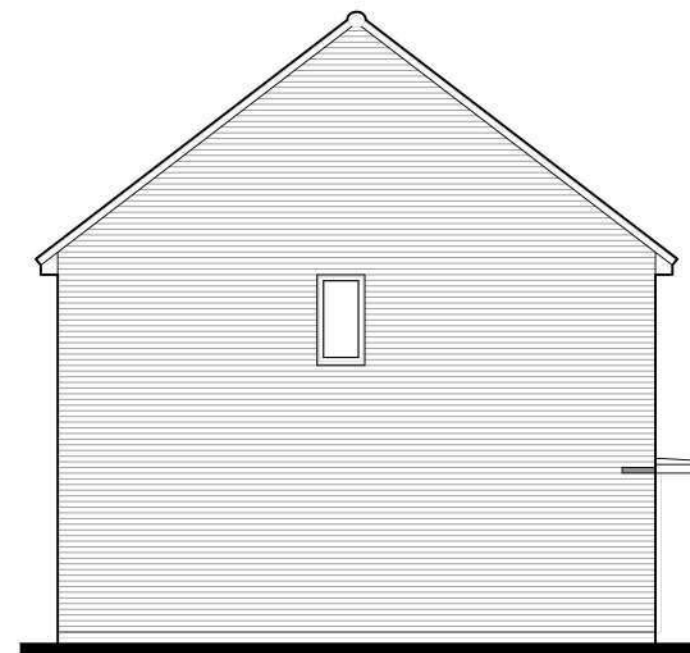


SIDE ELEVATION

Drake


BRICK
CL801.PL-01

DATE: NOV 2020
SCALE: 1:100 @ A3
DRAWN: DR
CHECKED: GPM
REV:
62.27m²
670ft²


BLOOR HOMES

 

Scale 1:100

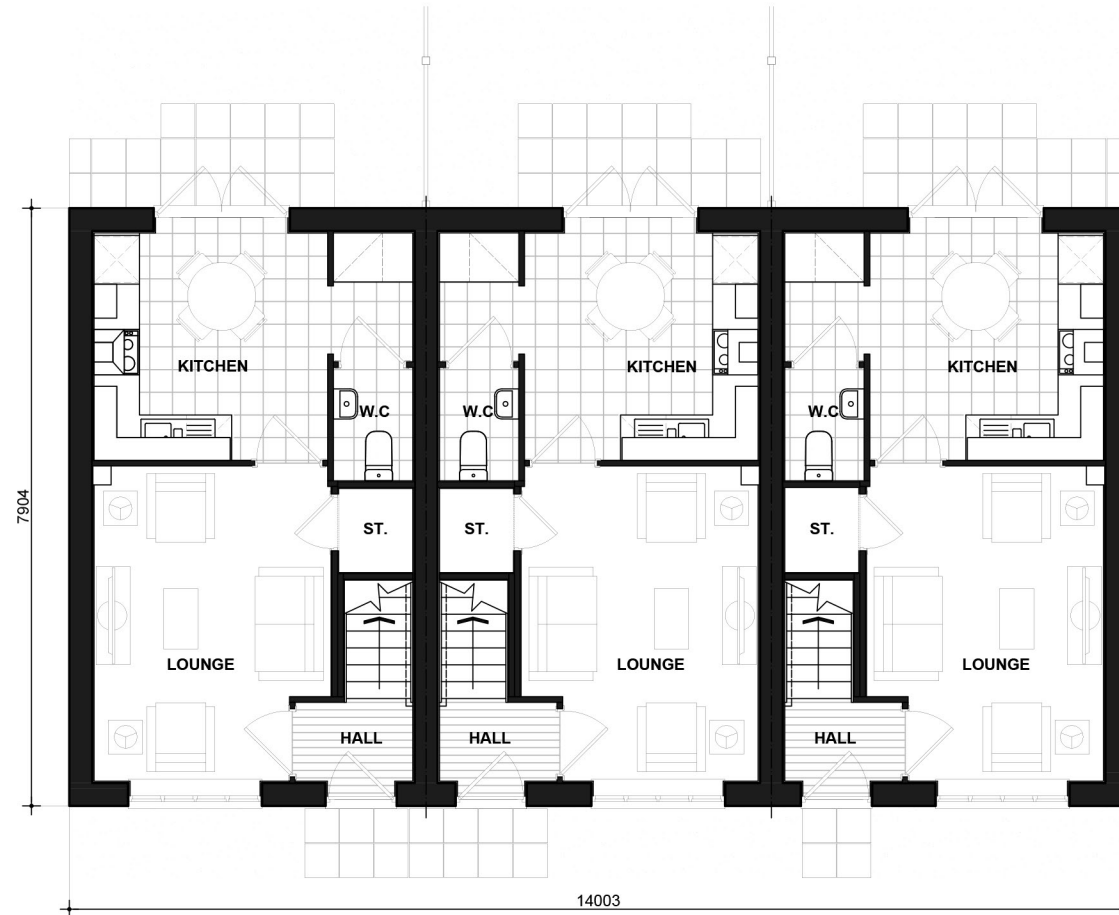

GROUND FLOOR PLAN

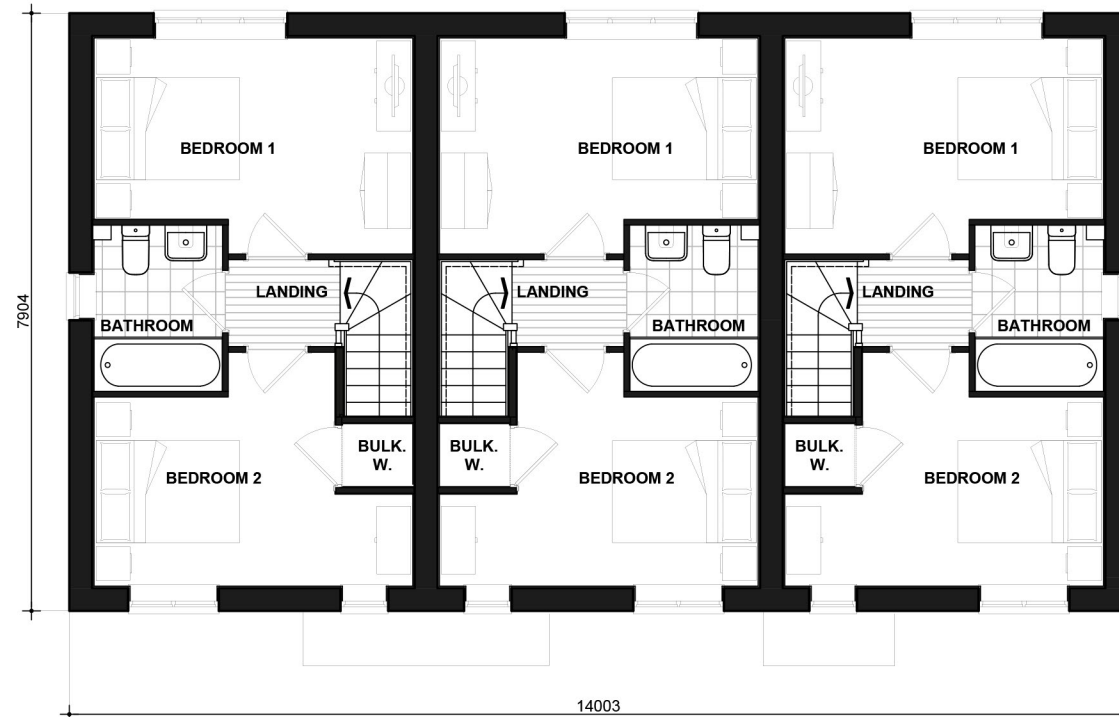

FIRST FLOOR PLAN


Drake

CL801.PL-04

DATE: NOV 2020 REV:
SCALE: 1:100 @ A3

DRAWN: DR 62.27m²
CHECKED: GPM 670ft²


BLOOR HOMES®

 

Scale 1:100




FRONT ELEVATION

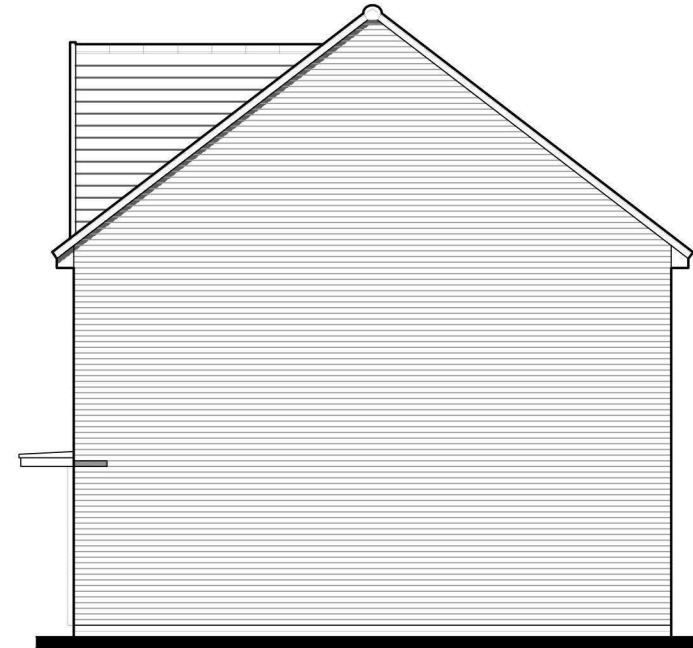

SIDE ELEVATION



REAR ELEVATION

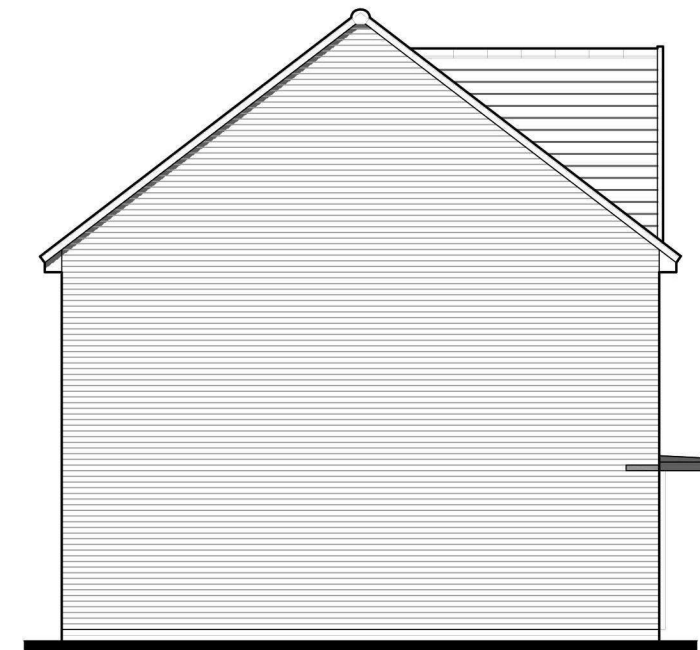

SIDE ELEVATION

Drake



BRICK

CL823.PL-01


DATE: MARCH 2020 REV:
SCALE: 1:100 @ A3

DRAWN: MJE 62.27m²
CHECKED: GPM 670ft²

BLOOR HOMES

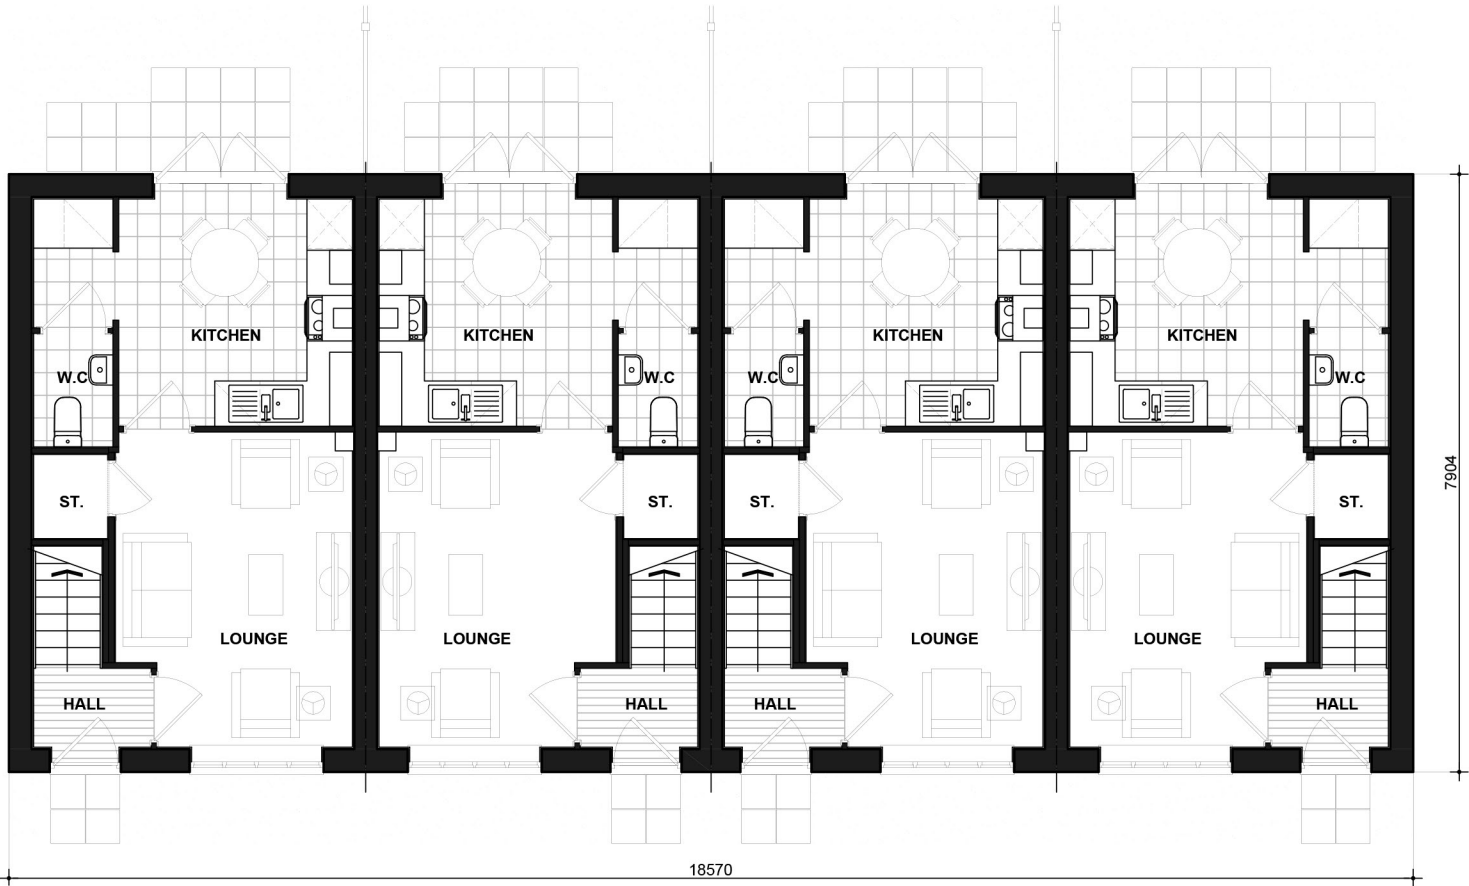 

GROUND FLOOR PLAN

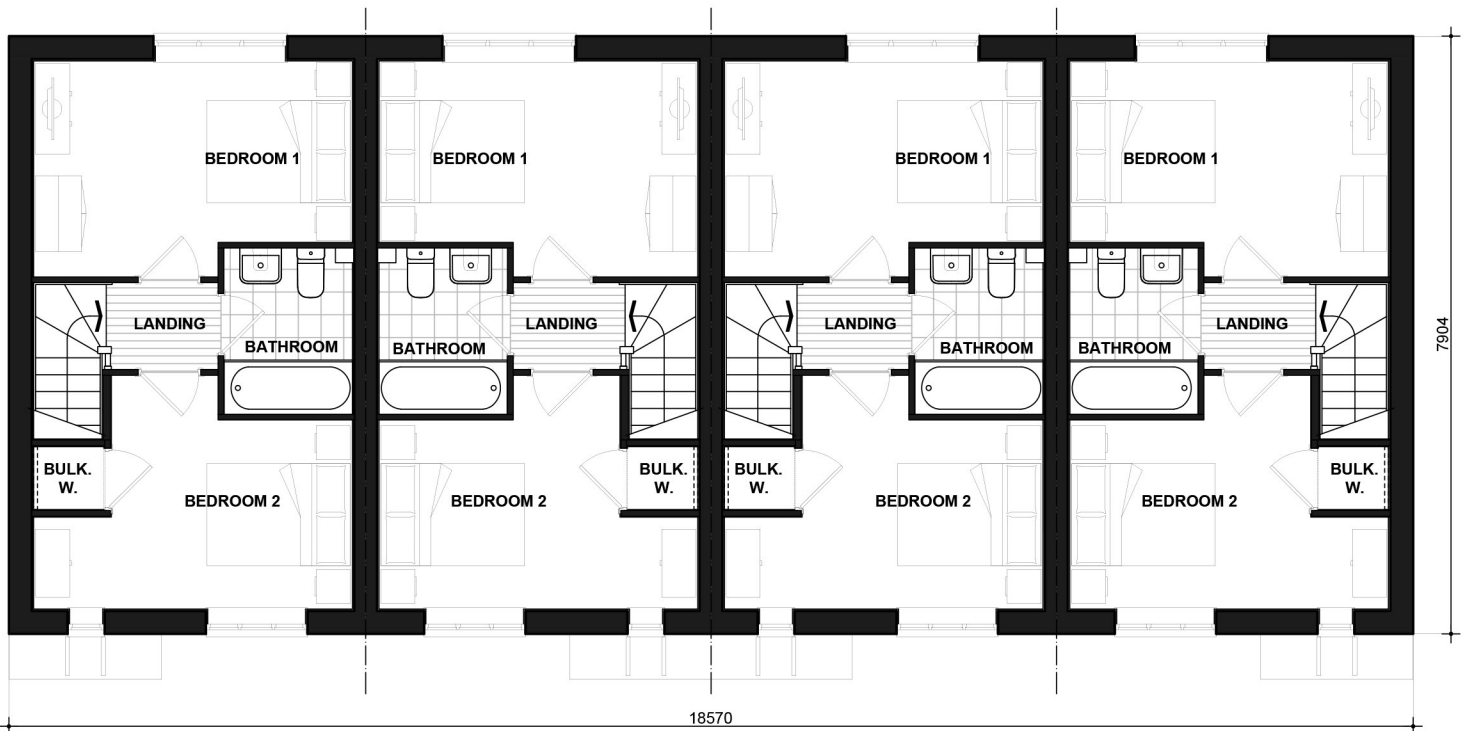

FIRST FLOOR PLAN


278 DRAKE

Drake
FLOOR PLANS
CL823.PL-04

DATE: JULY 2019 REV:
SCALE: 1:100 @ A3

DRAWN: DL 62.27m²
CHECKED: GPM 670ft²




 

Scale 1:100




FRONT ELEVATION

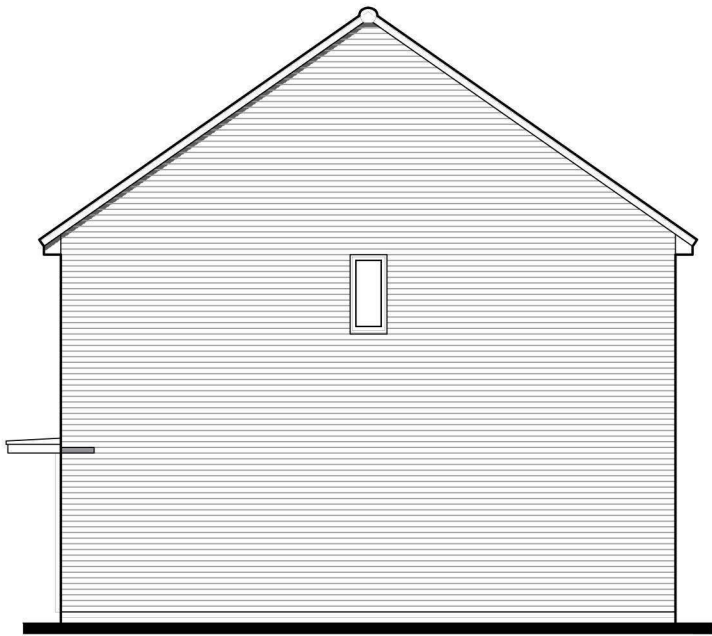


SIDE ELEVATION



REAR ELEVATION

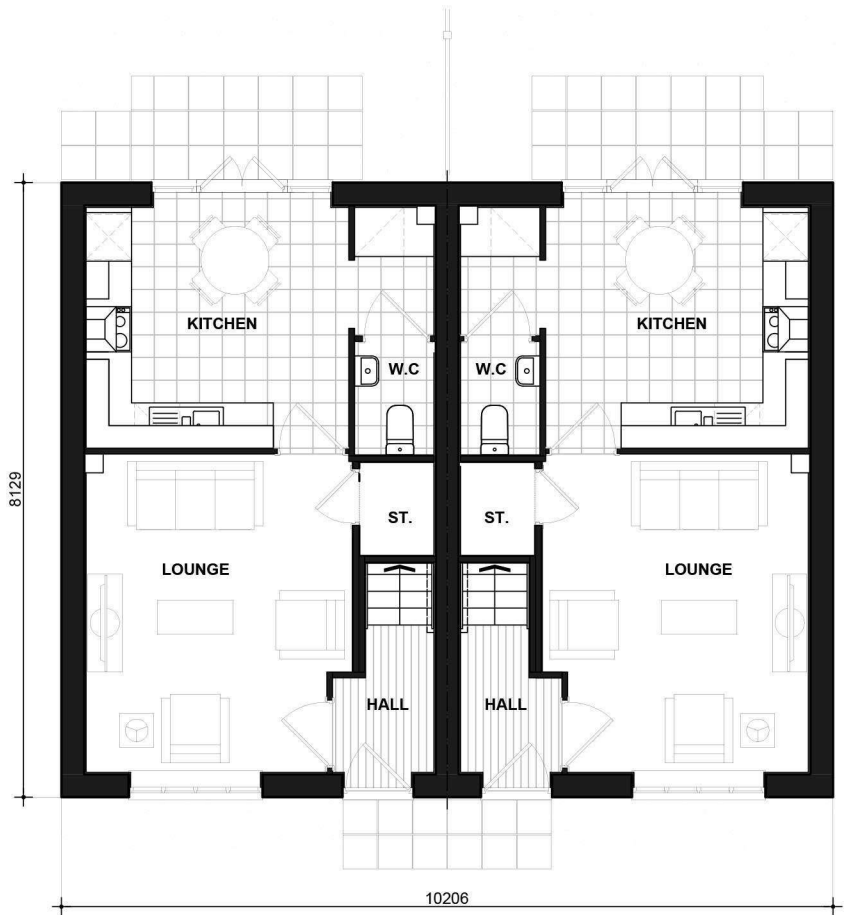

GROUND FLOOR PLAN

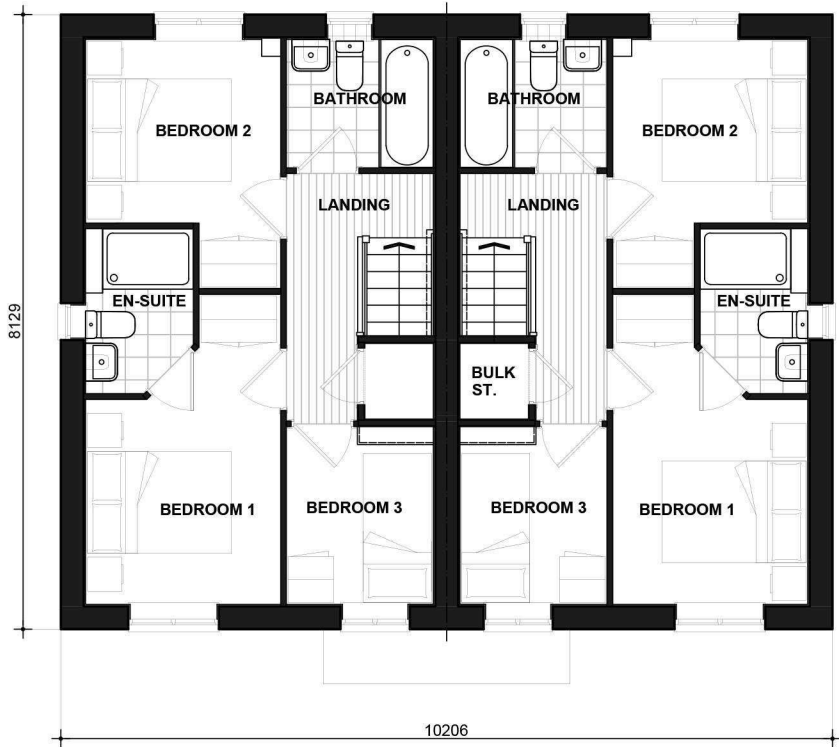

FIRST FLOOR PLAN

Grovier
BRICK
CL389_389-1.PL-01


DATE: MAY 2020
SCALE: 1:100 @ A3

DRAWN: MF
CHECKED: GPM

REV:

69.98m²
753ft²


BLOOR HOMES

 

Scale 1:100




FRONT ELEVATION

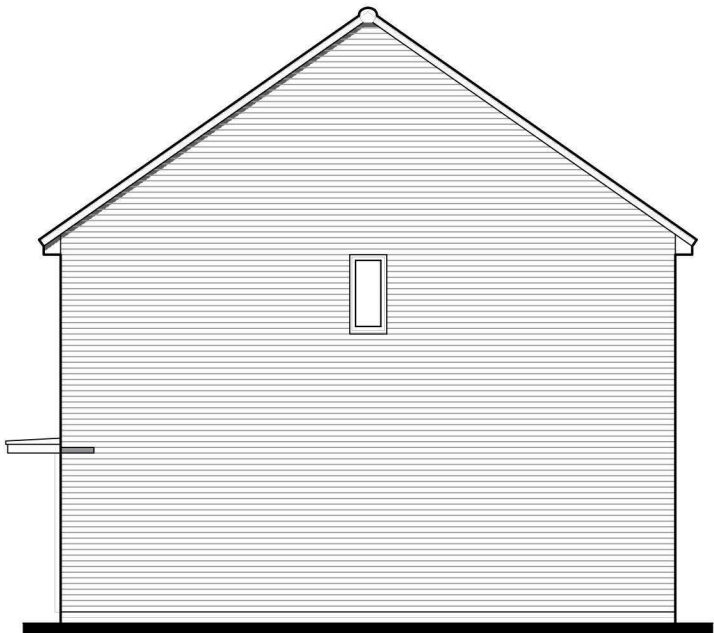

SIDE ELEVATION



REAR ELEVATION

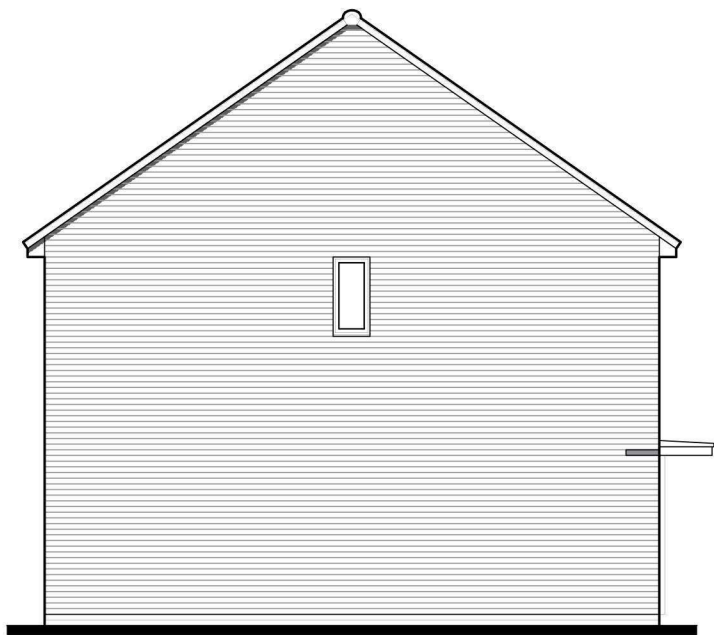

SIDE ELEVATION

Grovier

BRICK
CL815.PL-01

DATE: OCT 2020
SCALE: 1:100 @ A3

DRAWN: DR
CHECKED: MF


REV:

69.98m²
753ft²

BLOOR HOMES



Scale 1:100

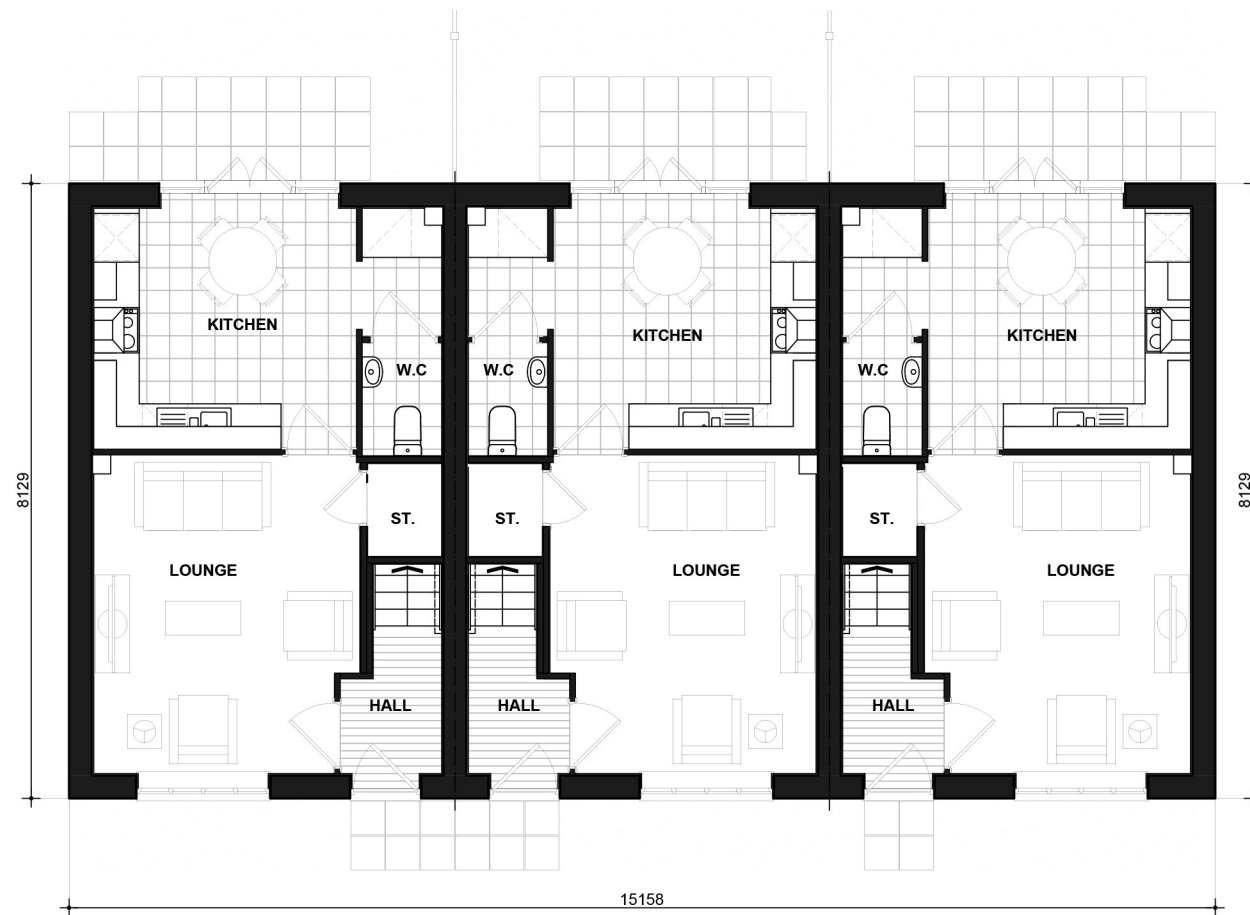

GROUND FLOOR PLAN



FIRST FLOOR PLAN

Grovier

FLOOR PLANS

CL815.PL-04

DATE: OCT 2020
SCALE: 1:100 @ A3
DRAWN: DR
CHECKED: MF
REV:
69.98m²
753ft²

BLOOR HOMES



Scale 1:100



FRONT ELEVATION




SIDE ELEVATION




REAR ELEVATION



SIDE ELEVATION

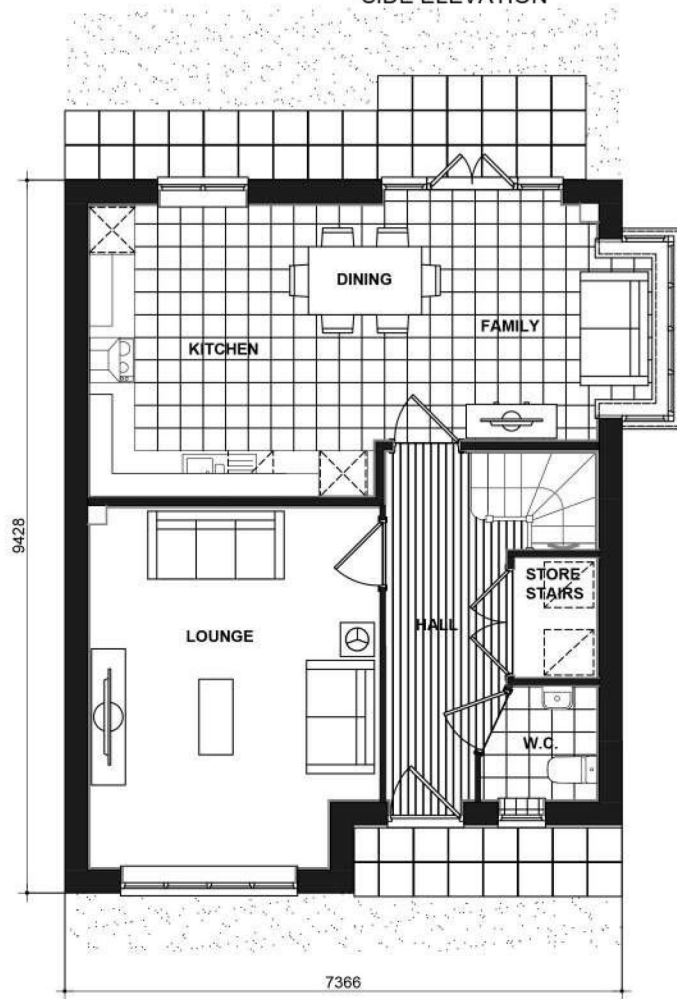

GROUND FLOOR PLAN

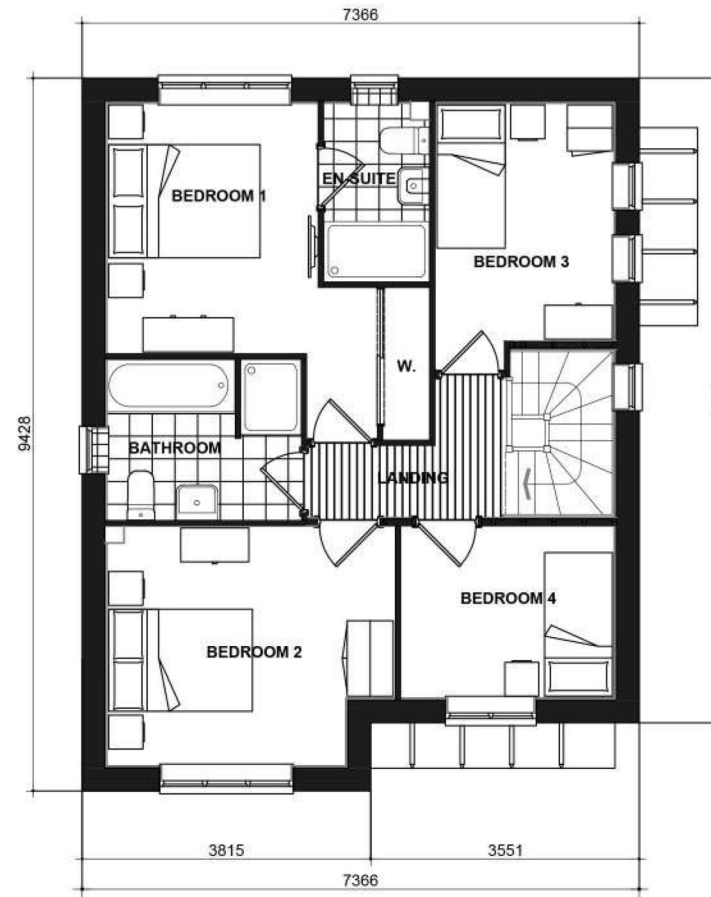

FIRST FLOOR PLAN

Hacheston
RENDER

RVCL402.PL-01

DATE: JAN 2021 REV:
SCALE: 1:100 @ A3

DRAWN: MF 114.43m²
CHECKED: GPM 1232ft²

BLOOR HOMES




Scale 1:100



FRONT ELEVATION




SIDE ELEVATION

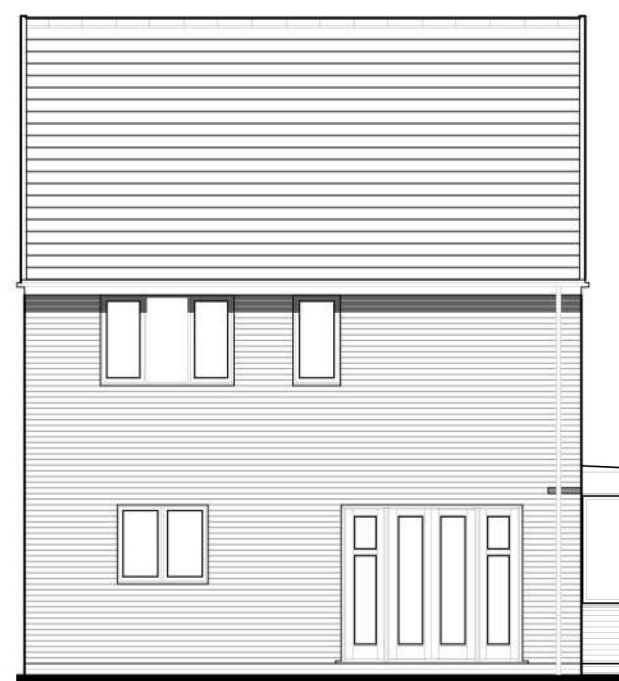


REAR ELEVATION



CL402
SIDE ELEVATION

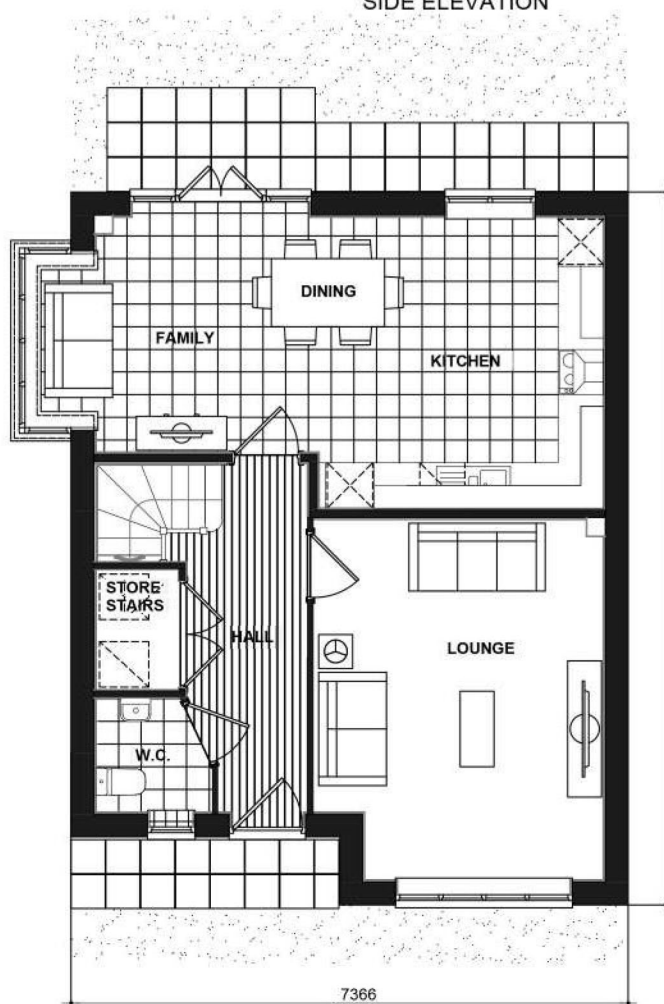

GROUND FLOOR PLAN

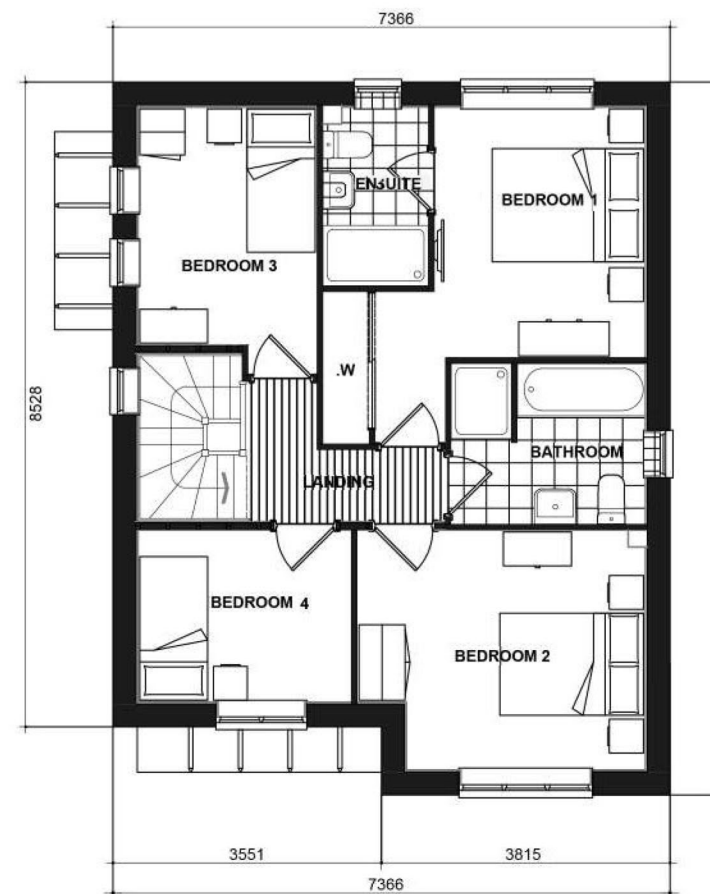

FIRST FLOOR PLAN

Hacheston
RENDER

RVCL402-1.PL-01


DATE: JAN 2021
SCALE: 1:100 @ A3

DRAWN: MF
CHECKED: GPM

REV:

114.43m²
1232ft²


BLOOR HOMES

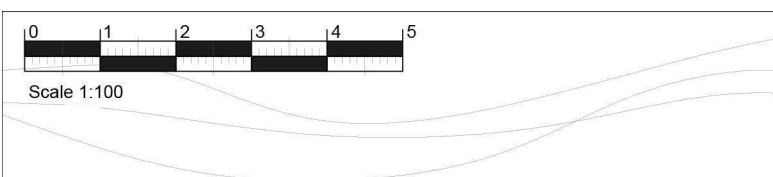

FRONT ELEVATION




SIDE ELEVATION

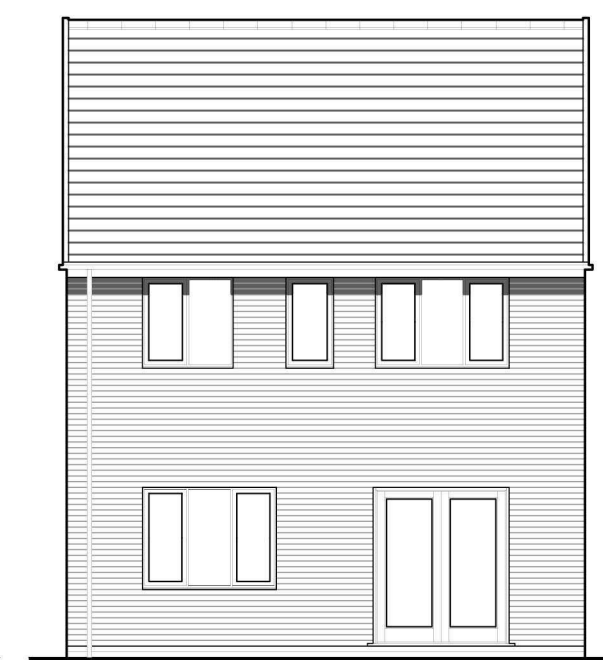


REAR ELEVATION



SIDE ELEVATION

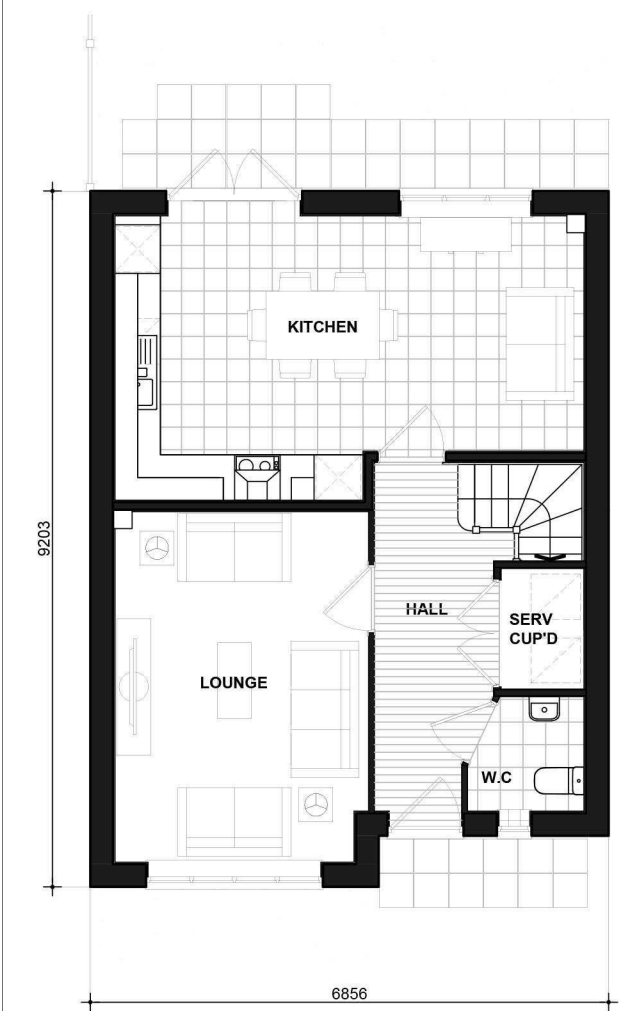

GROUND FLOOR PLAN

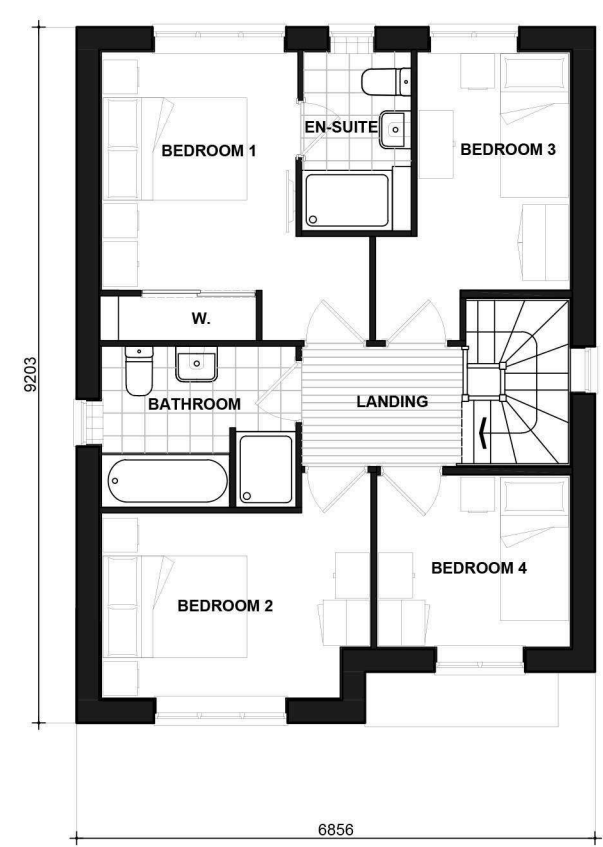

FIRST FLOOR PLAN

Hallam


BRICK
CL 470.PL-01

DATE: JUNE 2019
SCALE: 1:100 @ A3

DRAWN: JDT/SG
CHECKED: GPM

REV:
103.42m²
1113ft²

BLOOR HOMES®

 


Scale 1:100



FRONT ELEVATION




SIDE ELEVATION

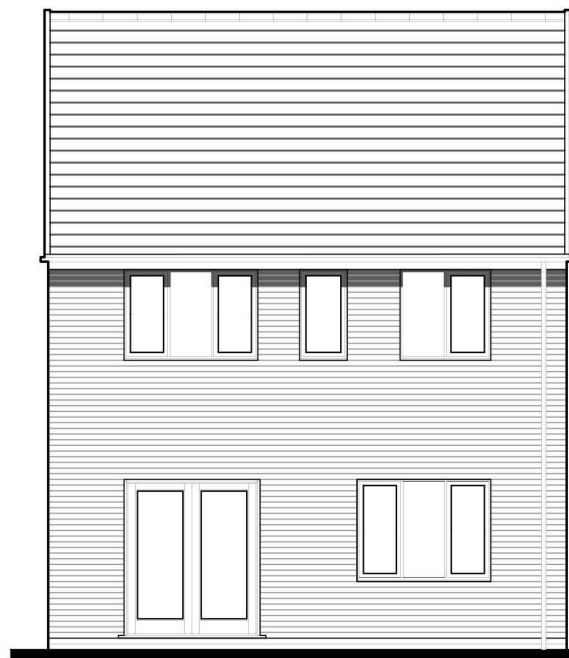


REAR ELEVATION



SIDE ELEVATION

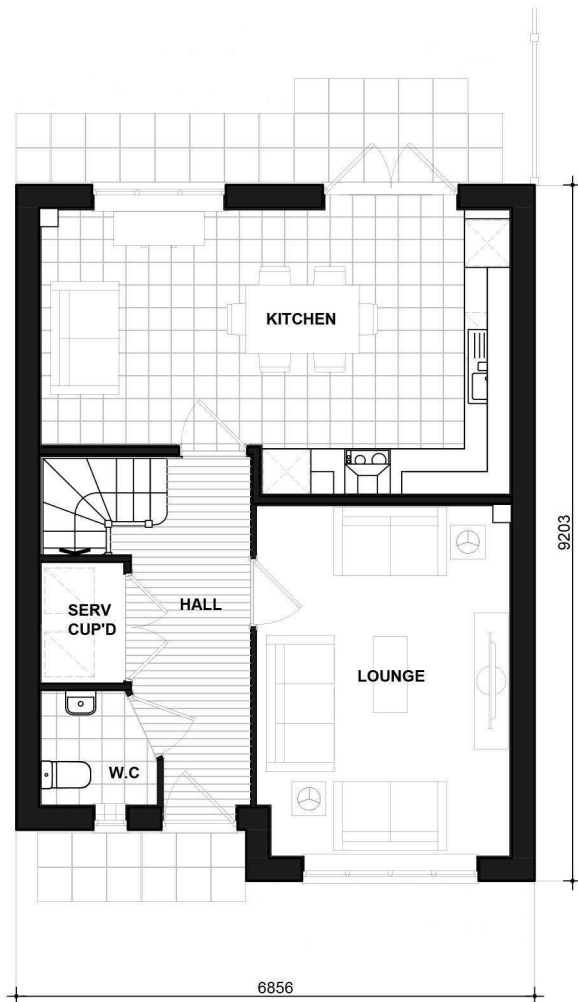

GROUND FLOOR PLAN

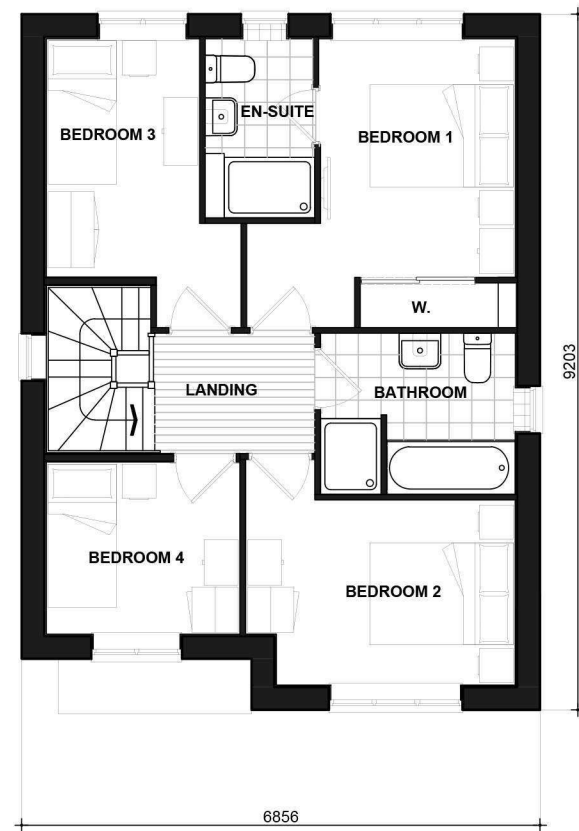

FIRST FLOOR PLAN

Hallam
BRICK
CL470-1.PL-01

DATE: MARCH 2020 REV:
SCALE: 1:100 @ A3

DRAWN: JDT/SG 103.42m²
CHECKED: GPM 1113ft²

BLOOR HOMES



Scale 1:100



FRONT ELEVATION



SIDE ELEVATION




REAR ELEVATION



SIDE ELEVATION



GROUND FLOOR PLAN

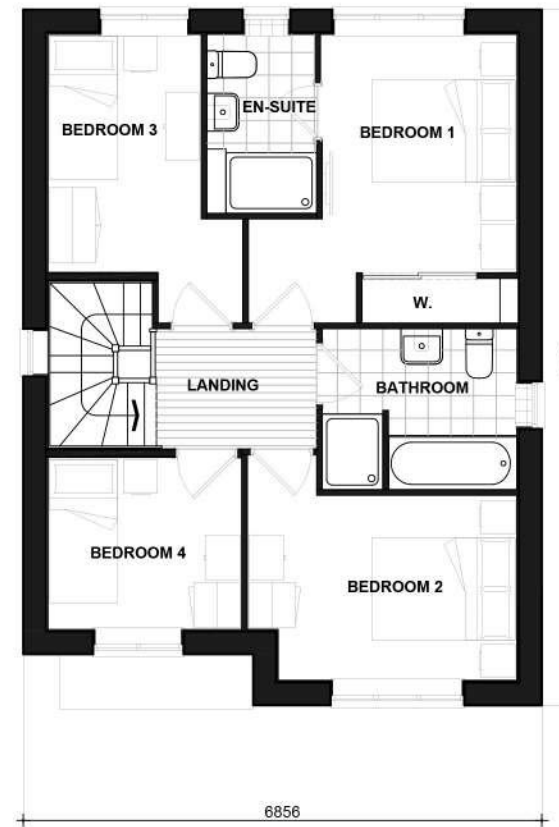

FIRST FLOOR PLAN

Hallam

BOARDING

CL470-1.PL-02

DATE: MARCH 2020 REV:
SCALE: 1:100 @ A3

DRAWN: JDT/SG 103.42m²
CHECKED: GPM 1113ft²

BLOOR HOMES



Scale 1:100
Issue 4.4




386
FRONT ELEVATION




386-1
SIDE ELEVATION



386-1
REAR ELEVATION

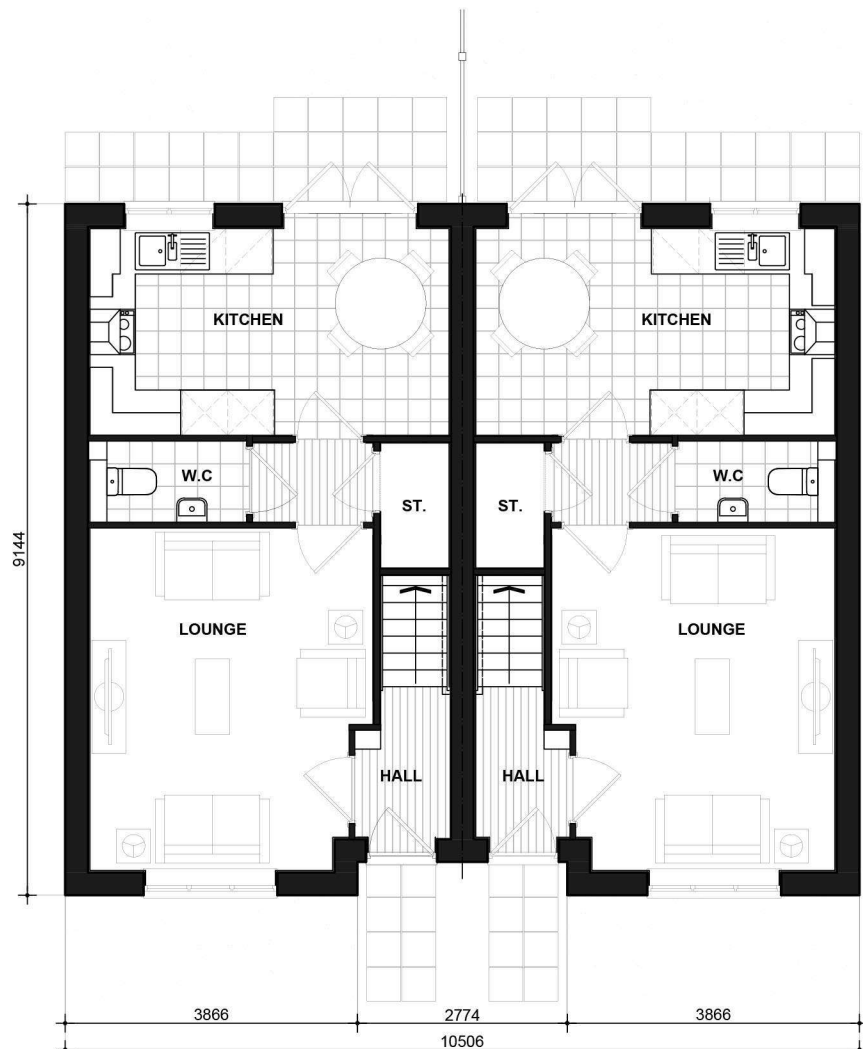

386
GROUND FLOOR PLAN

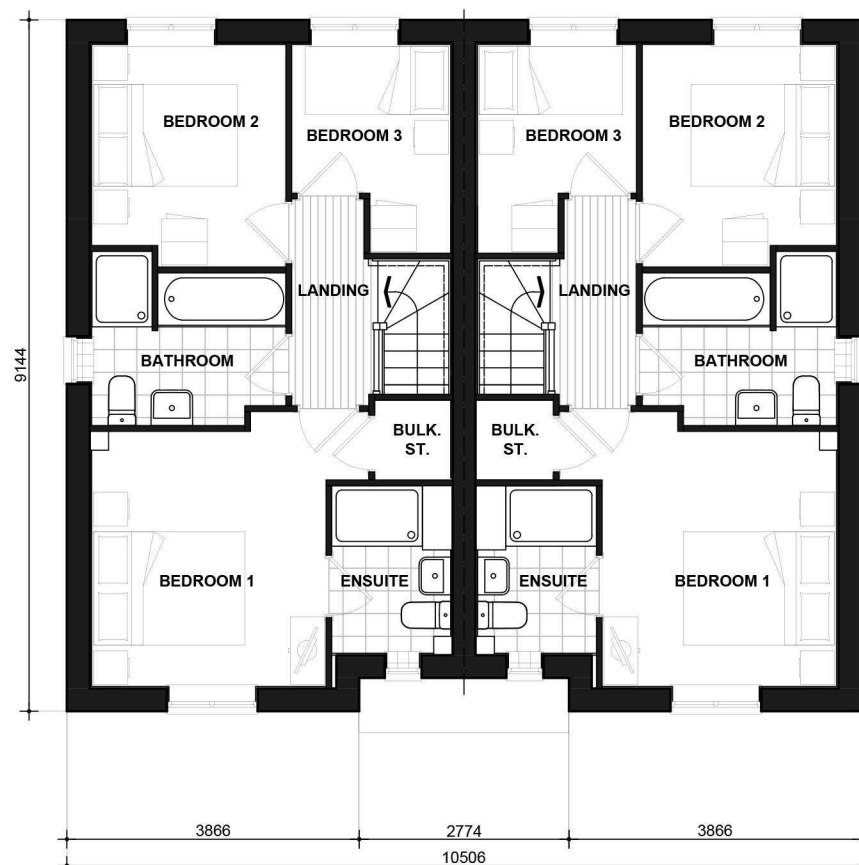

386
FIRST FLOOR PLAN

Kilburn
BRICK
CL386.PL-01

DATE: MARCH 2020 REV:
SCALE: 1:100 @ A3

DRAWN: MF 80.63m²
CHECKED: GPM 868ft²

BLOOR HOMES



Scale 1:100



FRONT ELEVATION



SIDE ELEVATION



REAR ELEVATION



SIDE ELEVATION

LYDGATE

BRICK
CL471.PL-01

DATE: JUNE 2020 REV:
SCALE: 1:100 @ A3

DRAWN: TBW 109.04m²
CHECKED: GPM 1174ft²

BLOOR HOMES



Scale 1:100



FRONT ELEVATION



SIDE ELEVATION



REAR ELEVATION



SIDE ELEVATION


LYDGATE

BOARDING
CL471.PL-02


DATE: JUNE 2020 REV:
SCALE: 1:100 @ A3

DRAWN: TBW 109.04m²
CHECKED: GPM 1174ft²

BLOOR HOMES

 

Scale 1:100

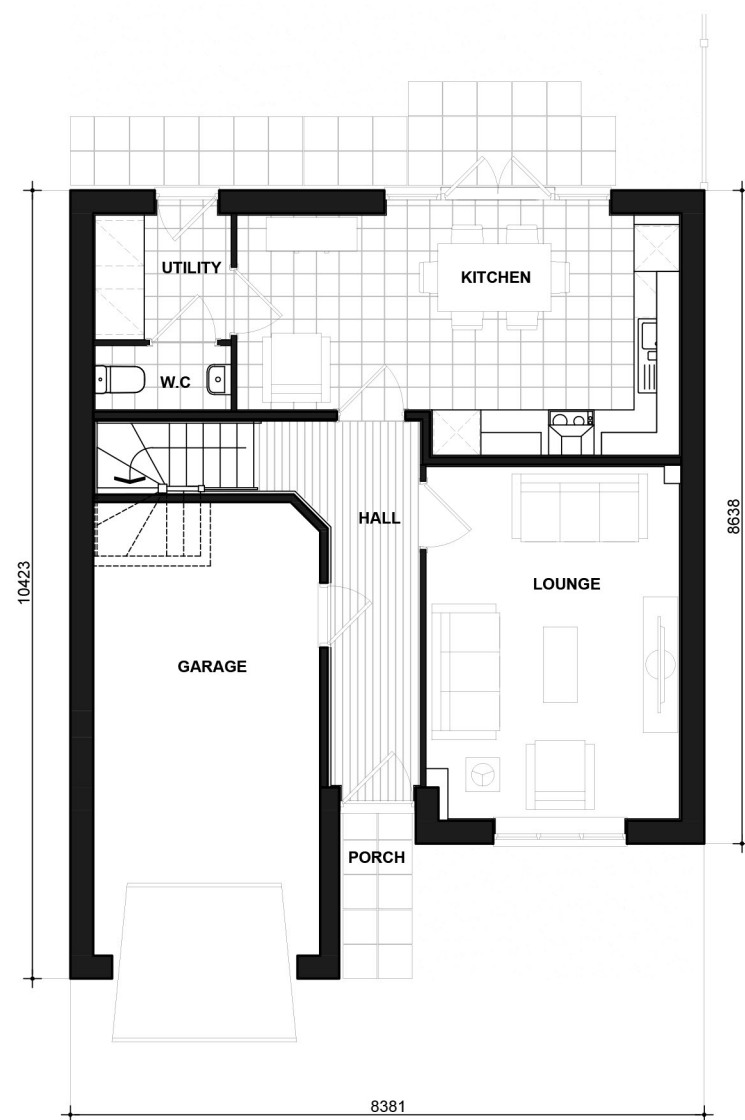

GROUND FLOOR PLAN



FIRST FLOOR PLAN

Lydgate

CL471.PL-05

DATE: JUNE 2019 REV:
SCALE: 1:100 @ A3
DRAWN: JDT 108.89m²
CHECKED: GPM 1172ft²


BLOOR HOMES



Scale 1:100



FRONT ELEVATION

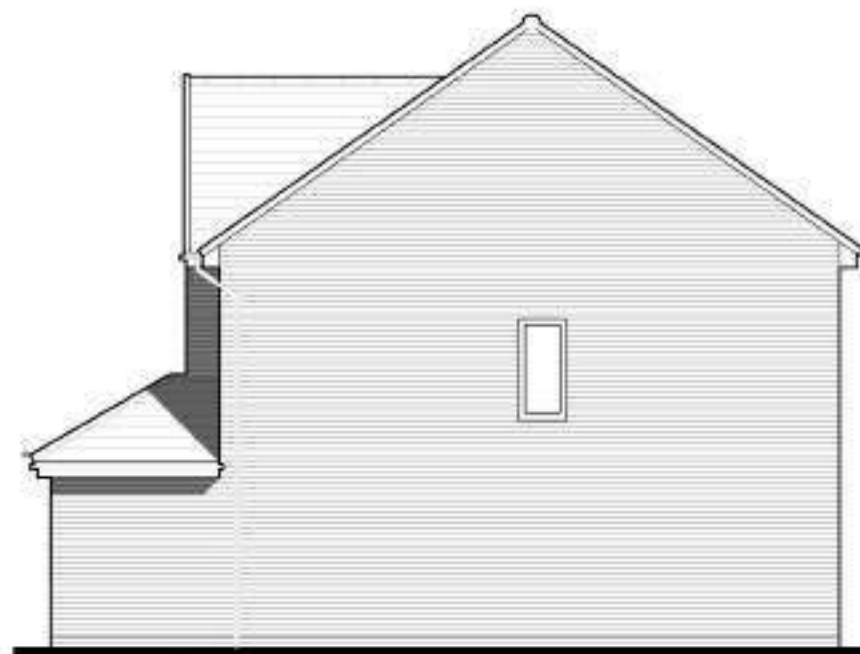

SIDE ELEVATION



REAR ELEVATION



SIDE ELEVATION

LYDGATE

BRICK
CL471-1.PL-01

DATE: NOV 2020
SCALE: 1:100 @ A3

REV:

DRAWN: DR
CHECKED: GPM

109.04m²
1174ft²

BLOOR HOMES



Scale 1:100



FRONT ELEVATION



SIDE ELEVATION



REAR ELEVATION



SIDE ELEVATION

LYDGATE

BOARDING
CL471-1.PL-02


DATE: NOV 2020 REV:
SCALE: 1:100 @ A3

DRAWN: DR 109.04m²
CHECKED: GPM 1174ft²

BLOOR HOMES



Scale 1:100

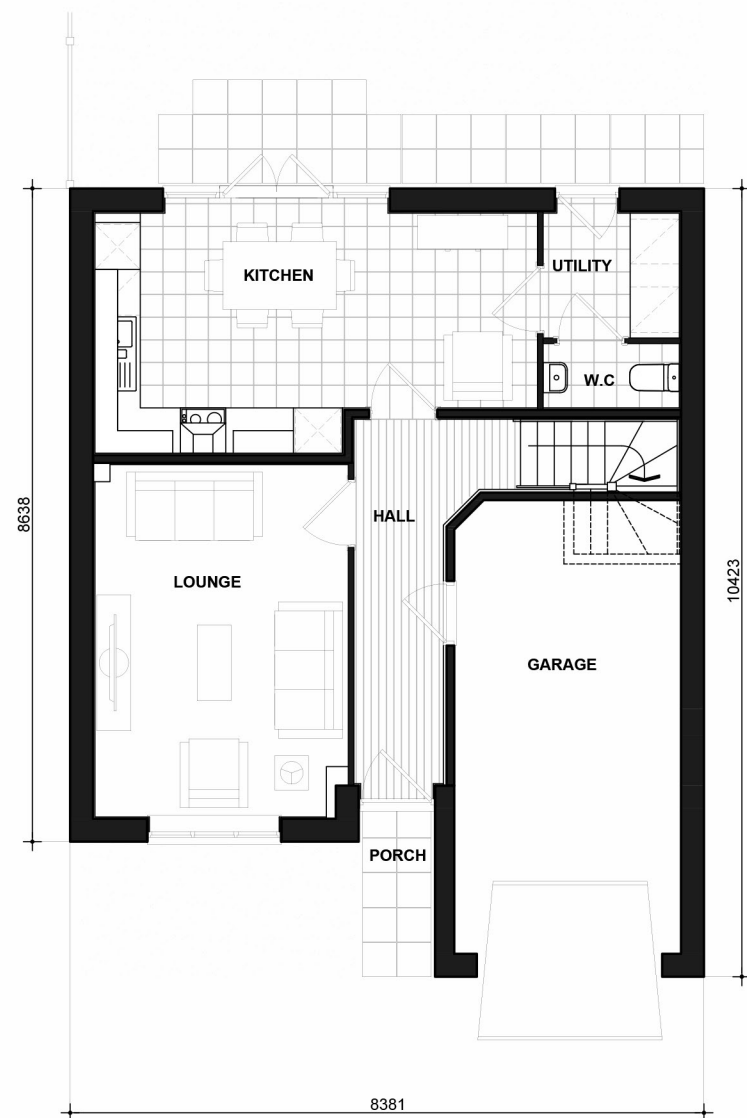

GROUND FLOOR PLAN



FIRST FLOOR PLAN

Lydgate

CL471-1.PL-05

DATE: JUNE 2019 REV:
SCALE: 1:100 @ A3

DRAWN: JDT 108.89m²
CHECKED: GPM 1172ft²

BLOOR HOMES



Scale 1:100




FRONT ELEVATION



FRONT ELEVATION

FRONT ELEVATION

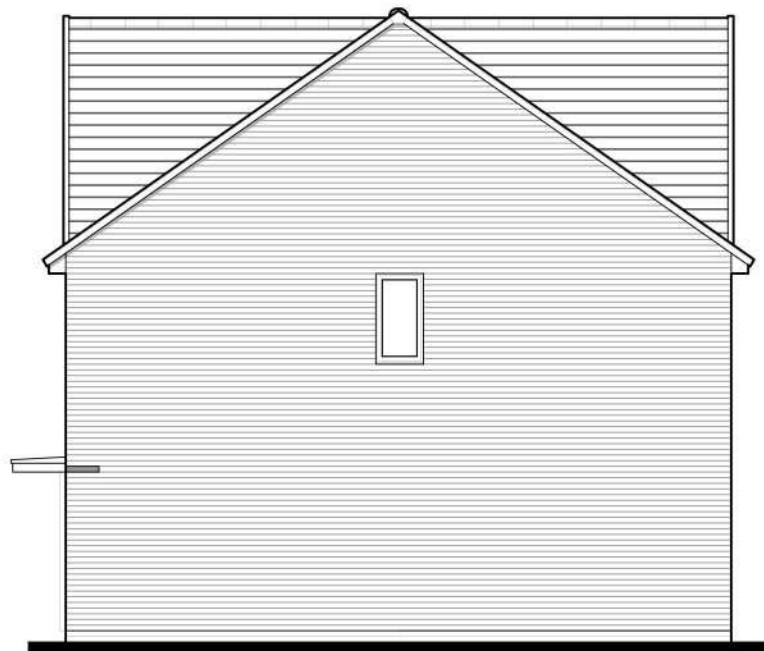

SIDE ELEVATION



REAR ELEVATION

REAR ELEVATION

Lyttelton Byron

BRICK

CL807.PL-01

DATE: MAR 2021

REV:

SCALE: 1:100 @ A3

DRAWN: TBW

78.72 m²

CHECKED: GPM

847 ft²

BLOOR HOMES



Scale 1:100



FRONT ELEVATION



FRONT ELEVATION

FRONT ELEVATION



SIDE ELEVATION



REAR ELEVATION

REAR ELEVATION

Lyttelton Byron

RENDER
CL807.PL-03

DATE: MAR 2021 REV:

SCALE: 1:100 @ A3


DRAWN: TBW

CHECKED: GPM

78.72 m²

847 ft²


BLOOR HOMES

 

Scale 1:100



GROUND FLOOR PLAN

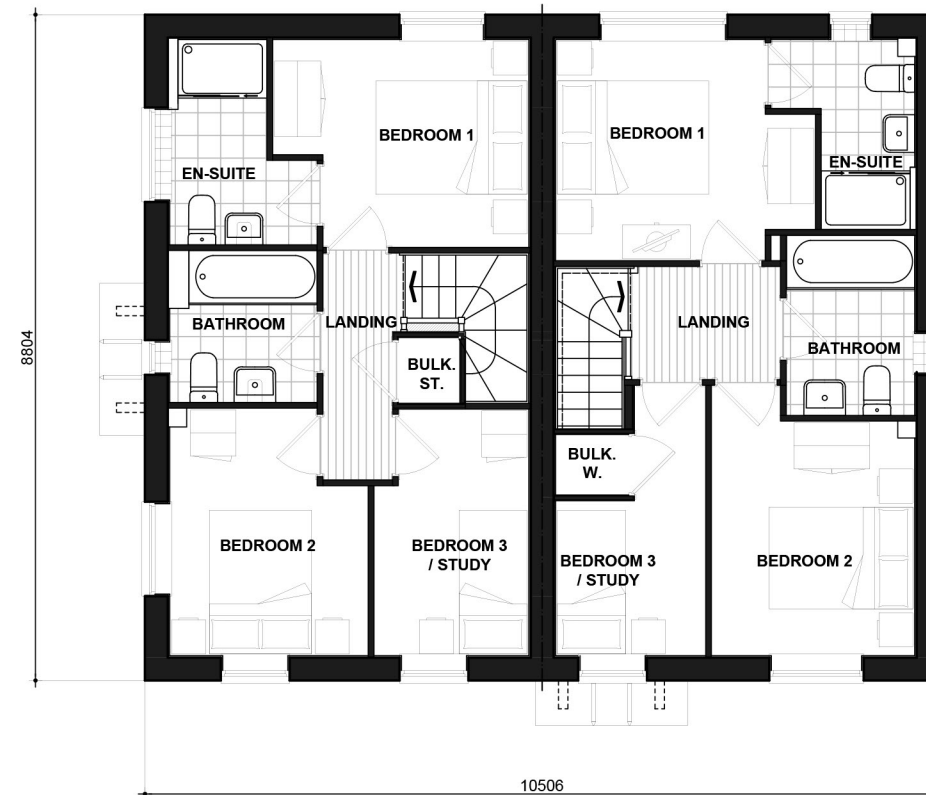


FIRST FLOOR PLAN

LYTTELTON BYRON CL807.PL-04

DATE: JUN 2023 REV:
SCALE: 1:100 @ A3
DRAWN: RW 78.72 m²/847 ft²
CHECKED: GPM 78.72m²/847ft²

BLOOR HOMES

 

Scale 1:100



FRONT ELEVATION



FRONT ELEVATION

FRONT ELEVATION



SIDE ELEVATION



REAR ELEVATION

REAR ELEVATION

Lyttelton Byron

BRICK
CL807-1.PL-01

DATE: MAR 2021 REV:

SCALE: 1:100 @ A3

DRAWN: TBW
CHECKED: GPM

78.72 m²
847 ft²

BLOOR HOMES



Scale 1:100



FRONT ELEVATION



FRONT ELEVATION

FRONT ELEVATION



SIDE ELEVATION



REAR ELEVATION

REAR ELEVATION

Lyttelton Byron

RENDER

CL807-1.PL-03

DATE: MAR 2021

REV:

SCALE: 1:100 @ A3


DRAWN: TBW

CHECKED: GPM

78.72 m²

847 ft²

BLOOR HOMES

 

Scale 1:100



GROUND FLOOR PLAN



FIRST FLOOR PLAN

LYTTELTON BYRON

FLOOR PLANS
CL807-1.PL-04

DATE: JUL 2023 REV:

SCALE: 1:100 @ A3

DRAWN: RW 78.72 m²/847 ft²
CHECKED: GPM 78.72m²/847ft²


BLOOR HOMES




Scale 1:100




FRONT ELEVATION

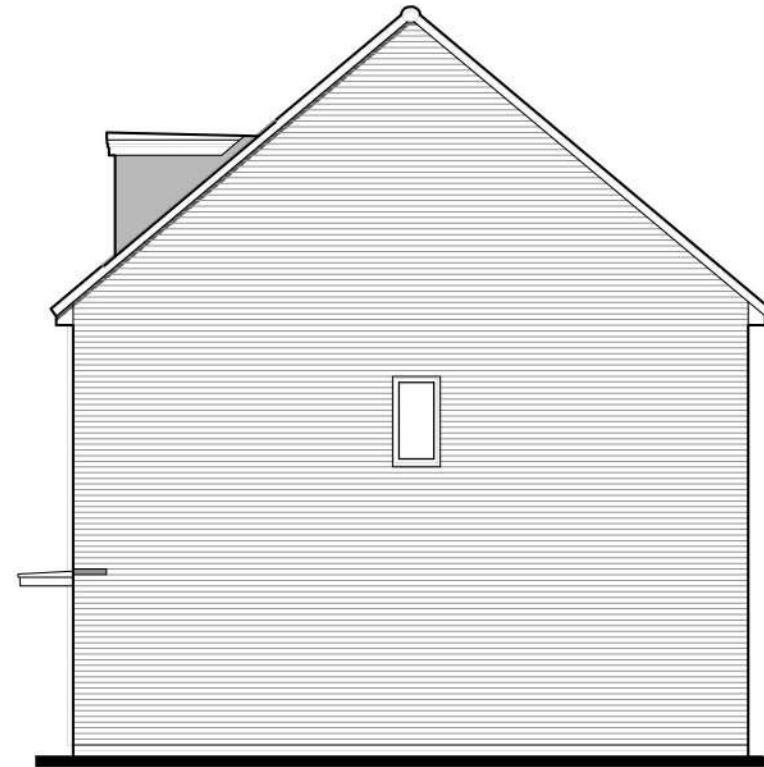

SIDE ELEVATION

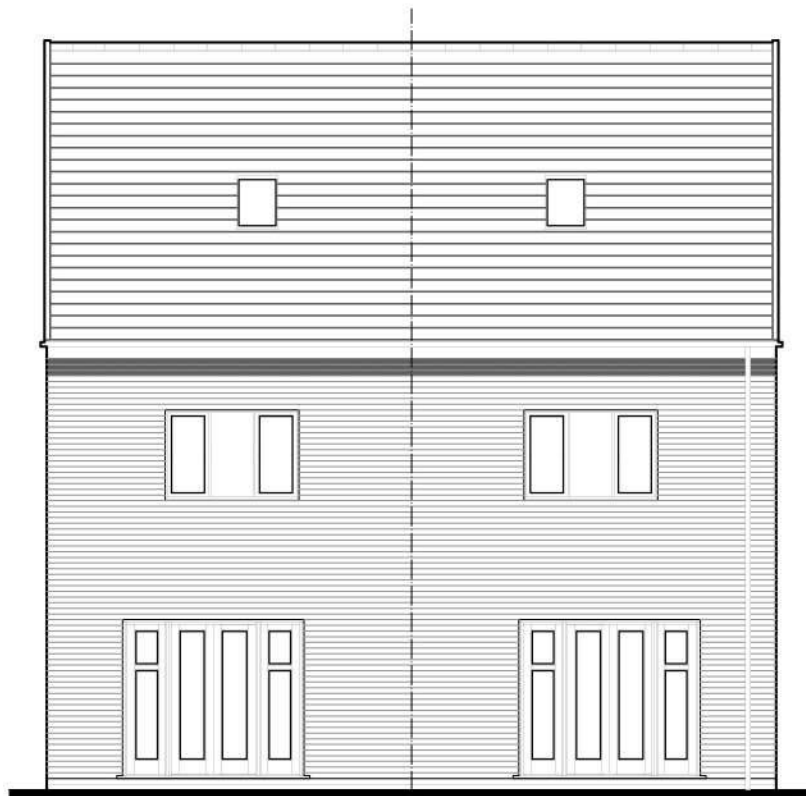

REAR ELEVATION

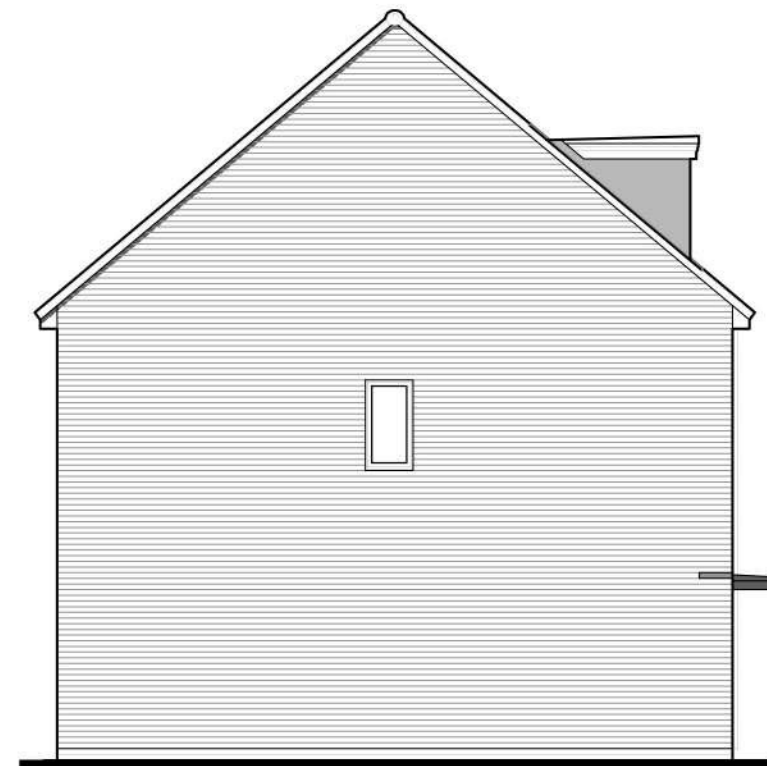

SIDE ELEVATION


Makenzie
BOARDING

RVCL384_384-1.PL-02


DATE: FEB 2020 REV:
SCALE: 1:100 @ A3

DRAWN: SG 97.55m²
CHECKED: GPM 1050ft²


BLOOR HOMES

 

Scale 1:100

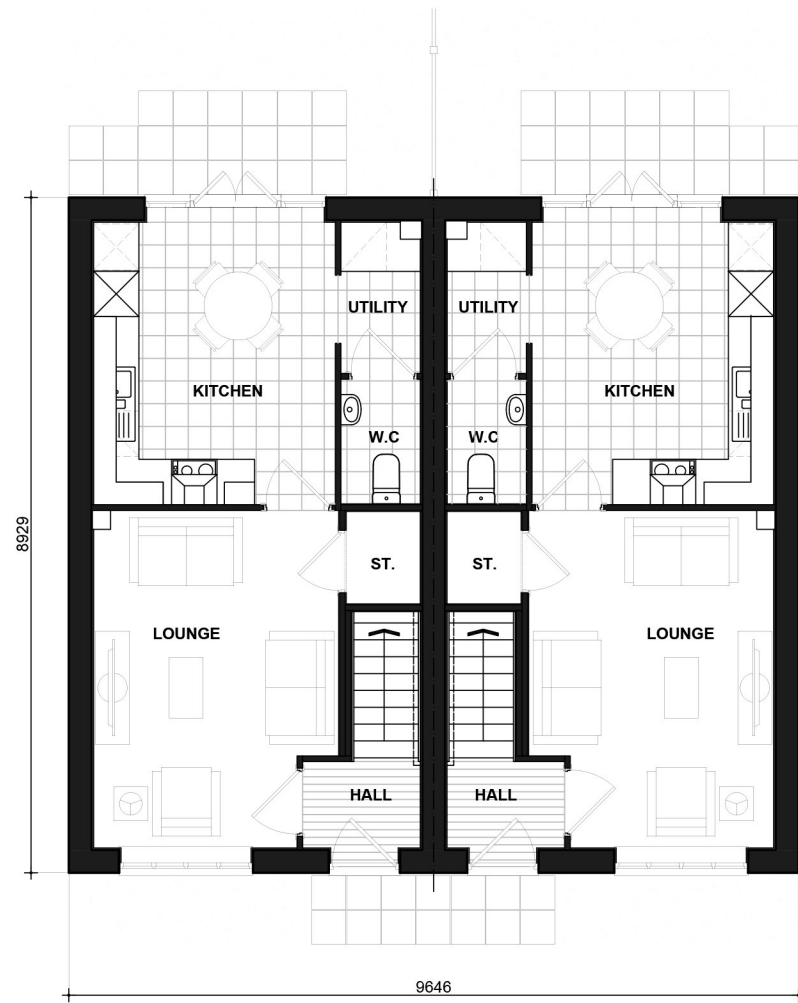

GROUND FLOOR PLAN

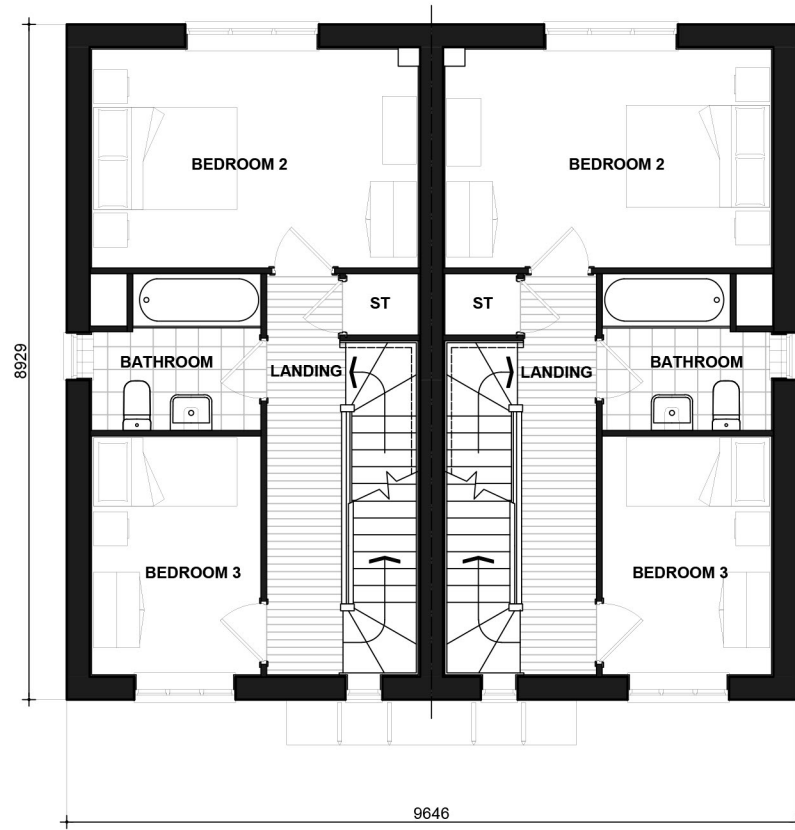

FIRST FLOOR PLAN



SECOND FLOOR PLAN


Makenzie

RVCL384_384-1.PL-04

DATE: JULY 2019 REV:
SCALE: 1:100 @ A3

DRAWN: SG 97.55m²
CHECKED: GPM 1050ft²


BLOOR HOMES®

 

Scale 1:100




CL480
FRONT ELEVATION

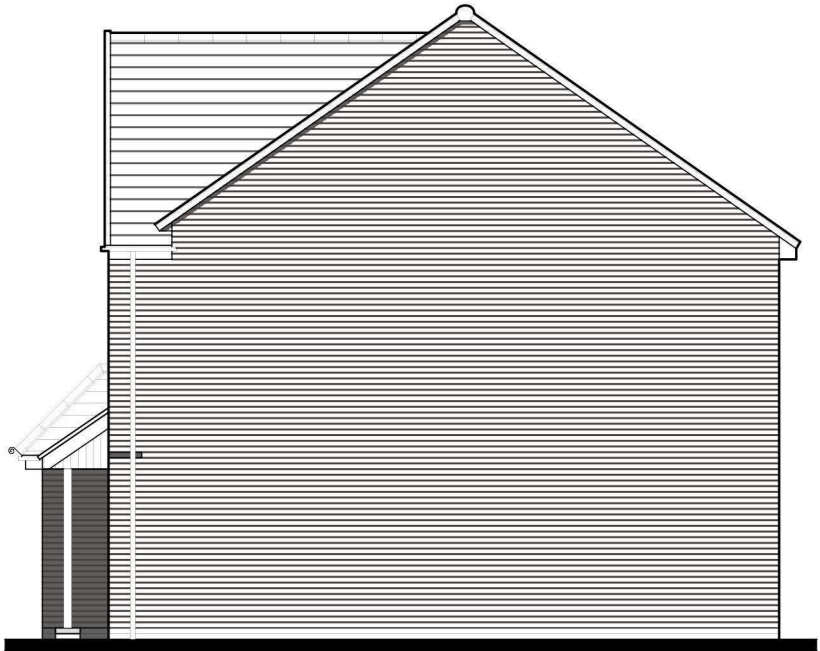

CL480
SIDE ELEVATION



CL480
REAR ELEVATION

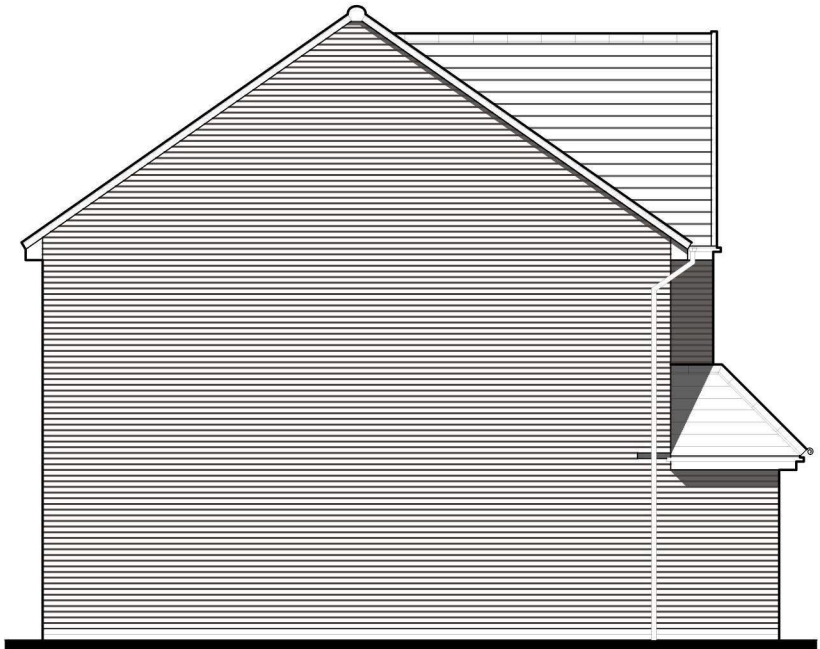

CL480
SIDE ELEVATION

Oulton

BRICK

CL404.PL-01


DATE: MAY 2020
SCALE: 1:100 @ A3

DRAWN: TBW
CHECKED: GPM


REV:

135.63m²
1460ft²


BLOOR HOMES

 

Scale 1:100

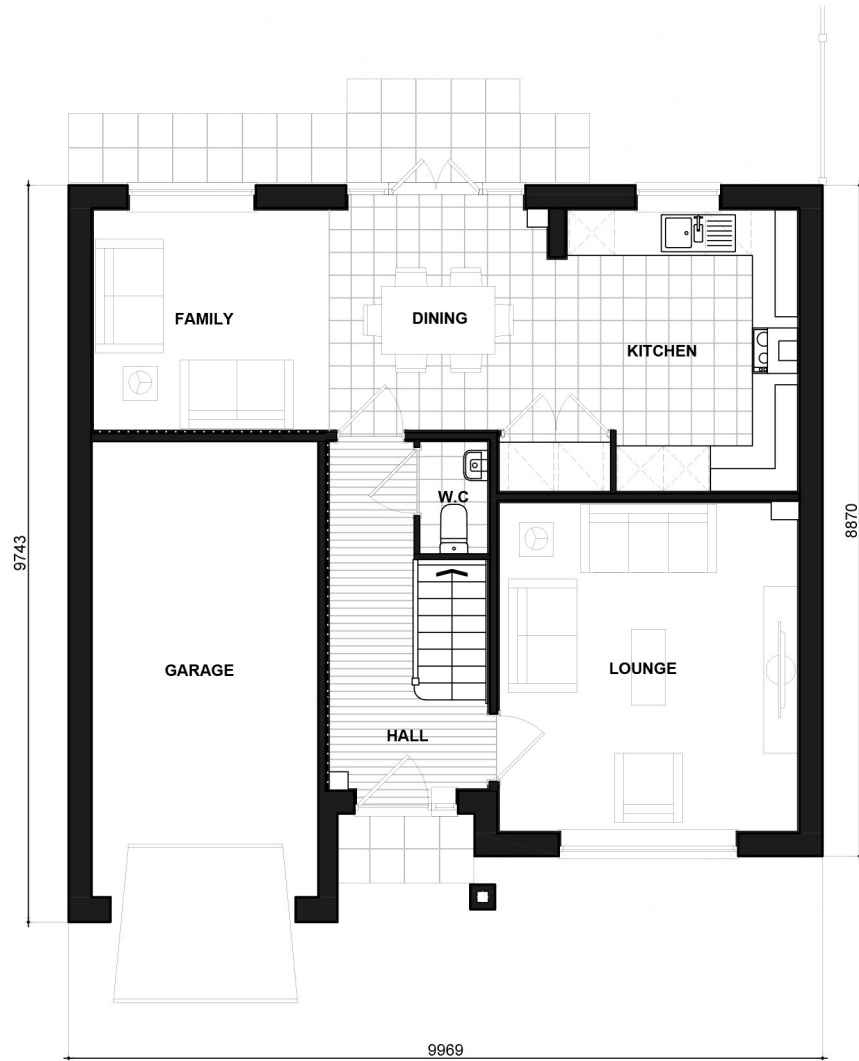

404
GROUND FLOOR PLAN

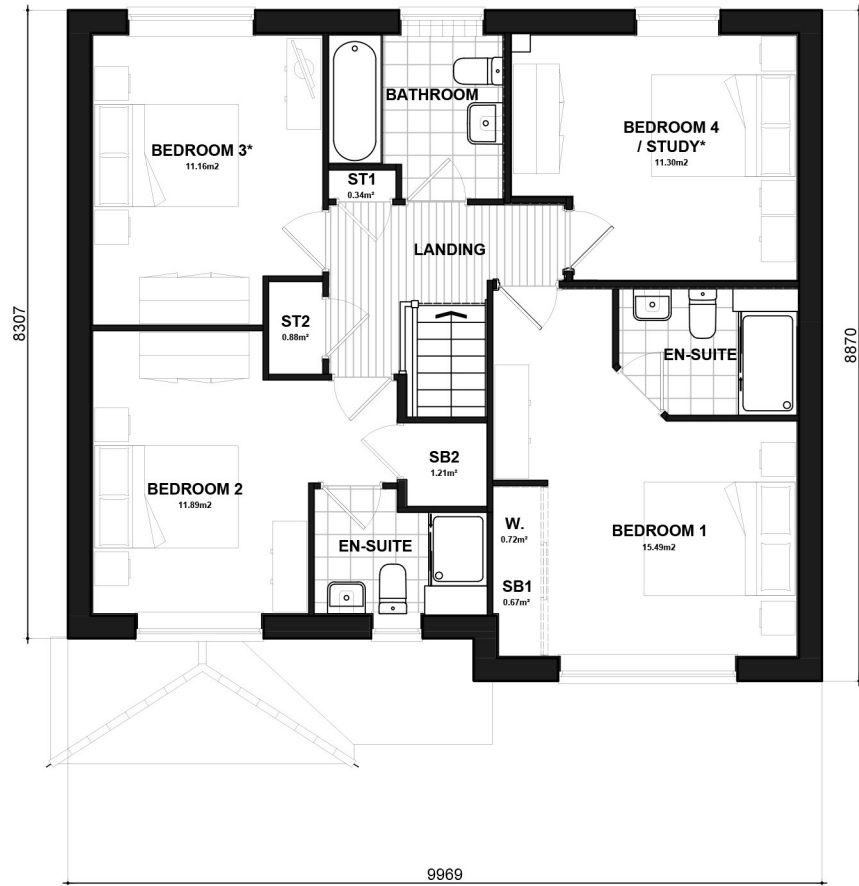

404
FIRST FLOOR PLAN


* Denotes floor areas shown to comply with National Described Space Standards (see schedule). Room layout shown as furnished and does not demonstrate compliance.

OULTON
FLOOR PLANS
CL404.PL-06

DATE: MAY 2023 REV:
SCALE: 1:100 @ A3

DRAWN: RW 134.14m²
CHECKED: GPM 1444ft²




 


Scale 1:100




FRONT ELEVATION

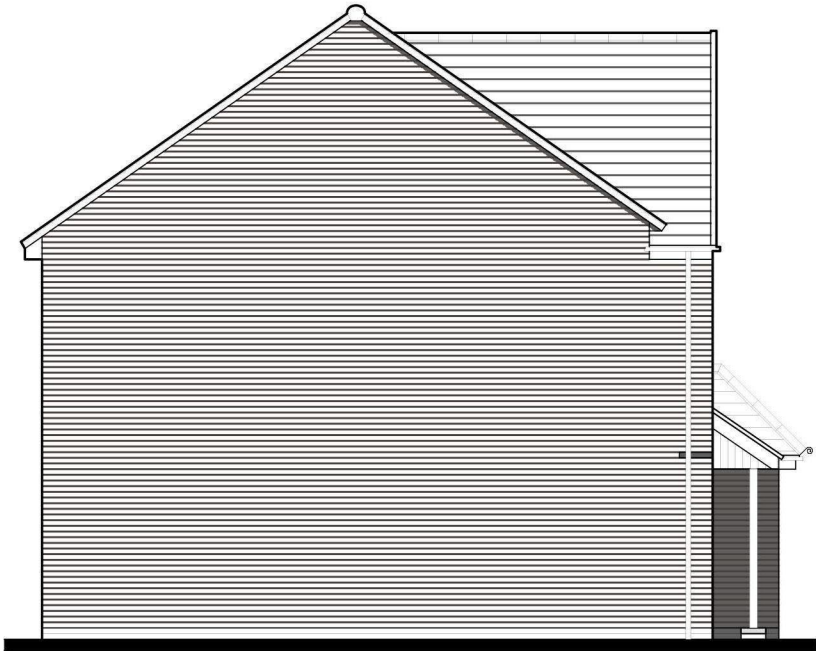

SIDE ELEVATION

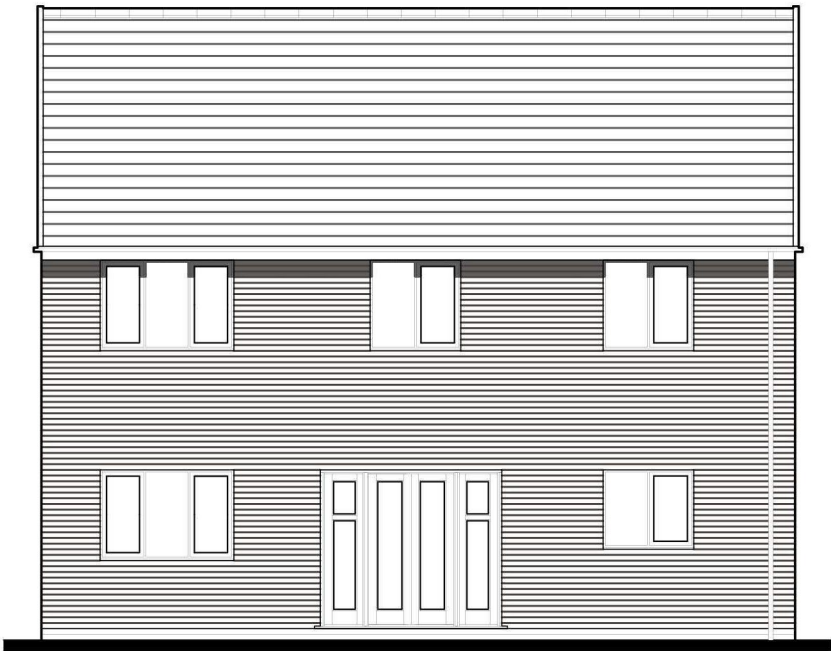

REAR ELEVATION

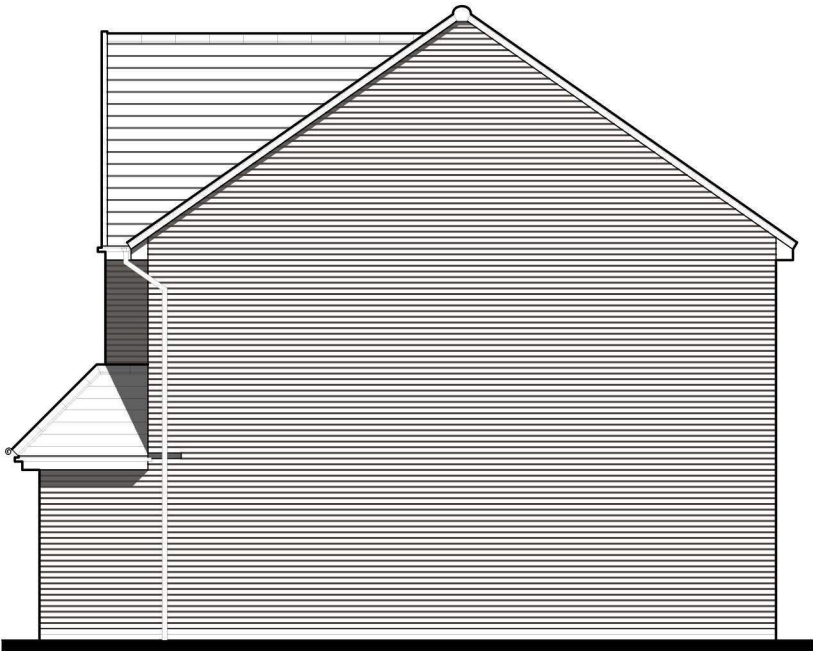

SIDE ELEVATION

Oulton

BRICK

CL404-1.PL-01


DATE: MAY 2020
SCALE: 1:100 @ A3

DRAWN: TBW
CHECKED: GPM


REV:

135.63m²
1460ft²


BLOOR HOMES®

 

Scale 1:100

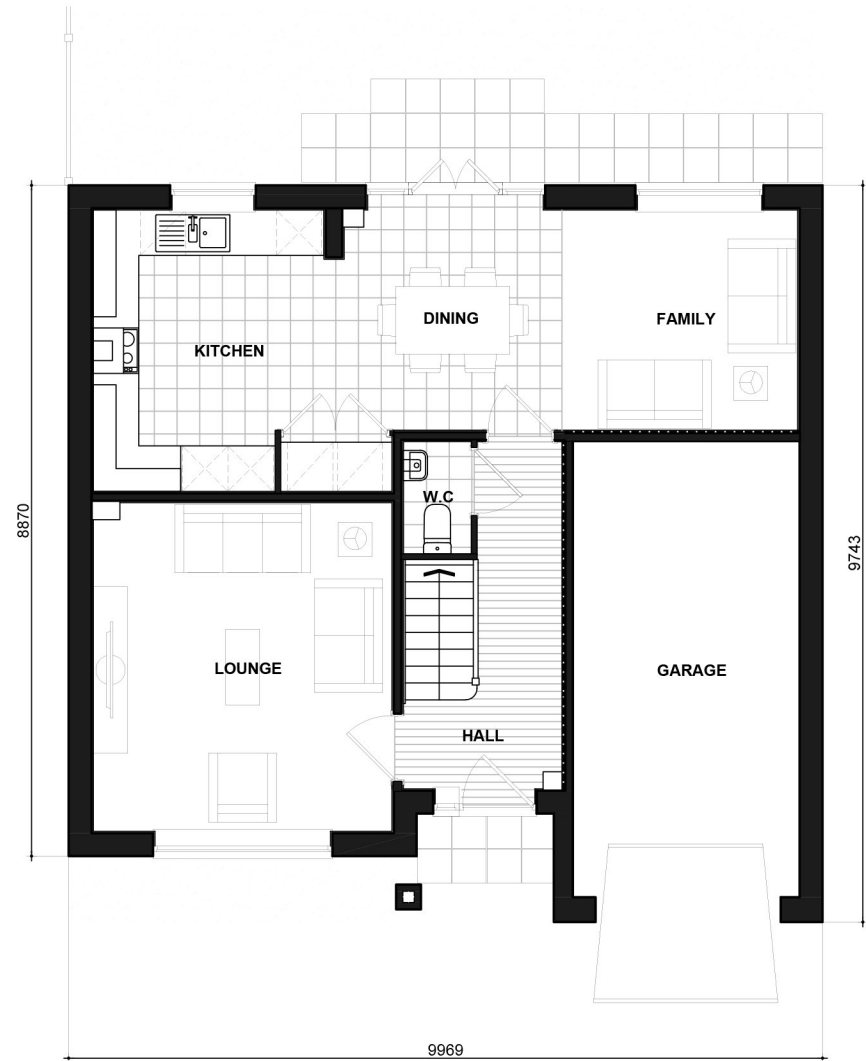

404-1
GROUND FLOOR PLAN

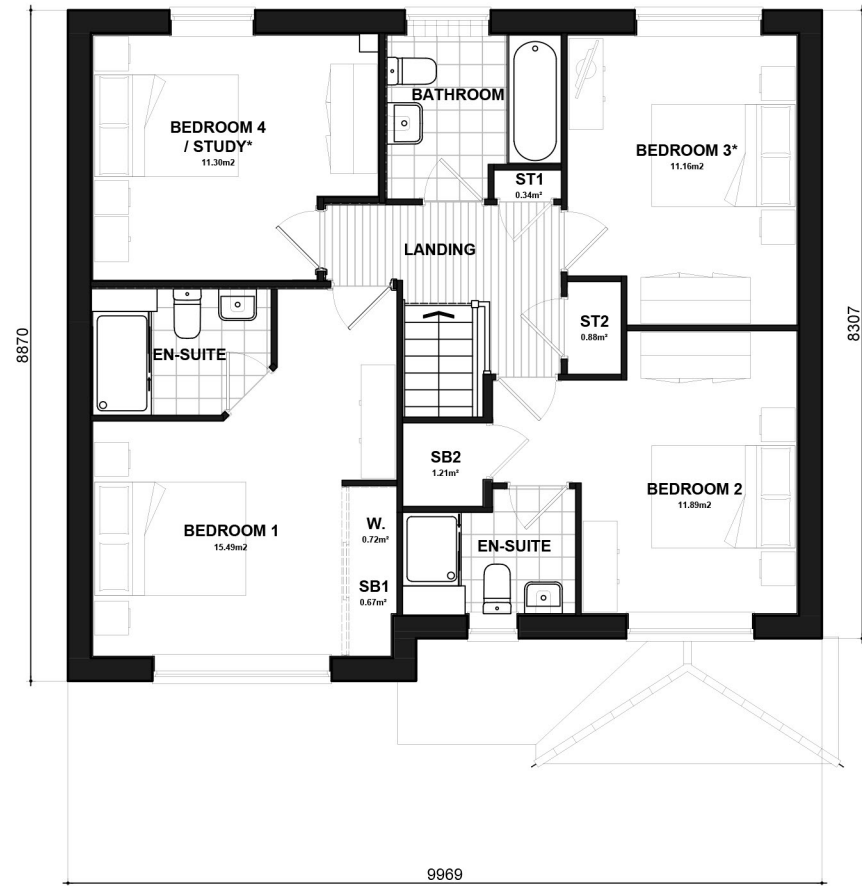

404-1
FIRST FLOOR PLAN

* Denotes floor areas shown to comply with National Described Space Standards (see schedule). Room layout shown as furnished and does not demonstrate compliance.

OULTON


FLOOR PLANS

CL404-1.PL-06

DATE: JUL 2023 REV:
SCALE: 1:100 @ A3

DRAWN: RW 134.14m²
CHECKED: GPM 1444ft²


BLOOR HOMES

 

Scale 1:100




FRONT ELEVATION

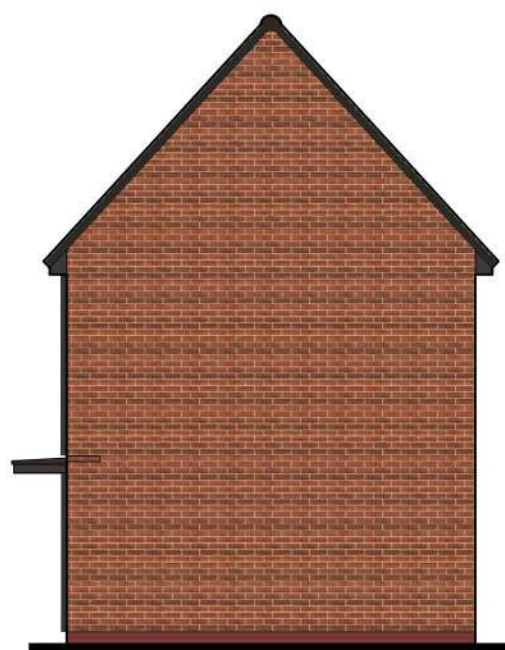

SIDE ELEVATION




REAR ELEVATION

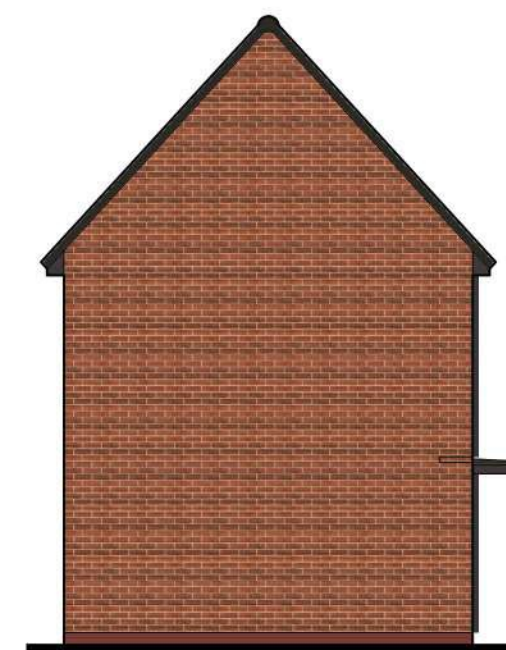

SIDE ELEVATION



GROUND FLOOR PLAN

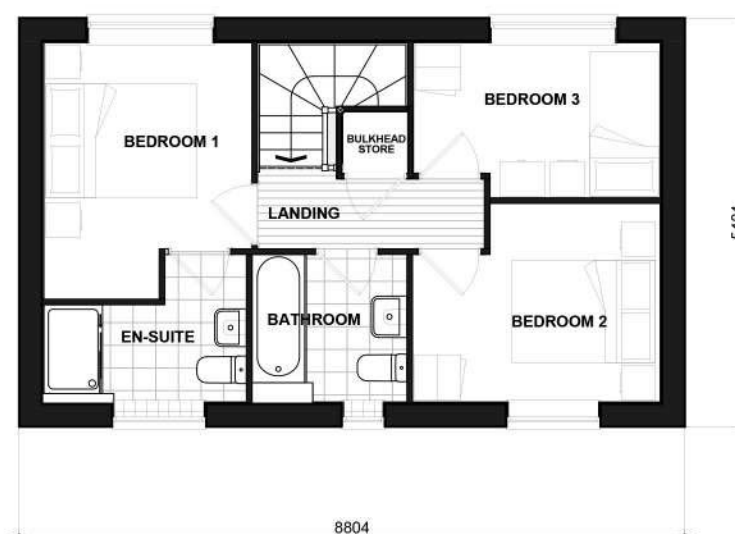

FIRST FLOOR PLAN

RAGLEY


CL BRICK

CL312.PL-03

DATE: MAY 2023 REV:
SCALE: 1:100 @ A3

DRAWN: RW 78.72.m²
CHECKED: MJE 847ft²


BLOOR HOMES

 

Scale 1:100




FRONT ELEVATION

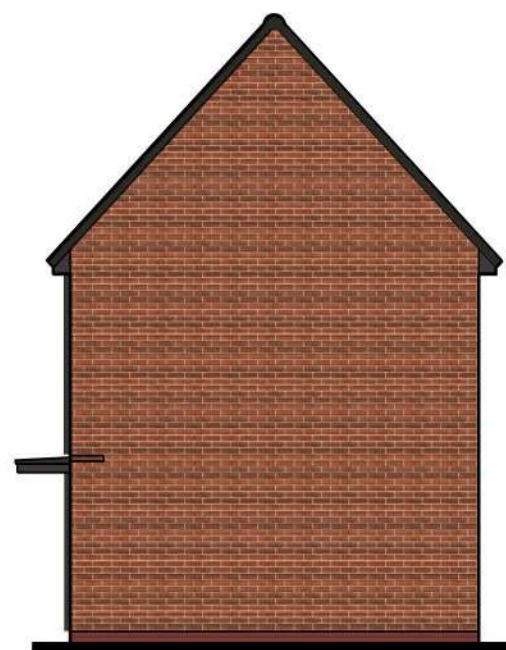


SIDE ELEVATION



REAR ELEVATION

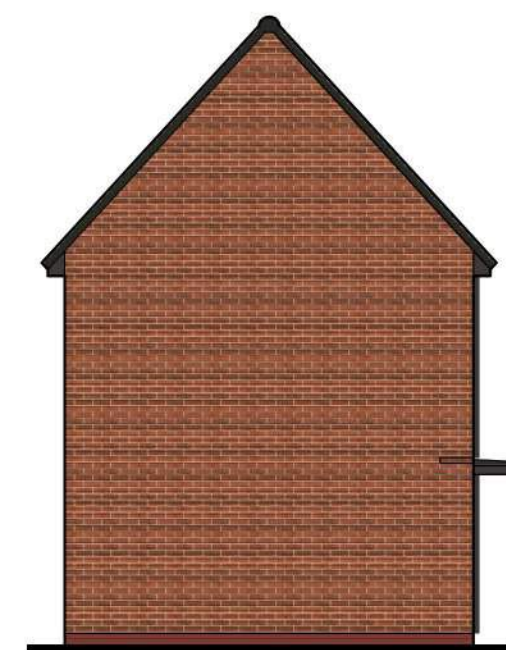

SIDE ELEVATION

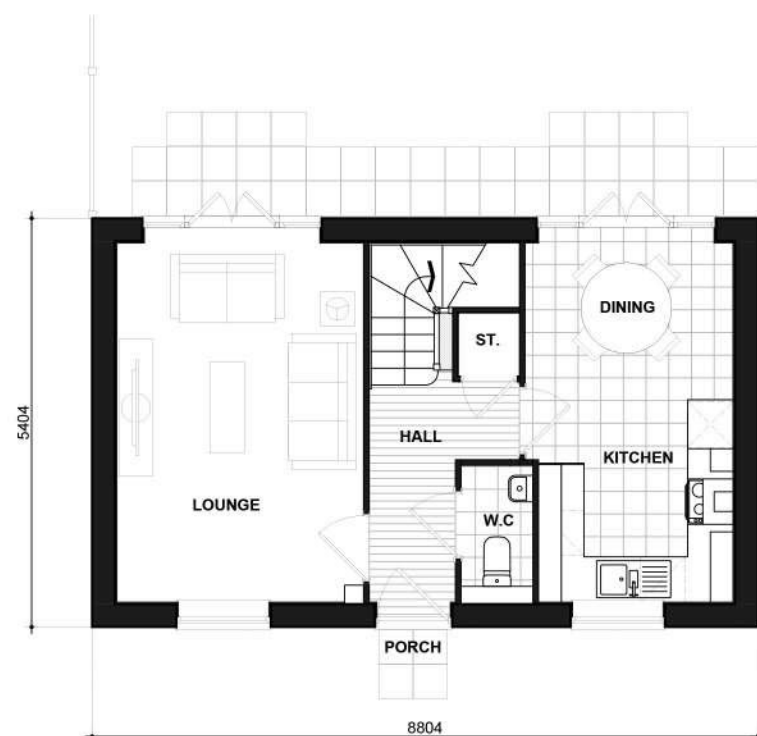

GROUND FLOOR PLAN



FIRST FLOOR PLAN

RAGLEY


CL BRICK

CL312-1.PL-03

DATE: JUL 2023 REV:
SCALE: 1:100 @ A3

DRAWN: RW 78.72.m²
CHECKED: MJE 847ft²

BLOOR HOMES

 


Scale 1:100



CL2B4P
FRONT ELEVATION

CL2B4P-1

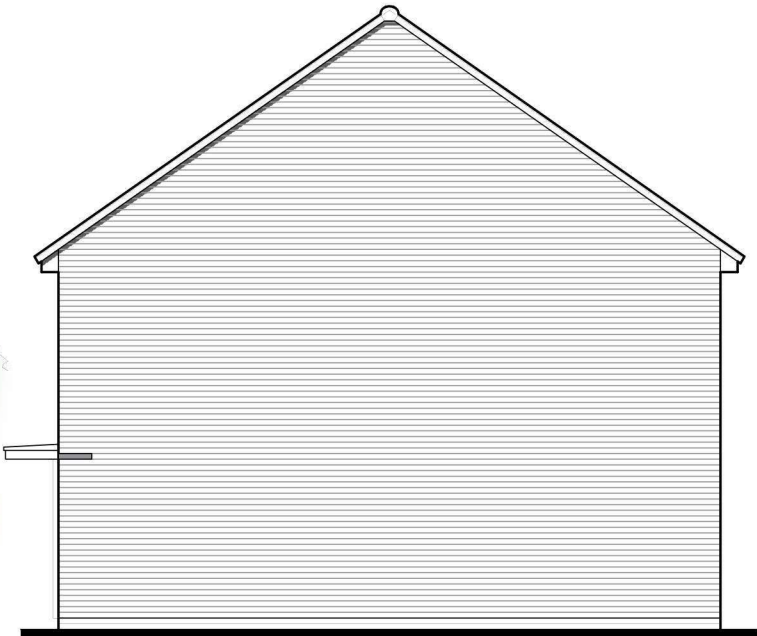


CL2B4P-1
SIDE ELEVATION




CL2B4P-1
REAR ELEVATION

CL2B4P

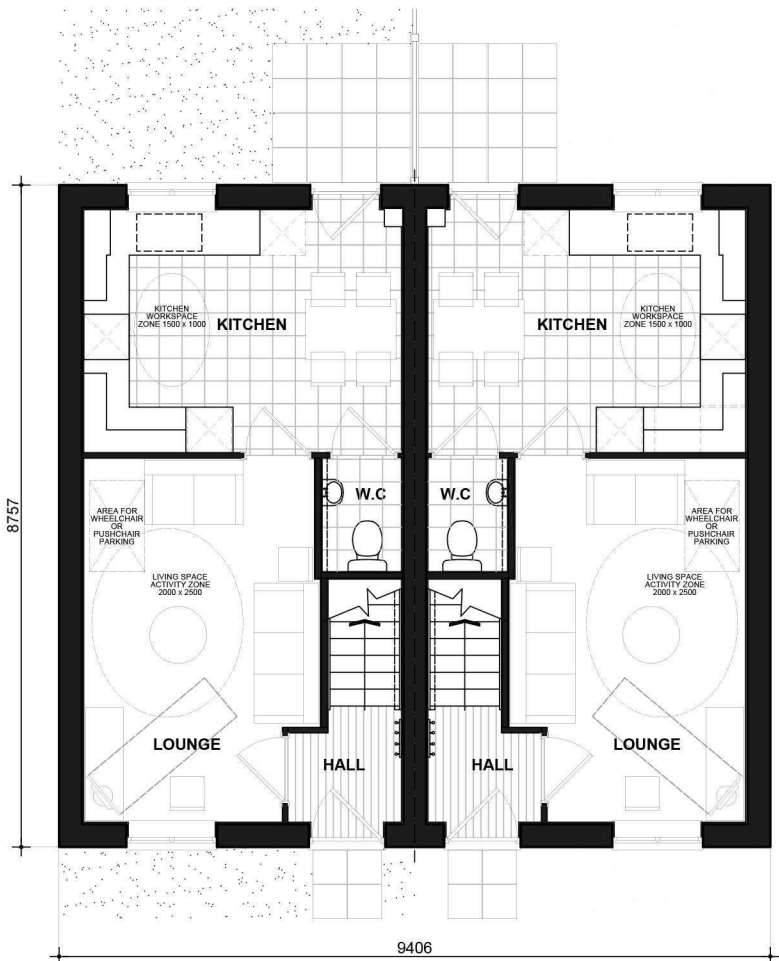

CL2B4P
GROUND FLOOR PLAN

CL2B4P-1

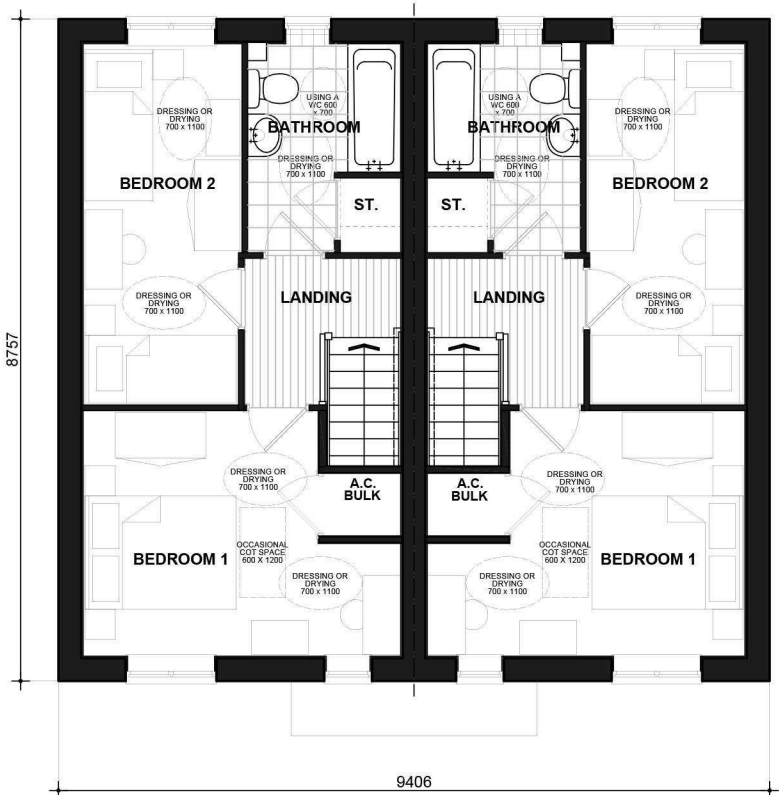

CL2B4P
FIRST FLOOR PLAN

CL2B4P-1

Sinclair
BRICK
CL2B4P.PL-01


DATE: FEB 2020
SCALE: 1:100 @ A3

DRAWN: DRW
CHECKED: GPM

REV:

68.06m²
733ft²


BLOOR HOMES

 

Scale 1:100




FRONT ELEVATION

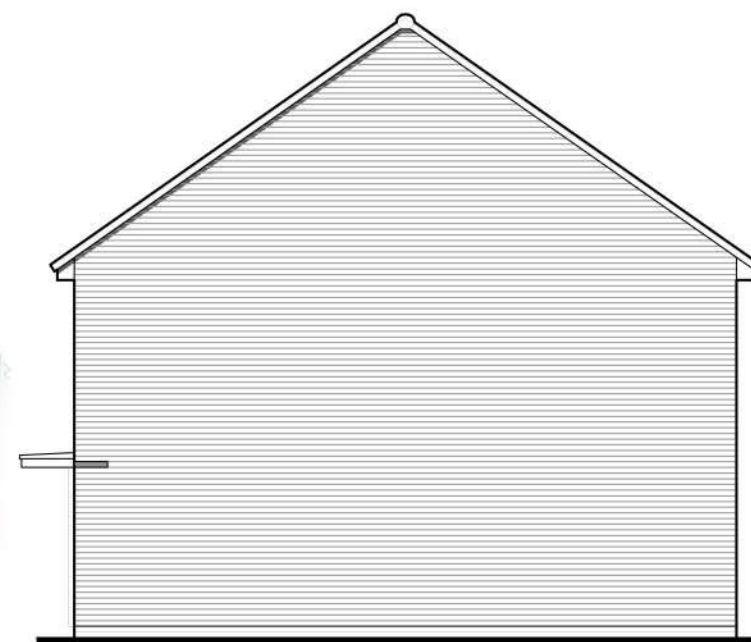

SIDE ELEVATION



REAR ELEVATION

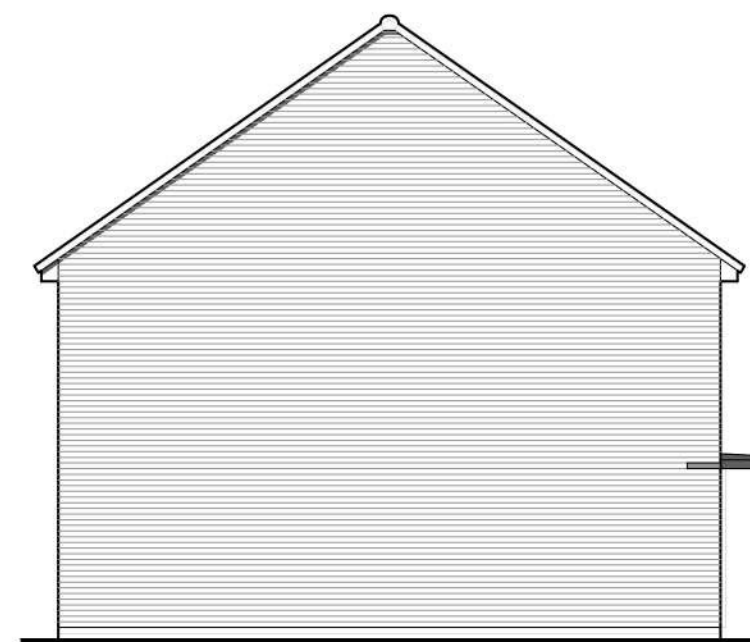

SIDE ELEVATION

Sinclair

BRICK

CL860.PL-01

DATE: MARCH 2020 REV:

SCALE: 1:100 @ A3


DRAWN: MJE

CHECKED: GPM


68.06m²

733ft²


BLOOR HOMES

 

Scale 1:100

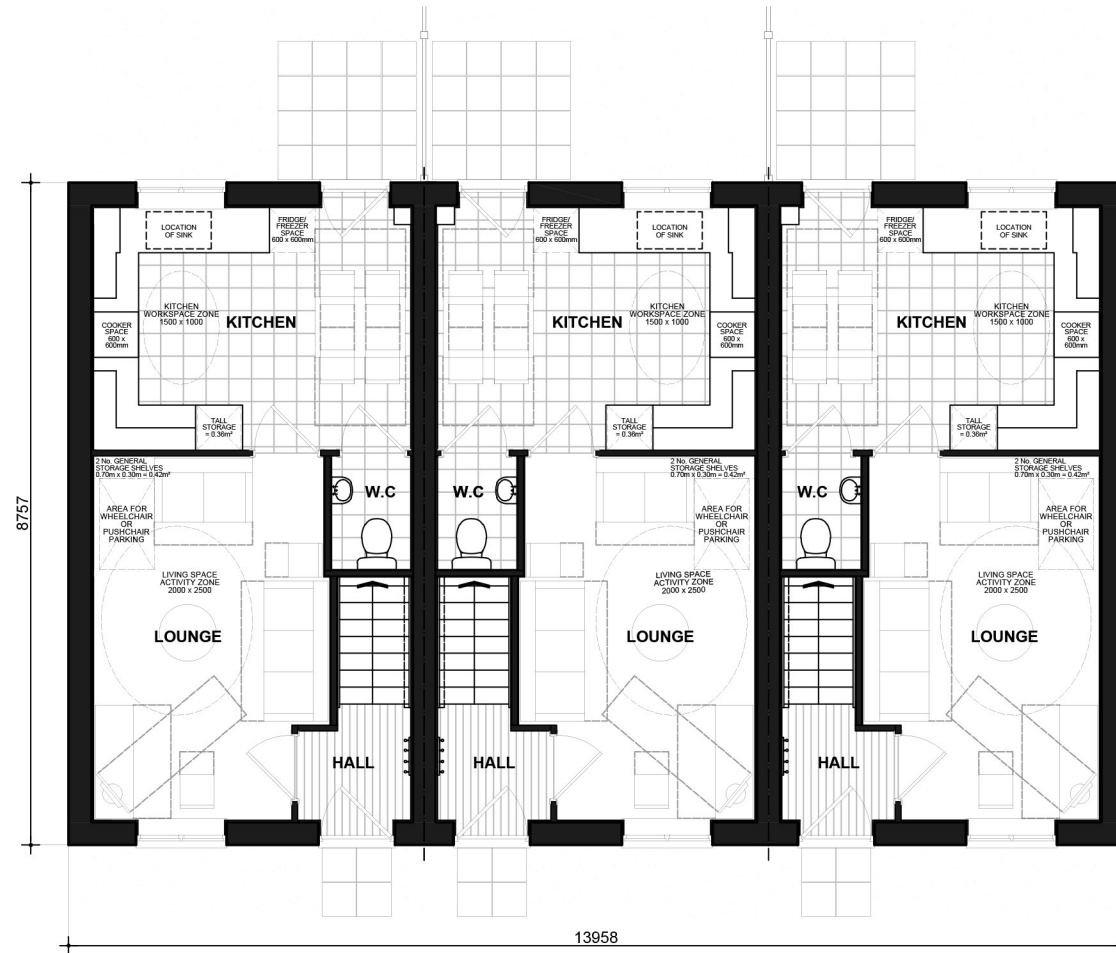

GROUND FLOOR PLAN

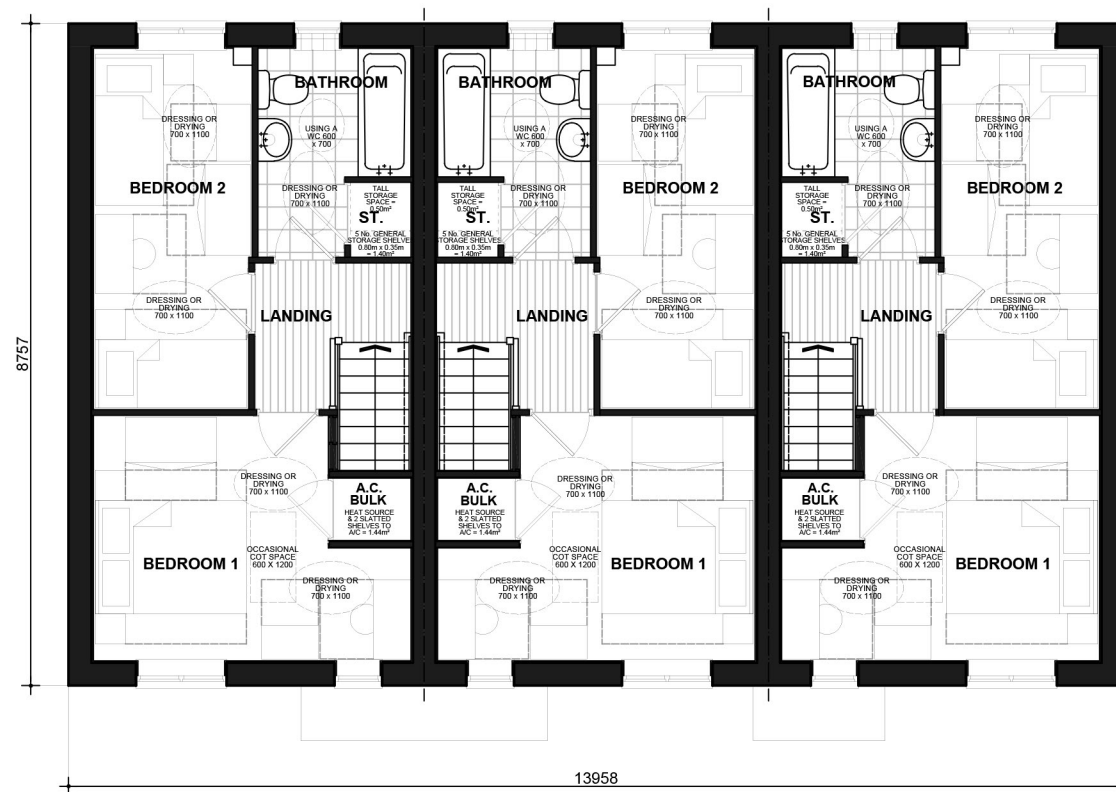

FIRST FLOOR PLAN


Sinclair
FLOOR PLANS

CL860.PL-03

DATE: MARCH 2020 REV:
SCALE: 1:100 @ A3

DRAWN: MJE 68.06m²
CHECKED: GPM 733ft²

BLOOR HOMES

 

Scale 1:100




CL474
FRONT ELEVATION



CL474
SIDE ELEVATION



CL474
REAR ELEVATION

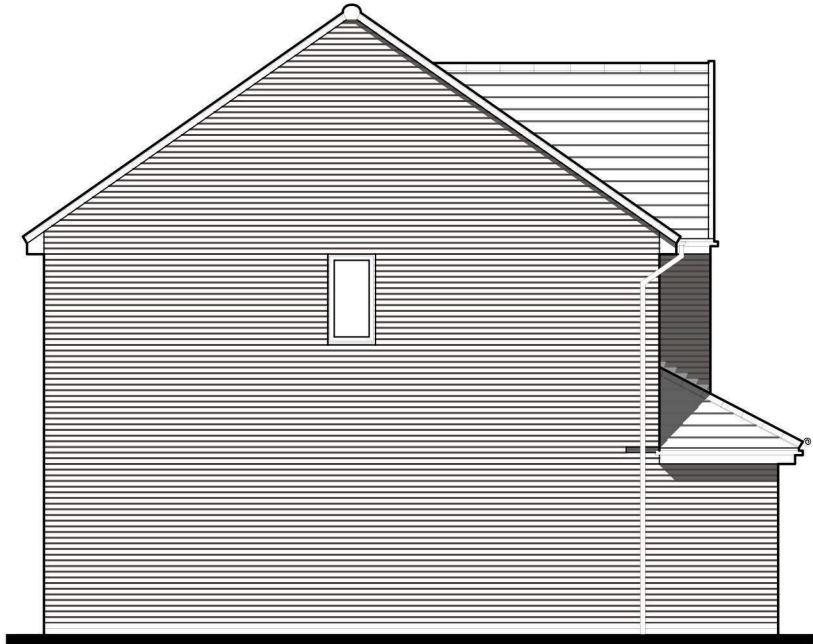

CL474
SIDE ELEVATION

Skelton

BRICK

CL474.PL-01


DATE: MAY 2020
SCALE: 1:100 @ A3

DRAWN: TBW
CHECKED: GPM

REV:

118.47m²
1275ft²


BLOOR HOMES

 

Scale 1:100



GROUND FLOOR PLAN

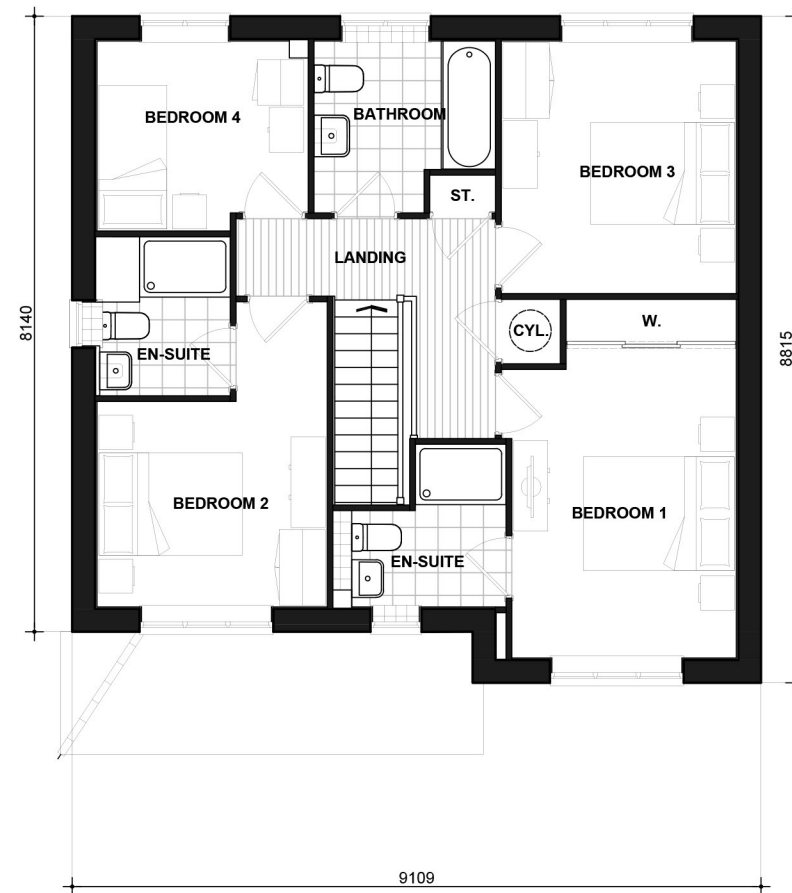

FIRST FLOOR PLAN


Skelton

CL474.PL-05

DATE: JUNE 2019 REV:
SCALE: 1:100 @ A3

DRAWN: JDT 118.47m²
CHECKED: GPM 1275ft²


BLOOR HOMES

 

Scale 1:100




FRONT ELEVATION

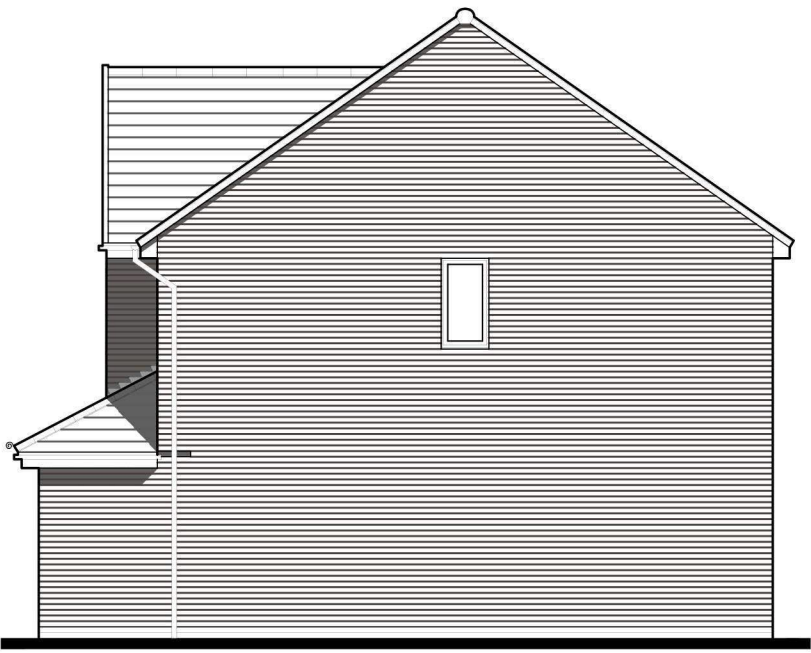

SIDE ELEVATION



REAR ELEVATION

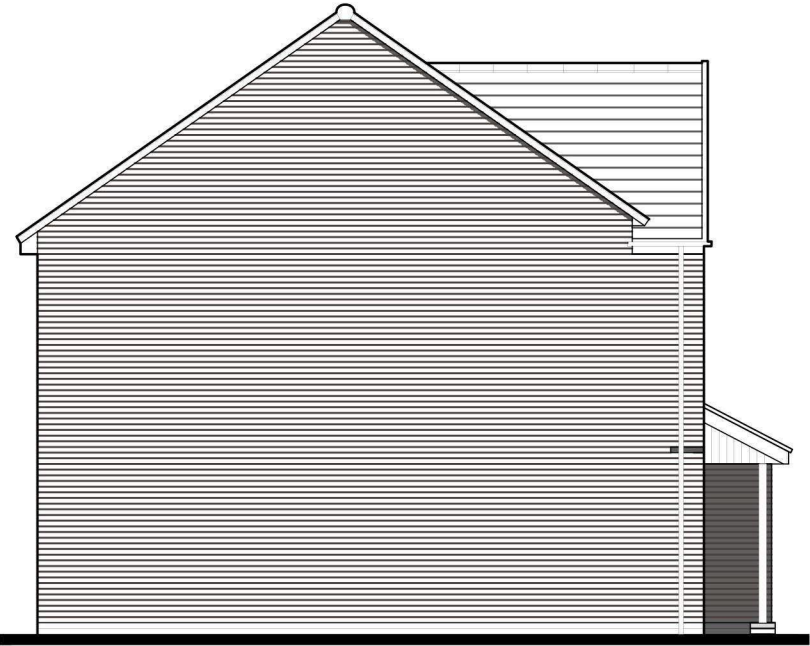


SIDE ELEVATION

Skelton
BRICK
CL474-1.PL-01

DATE: MAY 2020 REV:
SCALE: 1:100 @ A3


DRAWN: TBW 118.47m²
CHECKED: GPM 1275ft²

 

Scale 1:100



GROUND FLOOR PLAN

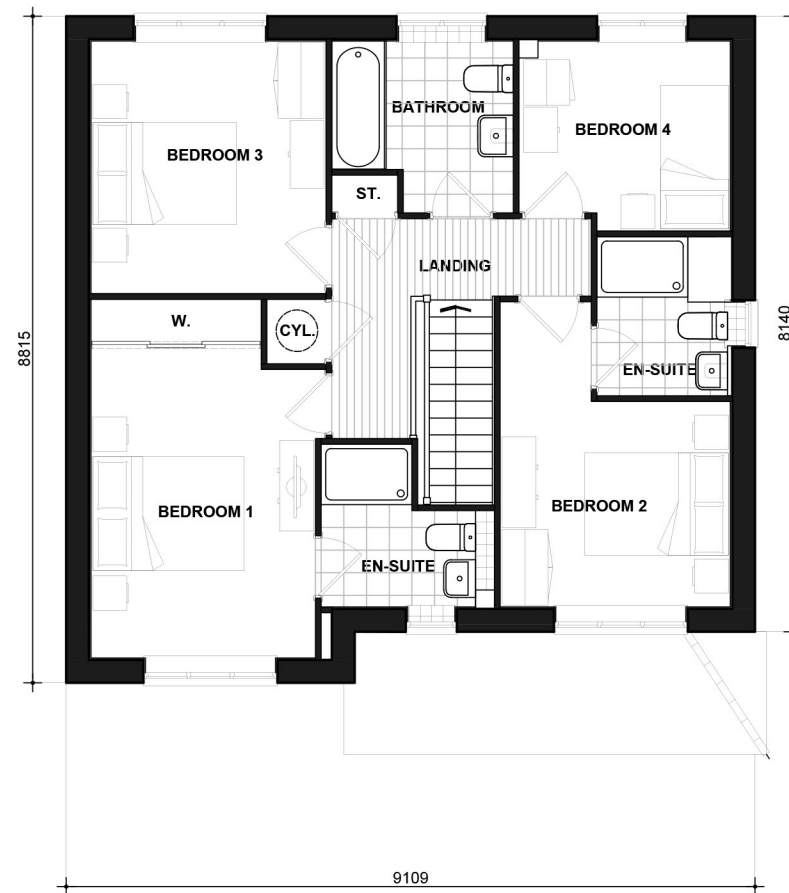

FIRST FLOOR PLAN


Skelton

CL474-1.PL-05

DATE: JUNE 2019 REV:
SCALE: 1:100 @ A3

DRAWN: JDT 118.47m²
CHECKED: GPM 1275ft²


BLOOR HOMES

 

Scale 1:100




FRONT ELEVATION

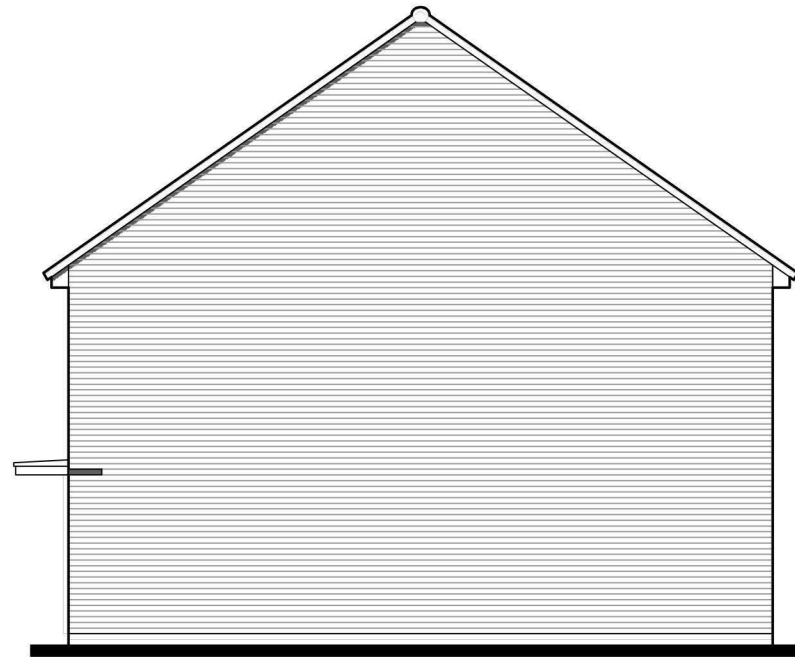

SIDE ELEVATION



REAR ELEVATION

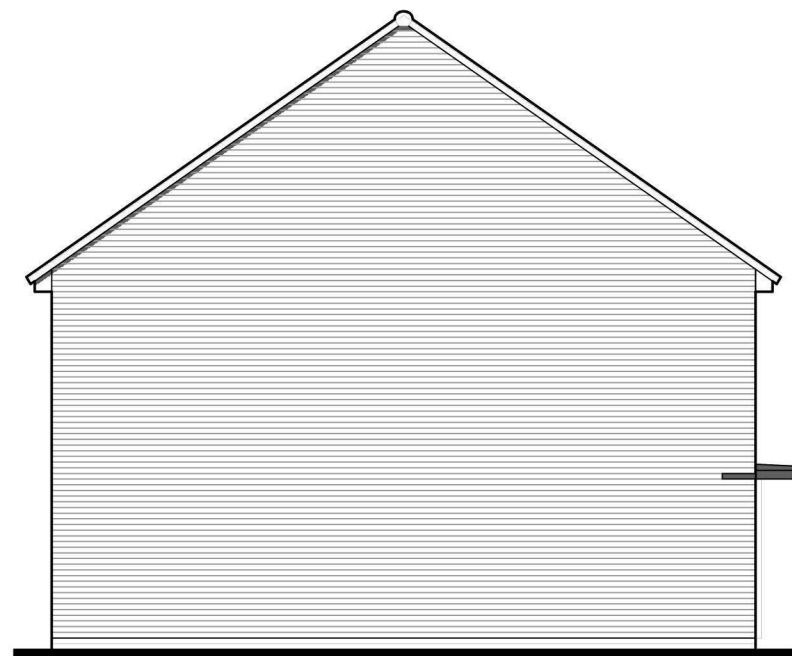

SIDE ELEVATION

Sorley
BRICK
CL862.PL-01

DATE: JUNE 2023 REV:
SCALE: 1:100 @ A3

DRAWN: EF 82.21m²
CHECKED: 885ft²


BLOOR HOMES



Scale 1:100



GROUND FLOOR PLAN

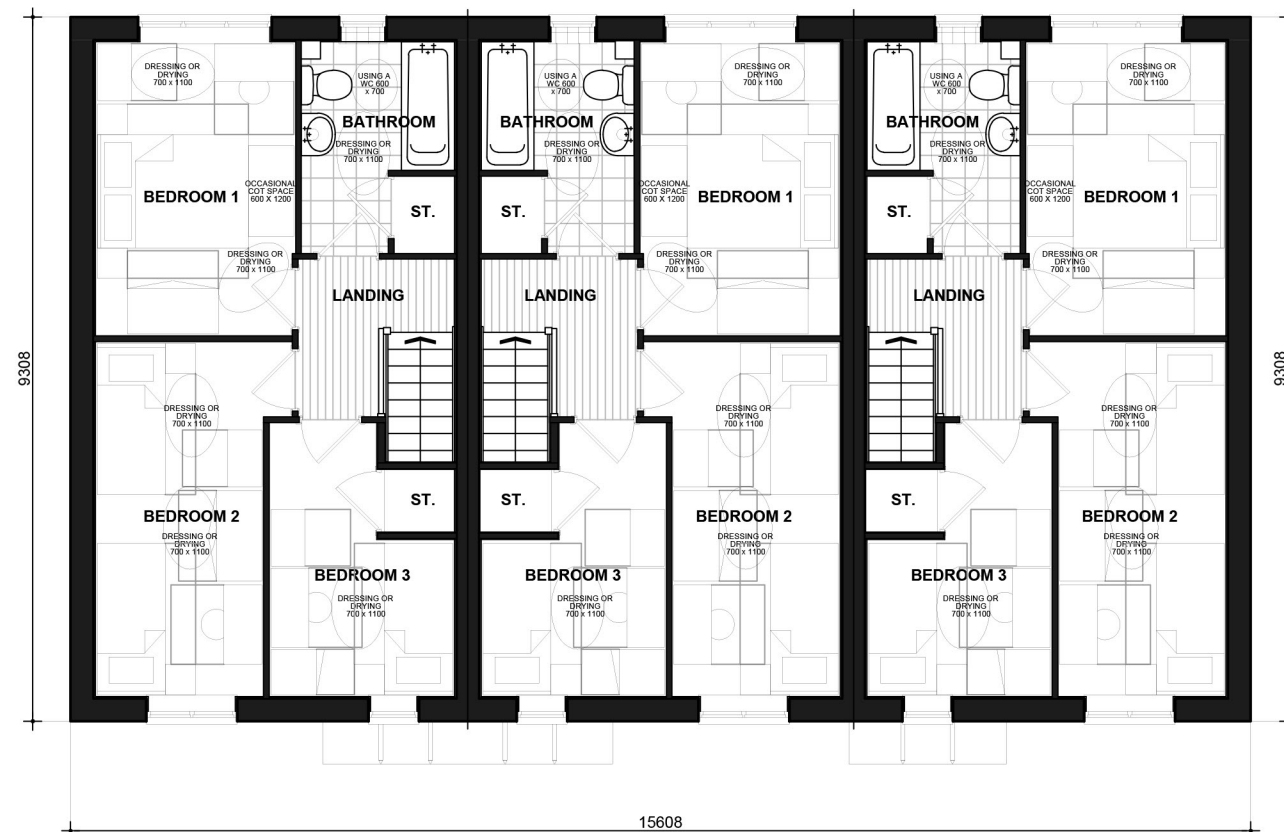

FIRST FLOOR PLAN

Sorley

FLOOR PLANS

CL862.PL-03

DATE: JAN 2021 REV:
SCALE: 1:100 @ A3
DRAWN: EF 82.21m²
CHECKED: 885ft²

BLOOR HOMES



Scale 1:100



FRONT ELEVATION



FRONT ELEVATION



SIDE ELEVATION



REAR ELEVATION

Storer Sorley

BRICK

CL868-1.PL-01

DATE: SEP 2020


REV:

SCALE: 1:100 @ A3


DRAWN: MJE
CHECKED: GPM

82.21m²
885ft²


BLOOR HOMES

 

Scale 1:100

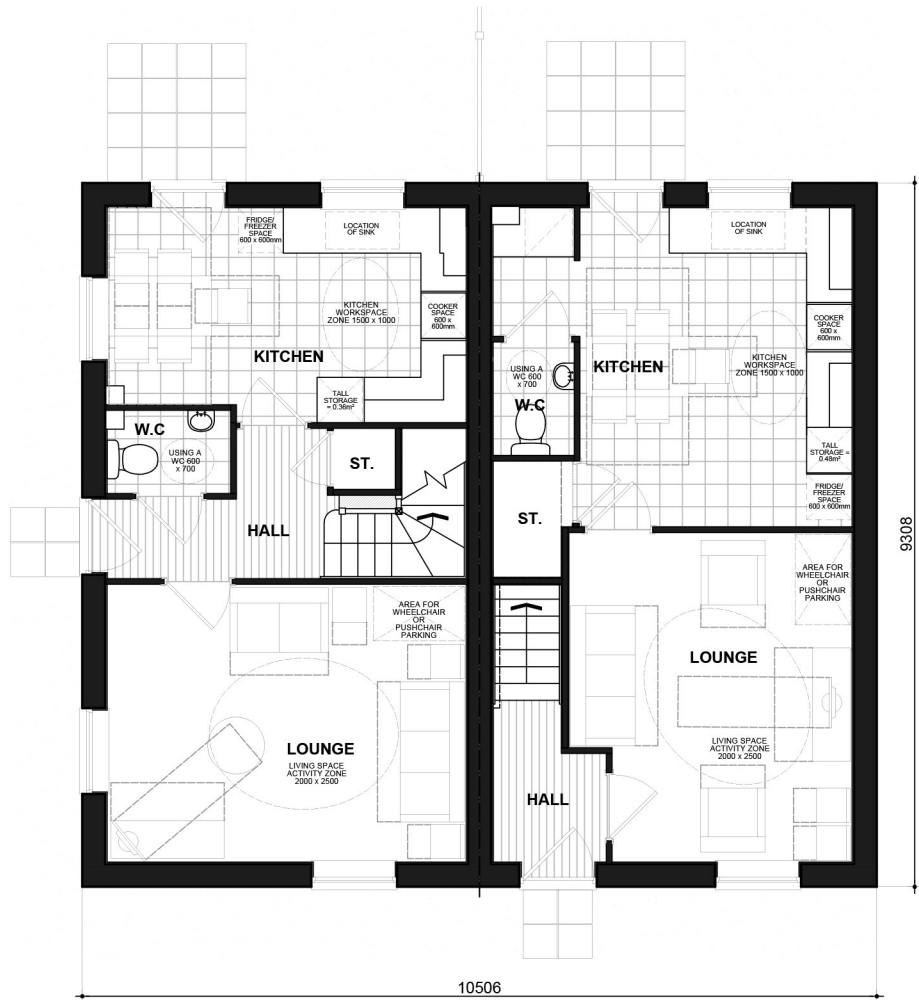

GROUND FLOOR PLAN

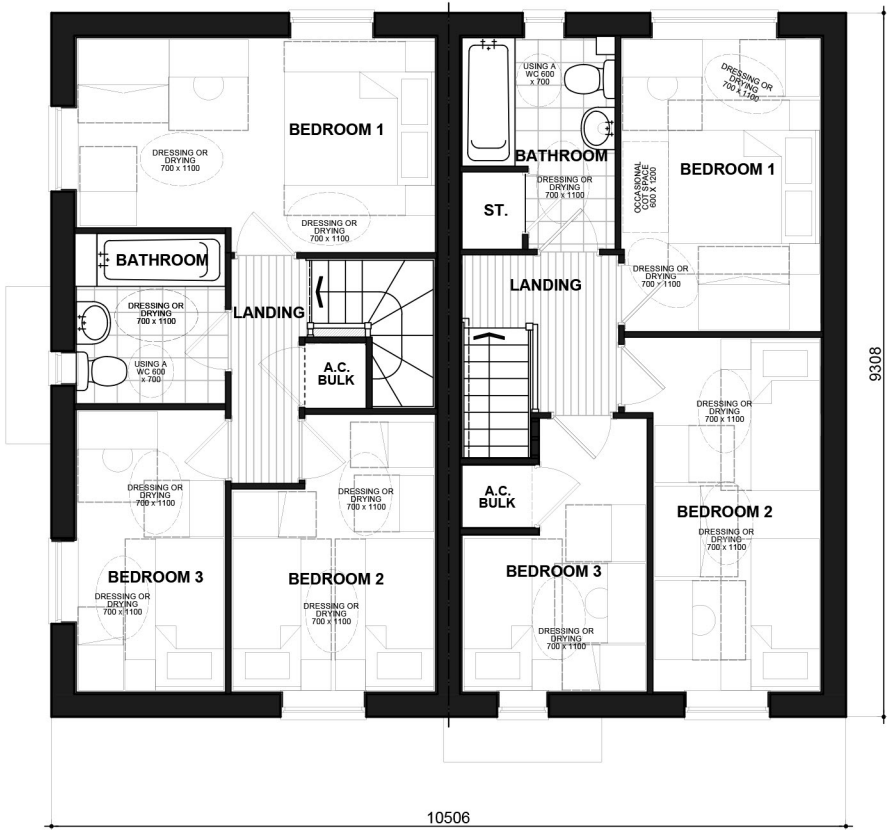

FIRST FLOOR PLAN


**STORER
SORLEY**

FLOOR PLANS
CL868.PL-08

DATE: **MAR 2023** REV:
SCALE: **1:100 @ A3**

DRAWN: **RW** 82.21m²/885 ft²
CHECKED: **GPM** 82.21m²/885 ft²

BLOOR HOMES[®]

 


Scale 1:100



FRONT ELEVATION



FRONT ELEVATION

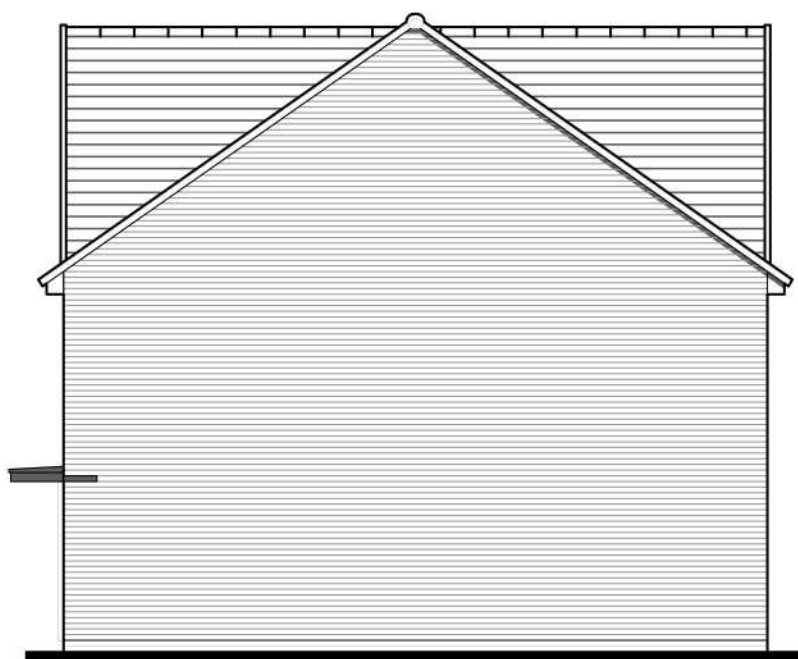

SIDE ELEVATION



FRONT ELEVATION


Storer Sorley
BRICK

RVCL868(3).PL-01


DATE: SEP 2020 REV:
SCALE: 1:100 @ A3

DRAWN: EF 82.21m²
CHECKED: 885ft²


BLOOR HOMES

 

Scale 1:100

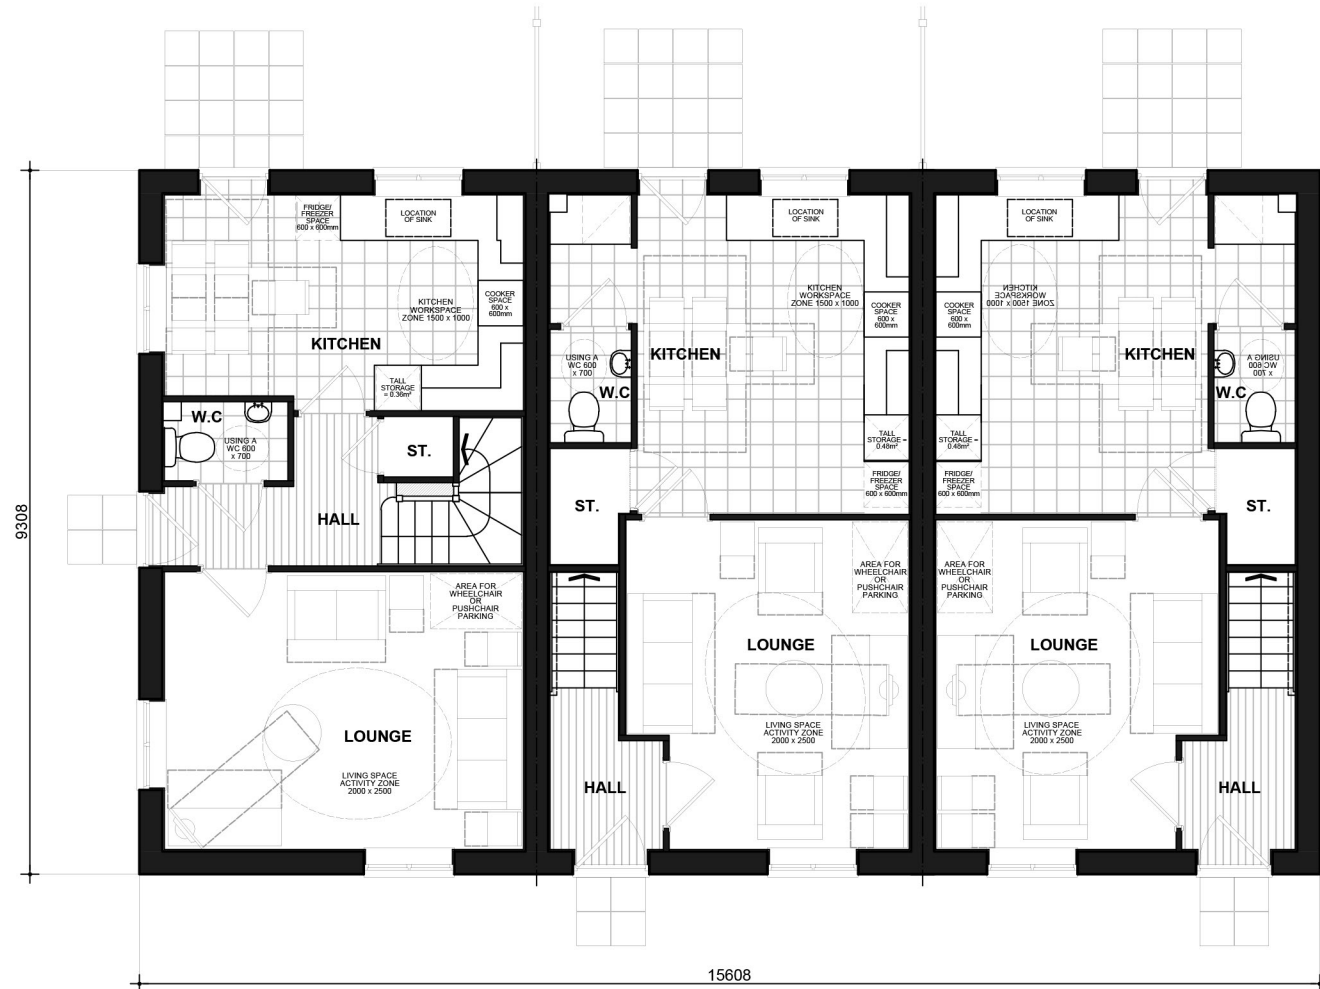

GROUND FLOOR PLAN

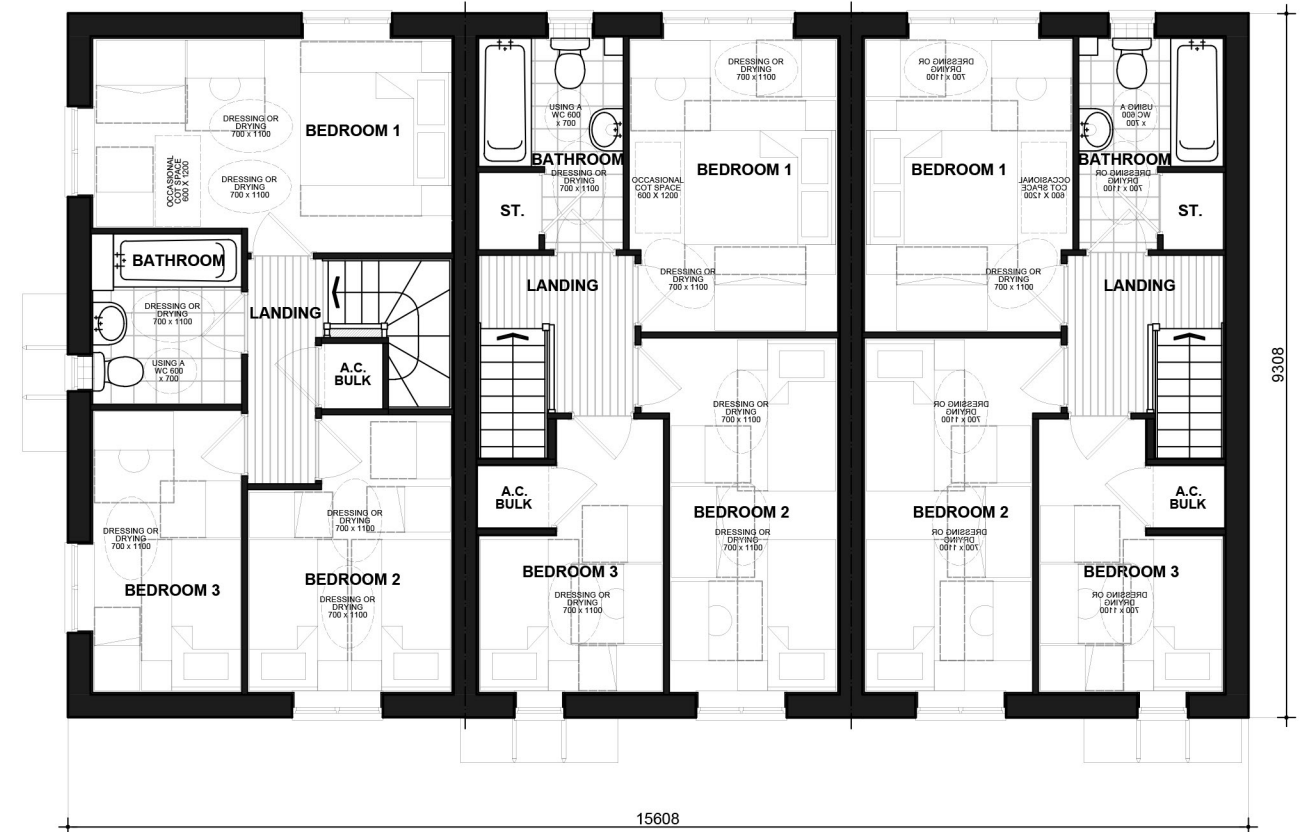

FIRST FLOOR PLAN


Storer Sorley FLOOR PLANS

RVCL868(3).PL-03

DATE: SEP 2020 REV:
SCALE: 1:100 @ A3

DRAWN: EF 82.21m²
CHECKED: 885ft²



 


Scale 1:100



CL481
FRONT ELEVATION



CL481
SIDE ELEVATION

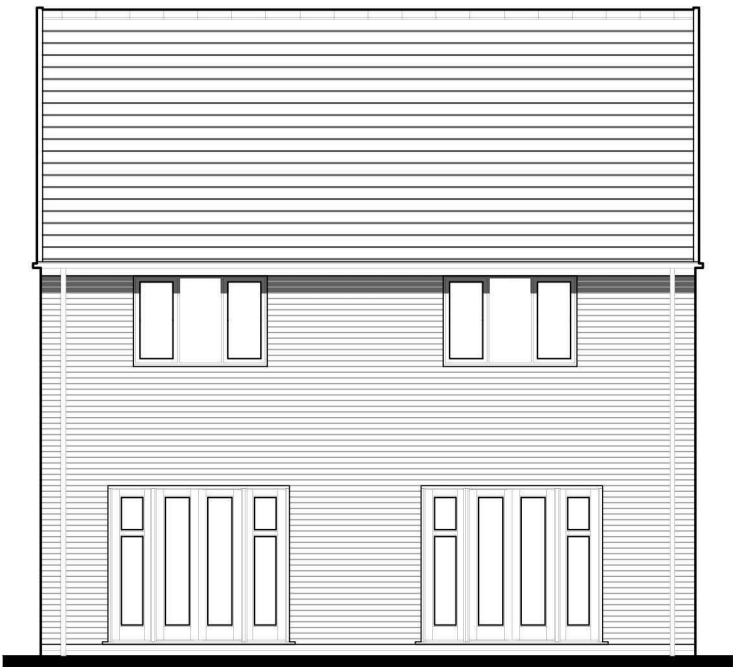

CL481
REAR ELEVATION



CL481
SIDE ELEVATION

Verwood

BRICK

CL405.PL-01

DATE: MARCH 2020 REV:
SCALE: 1:100 @ A3

DRAWN: CN 137.65m²
CHECKED: GPM 1482ft²

BLOOR HOMES[®]



Scale 1:100



FRONT ELEVATION



SIDE ELEVATION



REAR ELEVATION



SIDE ELEVATION

Verwood


BOARDING

CL405.PL-02

DATE: MARCH 2020 REV:
SCALE: 1:100 @ A3

DRAWN: CN 137.65m²
CHECKED: GPM 1482ft²


BLOOR HOMES®

 

Scale 1:100



GROUND FLOOR PLAN

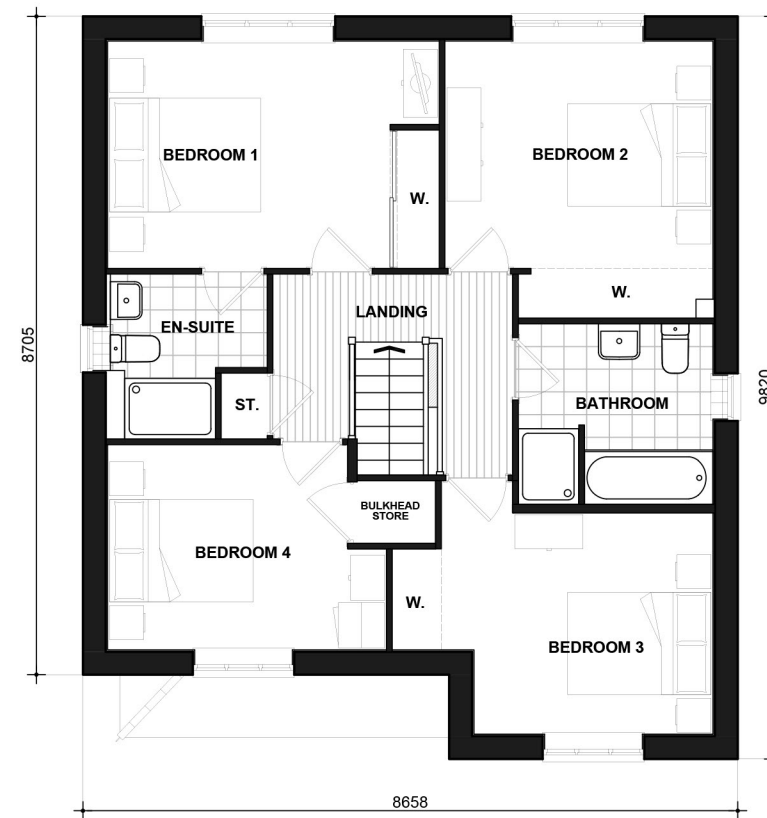

FIRST FLOOR PLAN

Verwood

CL405.PL-05

DATE: JULY 2019 REV:
SCALE: 1:100 @ A3

DRAWN: CN 139.14m²
CHECKED: GPM 1498ft²

BLOOR HOMES




Scale 1:100



FRONT ELEVATION



SIDE ELEVATION

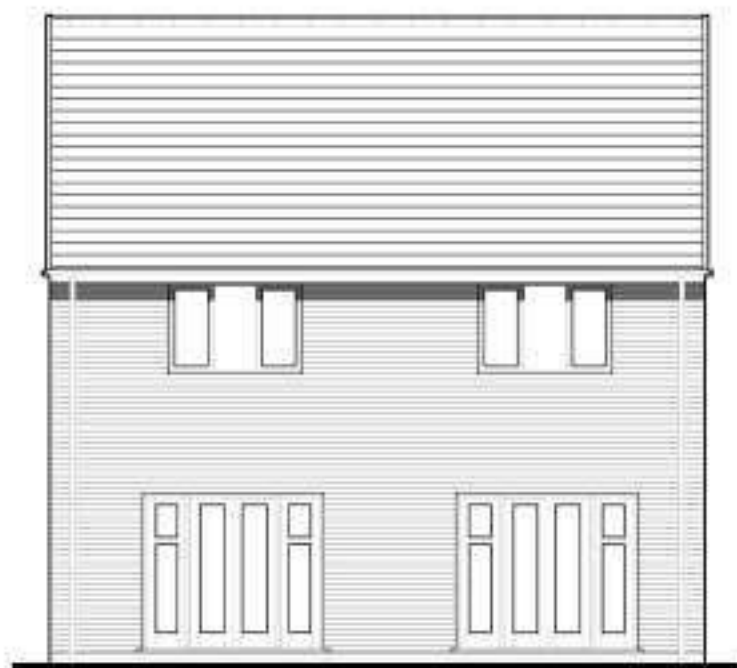

REAR ELEVATION



SIDE ELEVATION


Verwood
BRICK

CL405-1.PL-01

DATE: MARCH 2020 REV:
SCALE: 1:100 @ A3

DRAWN: JG 137.65m²
CHECKED: GPM 1482ft²

BLOOR HOMES

 

Scale 1:100
Issue 4.8



GROUND FLOOR PLAN



FIRST FLOOR PLAN

Verwood

CL405-1.PL-05

DATE: JULY 2019 REV:
SCALE: 1:100 @ A3

DRAWN: JDT 139.14 m²
CHECKED: GPM 1498 ft²

BLOOR HOMES®



Scale 1:100



FRONT ELEVATION



SIDE ELEVATION



REAR ELEVATION



SIDE ELEVATION

Watercroft Render

RVCL403.PL-01

DATE: JAN 2021

REV:

SCALE: 1:100 @ A3


DRAWN: MJE

120.33m²


CHECKED: GPM

1295ft²


BLOOR HOMES

 

Scale 1:100

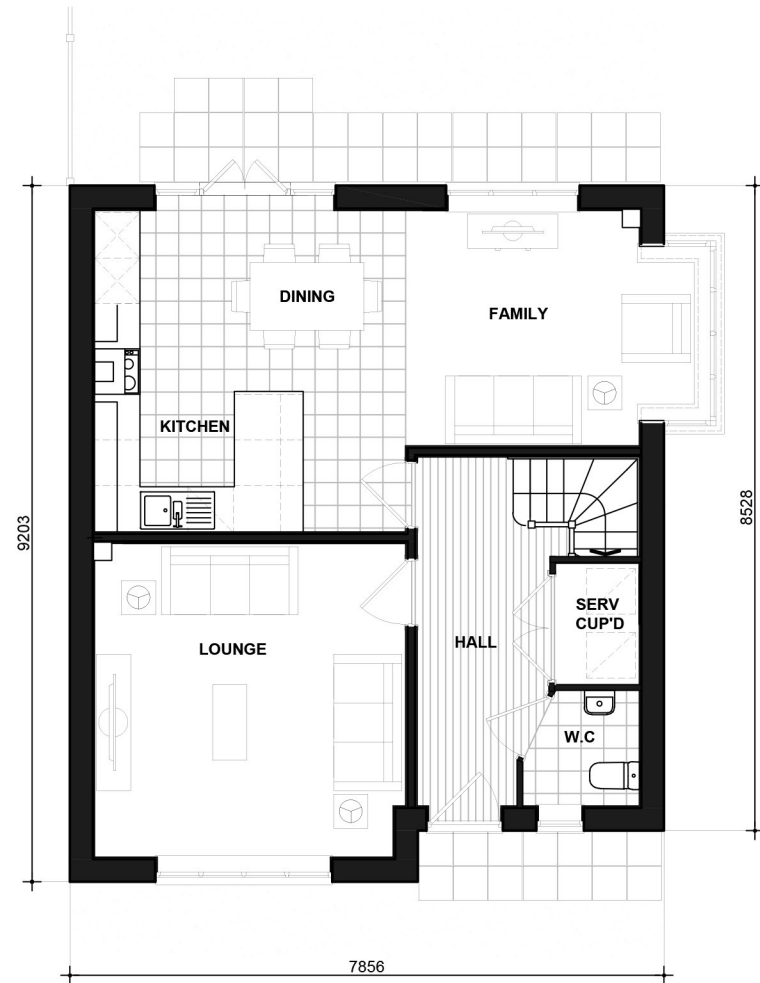

GROUND FLOOR PLAN

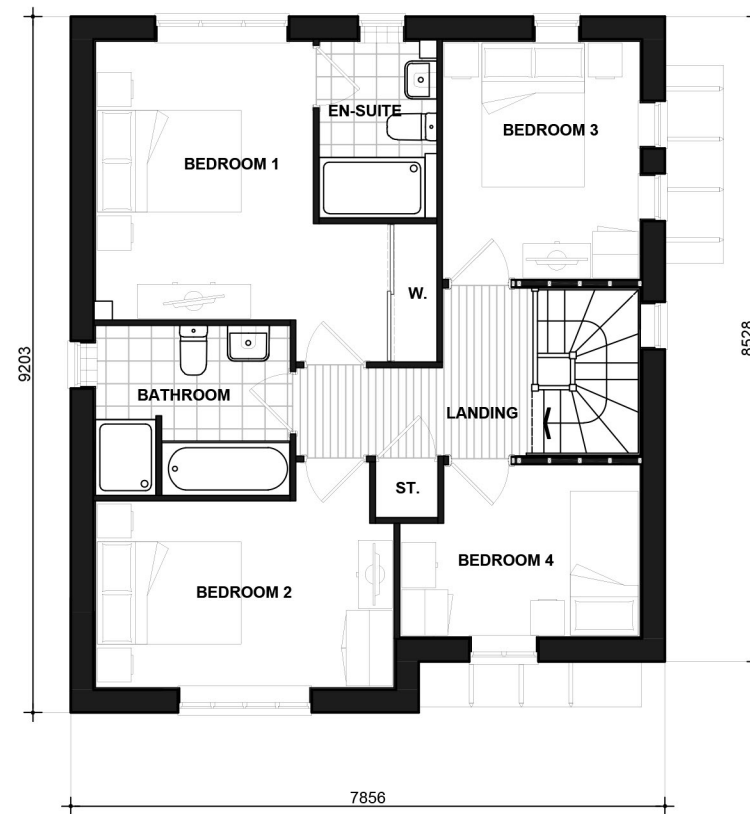

FIRST FLOOR PLAN

Watercroft

RVCL403.PL-06

DATE: JAN 2021 REV:
SCALE: 1:100 @ A3
DRAWN: MF 121.81m²
CHECKED: GPM 1311ft²

BLOOR HOMES



FRONT ELEVATION



SIDE ELEVATION



REAR ELEVATION



SIDE ELEVATION

Watercroft Render

RVCL403-1.PL-01

DATE: JAN 2021

REV:

SCALE: 1:100 @ A3


DRAWN: MJE

120.33m²


CHECKED: GPM

1295ft²


BLOOR HOMES

 

Scale 1:100

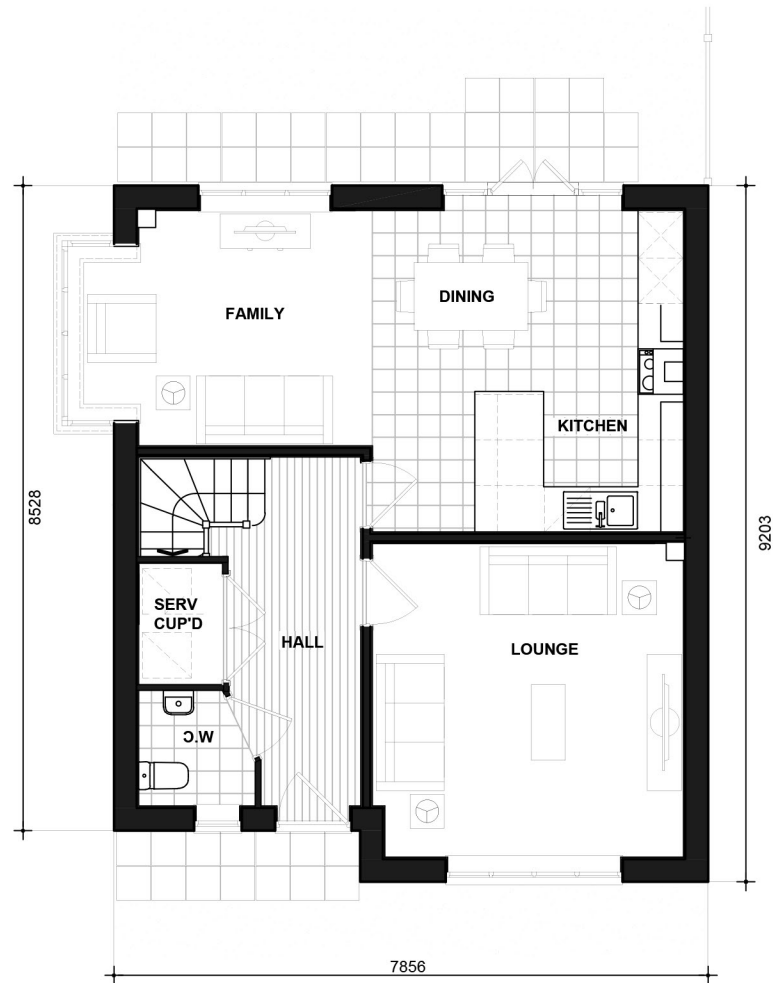

GROUND FLOOR PLAN

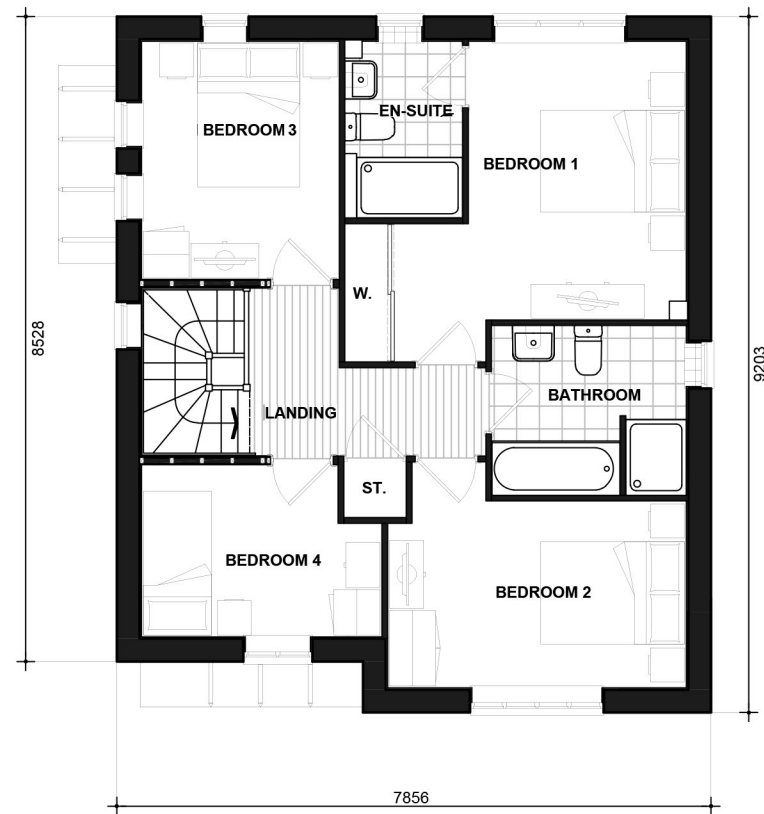

FIRST FLOOR PLAN

Watercroft

RVCL403-1.PL-06


DATE: JAN 2021
SCALE: 1:100 @ A3

DRAWN: MF
CHECKED: GPM

REV:

121.81m²
1311ft²

BLOOR HOMES[®]

 


Scale 1:100



FRONT ELEVATION



SIDE ELEVATION

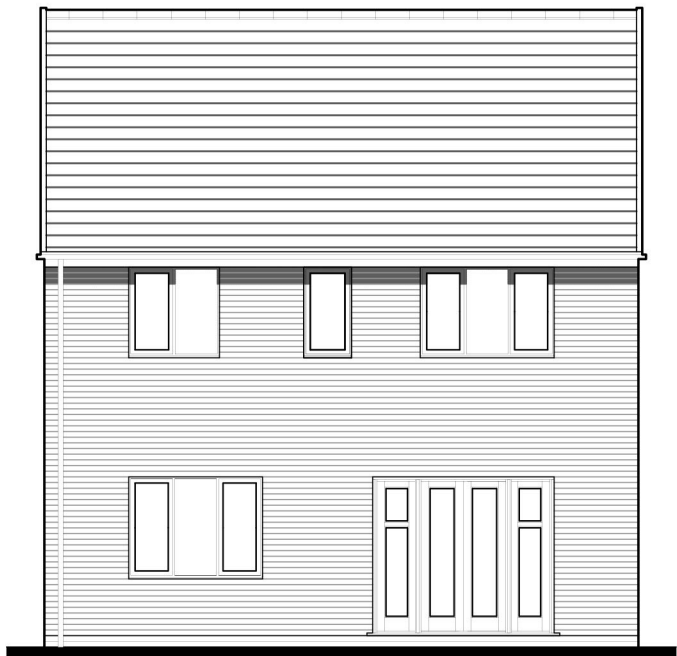

REAR ELEVATION



SIDE ELEVATION

WETTON

BOARDING

CL411.PL-02


DATE: FEB 2020
SCALE: 1:100 @ A3

DRAWN: MF
CHECKED: GPM


REV:

120.33m²
1295ft²


BLOOR HOMES

 

Scale 1:100

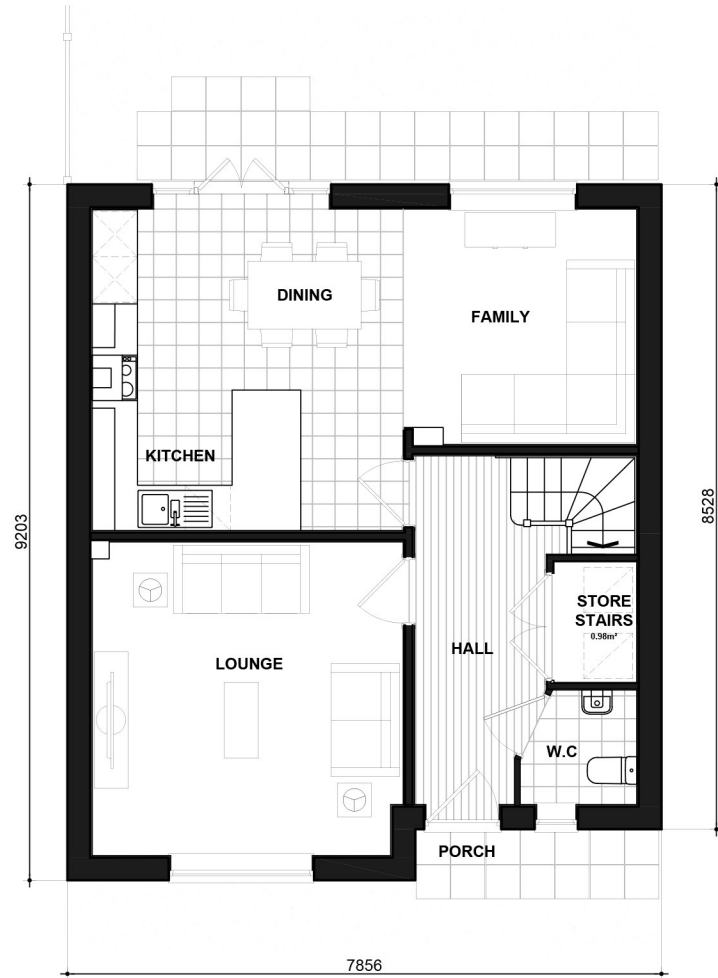

411
GROUND FLOOR PLAN

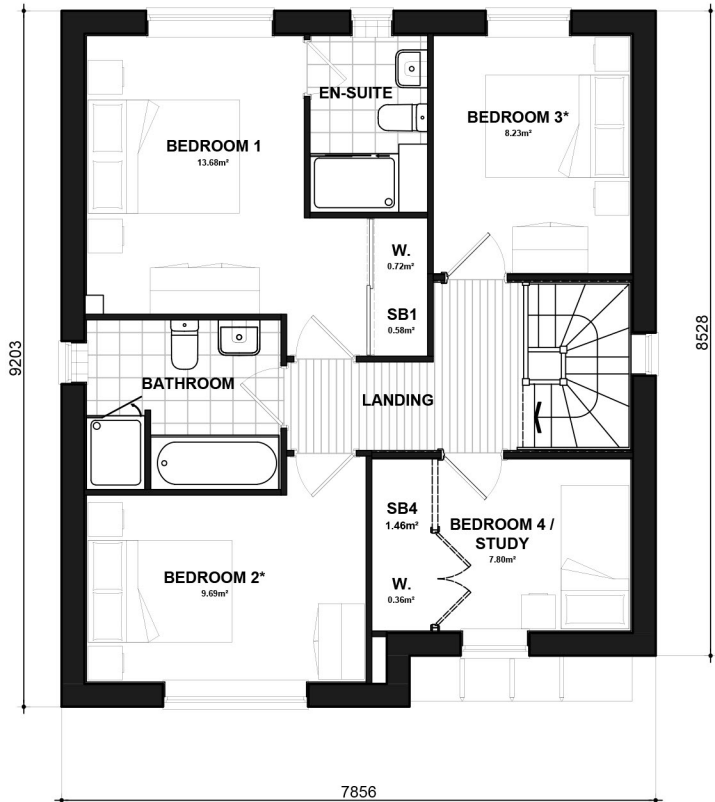

411
FIRST FLOOR PLAN

* Denotes floor areas shown to comply with National Described Space Standards (see schedule). Room layout shown as furnished and does not demonstrate compliance.


WETTON FLOOR PLANS

CL411.PL-06

DATE: MAY 2023 REV:
SCALE: 1:100 @ A3

DRAWN: RW 120.33m²
CHECKED: GPM 1295ft²

BLOOR HOMES®

 


Scale 1:100



FRONT ELEVATION



SIDE ELEVATION

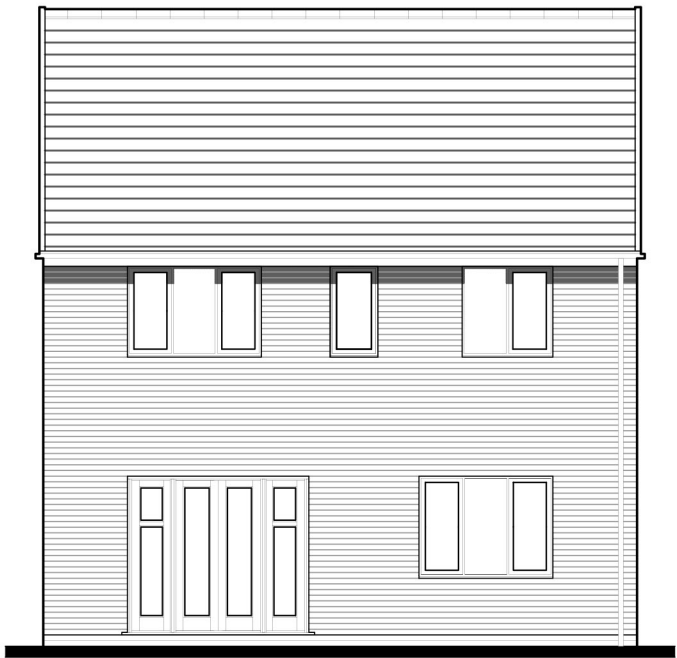

REAR ELEVATION



SIDE ELEVATION

Wetton


BRICK

CL411-1.PL-01

DATE: FEB 2020 REV:
SCALE: 1:100 @ A3

DRAWN: MF 120.33m²
CHECKED: GPM 1295ft²

BLOOR HOMES[®]

 


Scale 1:100



FRONT ELEVATION



SIDE ELEVATION

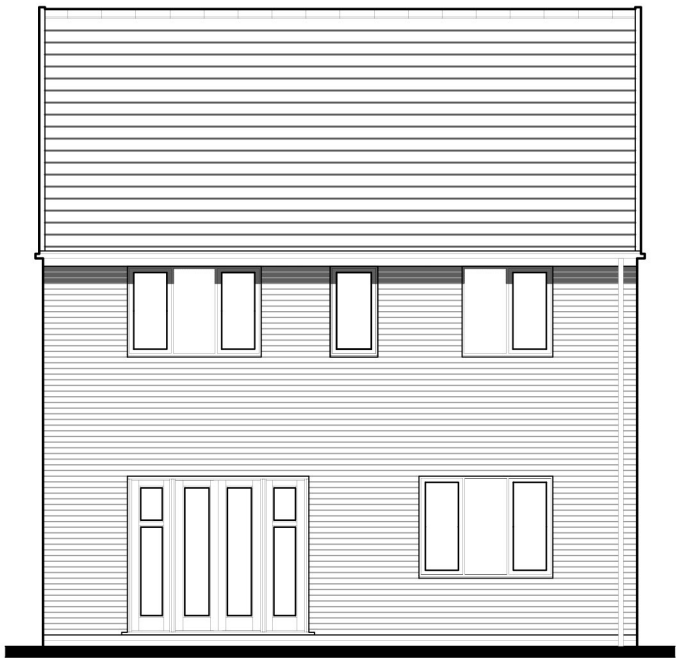

REAR ELEVATION



SIDE ELEVATION


Wetton
BOARDING

CL411-1.PL-02


DATE: FEB 2020 REV:
SCALE: 1:100 @ A3

DRAWN: MF 120.33m²
CHECKED: GPM 1295ft²


BLOOR HOMES

 

Scale 1:100

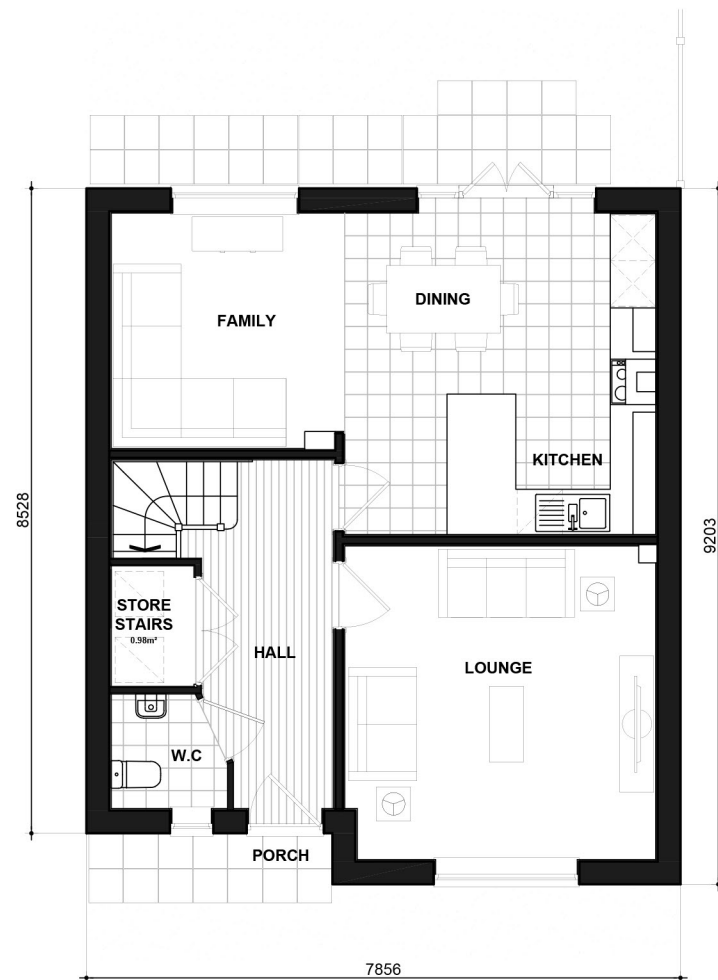

GROUND FLOOR PLAN

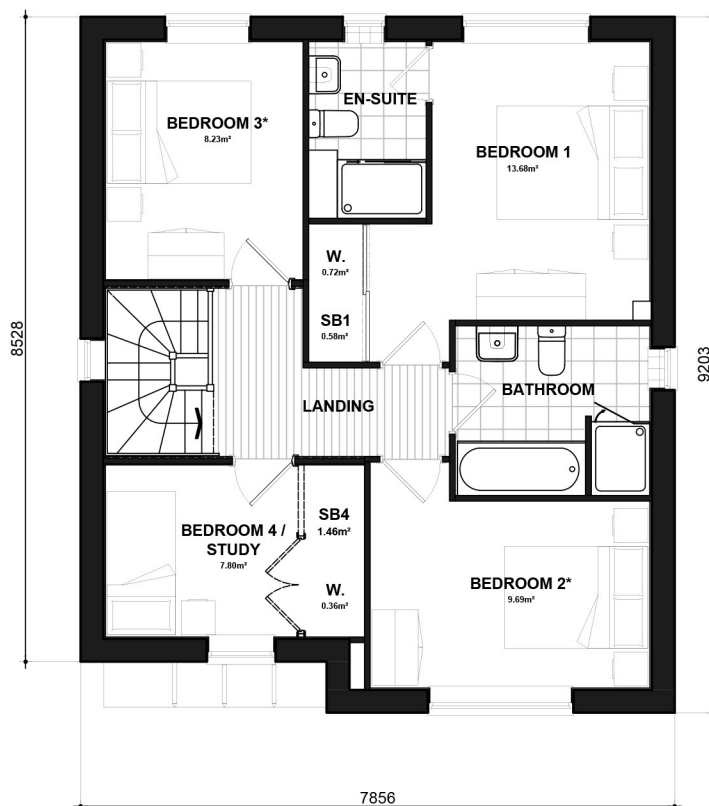

FIRST FLOOR PLAN

* Denotes floor areas shown to comply with National Described Space Standards (see schedule). Room layout shown as furnished and does not demonstrate compliance.


WETTON FLOOR PLANS

CL411-1.PL-06

DATE: JUN 2023 REV:
SCALE: 1:100 @ A3

DRAWN: RW 120.33m²
CHECKED: GPM 1295ft²

BLOOR HOMES®

 


Scale 1:100



FRONT ELEVATION



SIDE ELEVATION

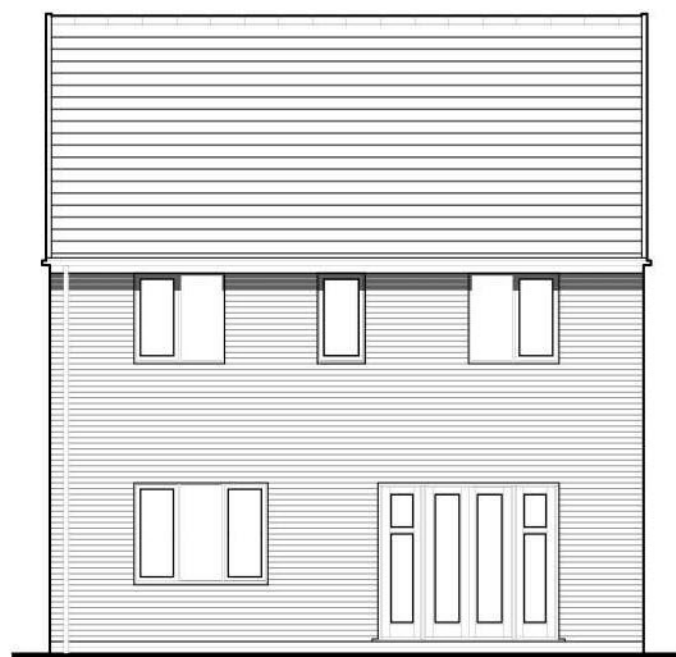

REAR ELEVATION



SIDE ELEVATION

Whalton

BRICK

CL310.PL-01

DATE: JULY 2022

REV:

SCALE: 1:100 @ A3


DRAWN: EF

121.81m²


CHECKED: -

1311ft²

BLOOR HOMES

 

Scale 1:100

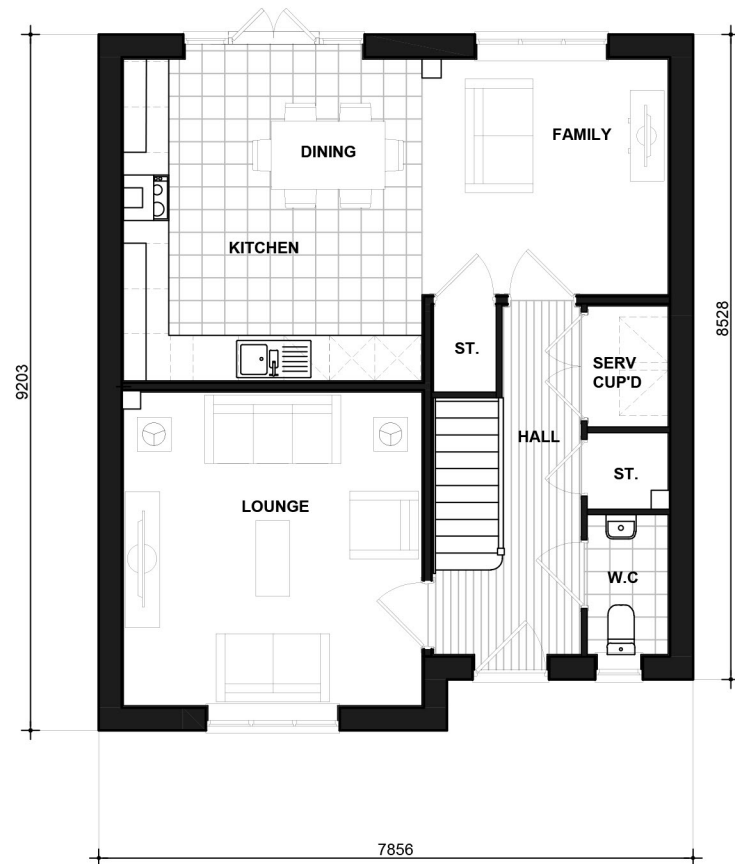

GROUND FLOOR PLAN



FIRST FLOOR PLAN

Whalton

FLOOR PLANS

CL310.PL-04

DATE: JULY 2022 REV:
SCALE: 1:100 @ A3

DRAWN: EF 121.81m²
CHECKED: 1311ft²

BLOOR HOMES



Scale 1:100



FRONT ELEVATION




SIDE ELEVATION



REAR ELEVATION



SIDE ELEVATION

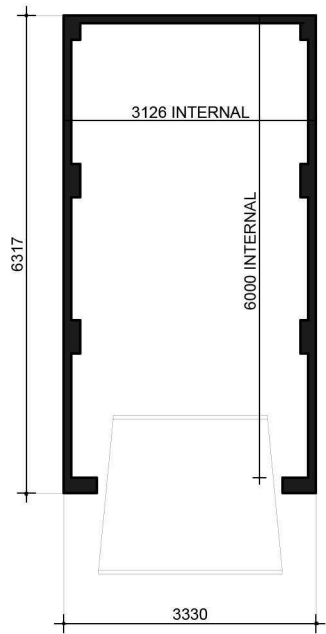

FLOOR PLAN

Single (1)

BRICK
GL01.PL-01

DATE: APRIL 2019 REV:
SCALE: 1:100 @ A3

DRAWN: KS
CHECKED: GPM



Scale 1:100



FRONT ELEVATION




SIDE ELEVATION



REAR ELEVATION



SIDE ELEVATION

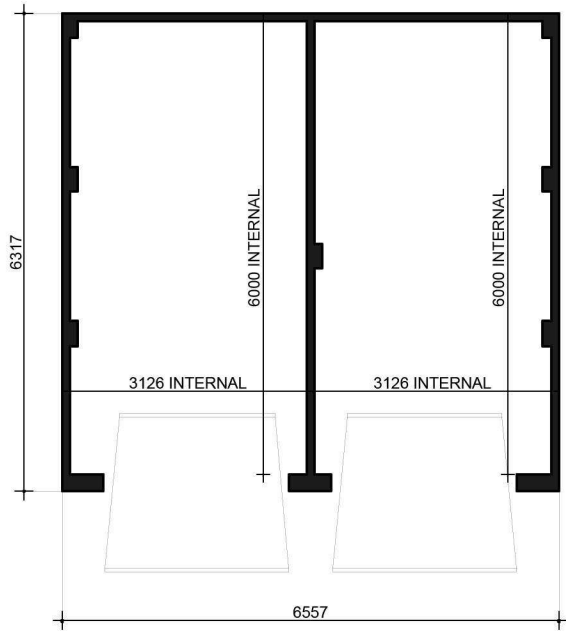

FLOOR PLAN

Single (2)

BRICK
GL02.PL-01

DATE: APRIL 2019 REV:
SCALE: 1:100 @ A3

DRAWN: KS
CHECKED: GPM