

Rev	Date	Description	By
A	28.06.23	Structural Engineers information added	sAh
B	22.09.23	Heat Pumps Shown	sAh
C	23.04.24	Chimneys added	sAh

Notes
To be read in strict accordance with latest revision of structural engineer's 'Your Structures' drawings,
B014.01 'Foundation'
B014.02 'Ground floor and First floor with steel above'
B014.03 'Roof and sections' and
Calculation sheet 'B014 - 34 Sunnyhill, Burbage Calculations'

Notes
Revision area in red box

stuarth
Tel: 07948 382917 e:1stuarth@gmail.com


Project
Proposed Replacement Dwelling
34, Sunnyhill,
Burbage

Client
Mr & Mrs Crowfoot

Drawing
BUILDING CONTROL
Second Floor Plan

Drg No: 03-2238_BR Rev C

Scale 1:50 @A2 Date 17.04.23

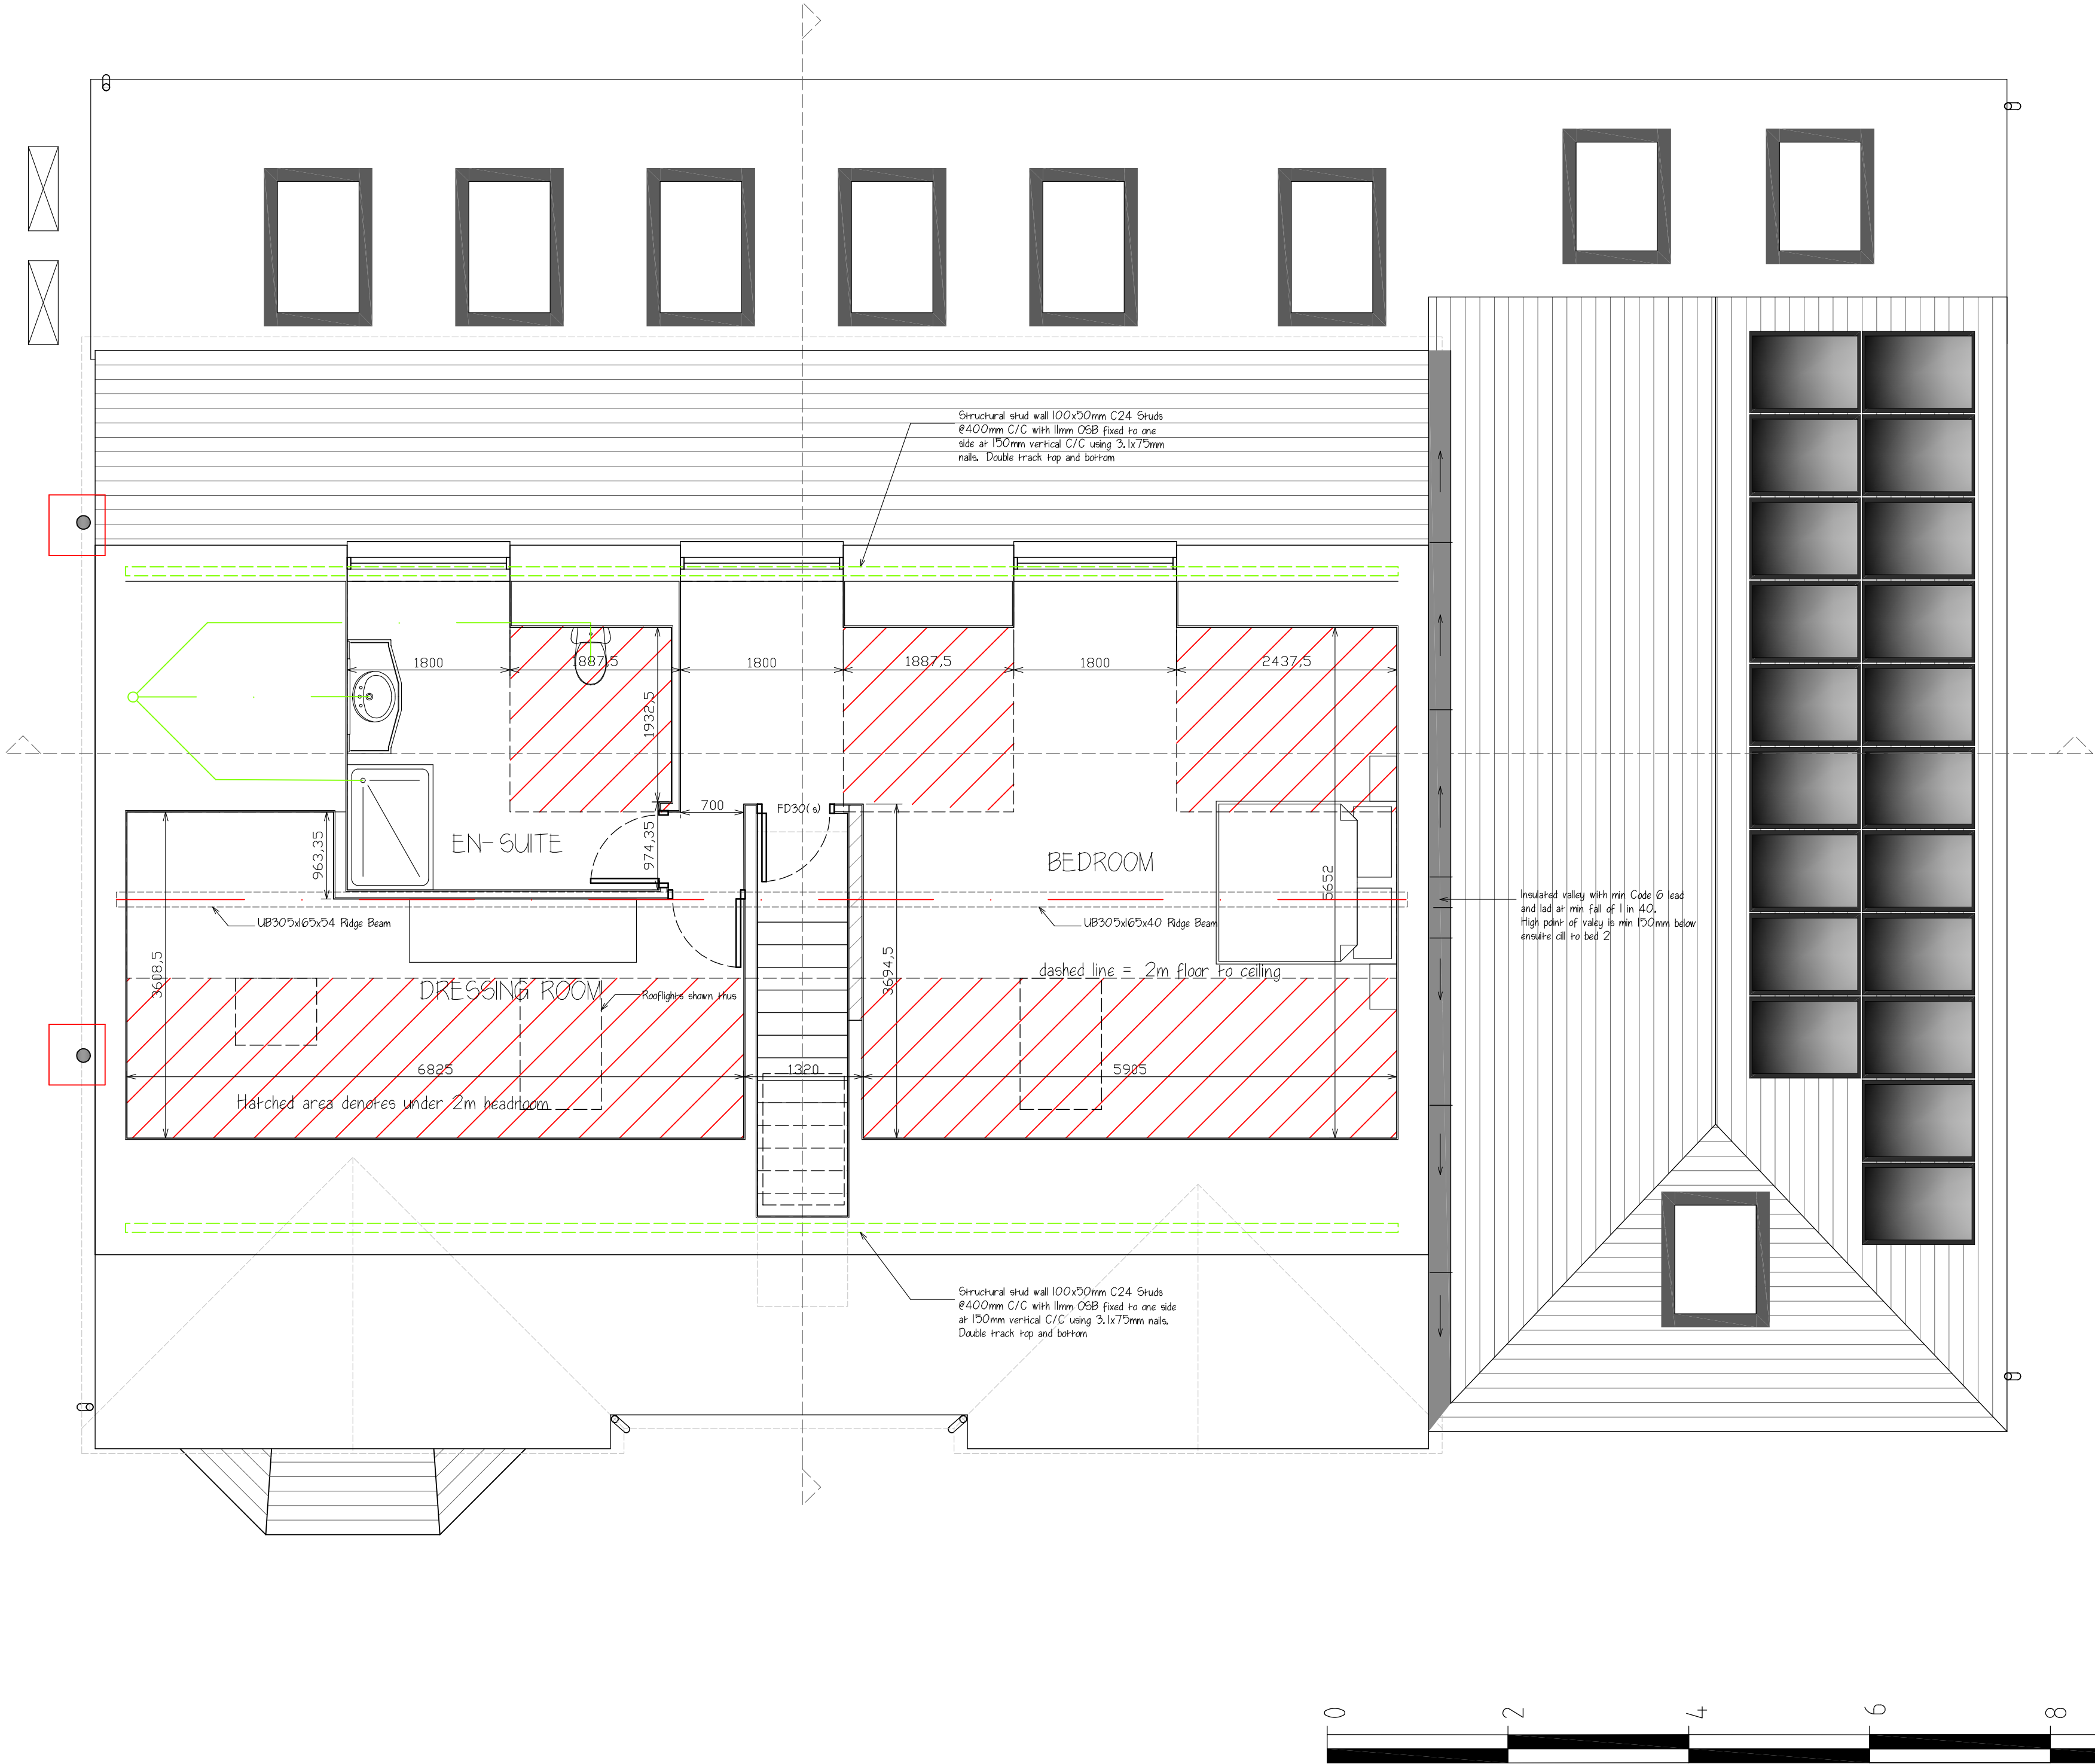

Scale m