



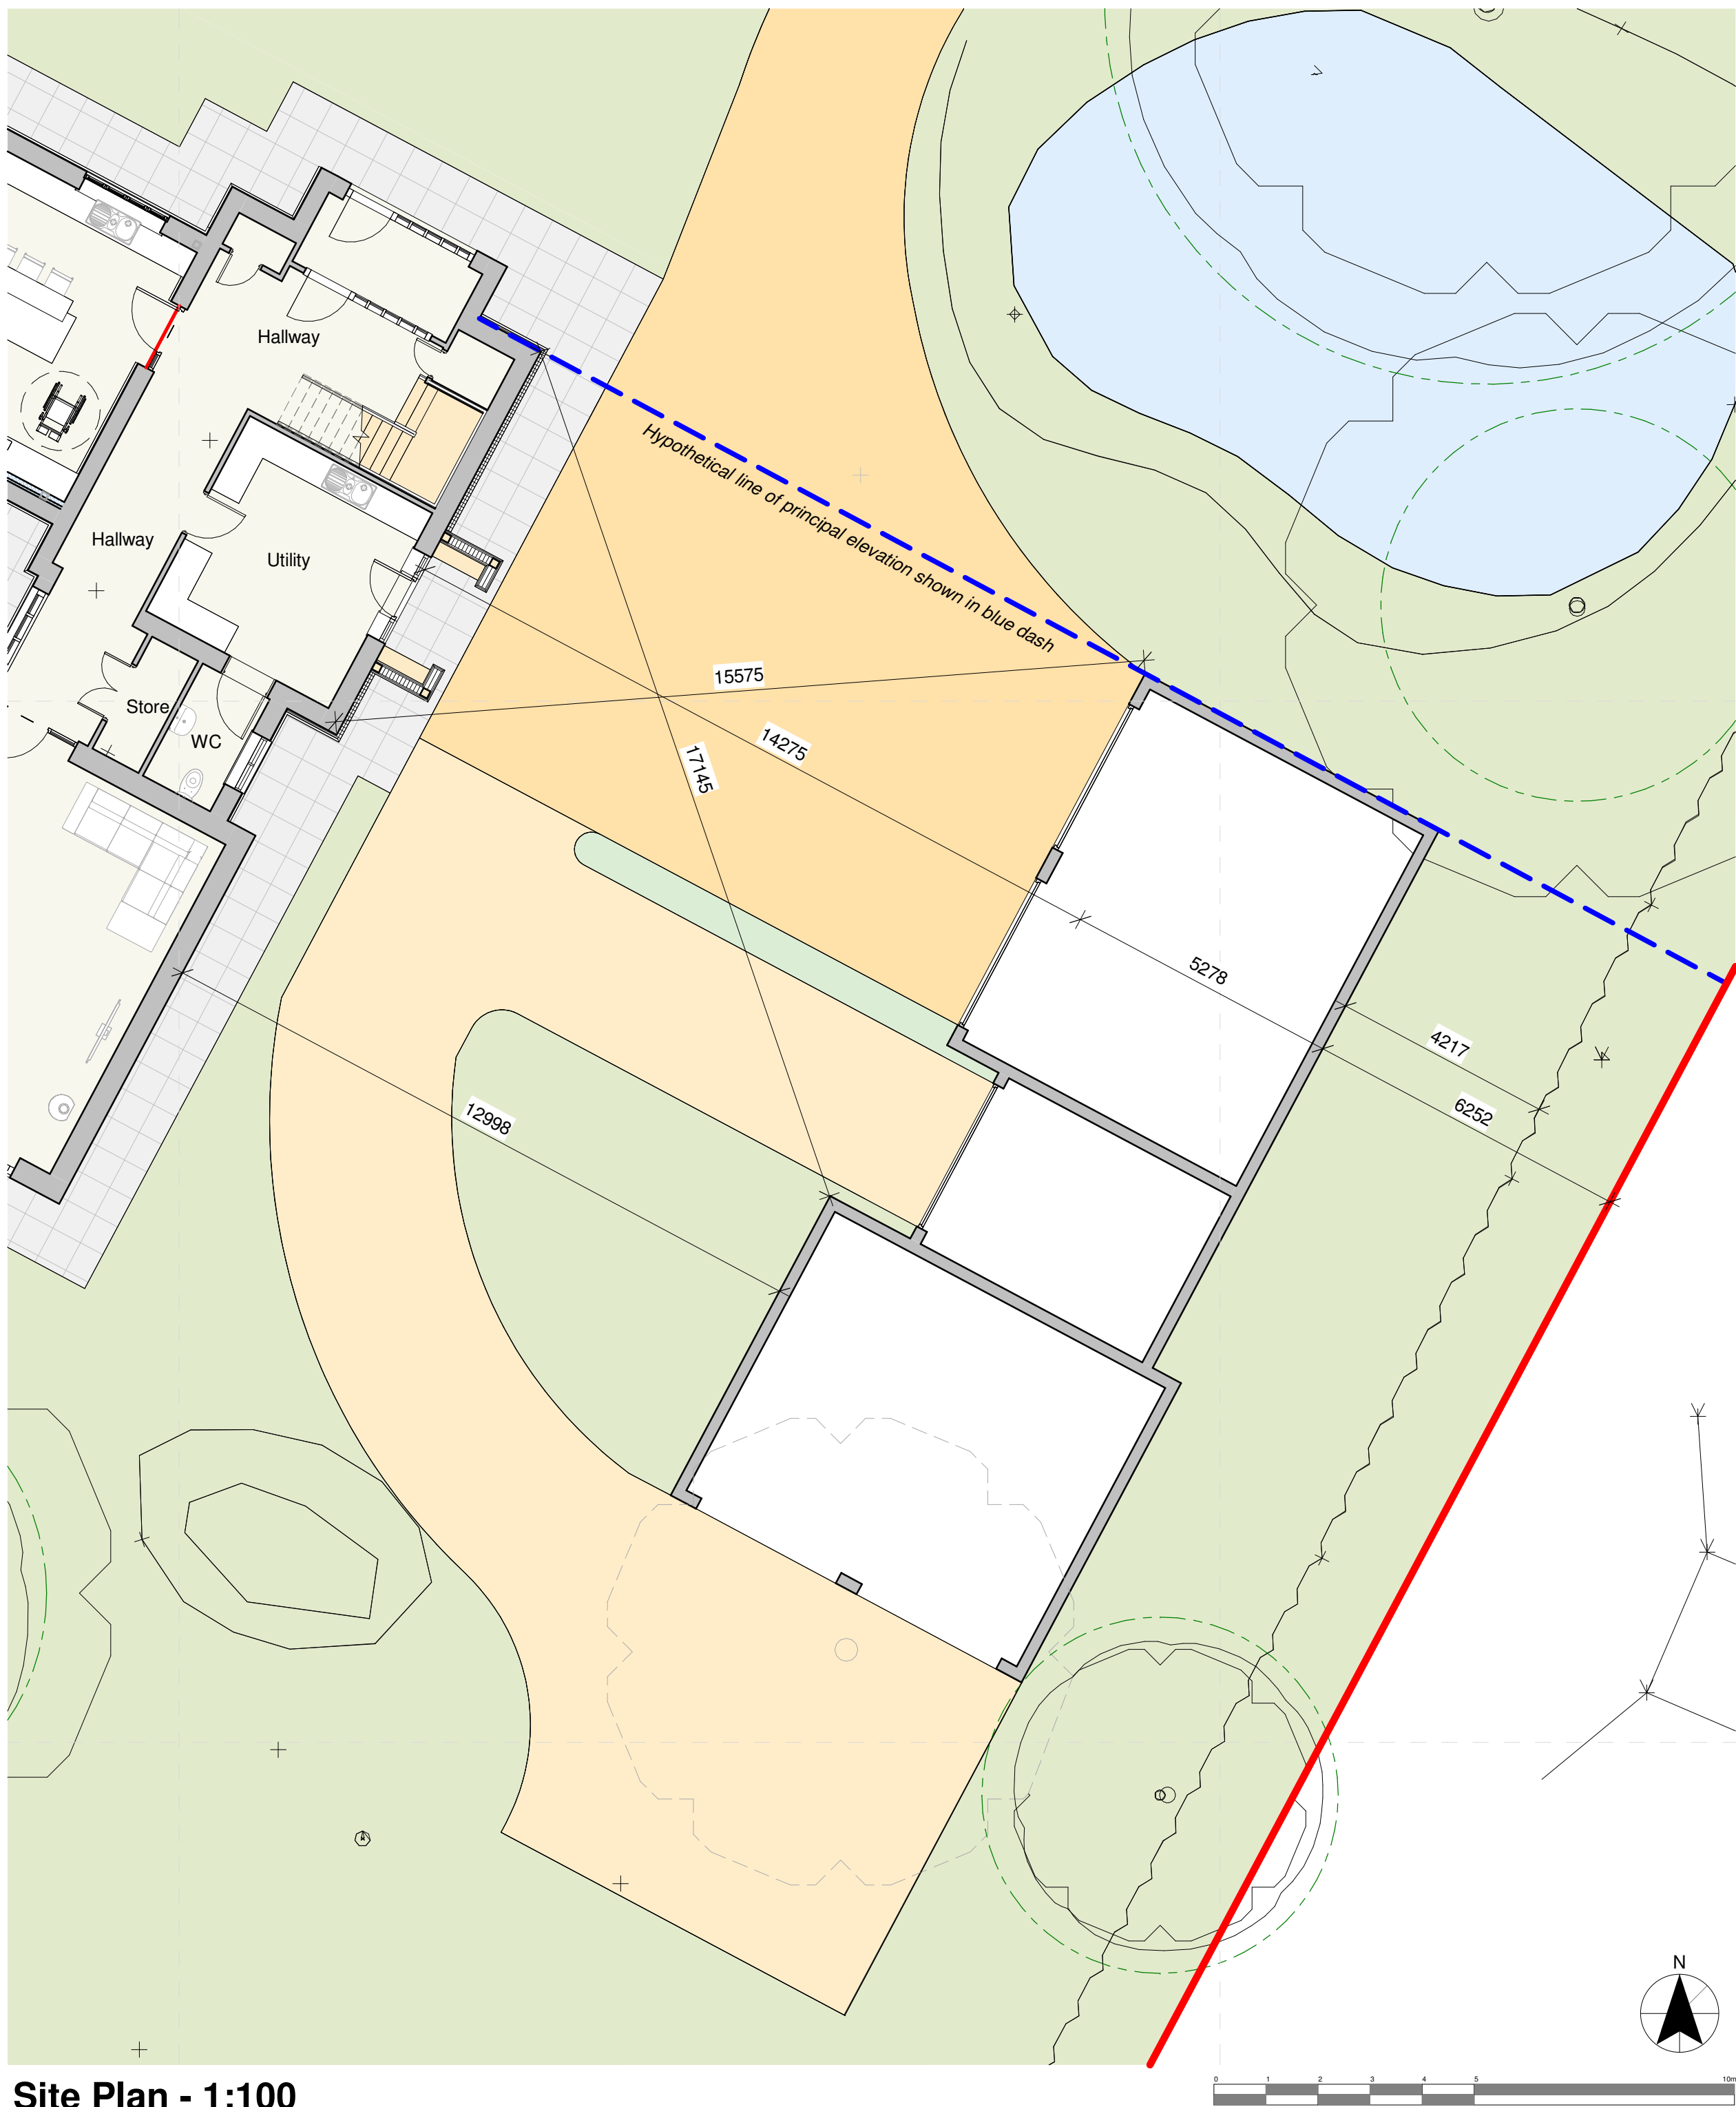

Site Plan - 1:100

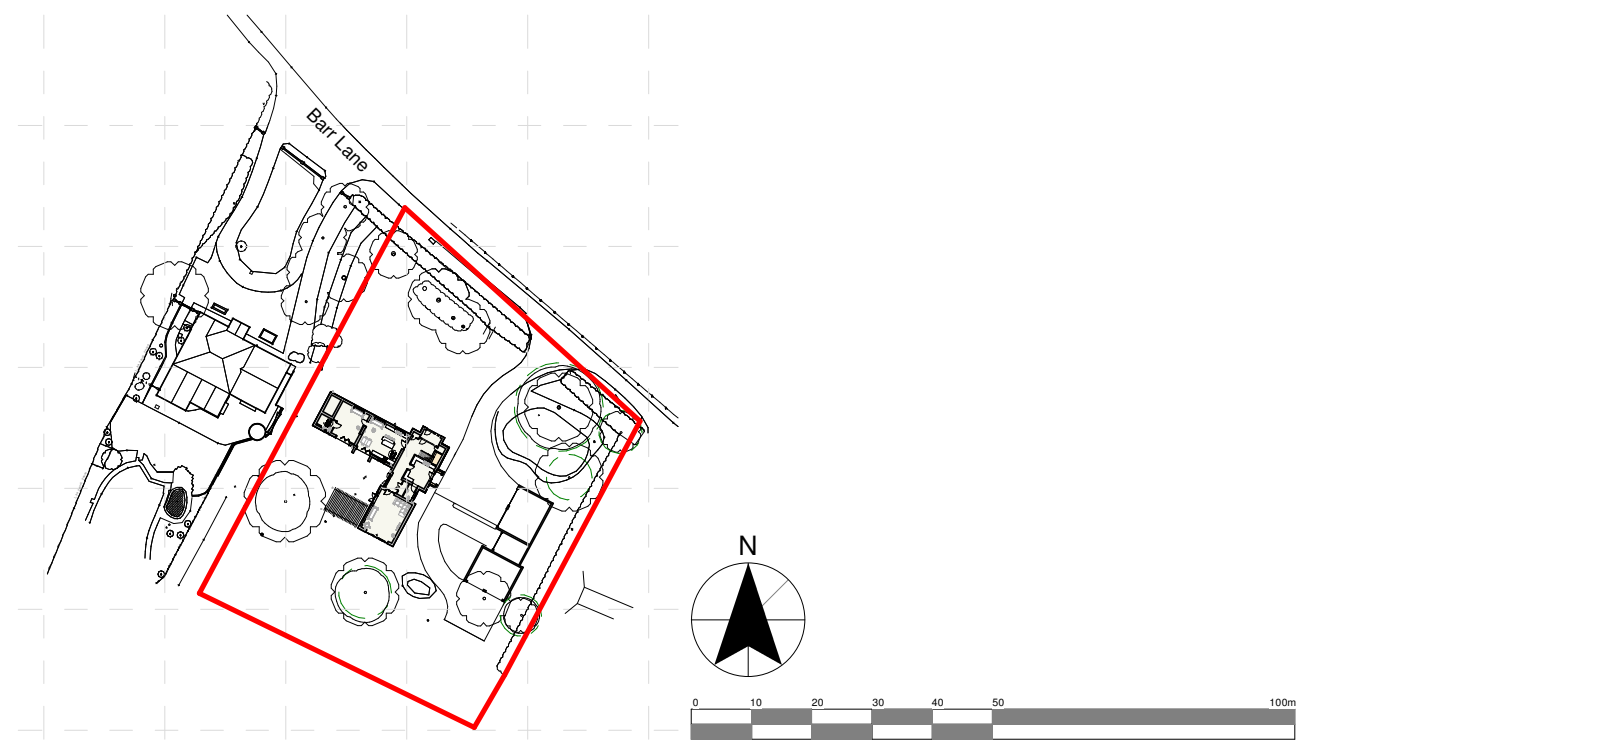

Block Plan - 1:500



Location Plan - 1:1250

Client Mr & Mrs Angus			HAYWARD architects 19 Station Road Hinckley Leicestershire LE10 1AW Tel: 01455 635 665 www.haywardarchitects.co.uk	
Project Title Proposed Outbuilding Barr Lane, Higham on the Hill				
Drawing Title P - Site Plan, Block Plan & Location Plan				
Scale Plan Specific	Date 07/2025	Sheet A2	Job No. 23/101	Drawing No. 01G
Author SS	Checked by LJW			
THE COPYRIGHT OF THIS DRAWING IS VESTED IN HAYWARD ARCHITECTS LTD. REPRODUCTION IN ANY FORM, EITHER IN WHOLE OR IN PART IS FORBIDDEN WITHOUT THE PRIOR WRITTEN PERMISSION OF THE COPYRIGHT HOLDER. DO NOT SCALE FROM DRAWING AND ONLY FIGURED DIMENSIONS ARE TO BE USED			Status Planning Stage	