




The Builder is to check and verify all building and site dimensions, levels and sewer invert levels prior to commencement of work do not scale off this drawing, work to figured dimensions only. This drawing must be read and checked with all structural and relevant specialist drawings. The builder is to comply in all aspects with the current Building Regulations and latest codes of practice. Ordnance Survey Ltd paper mapping licence / customer account number 100060636.

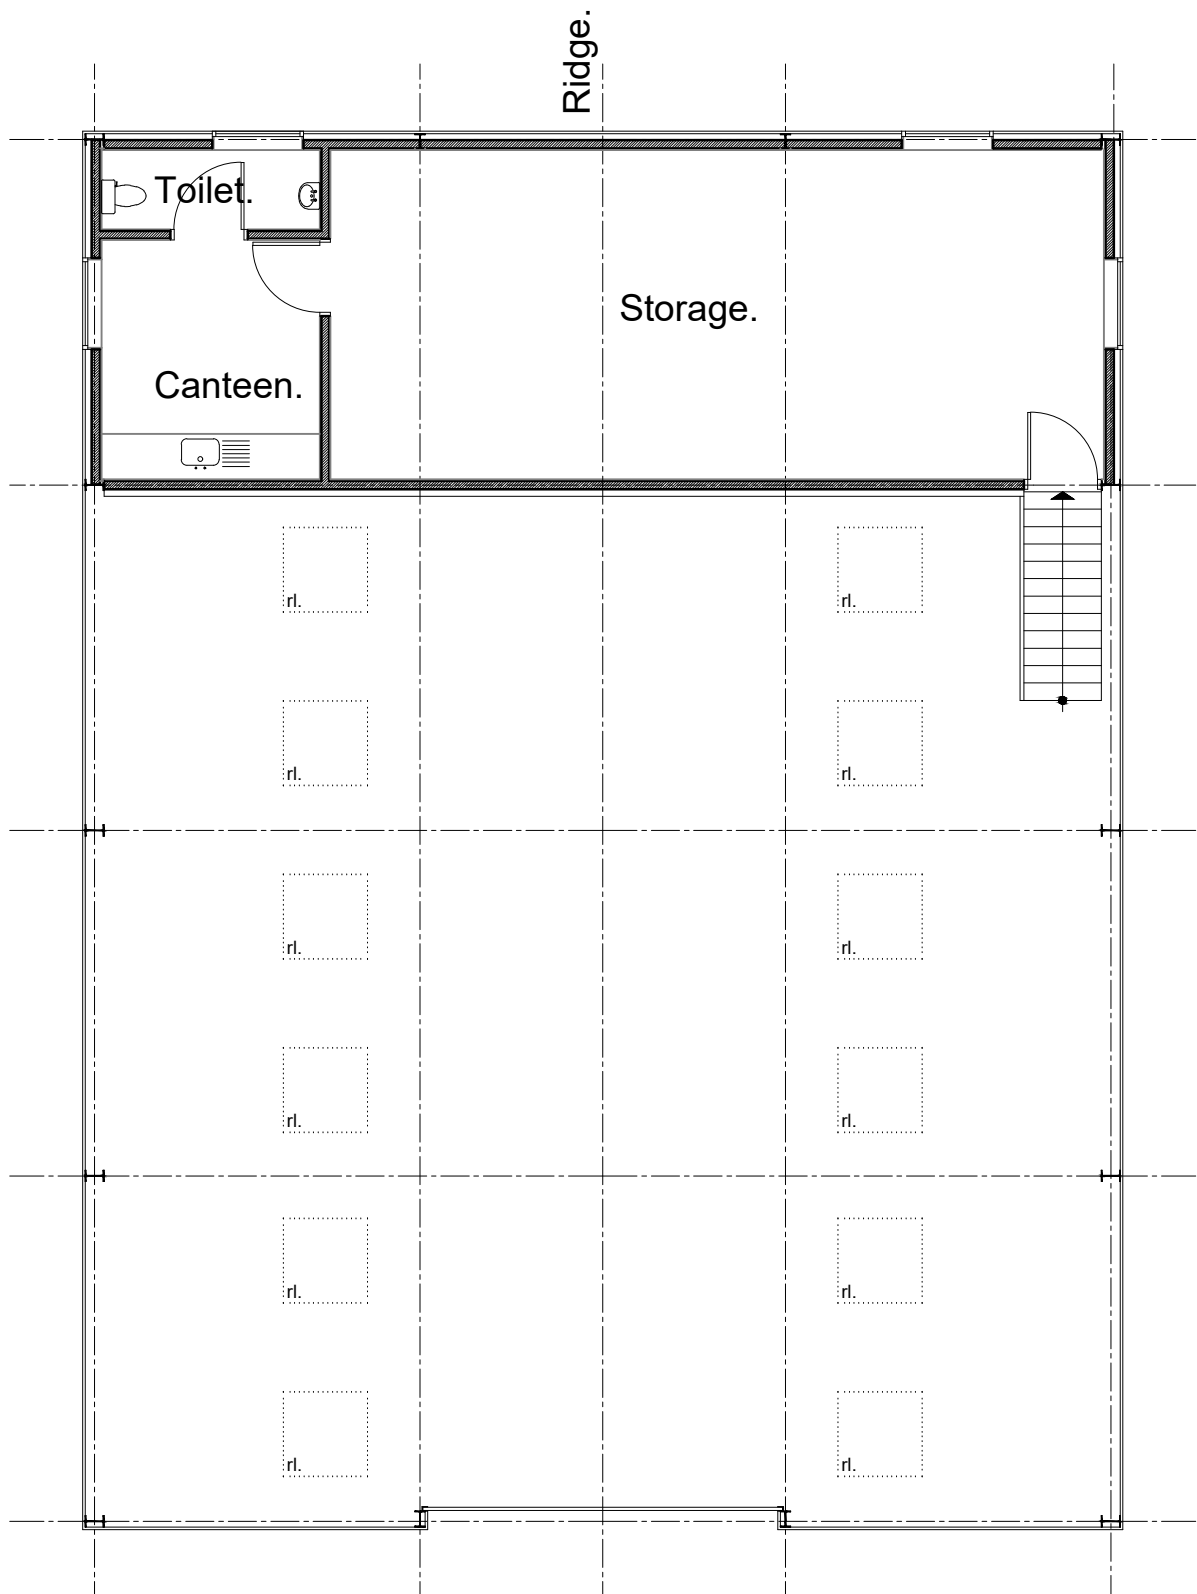


First floor plan.
Scale 1:100

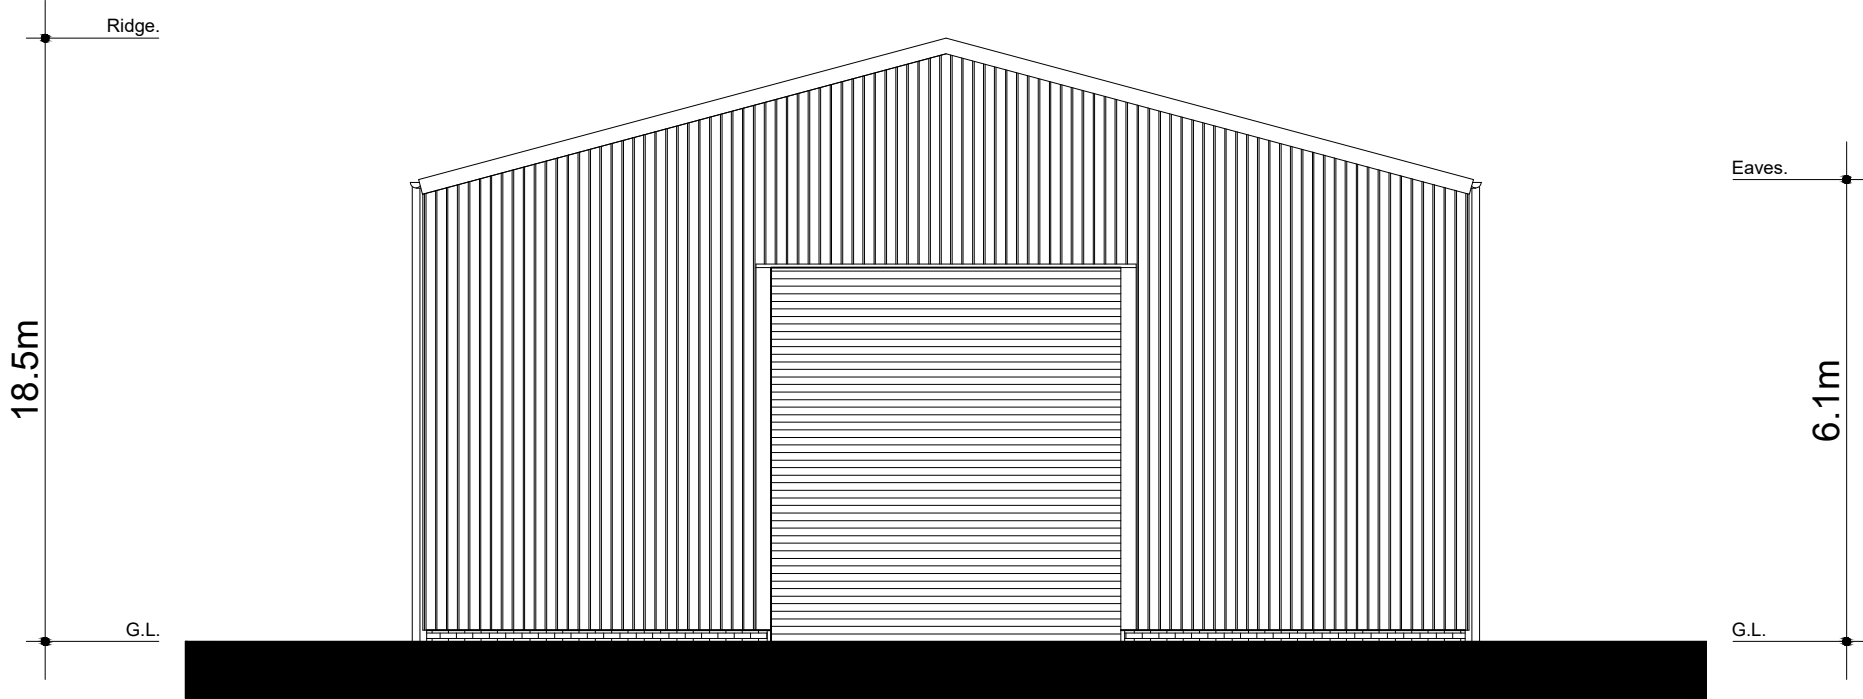


South West elevation.
Scale 1:100

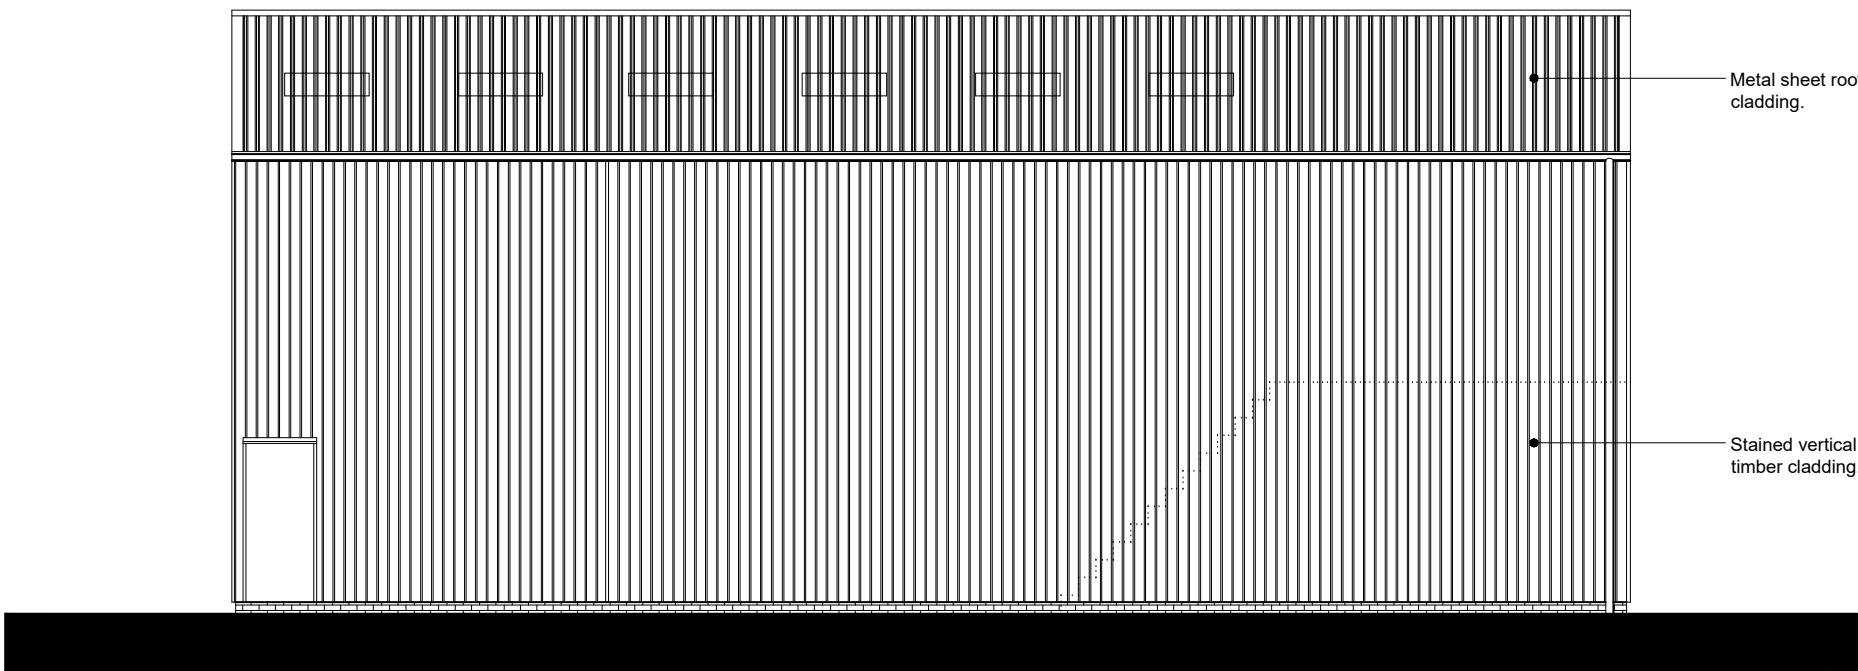


South East elevation.
Scale 1:100

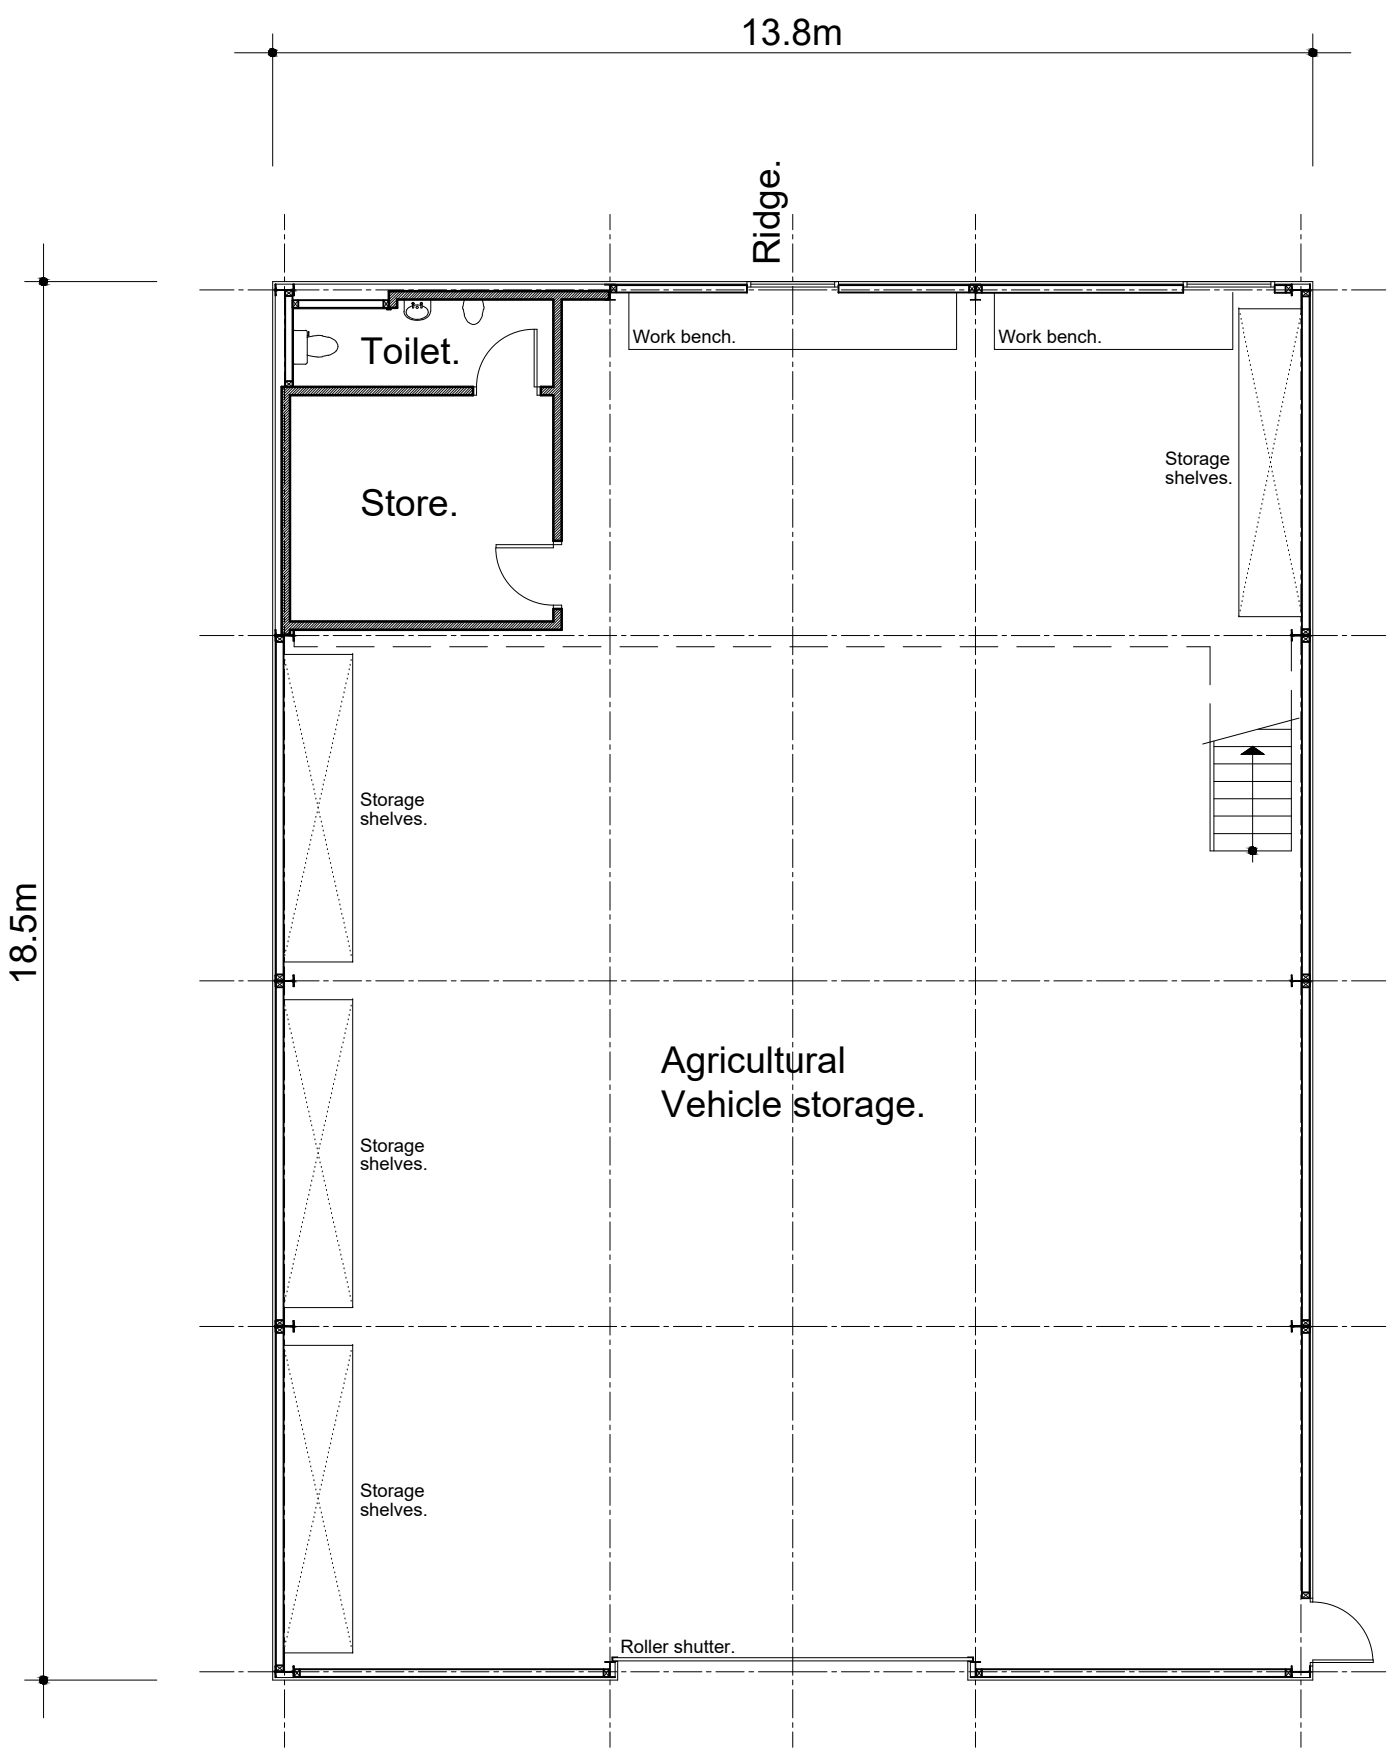

Ground floor plan.
Scale 1:100

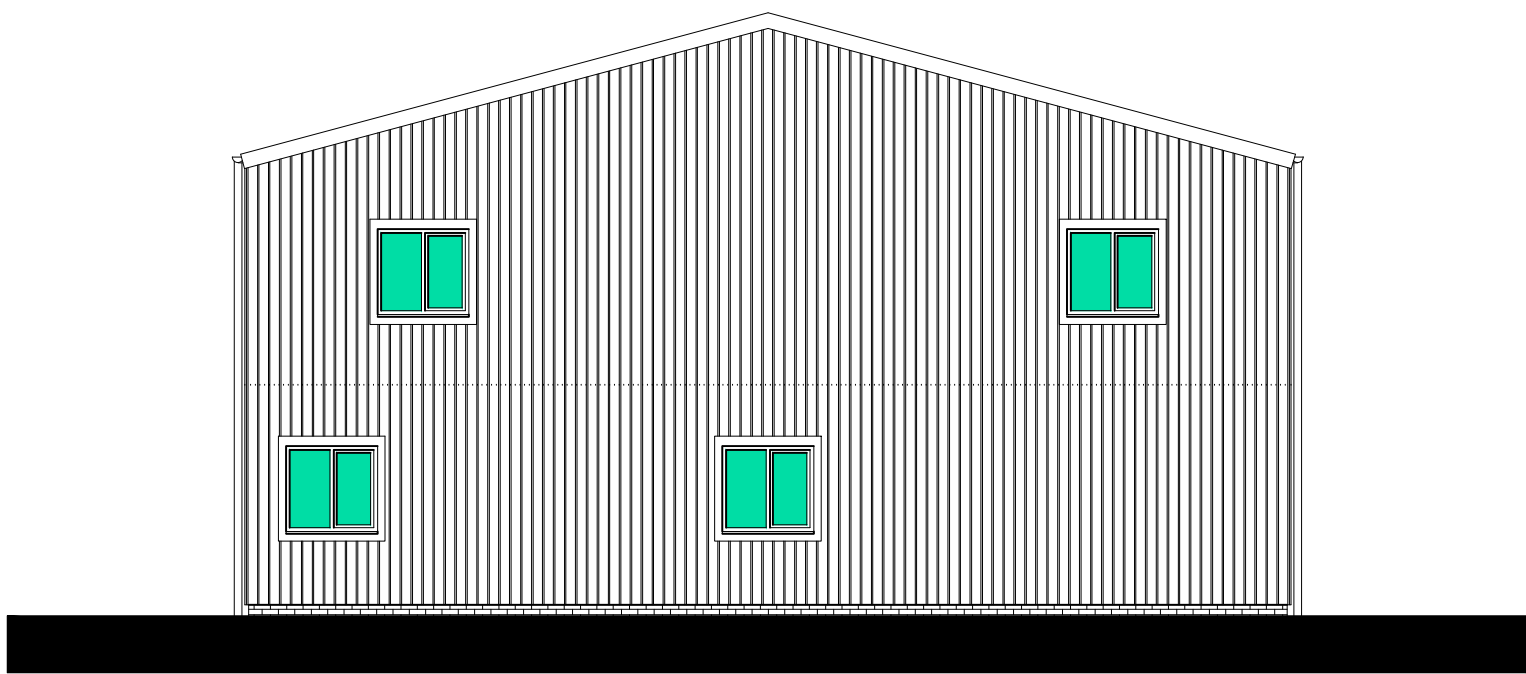

North East elevation.
Scale 1:100

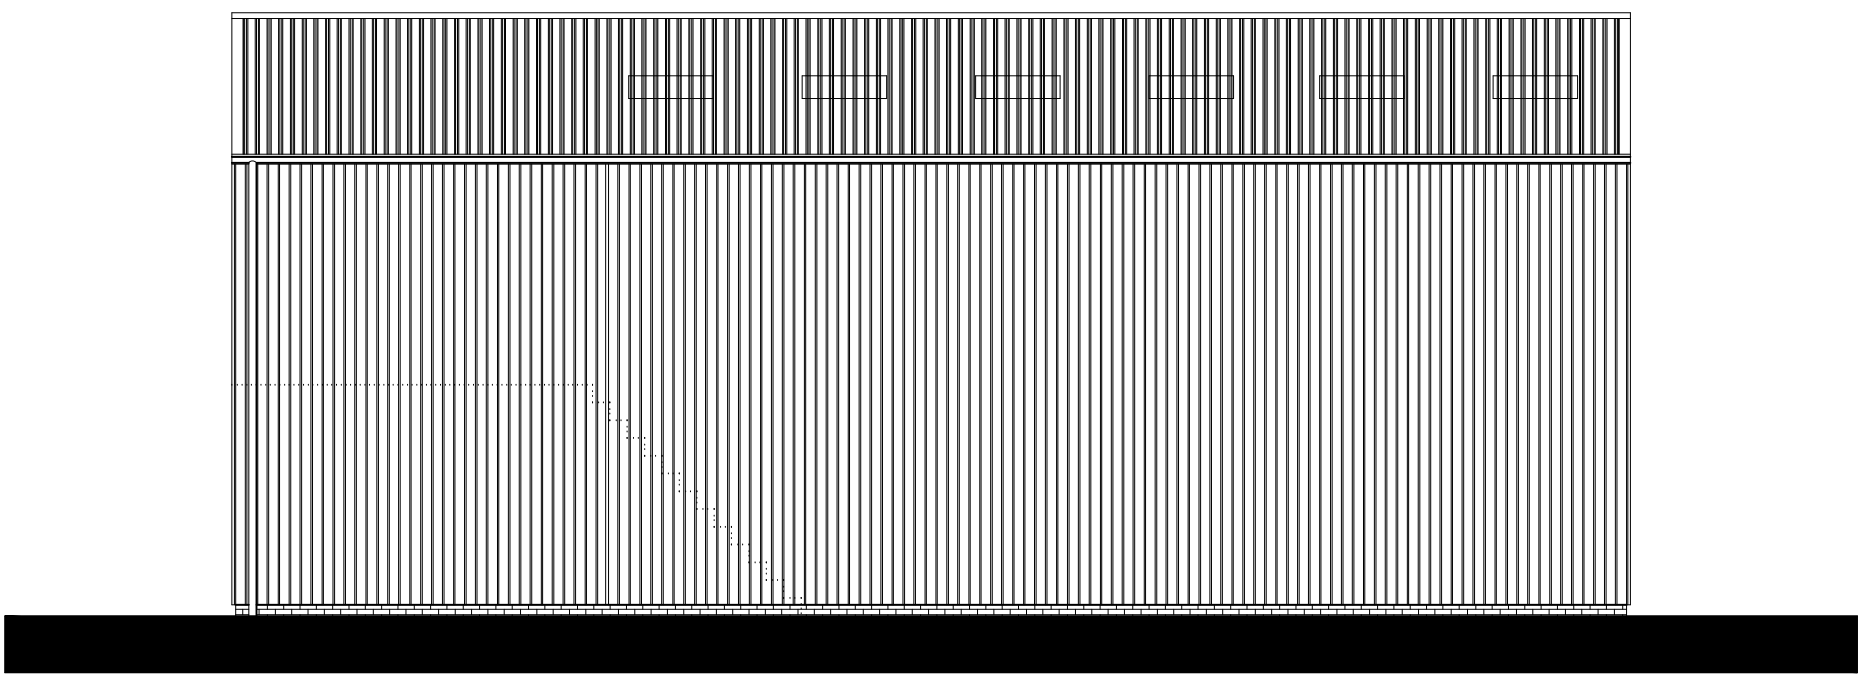

North West elevation.
Scale 1:100

