





The Builder is to check and verify all building and site dimensions, levels and sewer invert levels prior to commencement of work.do not scale off this drawing, work to figured dimensions only.
This drawing must be read and checked with all structural and relevant specialist drawings.
The builder is to comply in all aspects with the current Building Regulations and latest codes of practice.
Ordnance Survey Ltd paper mapping licence / customer account number 100060636.

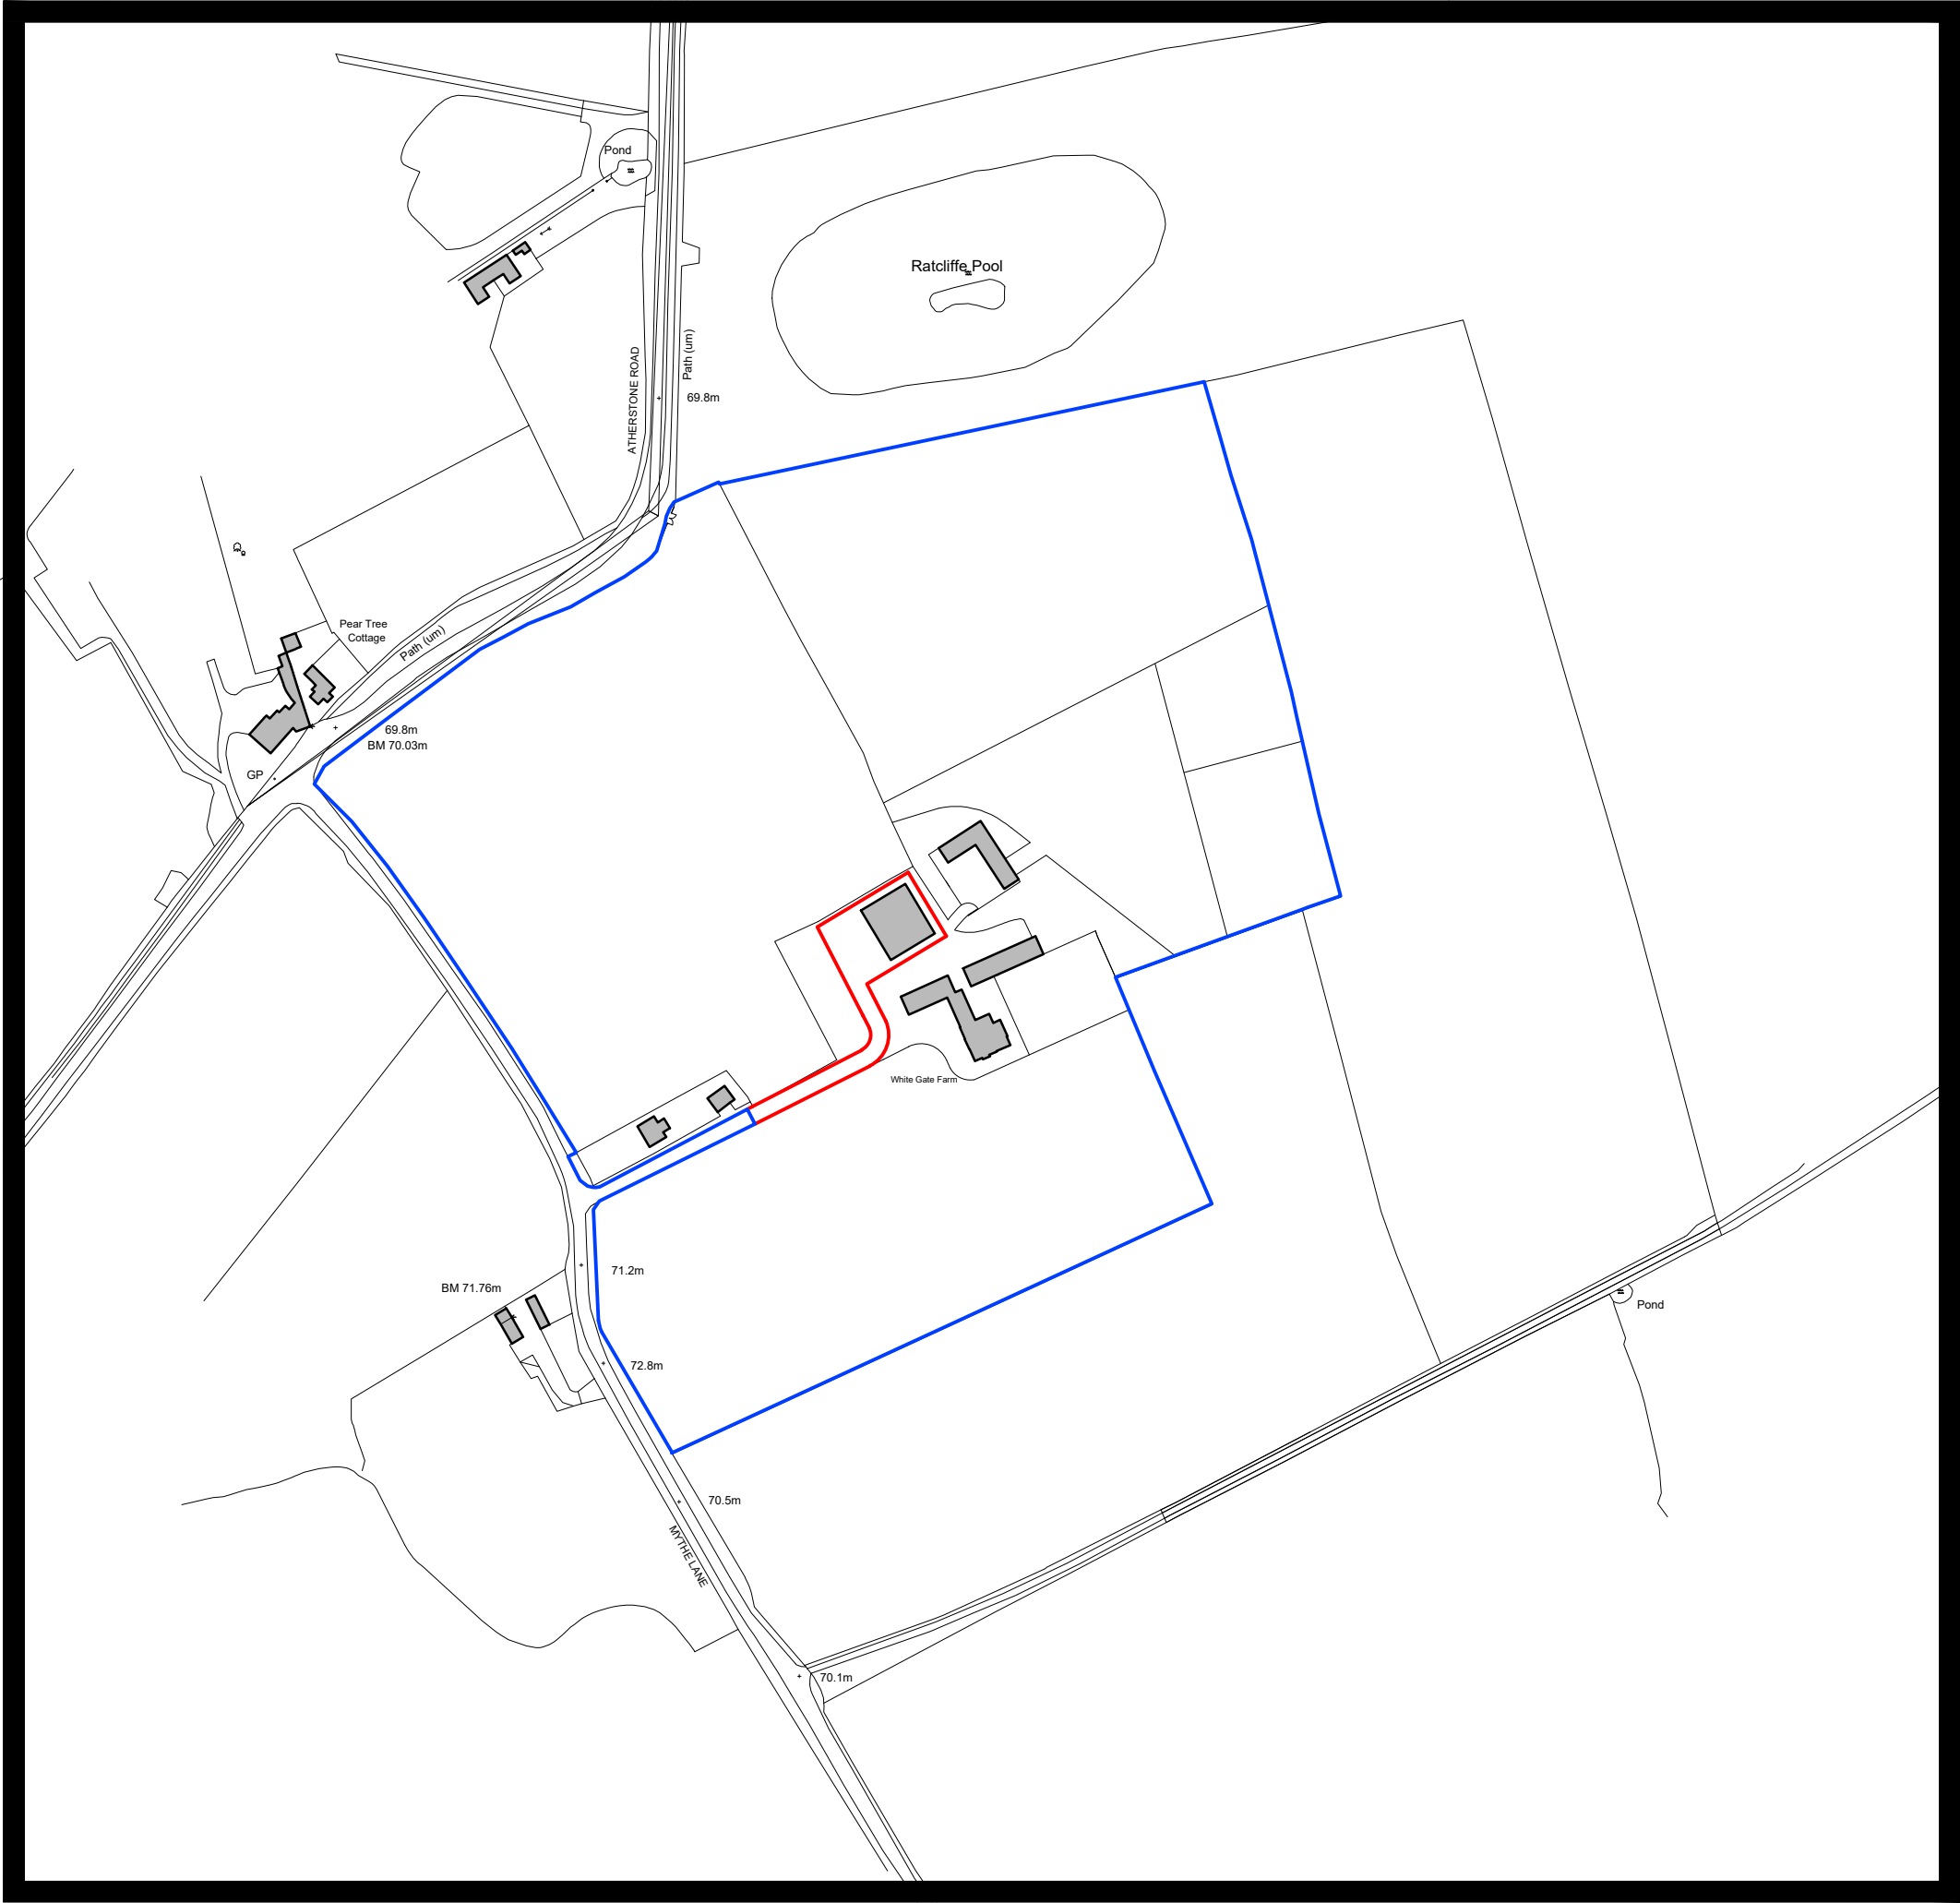

Location plan.
Scale 1:2500

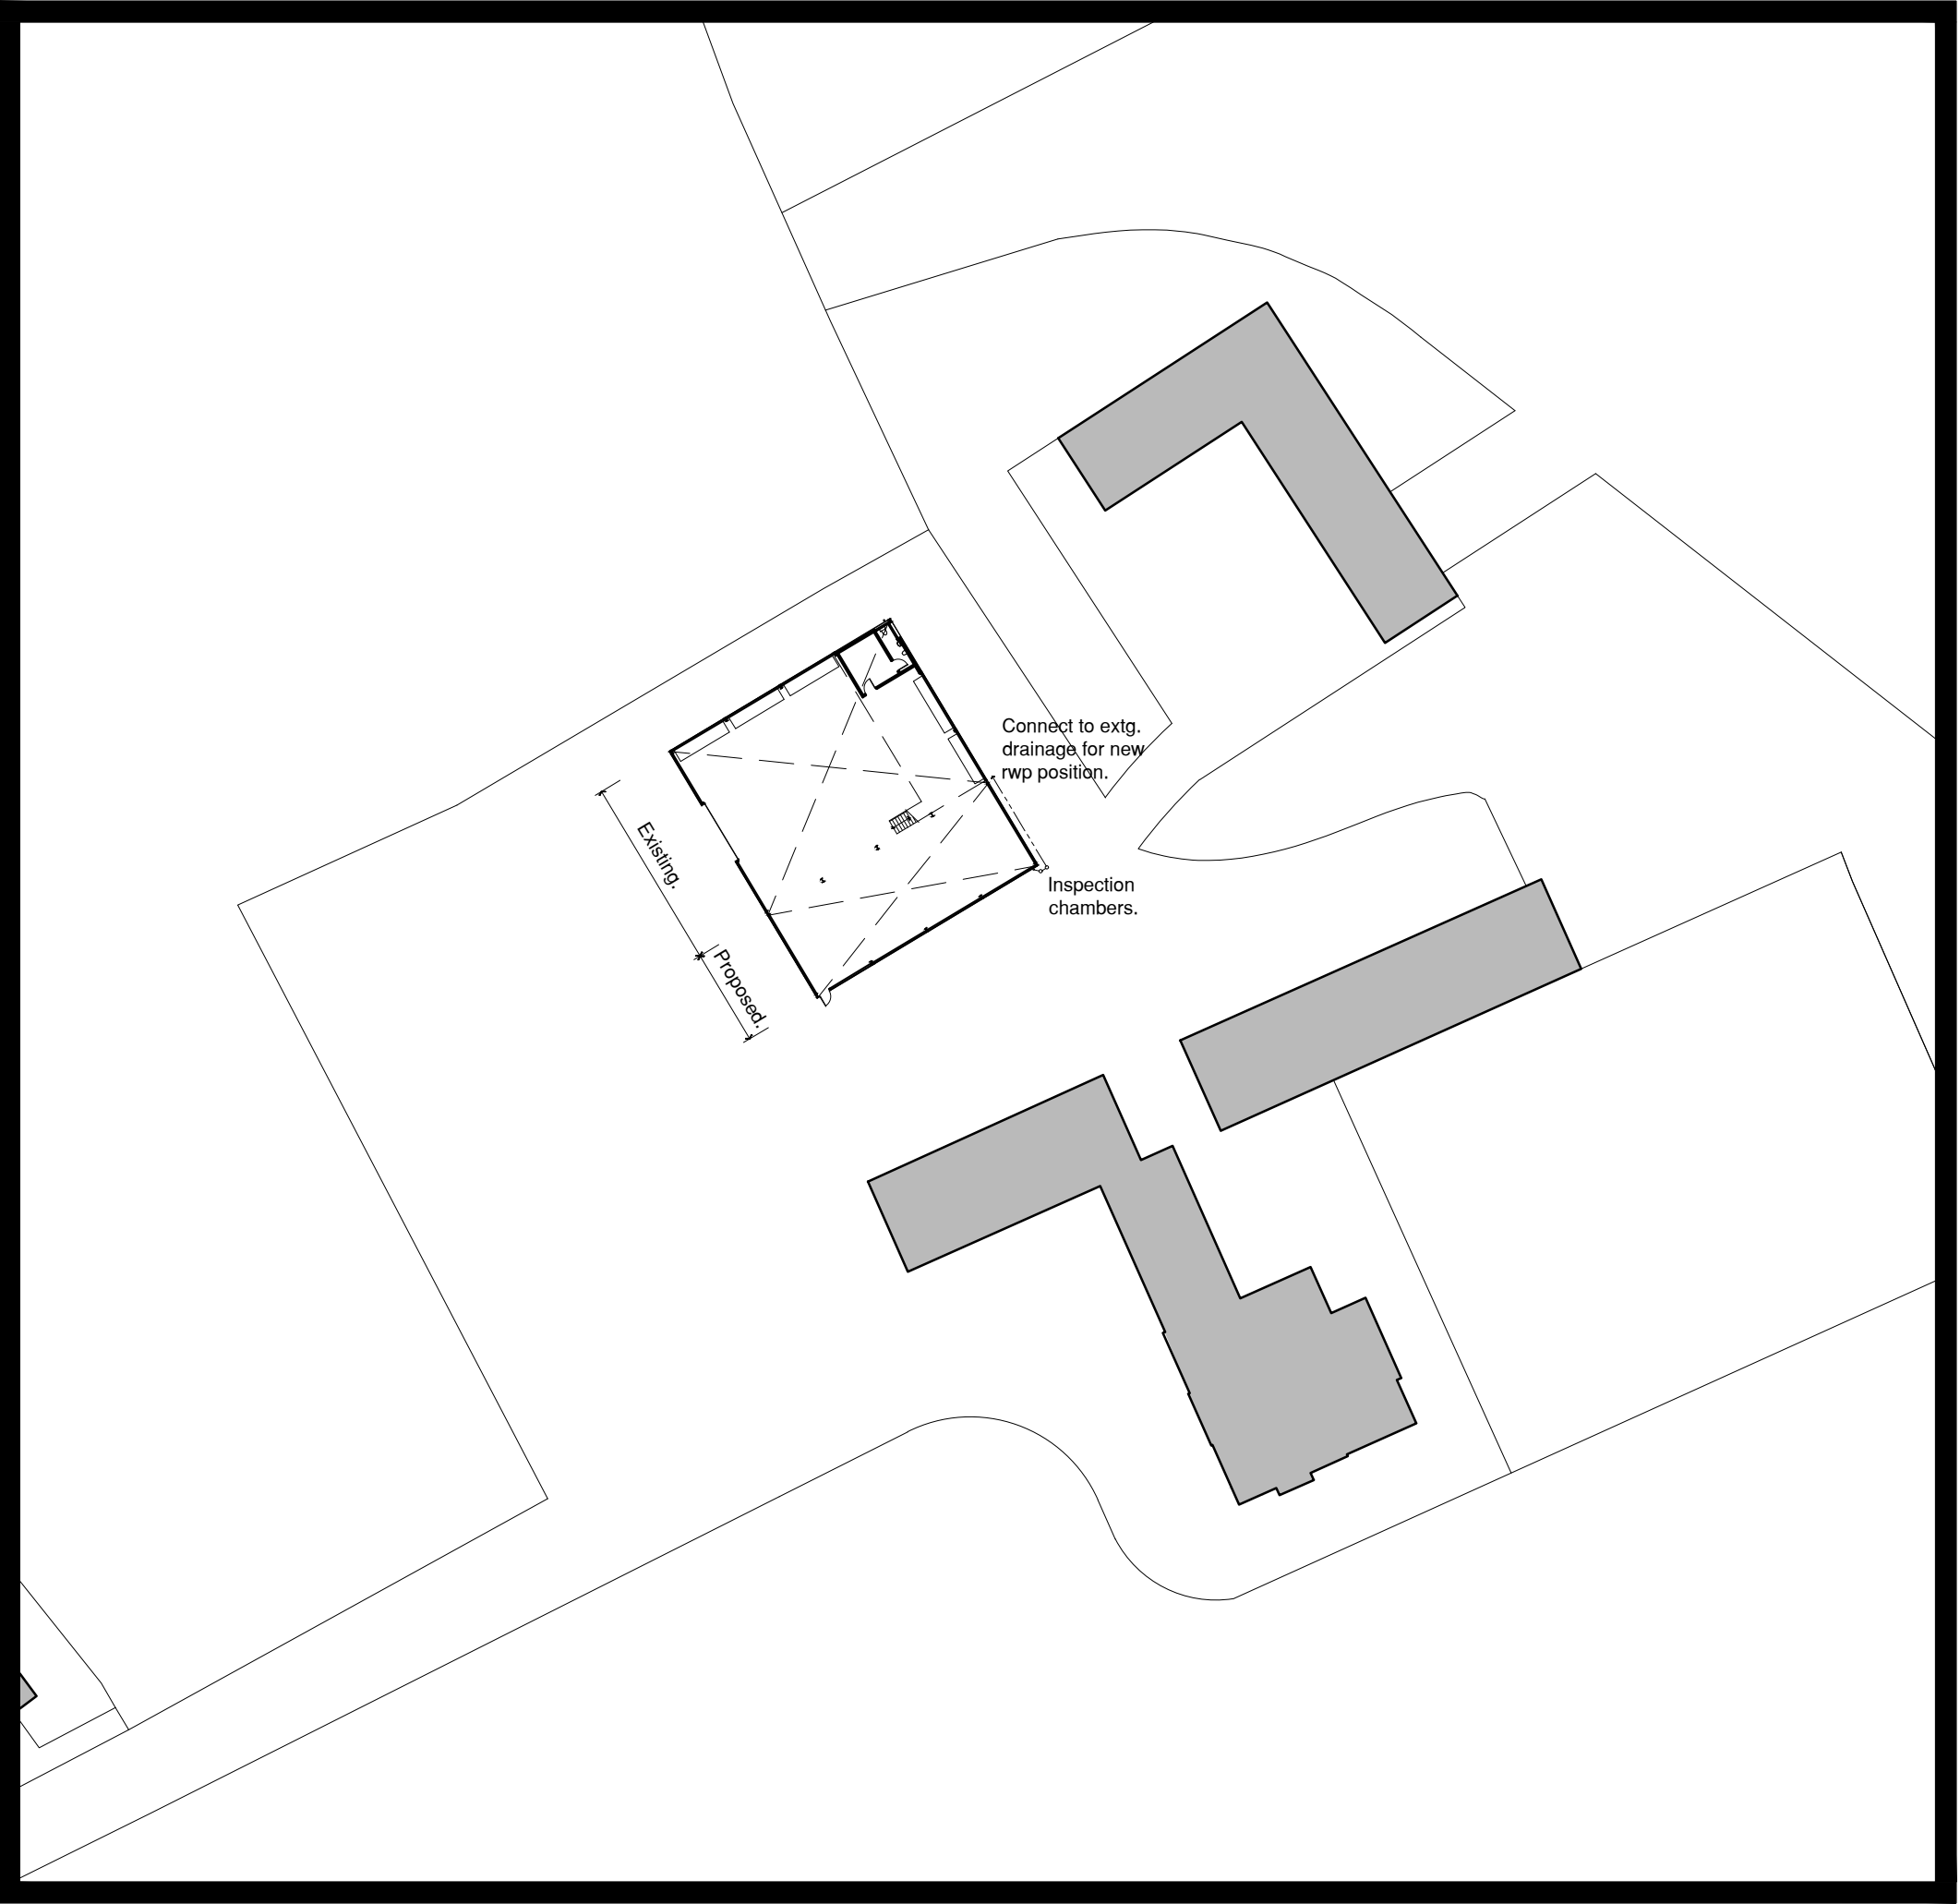

Site plan.
Scale 1:500

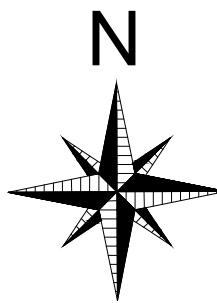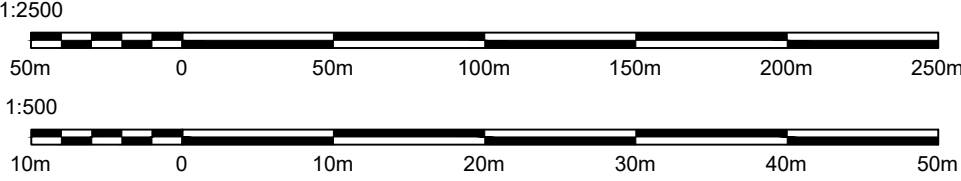

White Gate Farm (barn extension)
Location and site plan.
627 / 225 / 03
1:500 1:2500@A1
ALDER MILL
Feb 25
Shelley Road
Widley, Essex
S108 0JH
Tel: 01227 18888
Email: aldermill@aldermill.co.uk