



Side Elevation



Rear Elevation



Section




Front Elevation




3D View




Side Elevation

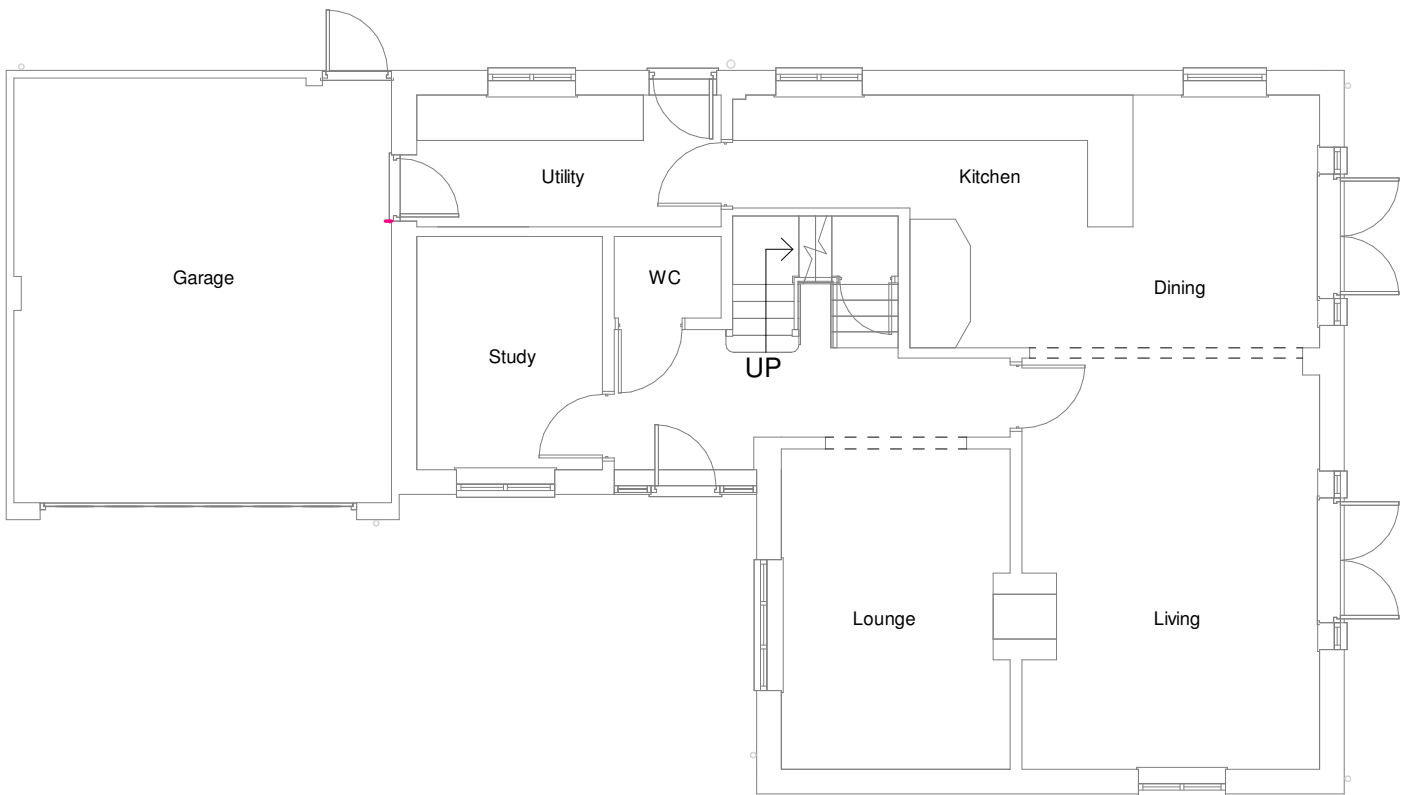

Ground Floor Plan

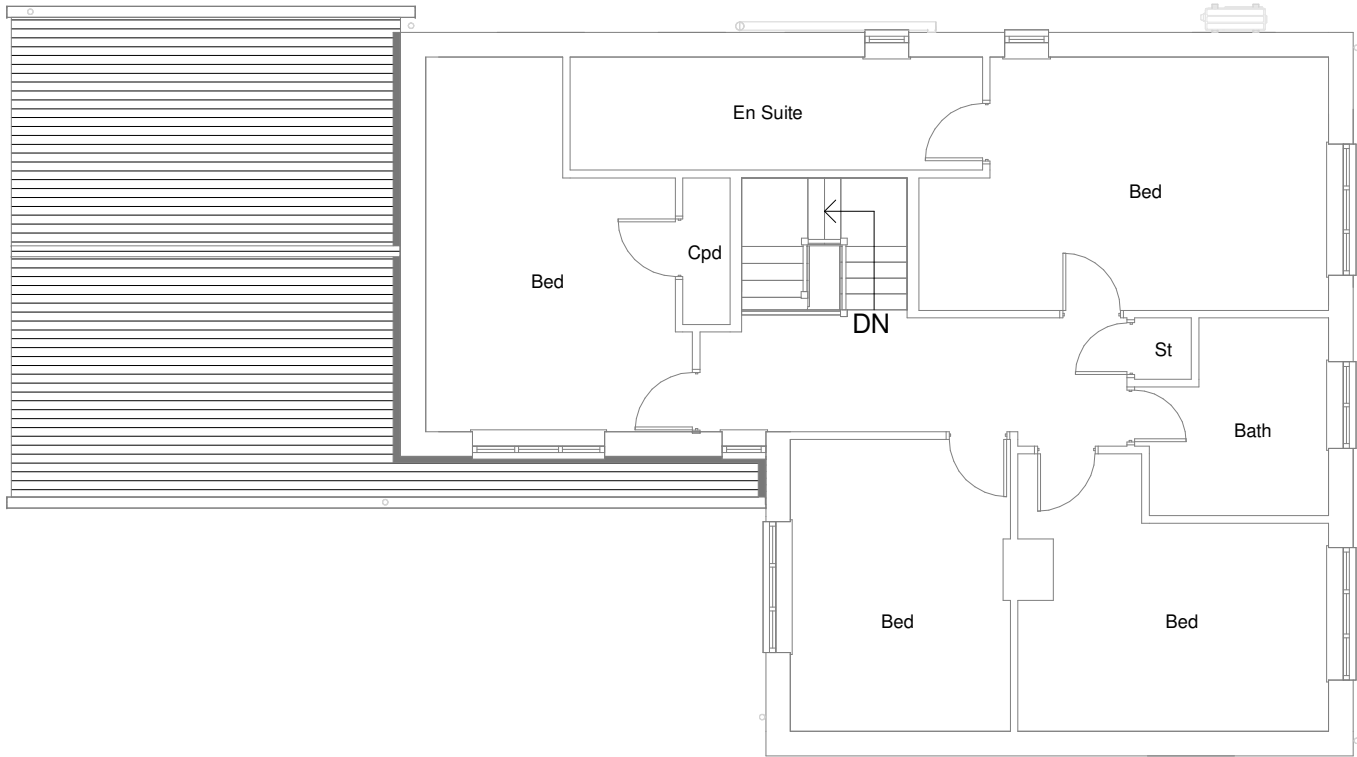

First Floor Plan

 

hayward
ARCHITECTS LTD

19 Station Road
Hinckley
Leicestershire
LE10 1AW
Tel: 01455 635 665
Fax: 01455 618 971
www.hayward-architects.co.uk

Client			Mr & Mrs Thompson		
Project Title					
Exts & Alts, 65a Lutterworth Road, Burbage, LE10 2DJ					
Drawing Title					
P - Existing Survey					
Scale		Date		Sheet	
1:100		12/2023		A2	
Author		Checked by			
SS		LJW			
Job No.			Drawing No.		
23/109			00		
Status					
Planning Stage					

THE COPYRIGHT OF THIS DRAWING IS VESTED IN HAYWARD ARCHITECTS LTD.
REPRODUCTION IN ANY FORM, EITHER IN WHOLE OR IN PART IS FORBIDDEN WITHOUT
THE PRIOR WRITTEN PERMISSION OF THE COPYRIGHT HOLDER. DO NOT SCALE FROM
DRAWING AND ONLY FIGURED DIMENSIONS ARE TO BE USED