




EXISTING GROUND FLOOR PLAN 1:50



EXISTING FRONT ELEVATION



EXISTING BACK ELEVATION

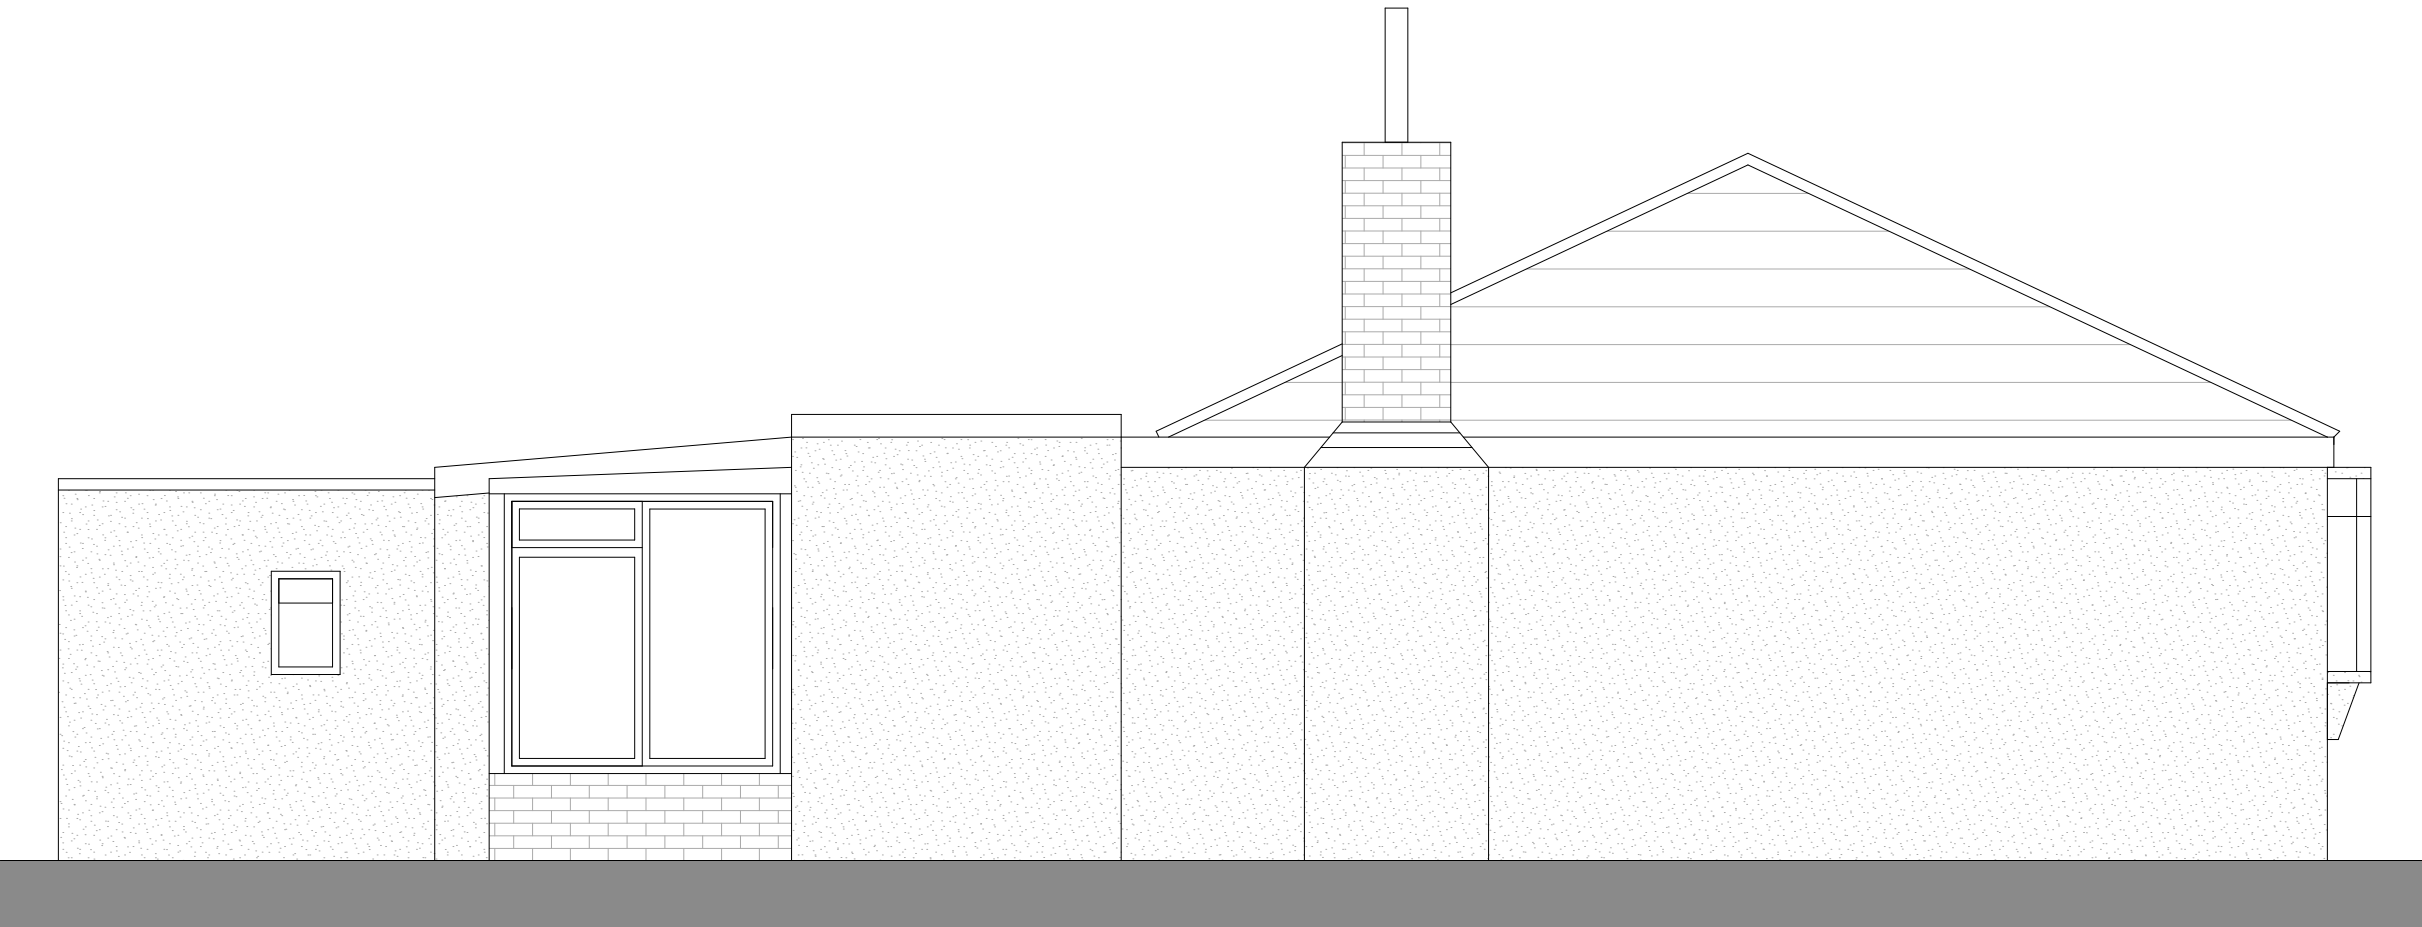

EXISTING SIDE ELEVATION (E)



EXISTING SIDE ELEVATION (W)

EXISTING ELEVATIONS 1:50

Notes

- 1) This drawing MUST NOT BE SCALED. Unless being used for planning purposes.
- 2) All dimensions to be CHECKED ON SITE and any DISCREPANCY reported to the Architects.
- 3) The site boundary shown is the best assumed from available data and does NOT represent legal ownership.

Revisions.

- | | |
|--------------------------------------|---|
| ☐ APPROVAL | ☐ INFORMATION |
| ☐ PRELIMINARY | ☐ FOR CONSTRUCTION |

Project
5 WOODLAND DRIVE
GROBY
LE6 0BR

Client
STUART AND NATALIE

Drawing Title
EXISTING BUILDING LAYOUTS

Drawing By PJT	Checked By JHS
-------------------	-------------------

Date JULY 2025	Scale 1:50 @ A1
-------------------	--------------------

Drawing Number 8114 / 11	Revision
-----------------------------	----------

UNIT 4B
FIR TREE LANE
GROBY
LEICESTERSHIRE
LE6 0FH
TEL. 0116 254 7868
www.gwh.co.uk



Gordon White & Hood Ltd Registered in England No.4088022