



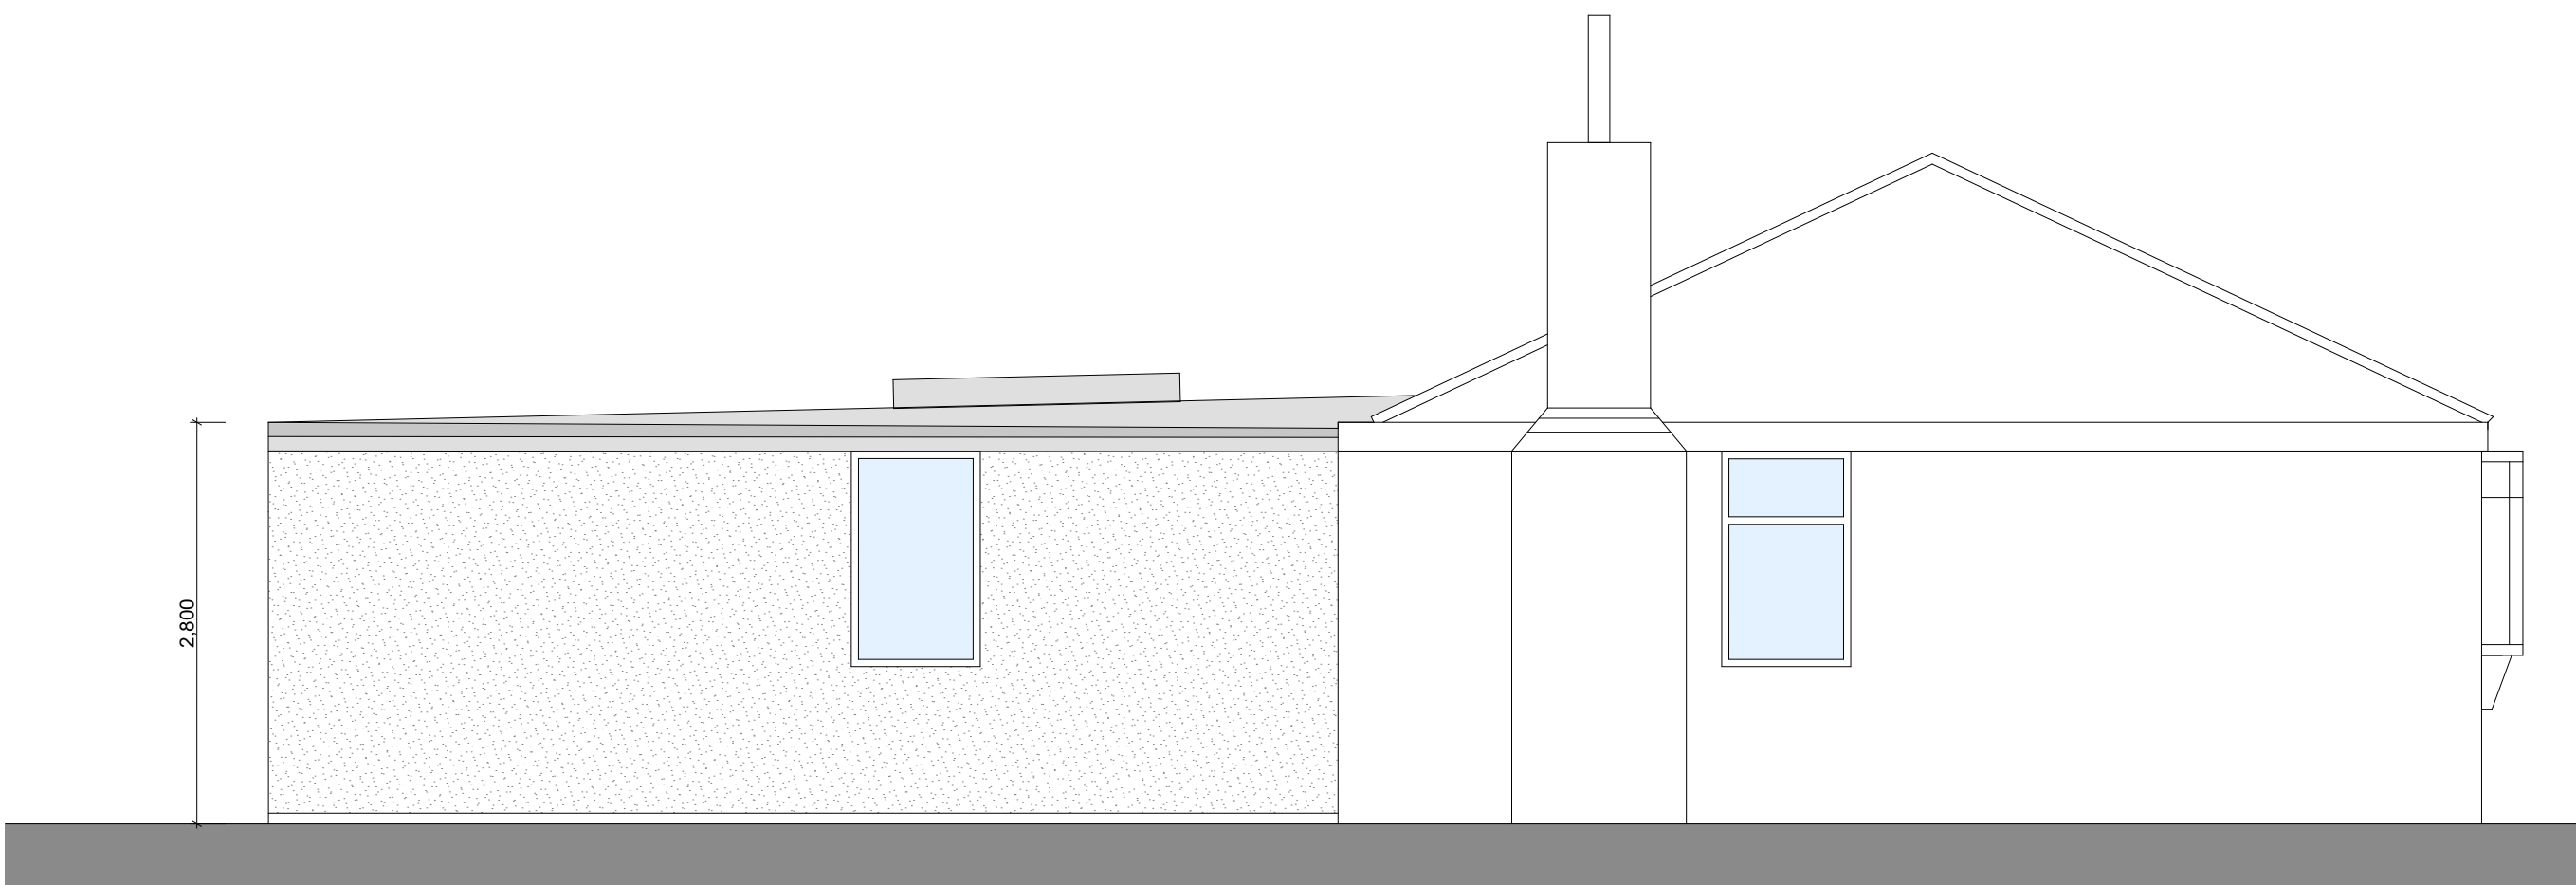


EXISTING SIDE ELEVATION (E)



EXISTING FRONT ELEVATION

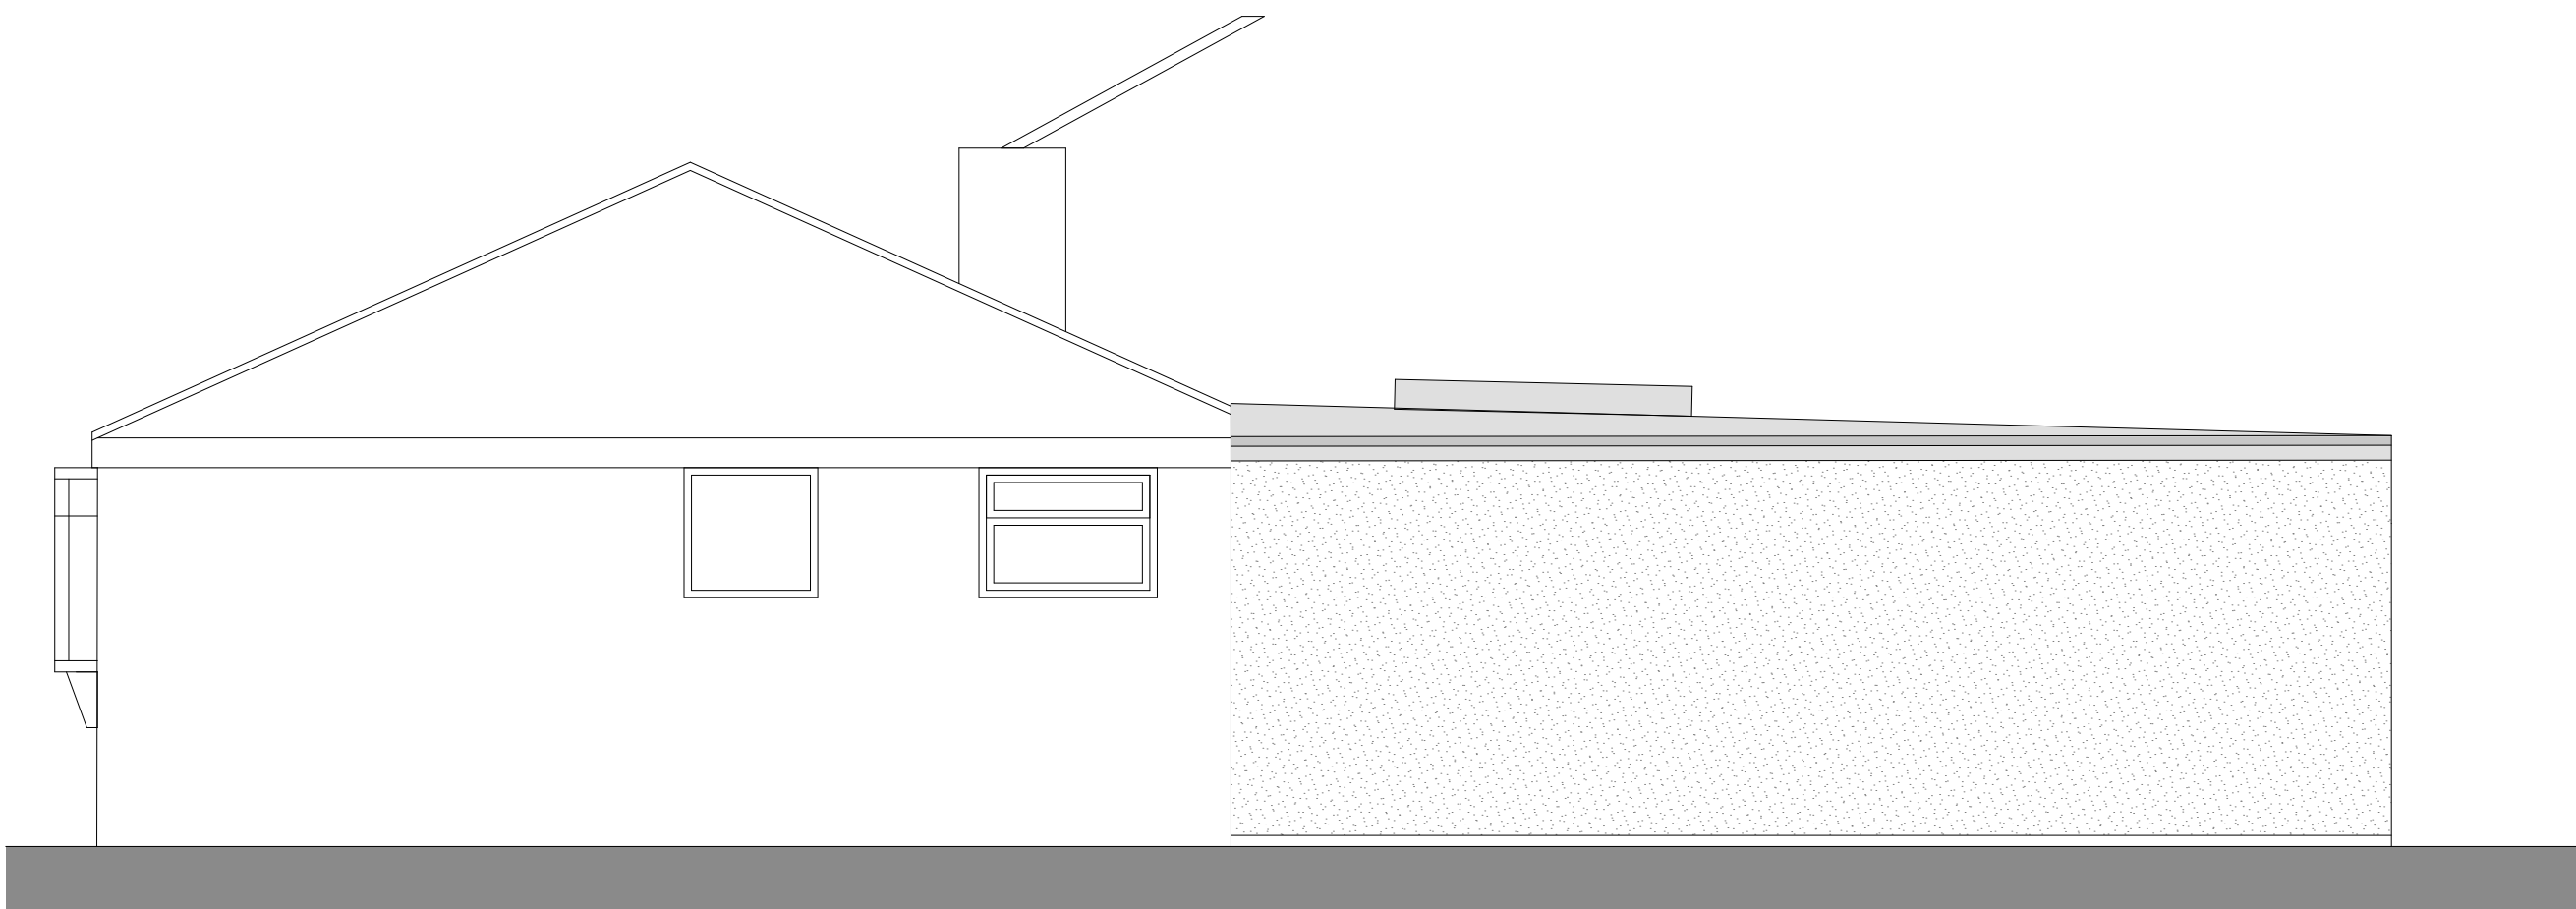

EXISTING SIDE ELEVATION (W)

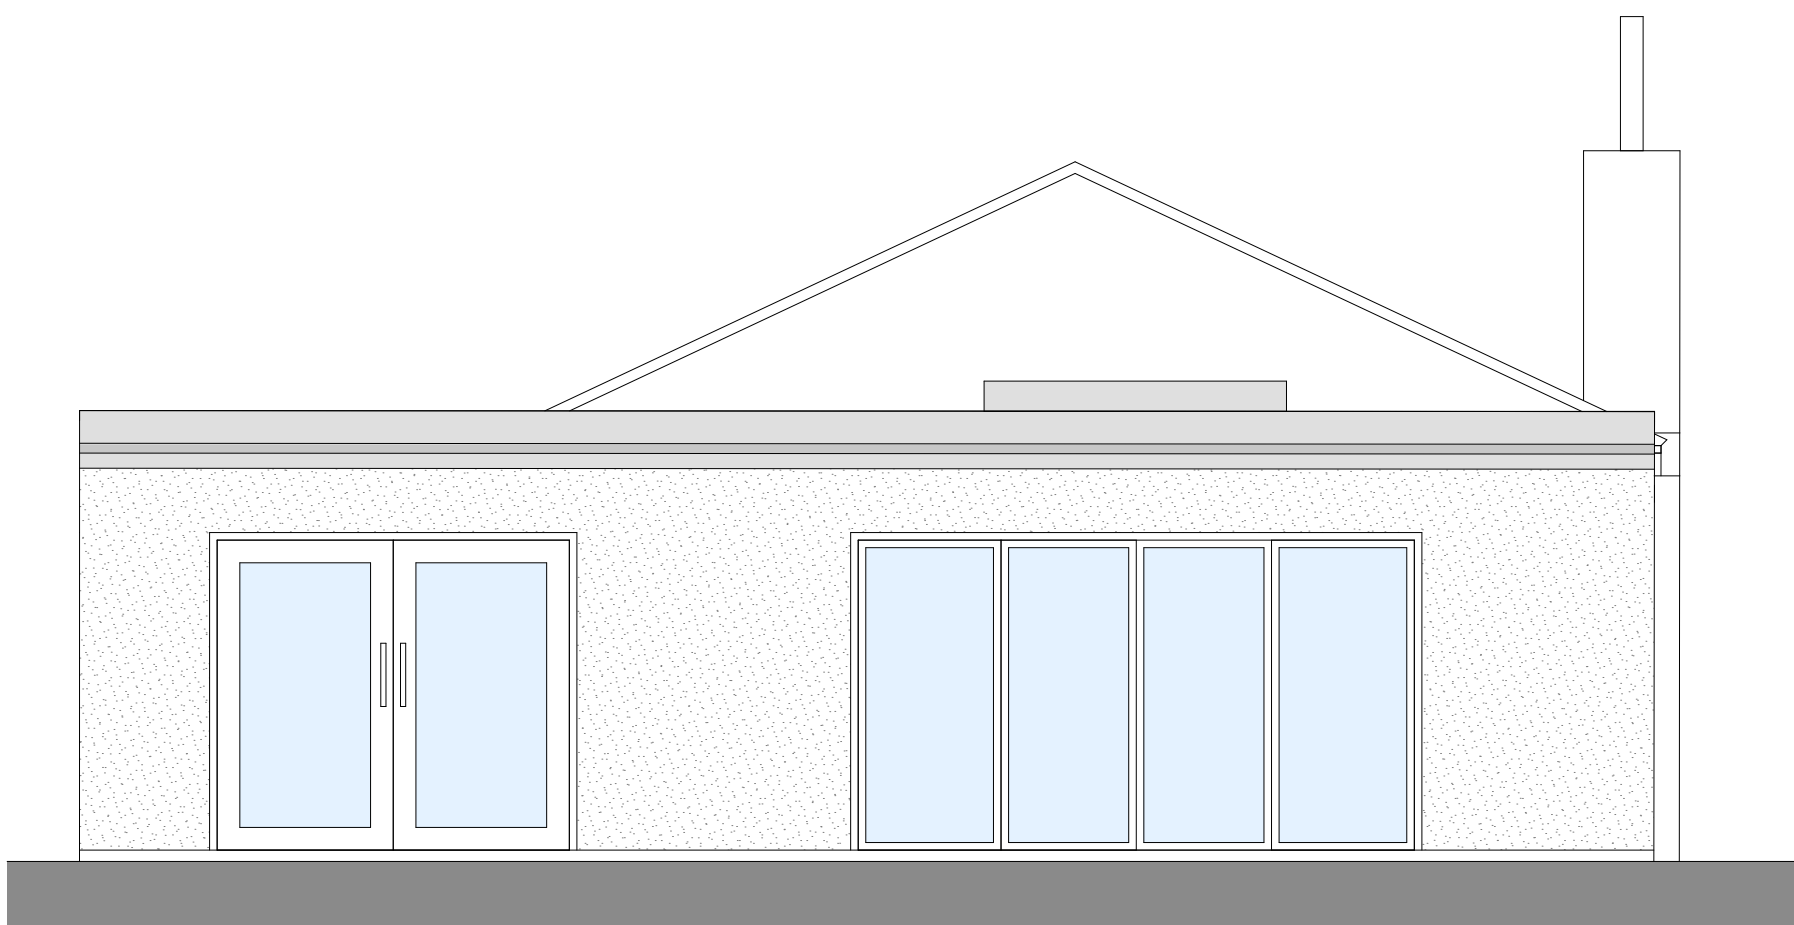

PROPOSED BACK ELEVATION

PROPOSED ELEVATIONS 1:50

Notes

1) This drawing MUST NOT BE SCALED.
Unless being used for planning purposes.

2) All dimensions to be CHECKED ON SITE and
any DISCREPANCY reported to the Architects.

3) The site boundary shown is the best assumed
from available data and does NOT represent
legal ownership.

Revisions.

APPROVAL

INFORMATION

PRELIMINARY

FOR CONSTRUCTION

Project

5 WOODLAND DRIVE
GROBY
LE6 0BR

Client

STUART AND NATALIE

Drawing Title

PROPOSED ELVATIONS

Drawing By

PJT

Checked By

JHS

Date

JULY 2025

Scale

1:50 @ A1

Drawing Number

8114 / 13

Revision

UNIT 4B
FIR TREE LANE
GROBY
LEICESTERSHIRE
LE6 0FH
TEL. 0116 254 7868
www.gwh.co.uk

gwh

Gordon White & Hood Ltd Registered in England No.4088022