




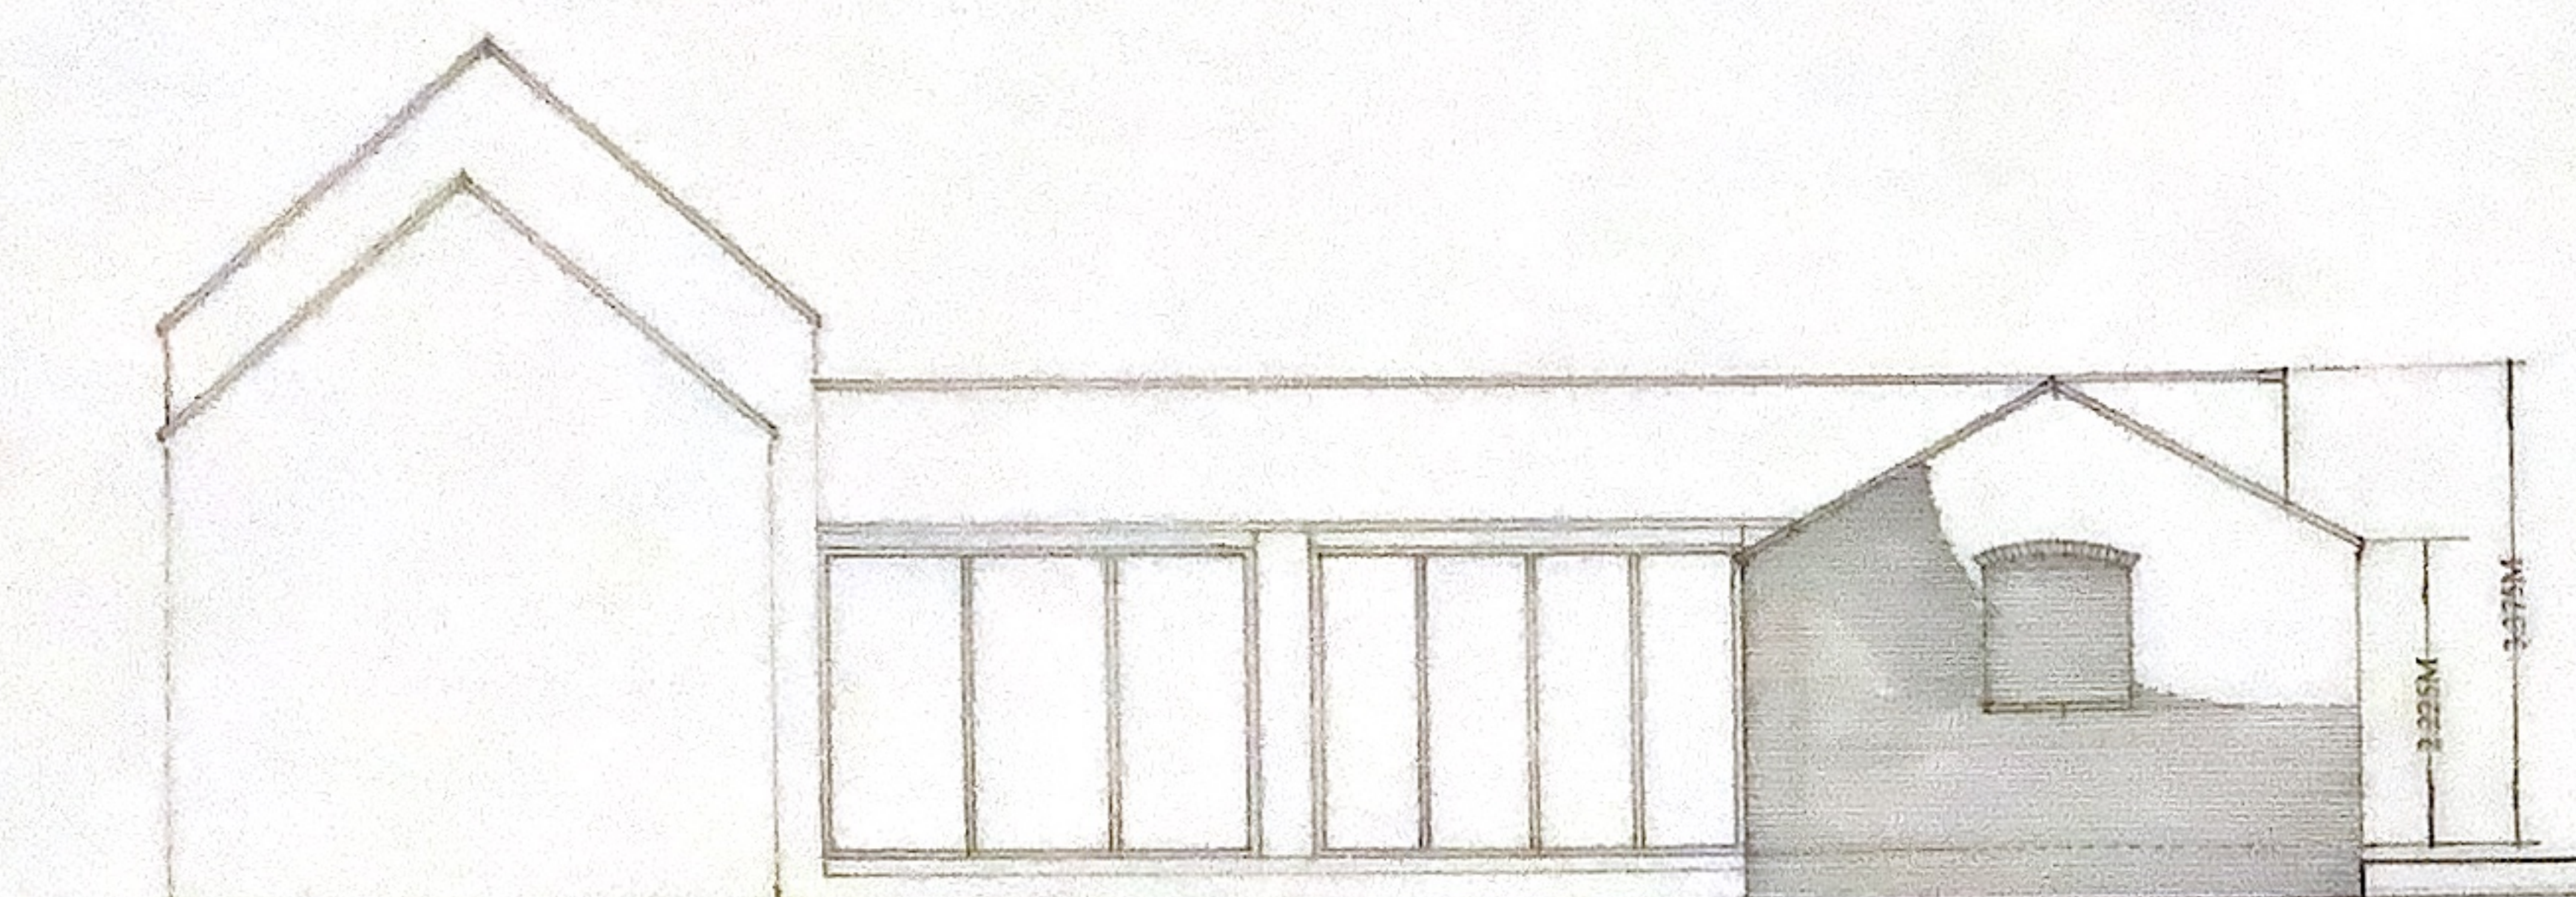

COURTYARD ELEVATION (A) 1:50

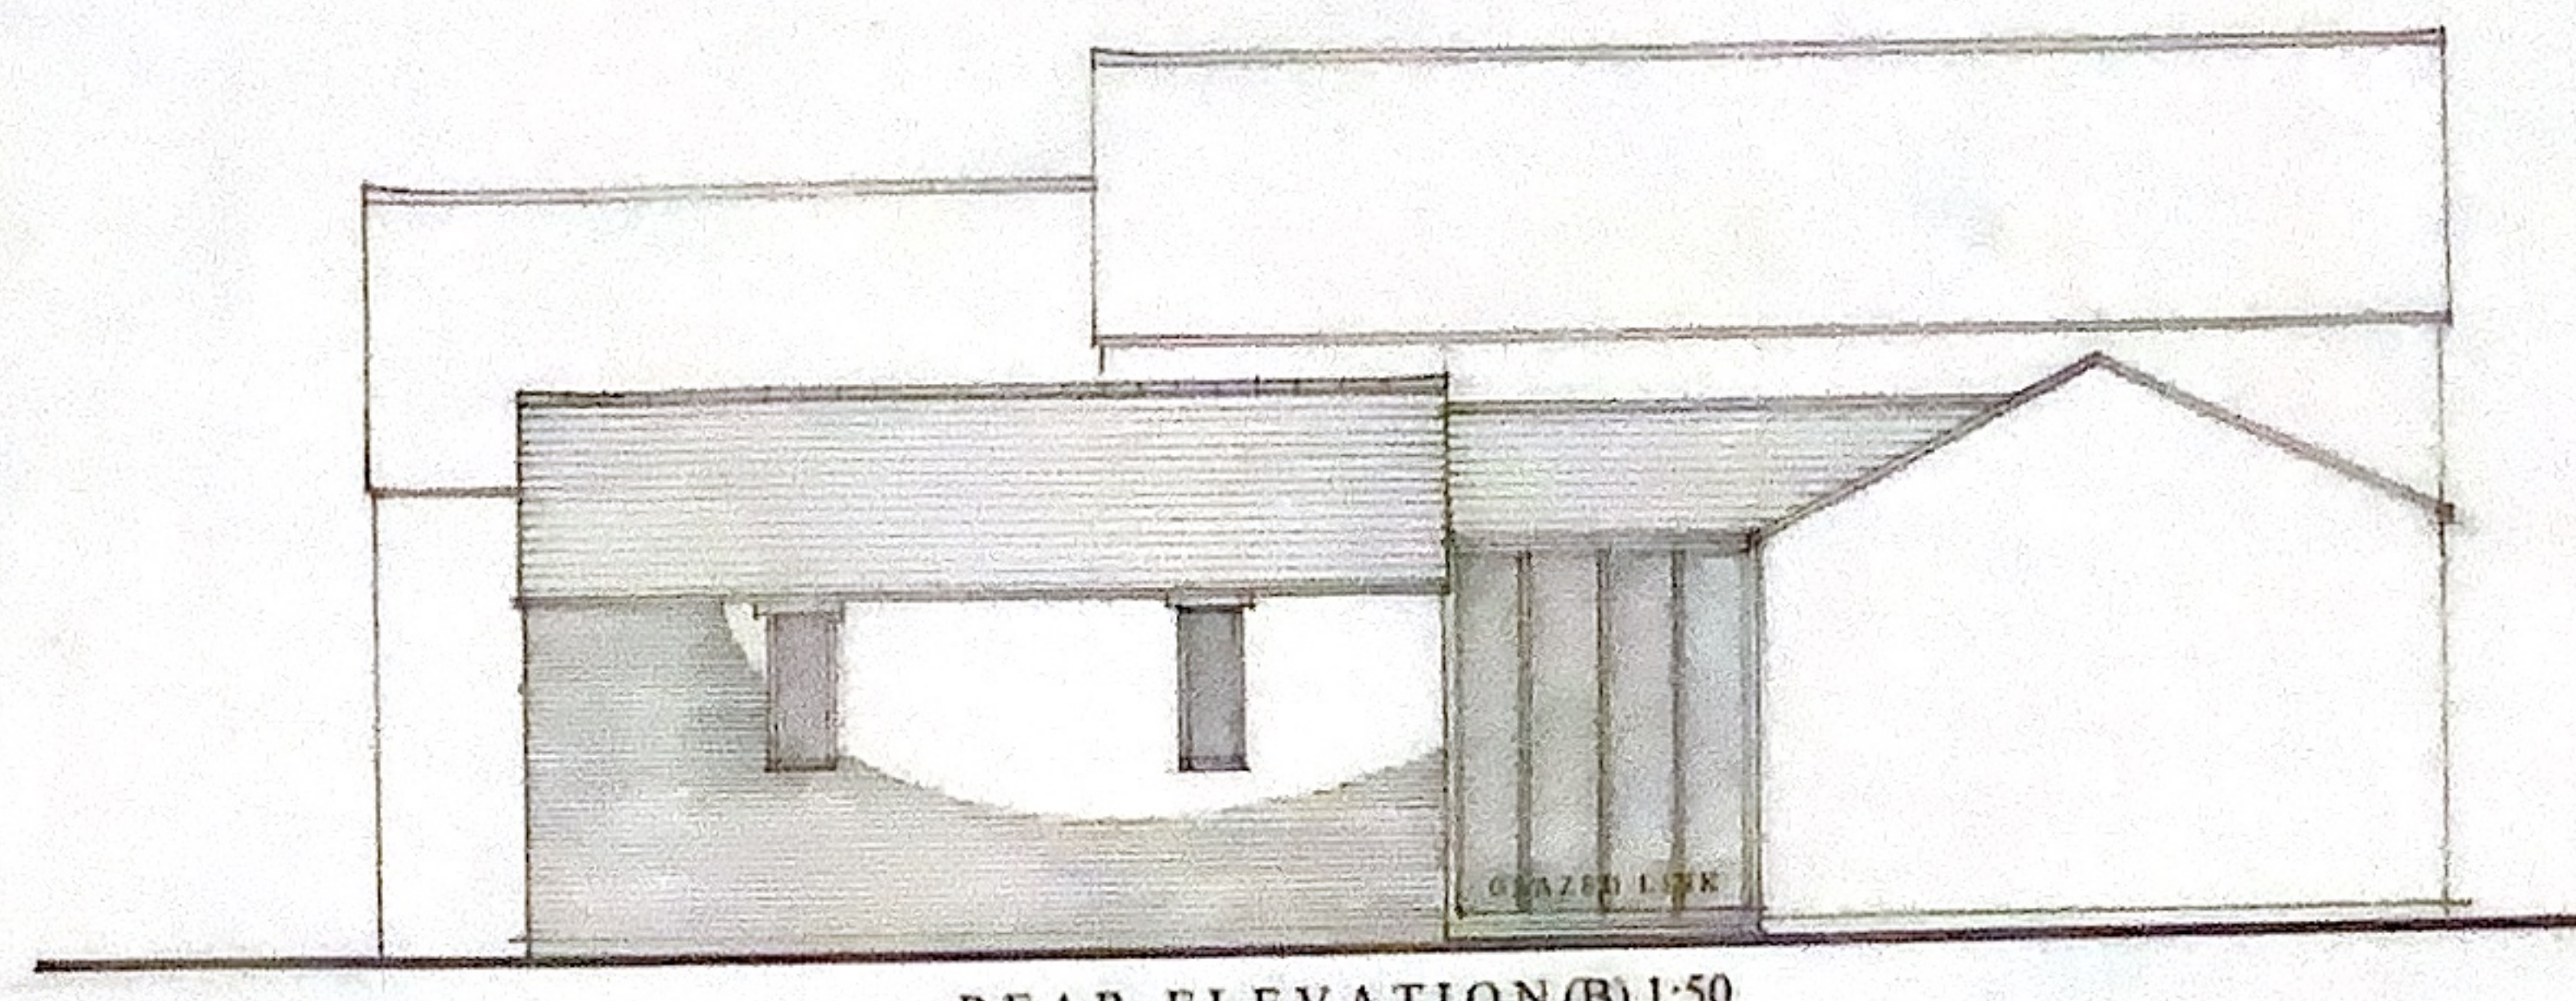


REAR ELEVATION (B) 1:50

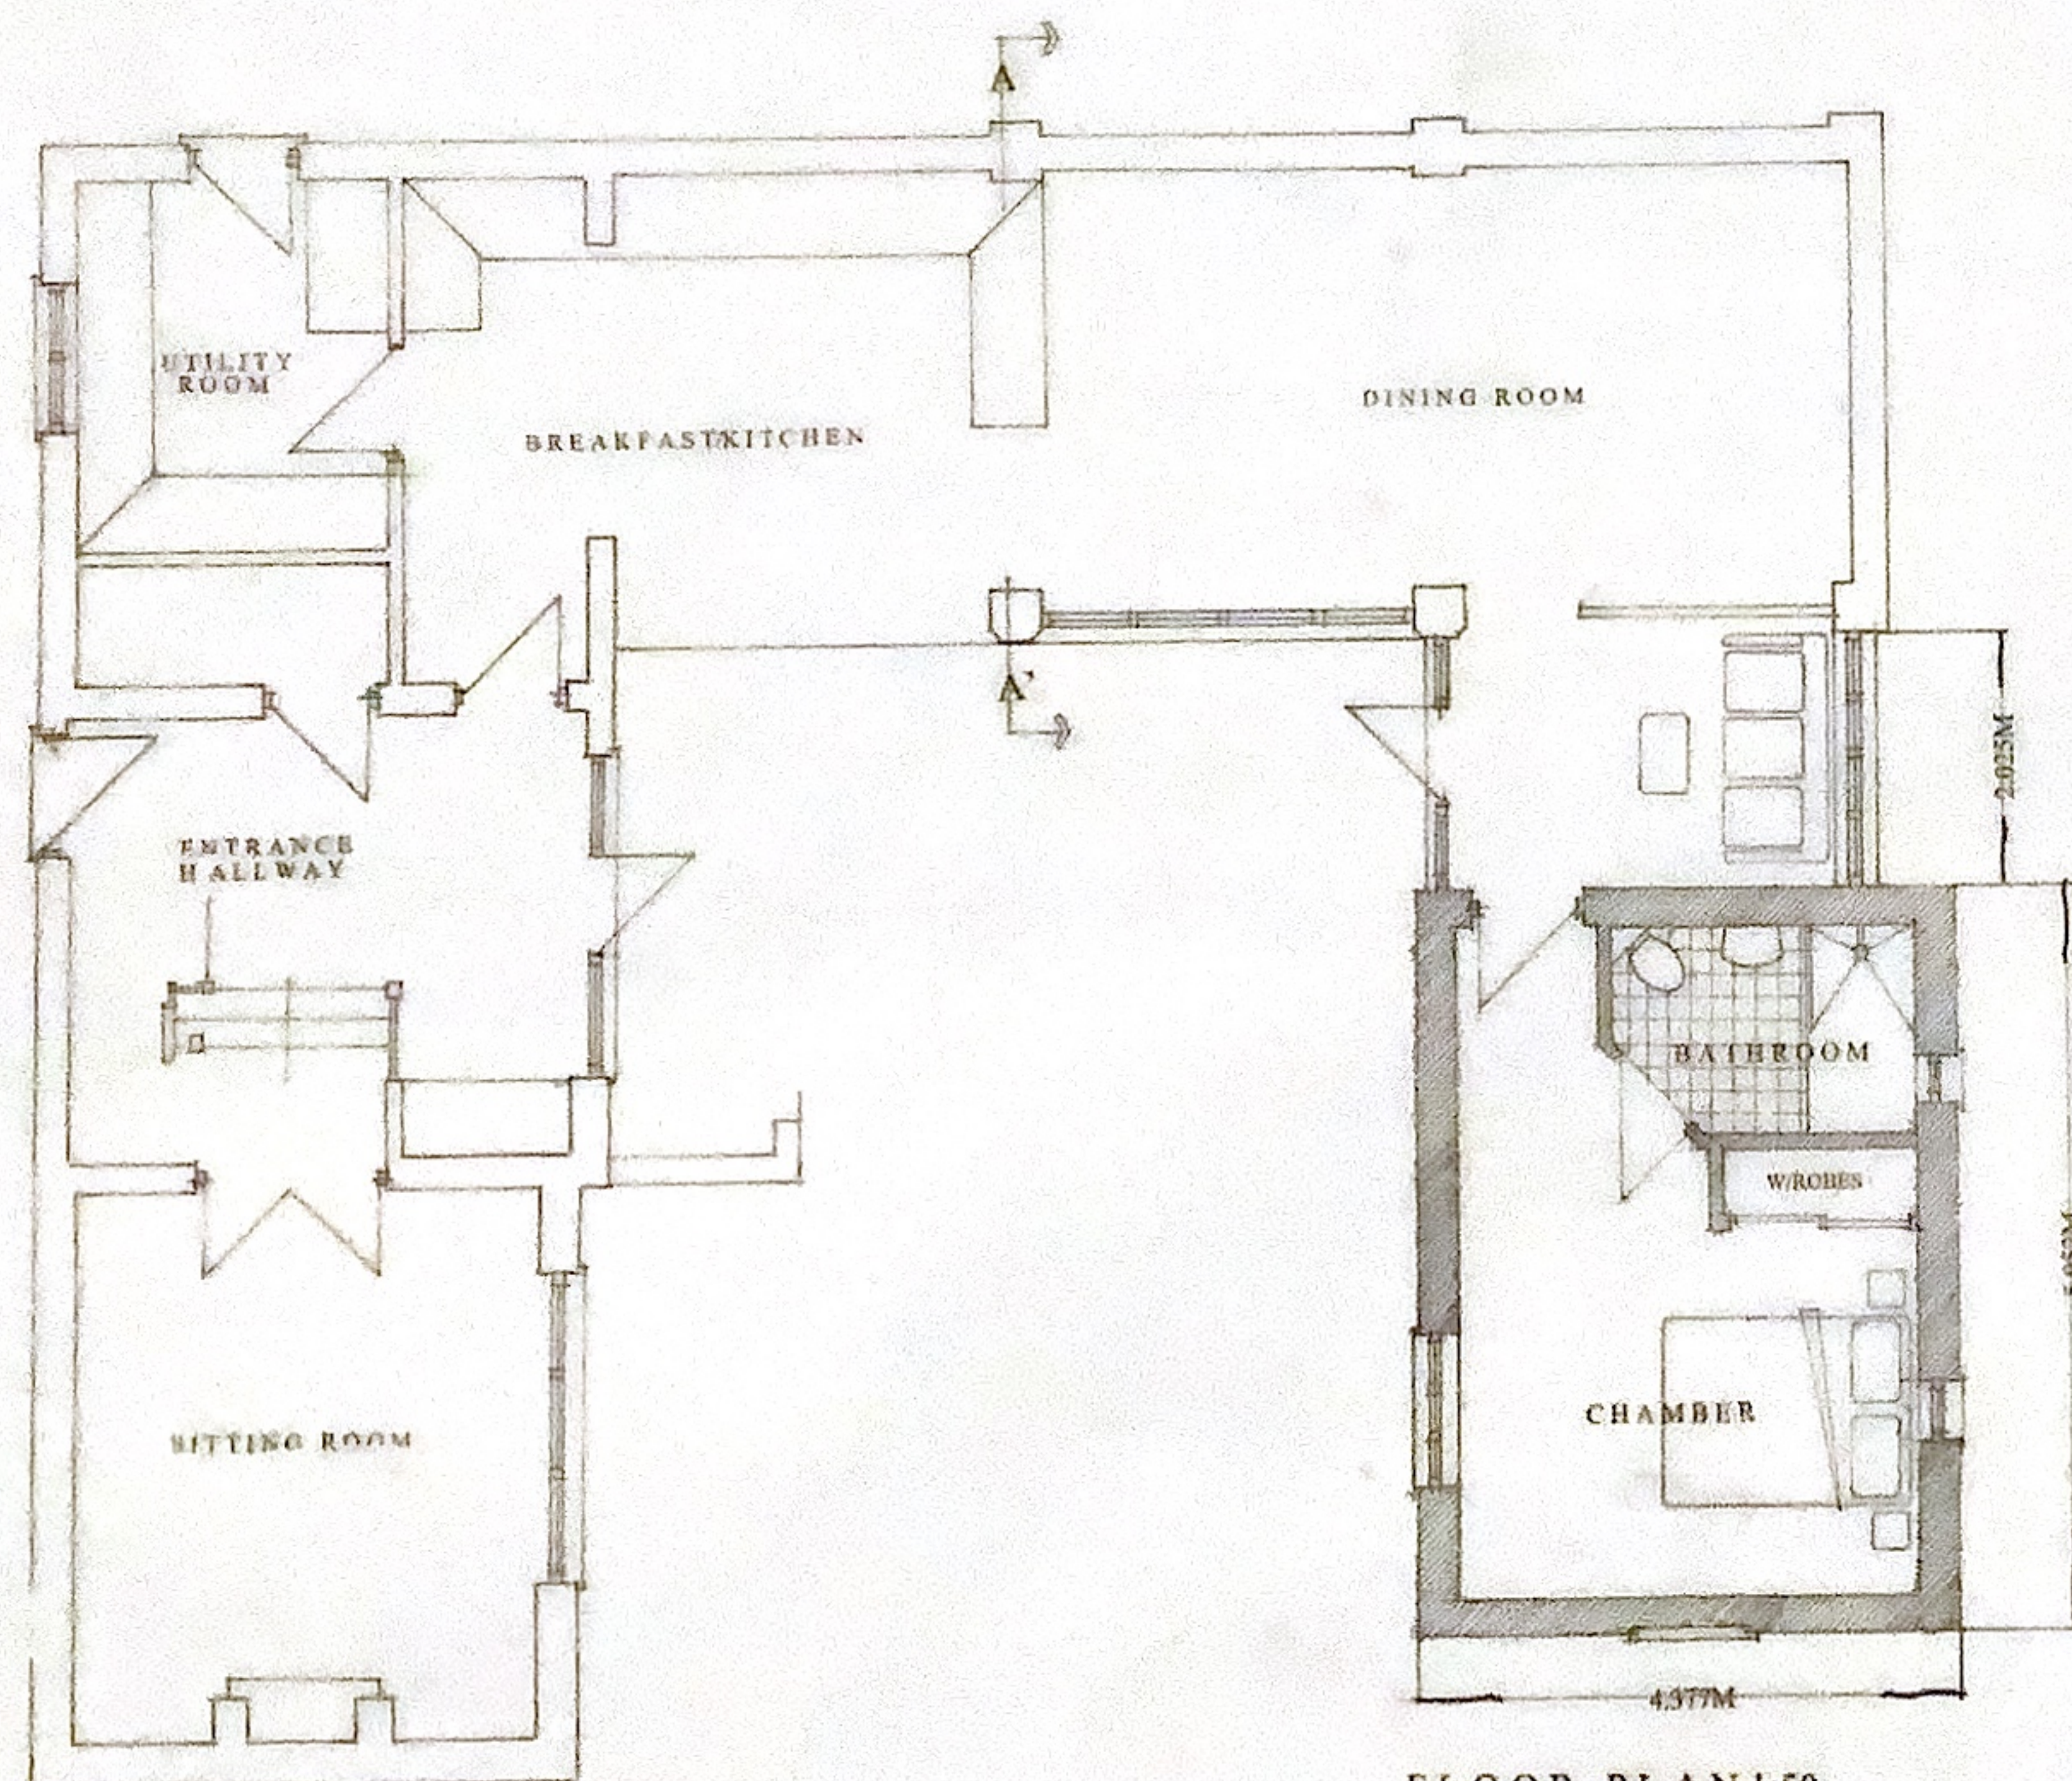

FLOOR PLAN 1:50

KEY:
— EXISTING MASONRY
— PROPOSED MASONRY

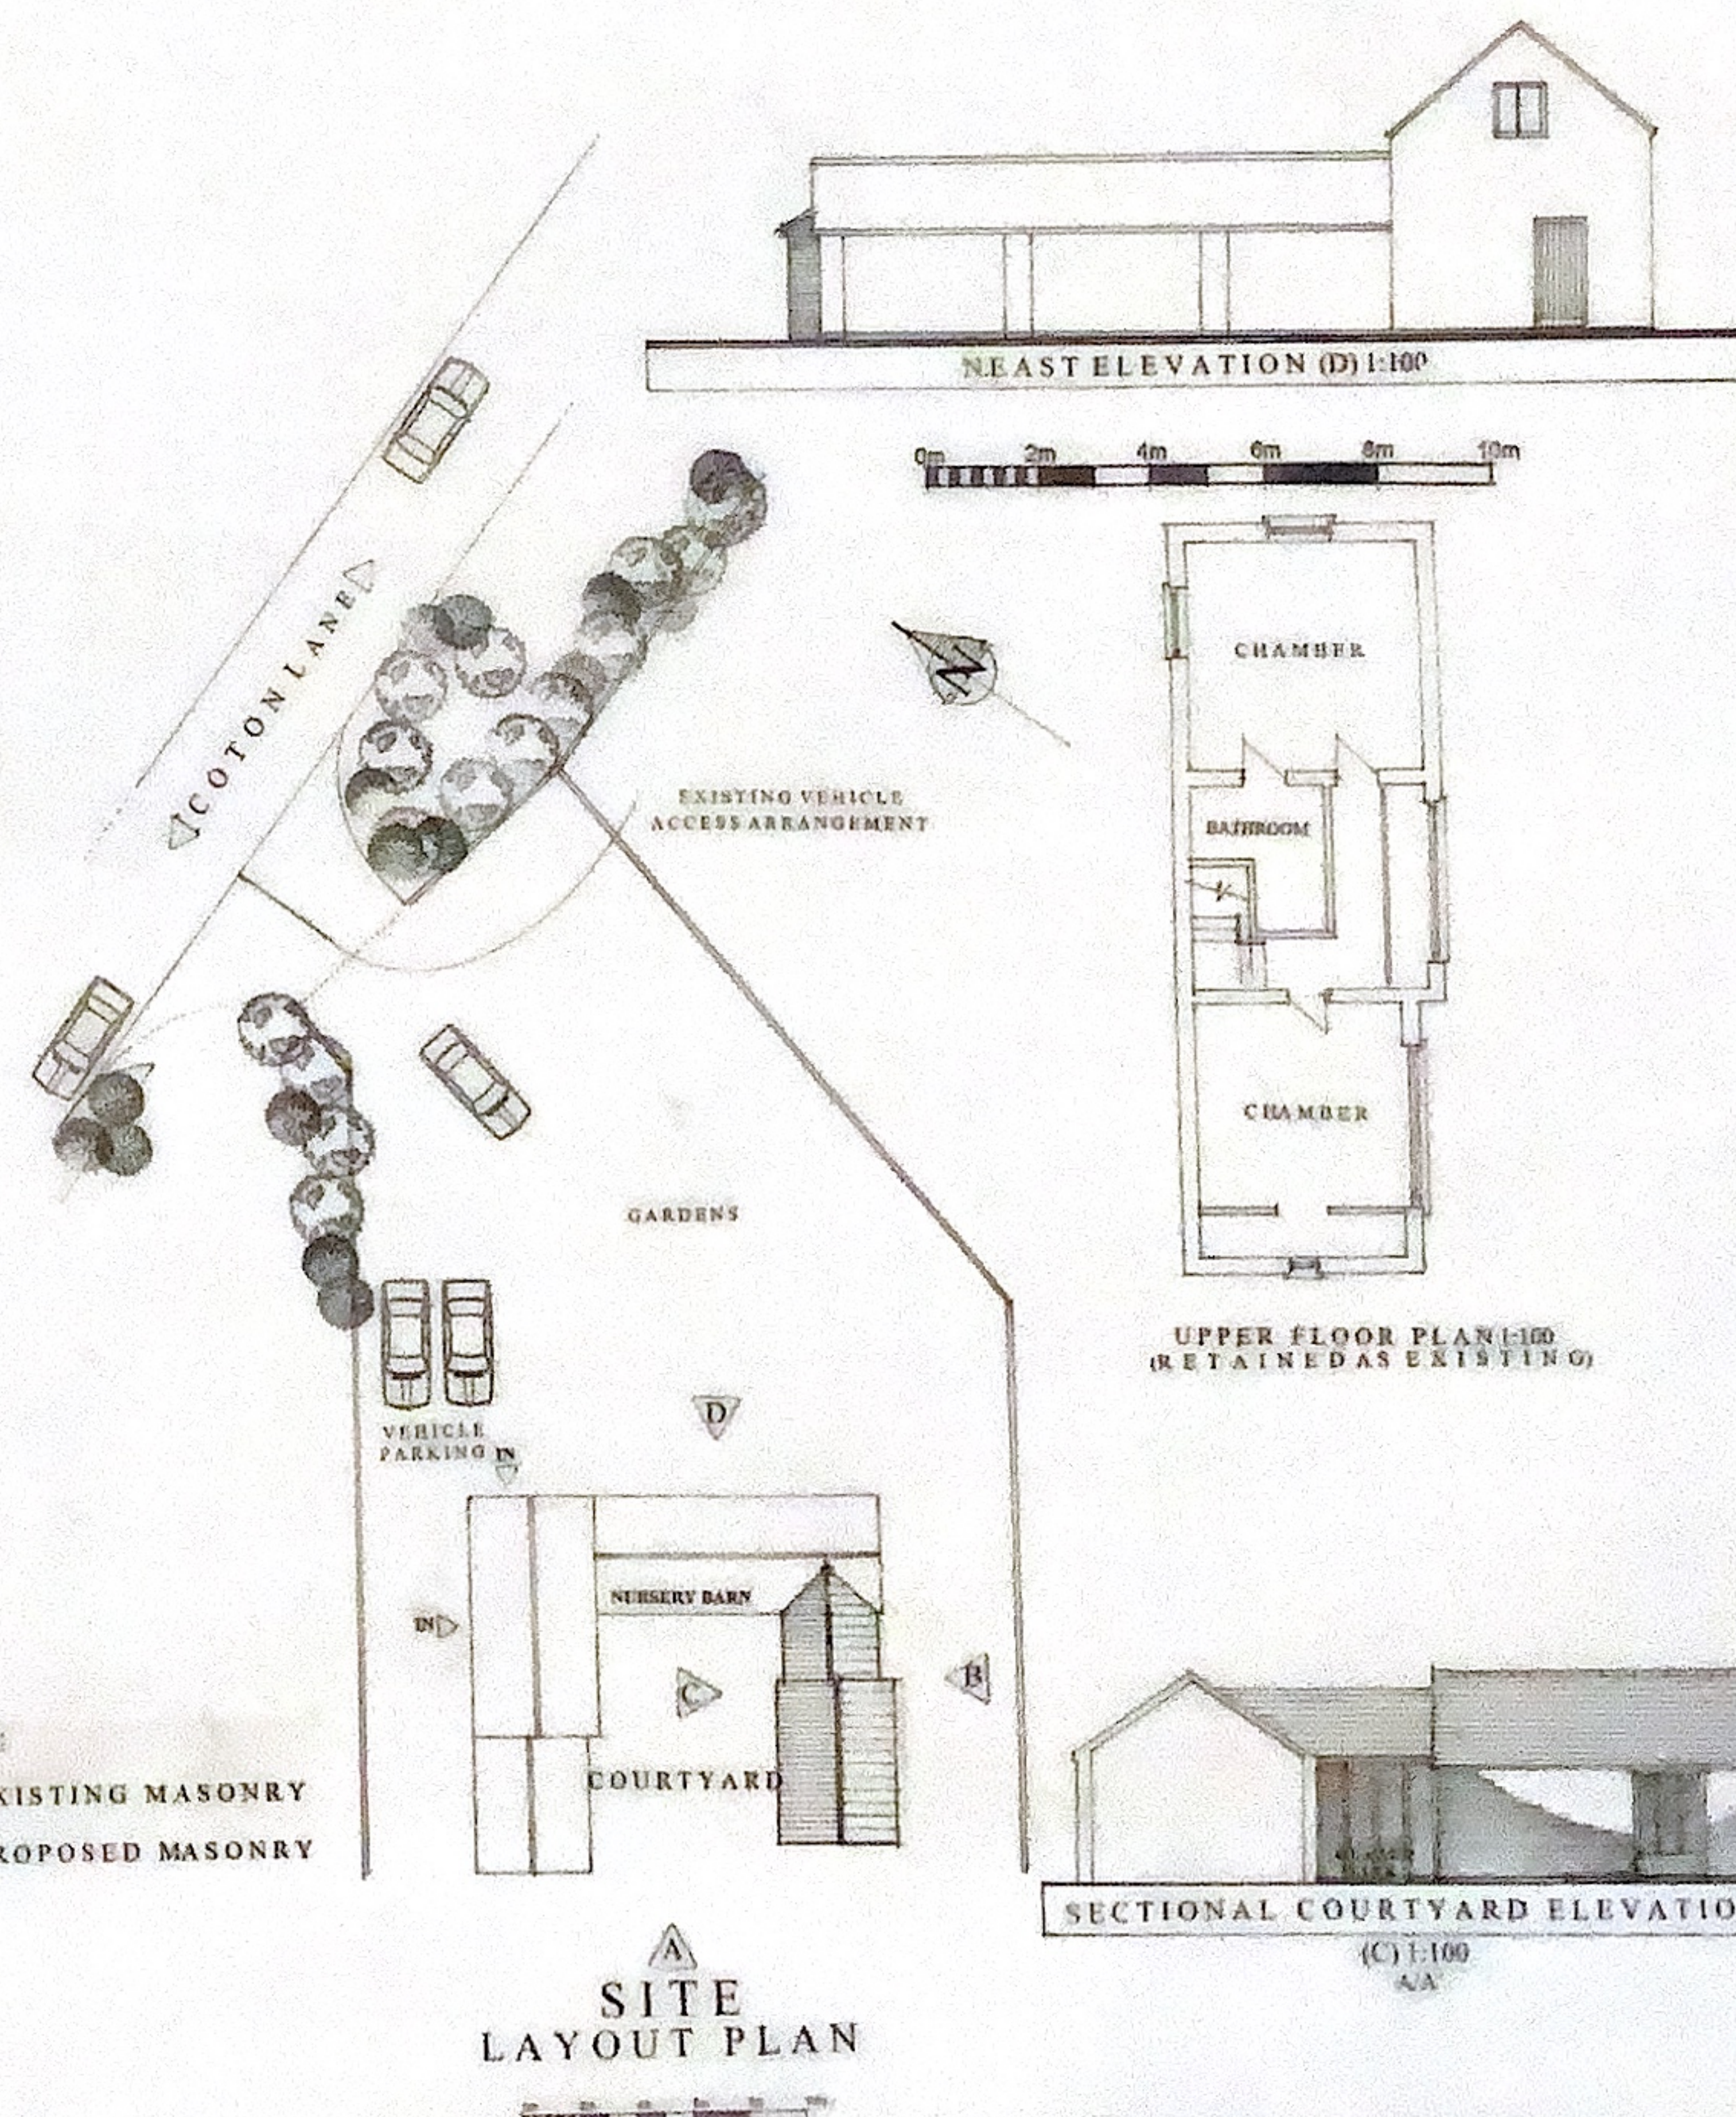


SITE LAYOUT PLAN



NEAST ELEVATION (D) 1:100



UPPER FLOOR PLAN 1:100
(RETAINED AS EXISTING)

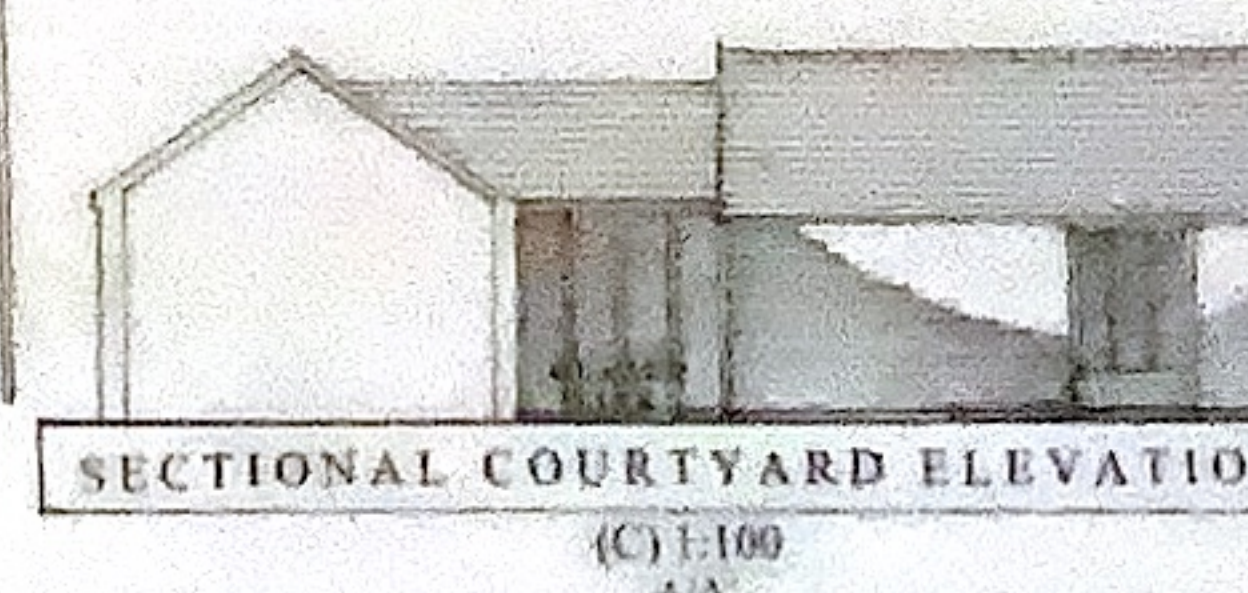

SECTIONAL COURTYARD ELEVATION
(C) 1:100
A-A

CLIENTS:
Mr and Mrs R. Goodwin

PROJECT:
Proposed Single Storey Extension
(inc Alterations and Associated Works)
Nursery Barn,
Cotton Lane
Market Bosworth
Leicestershire

DRAWING TITLE:
Proposed Floor Plan & Elevations,
Block Plan & Roof Plan

SCALE: 1:50/1:100/1:200 @ A1
DATE: May 2024
DRWG No: HMMD/0499/01B
© Copyright HMMD 2024

**HOUSEMARTIN
DESIGNS**



© Copyright HMMD
(The Copyright Design & Patents Act 1988 - as amended)