


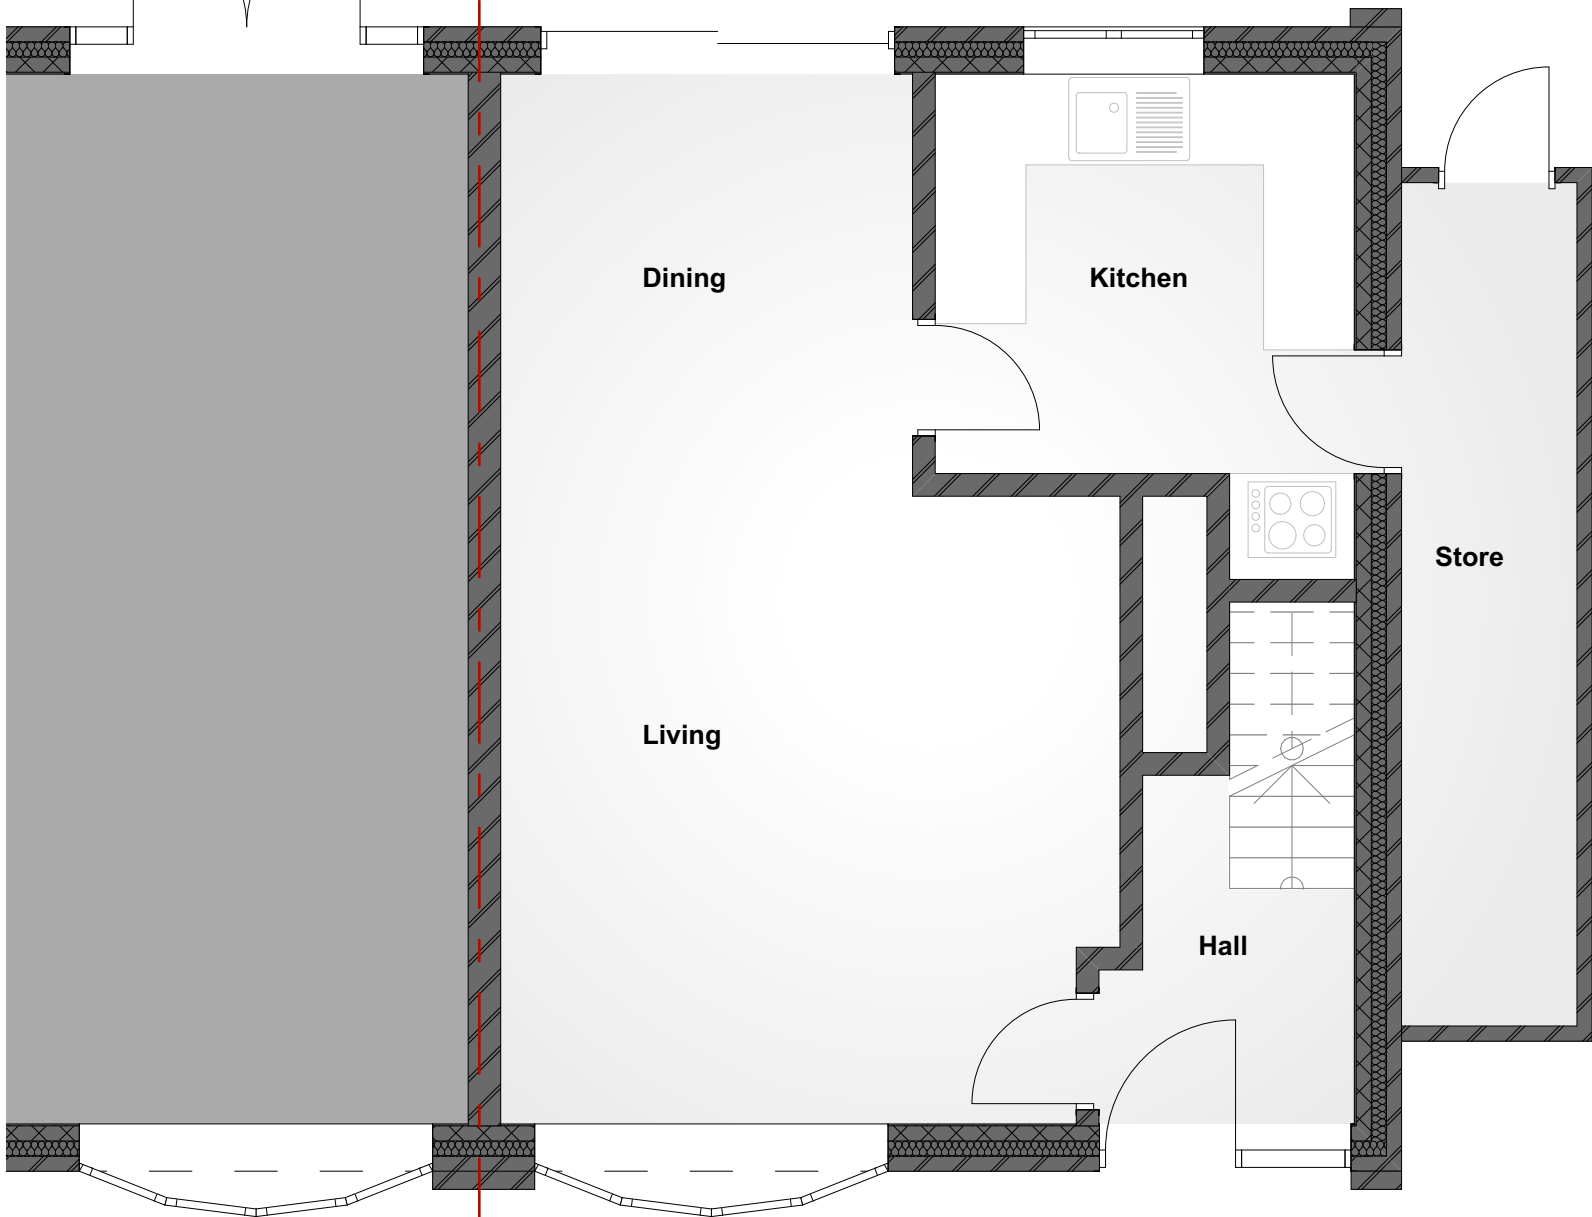


EXISTING - Ground Floor Plan

SCALE 1:50@A3



N

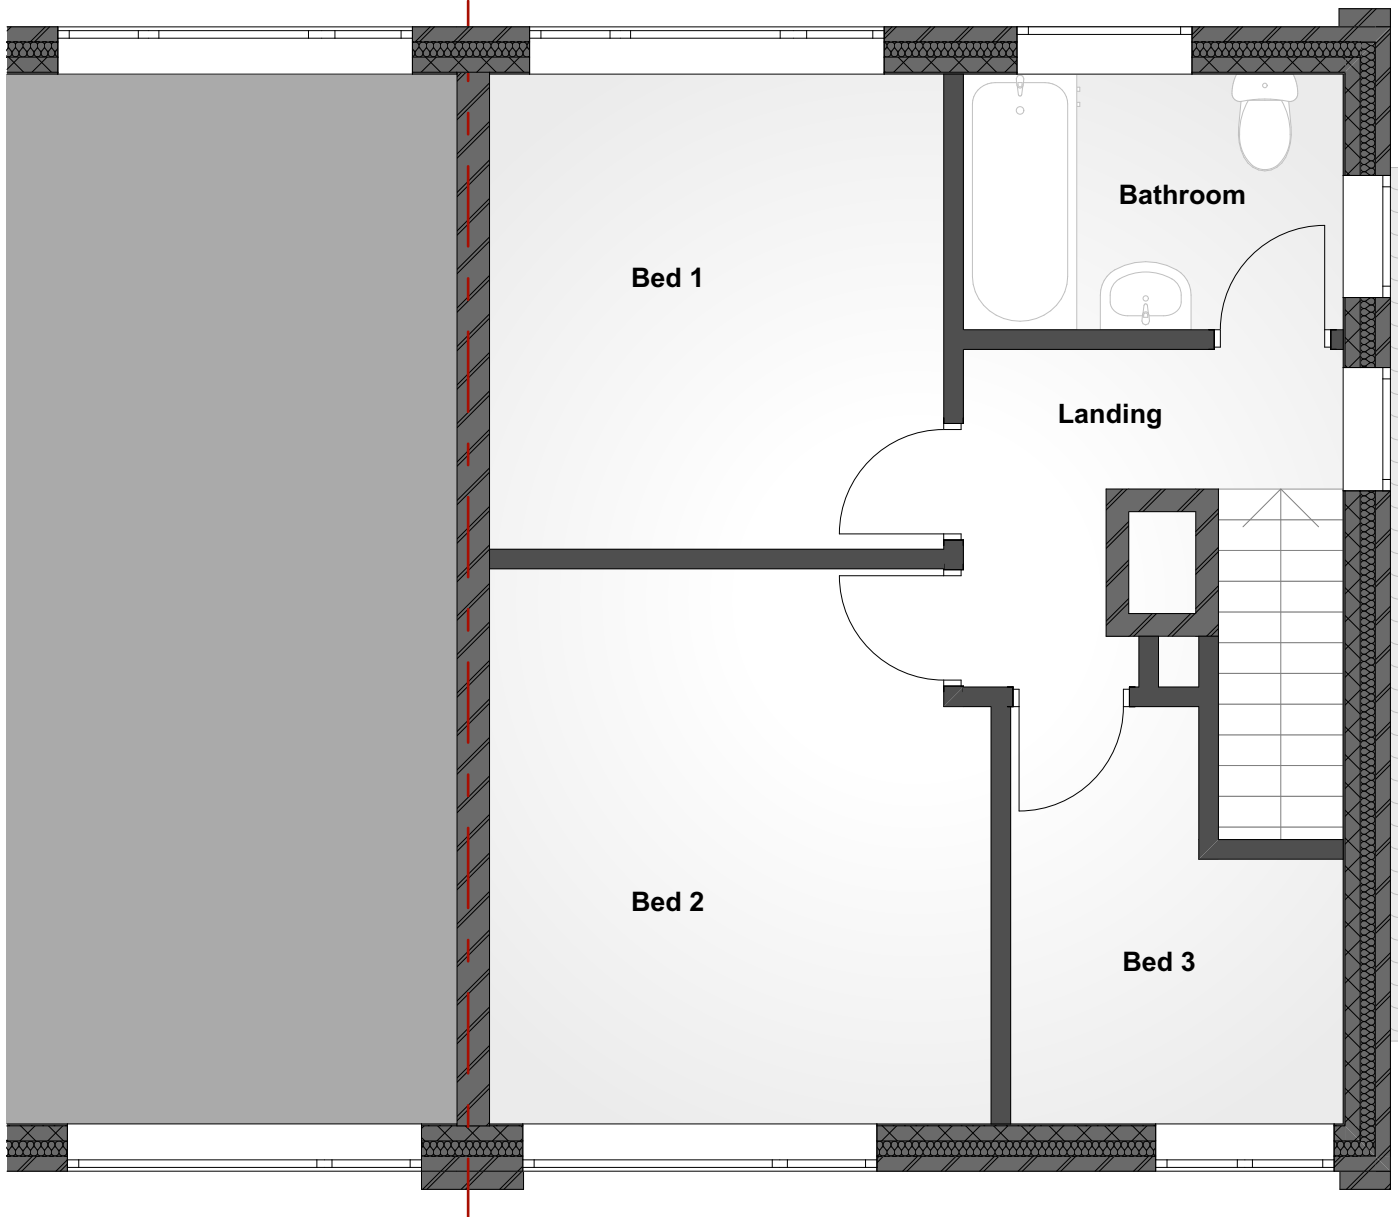

EXISTING - First Floor Plan

SCALE 1:50@A3



Project Client Drawn By

50 Tennyson Road, Hinckley, LE10
OTH Jaspal Singh Randhawa

FreeForm
Architectural
Services

Project No. 2533
Layout Title Existing Plans

Drw No. 2533-03
Scale 1:50

Copyright of this drawing belongs to
FreeForm Design and Build Ltd. Reproduction
in any form is forbidden without the prior
written permission of the copyright holder.