

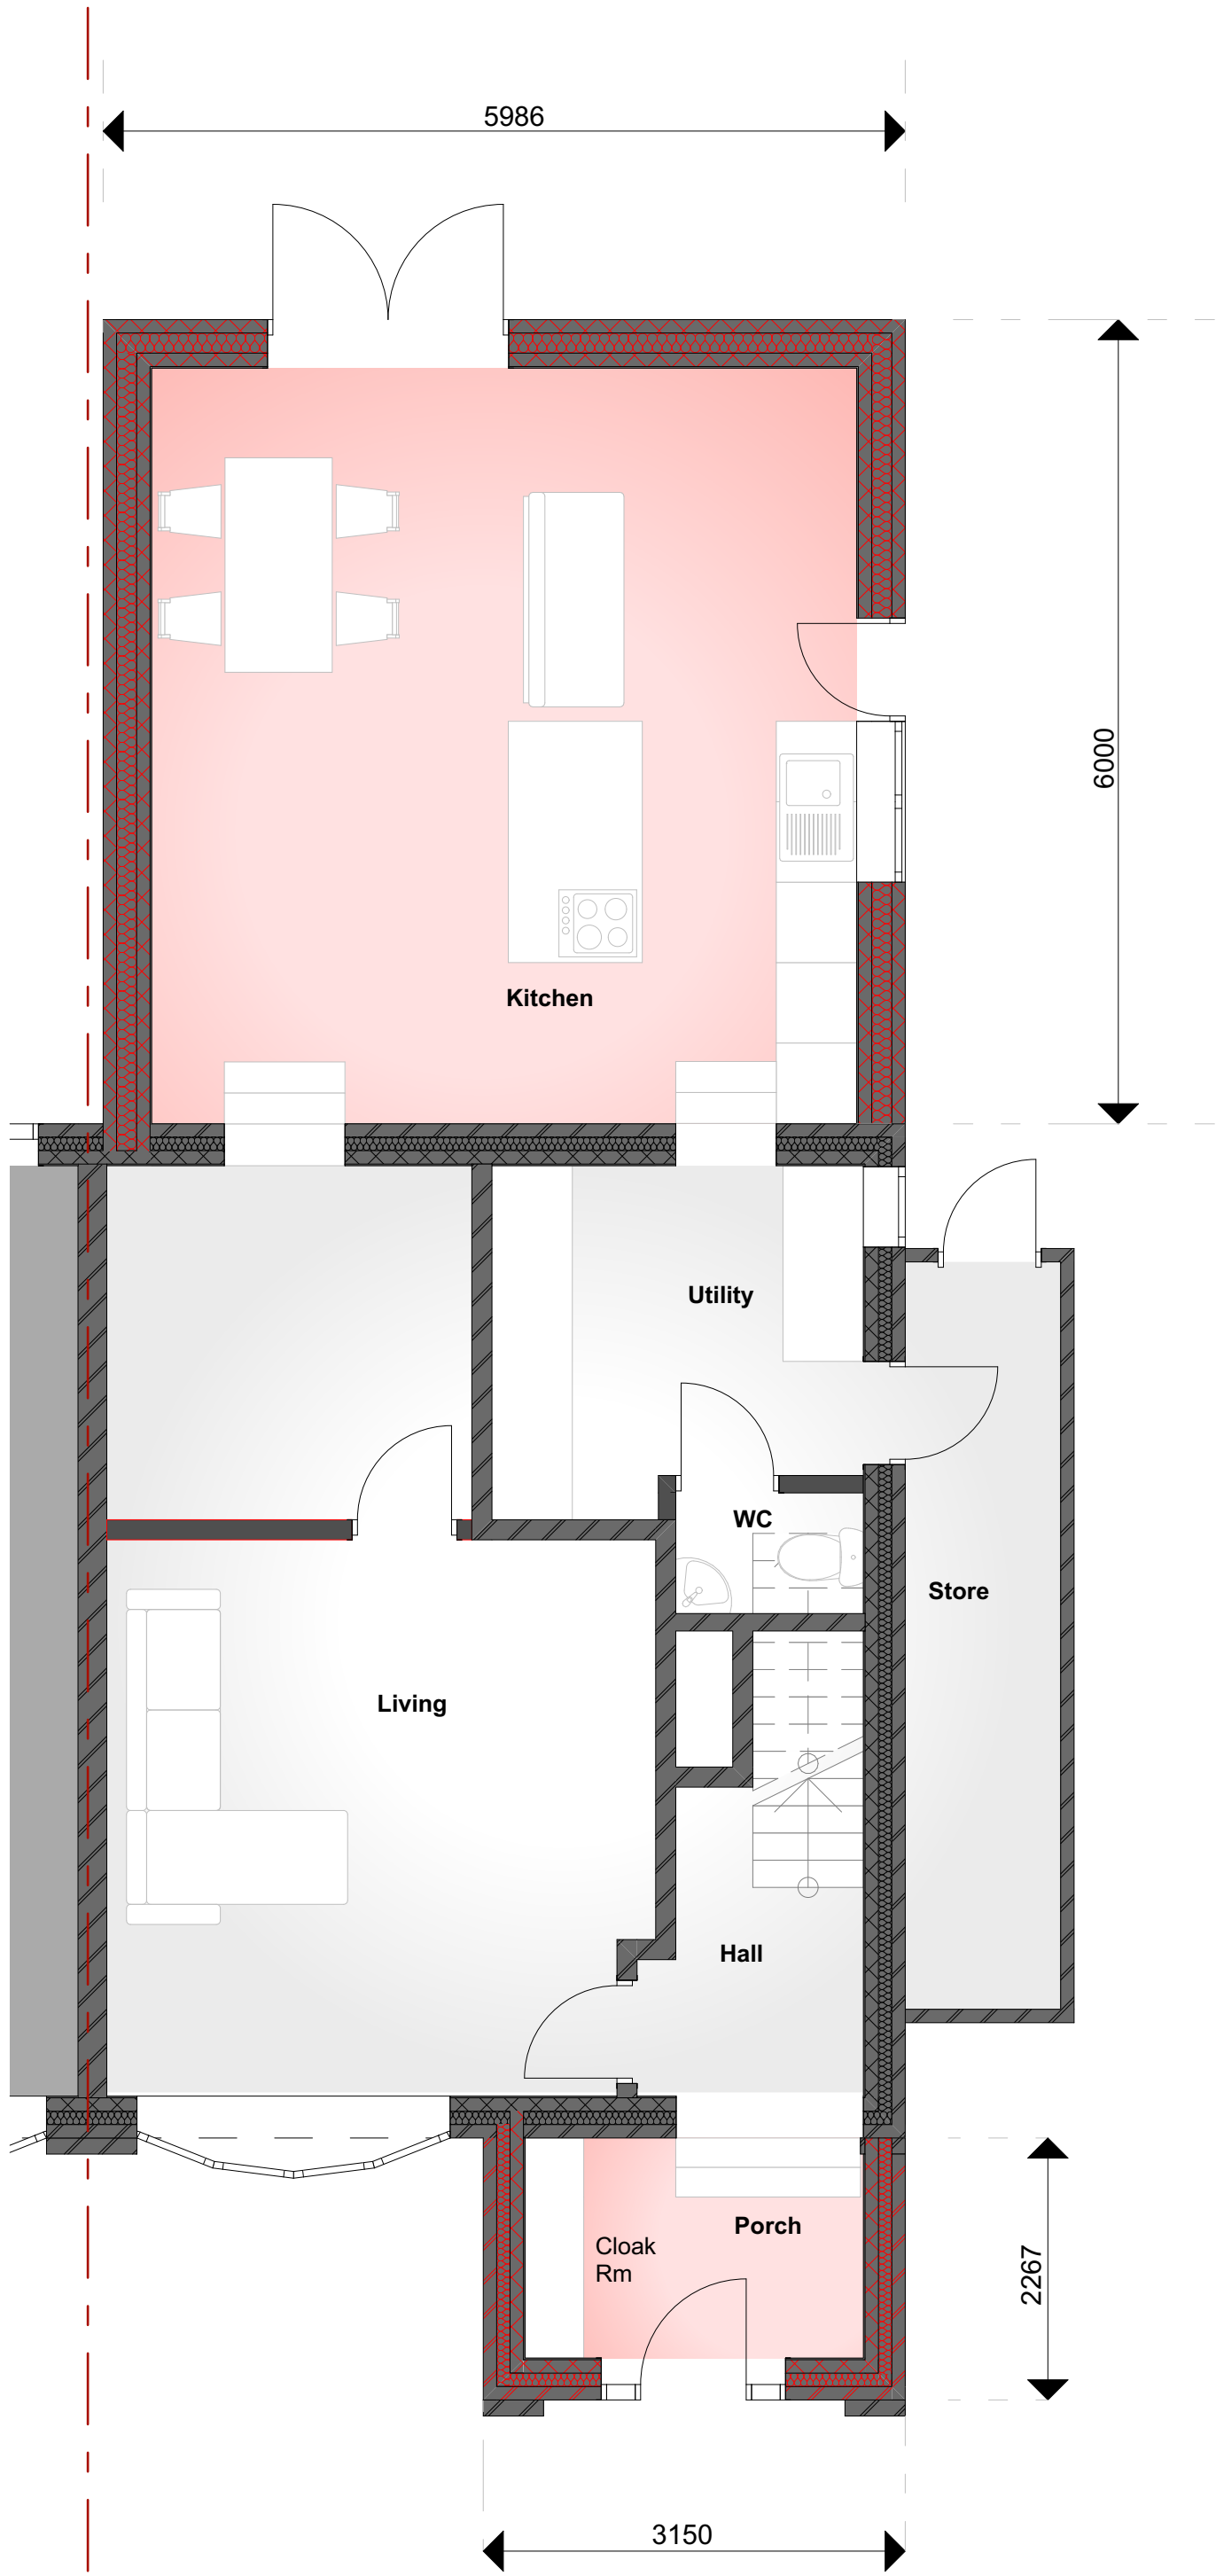


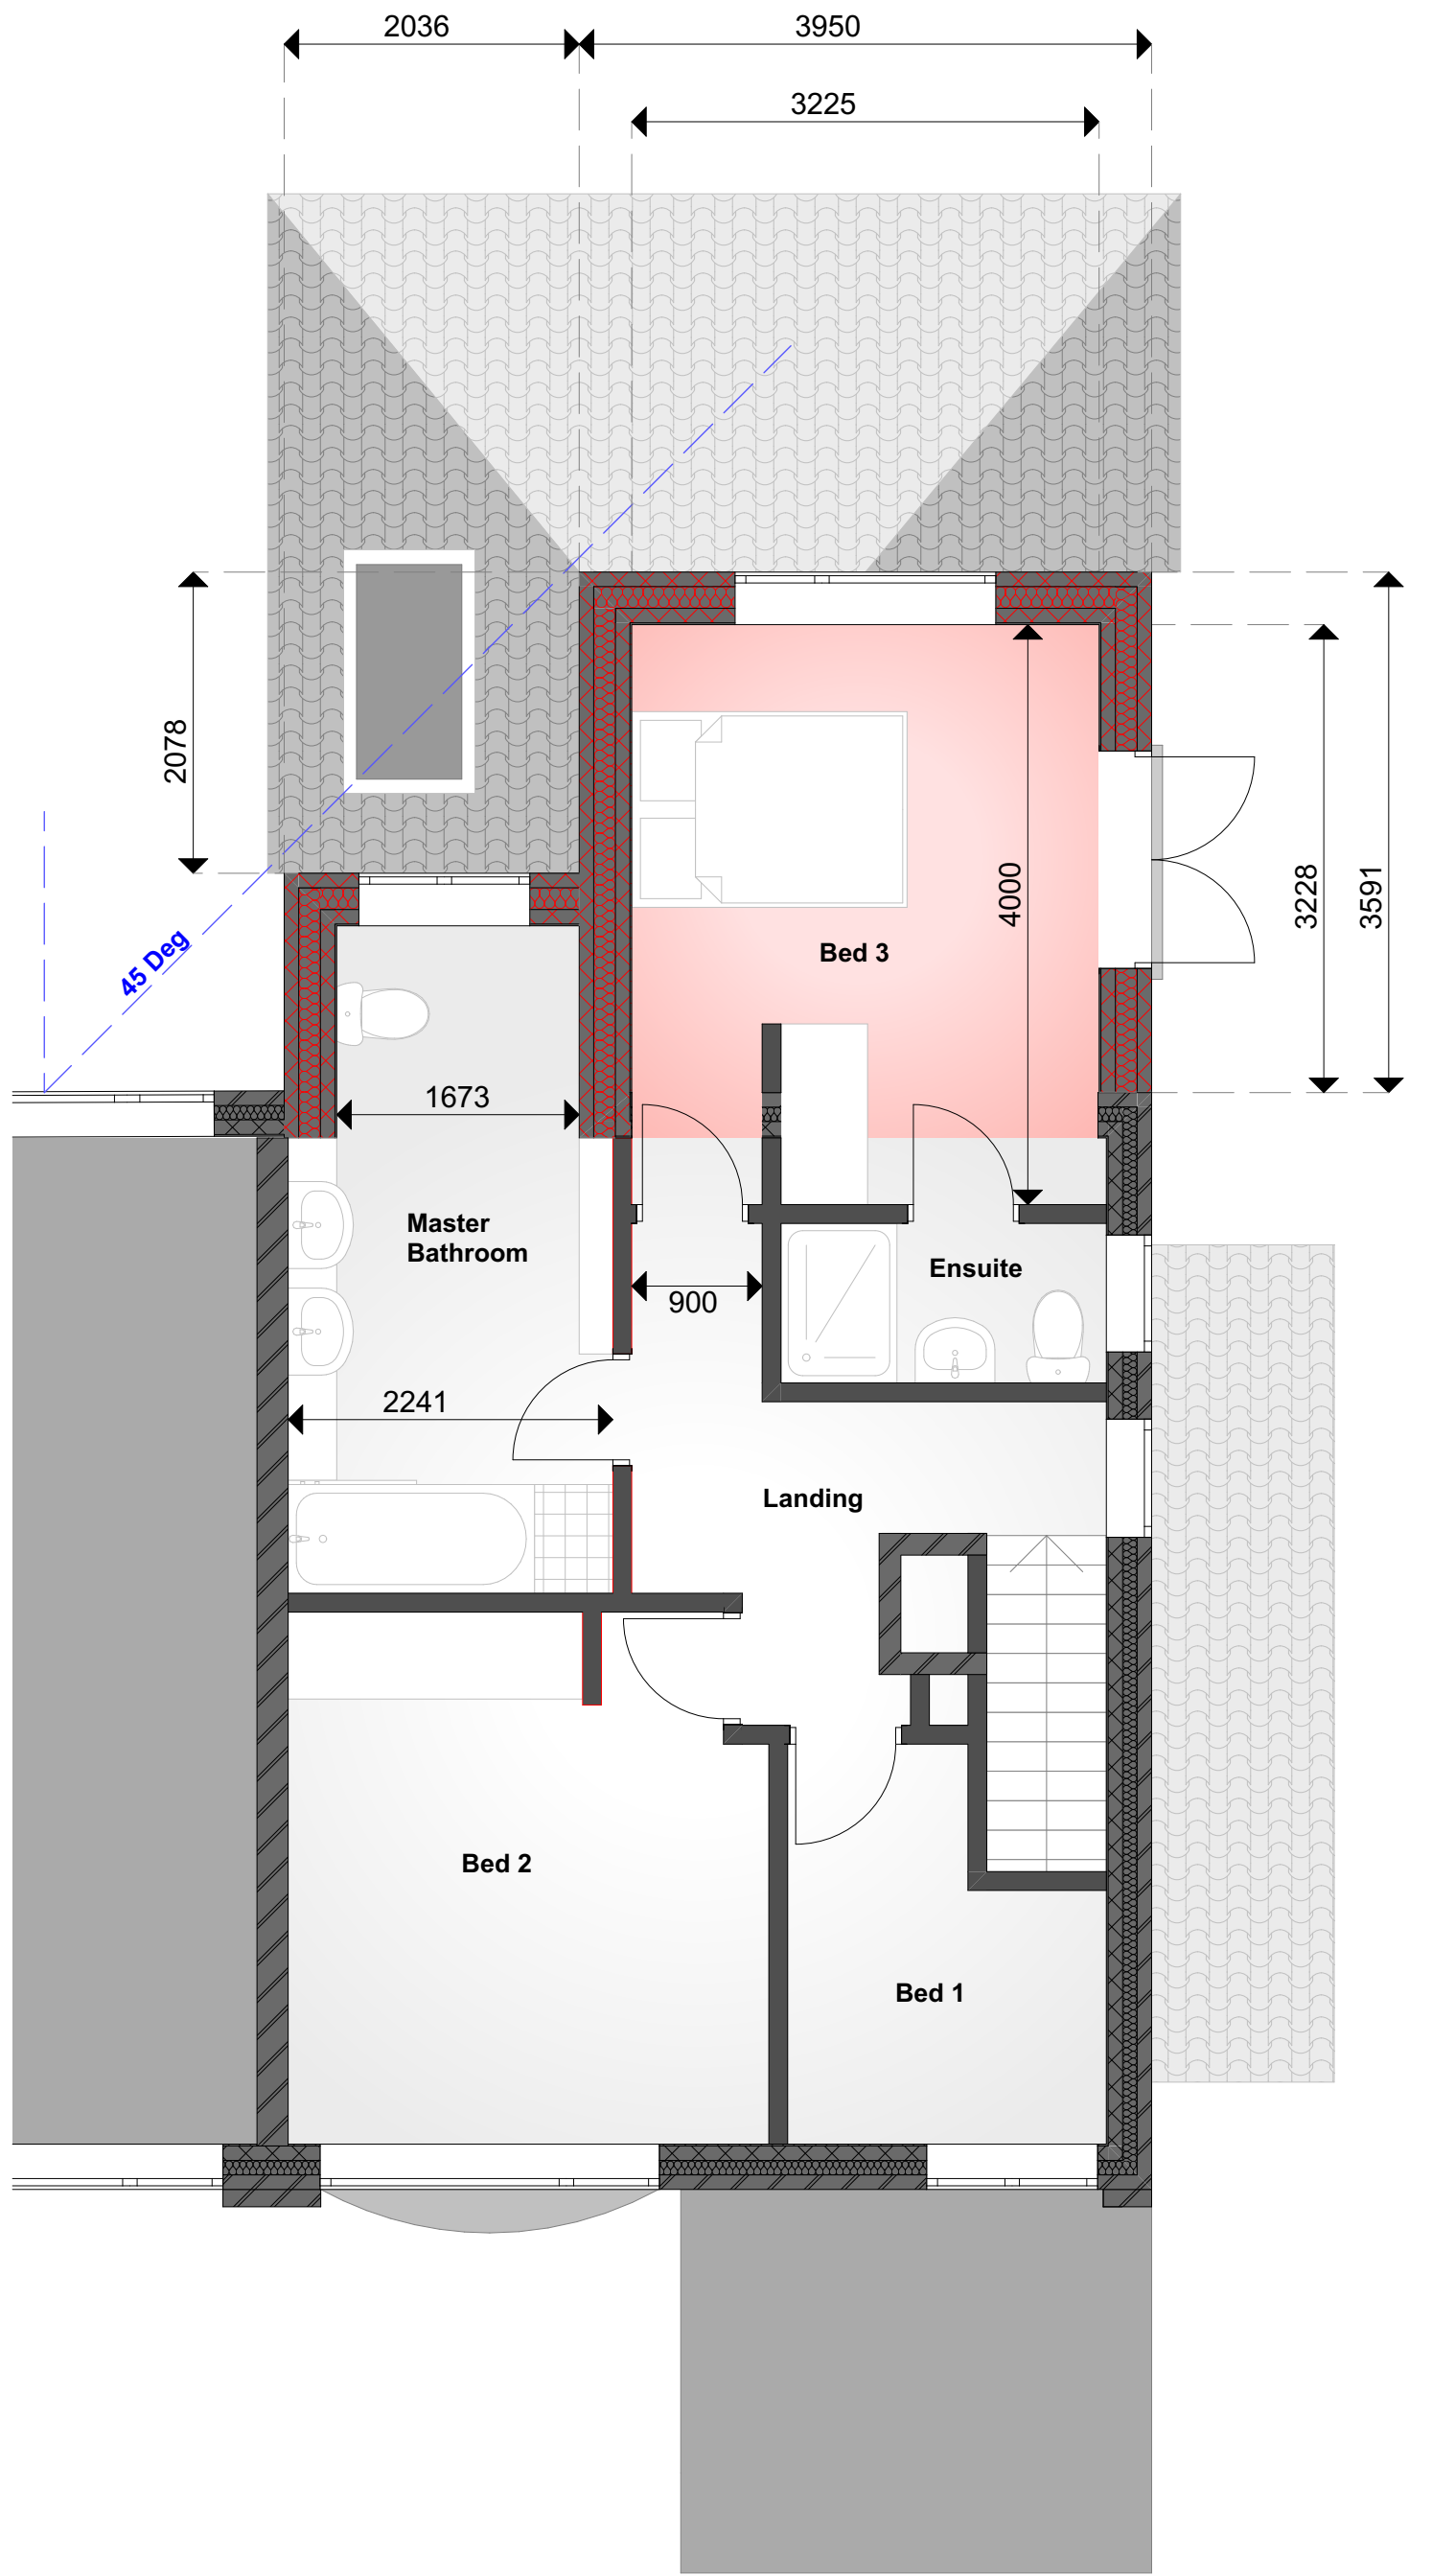

PROPOSED - Ground Floor Plan

SCALE 1:50@A2

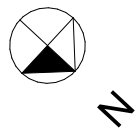

PROPOSED - First Floor Plan

SCALE 1:50@A2

