



Ground Floor Plan

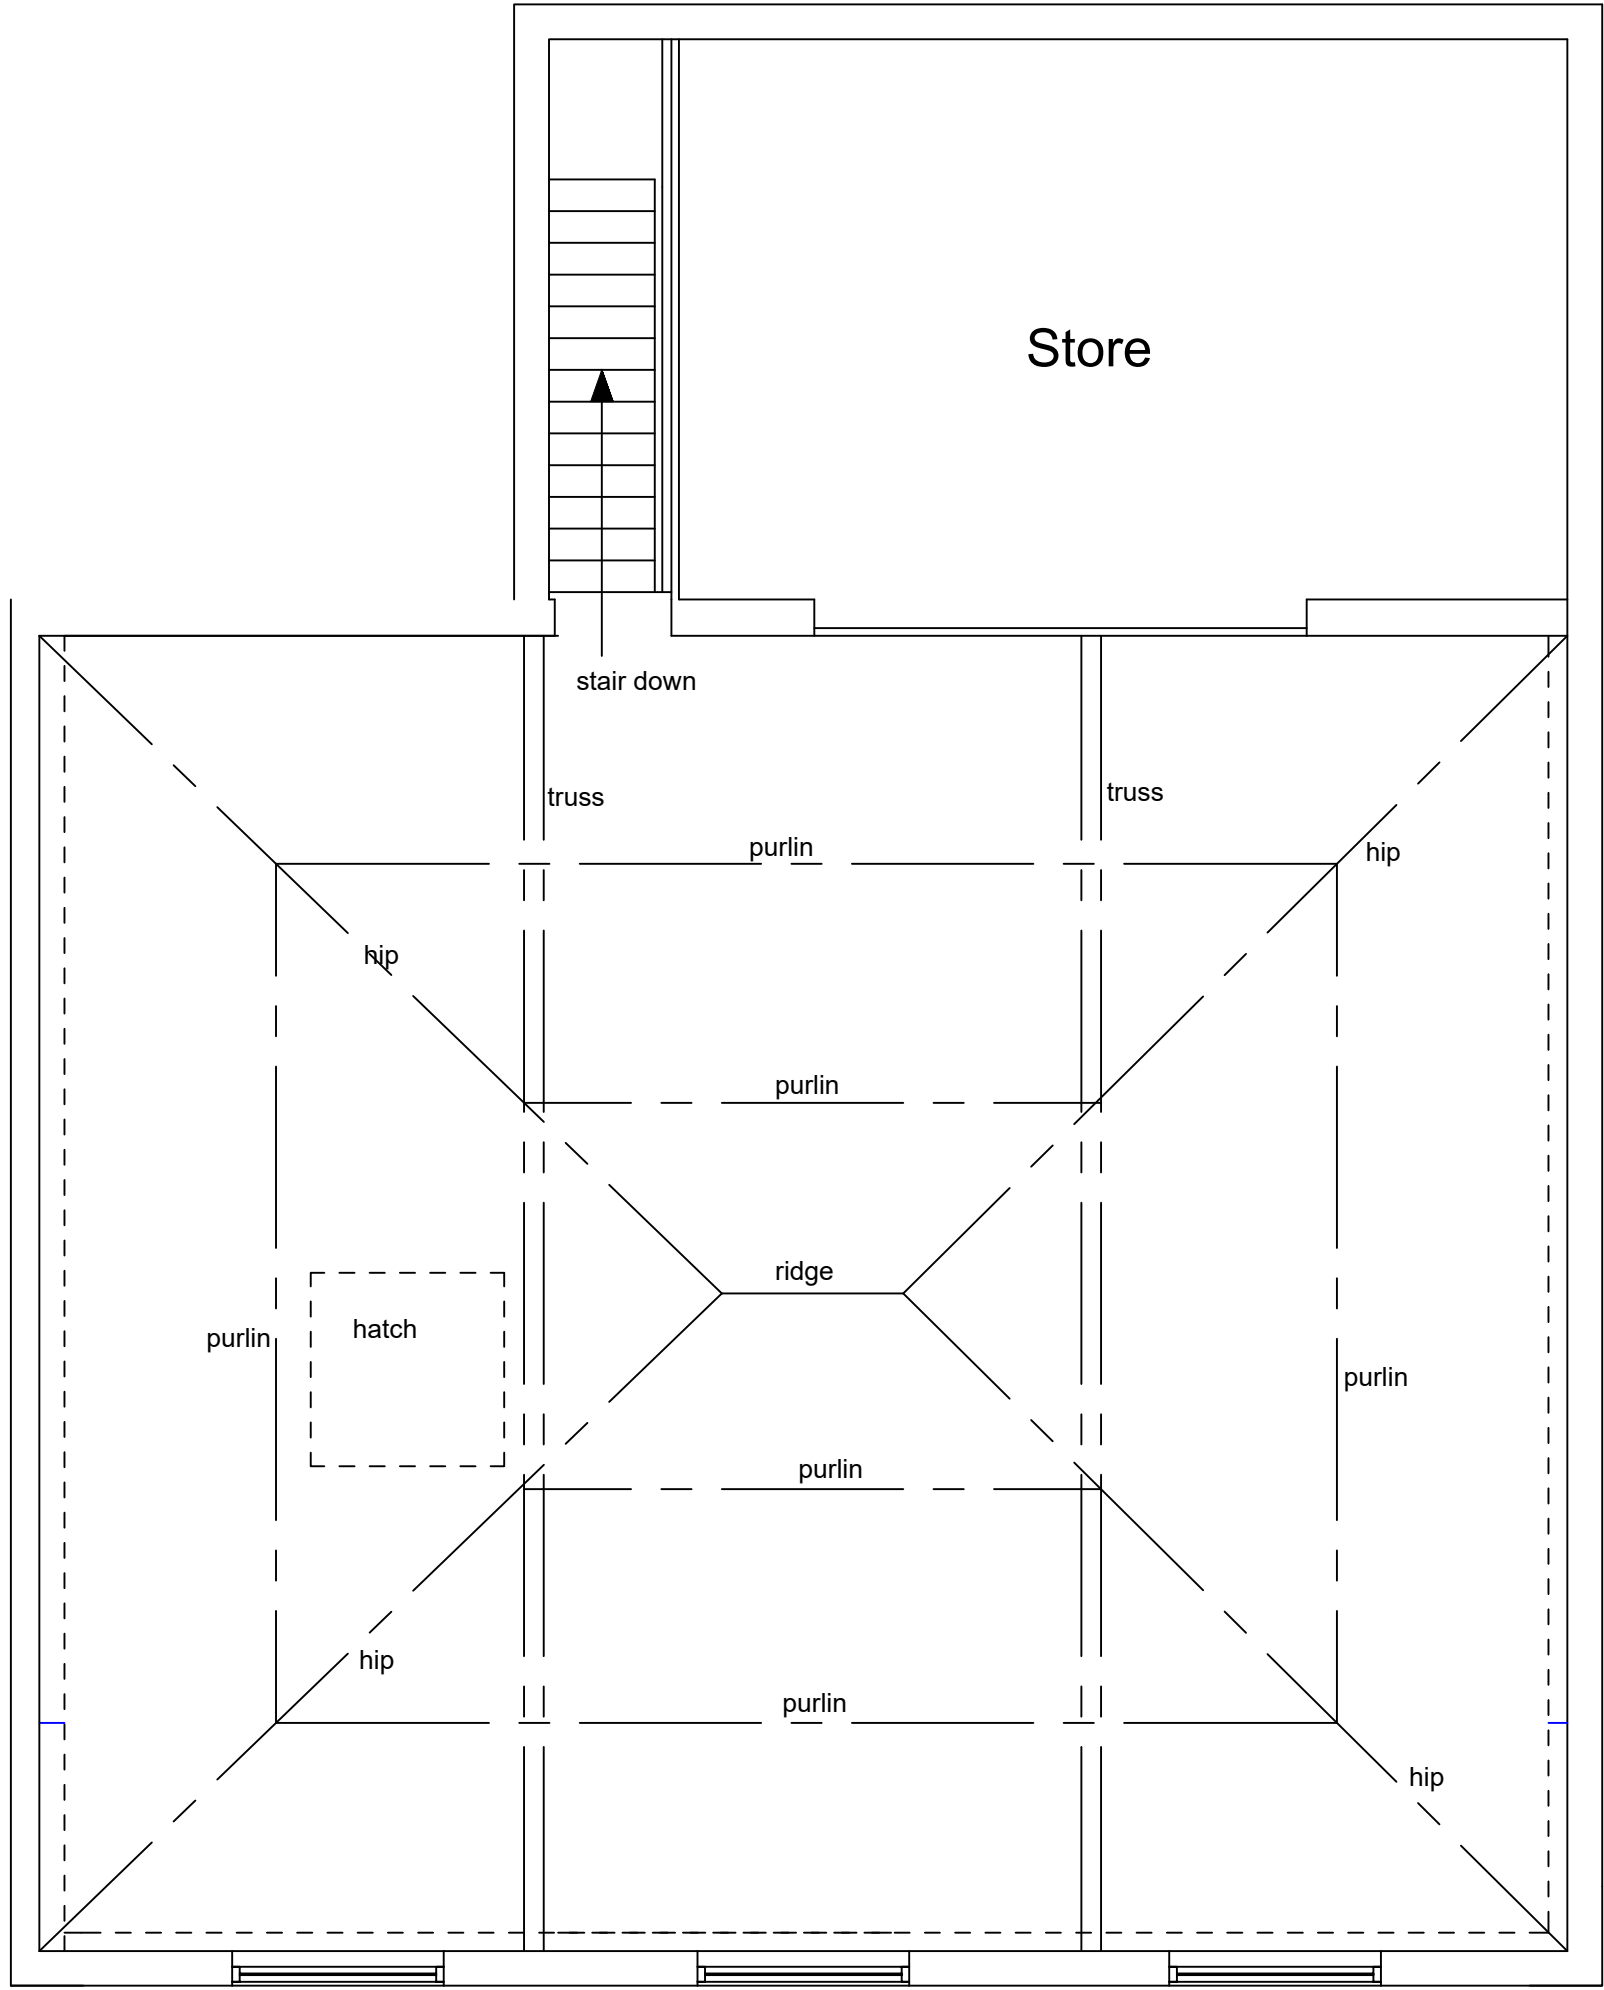

First Floor Plan

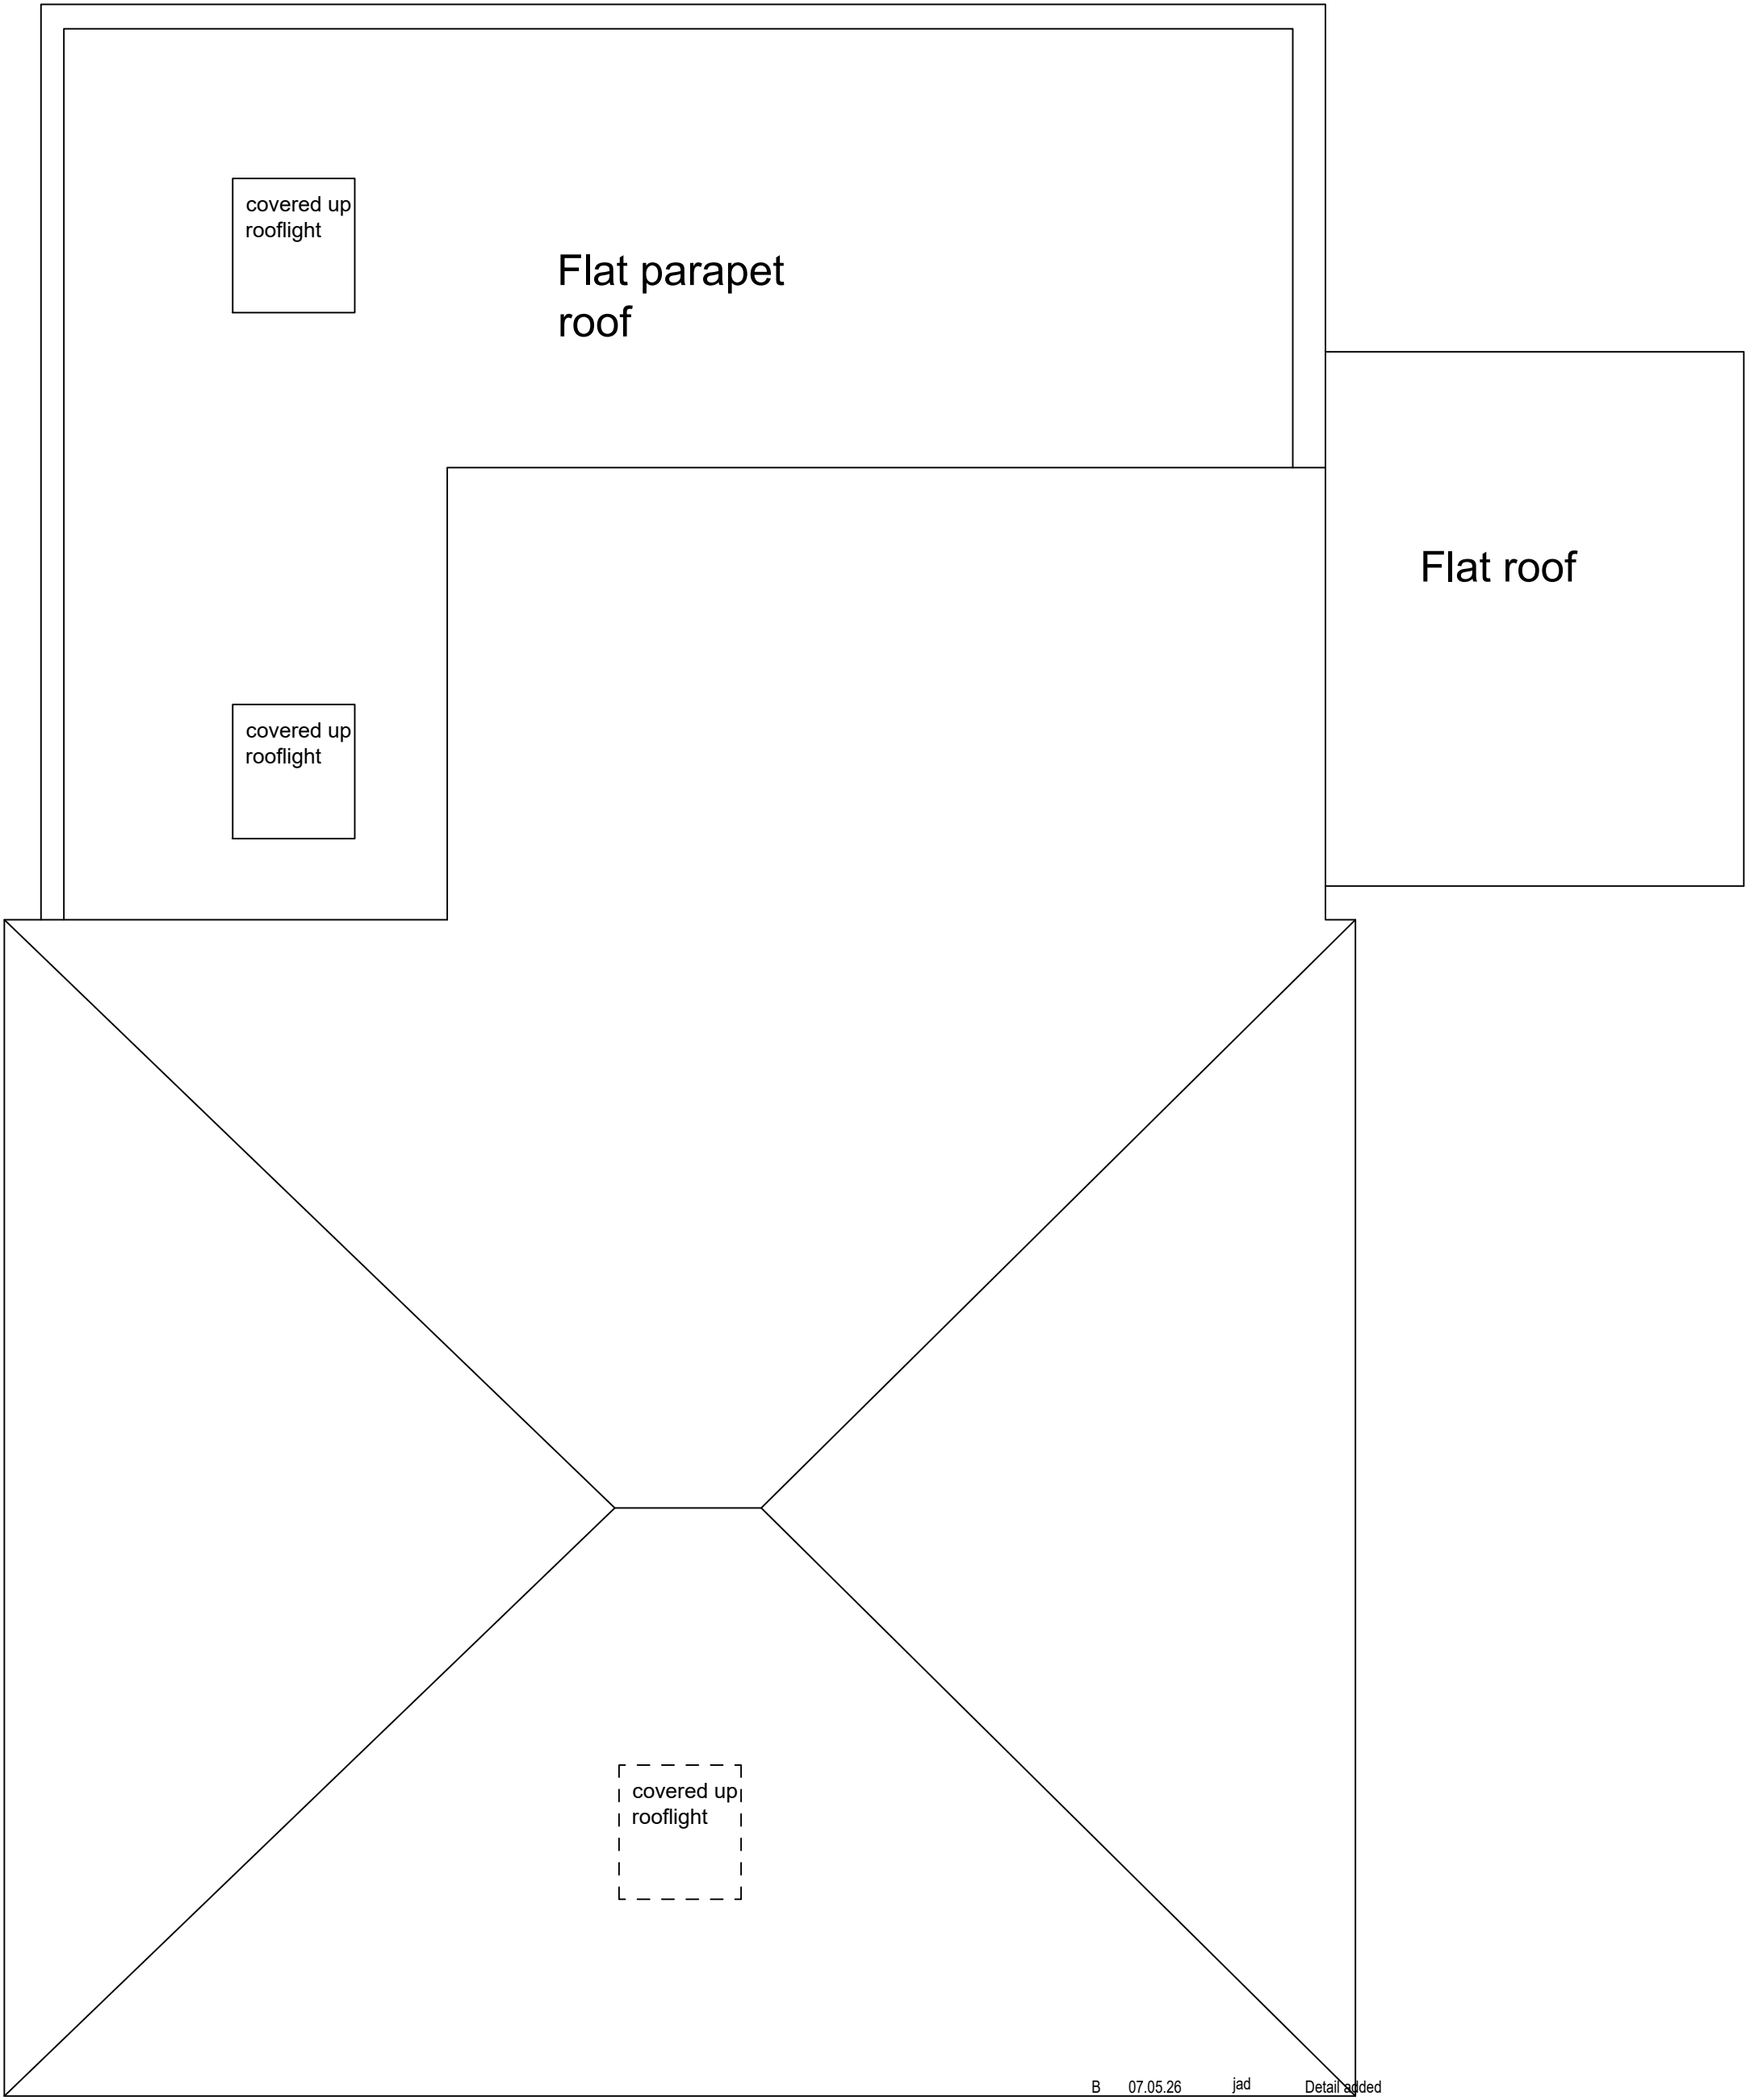

Roof Plan

Notes

This drawing is the property of IDC Architecture Ltd and copyright is reserved by them. This drawing is not to be copied or disclosed by or to any unauthorised persons without the prior written consent of IDC Architecture Ltd.

Do not scale from this drawing.

All dimensions are to be checked on site prior to construction, manufacture of any components and ordering of materials and equipment.

Any discrepancies are to be reported to the architect for clarification.

All materials and workmanship to be in accordance with the current British Standards and codes of practice.

B	07.05.26	jad	Detail added
A	05.05.26	TW	Roof plan added
Rev	Date	Drawn by	Comments

Client
Uzima Ltd

Project
Conversion to Dental
23 Newbold Road, Desford

Drawing
Existing Ground and First Floor Plans

Date	Drawn by	Scales
Mar 26	jad	1:50 @ A1

Job No - Dwg No - Rev
26017-01-B