






Front Elevation

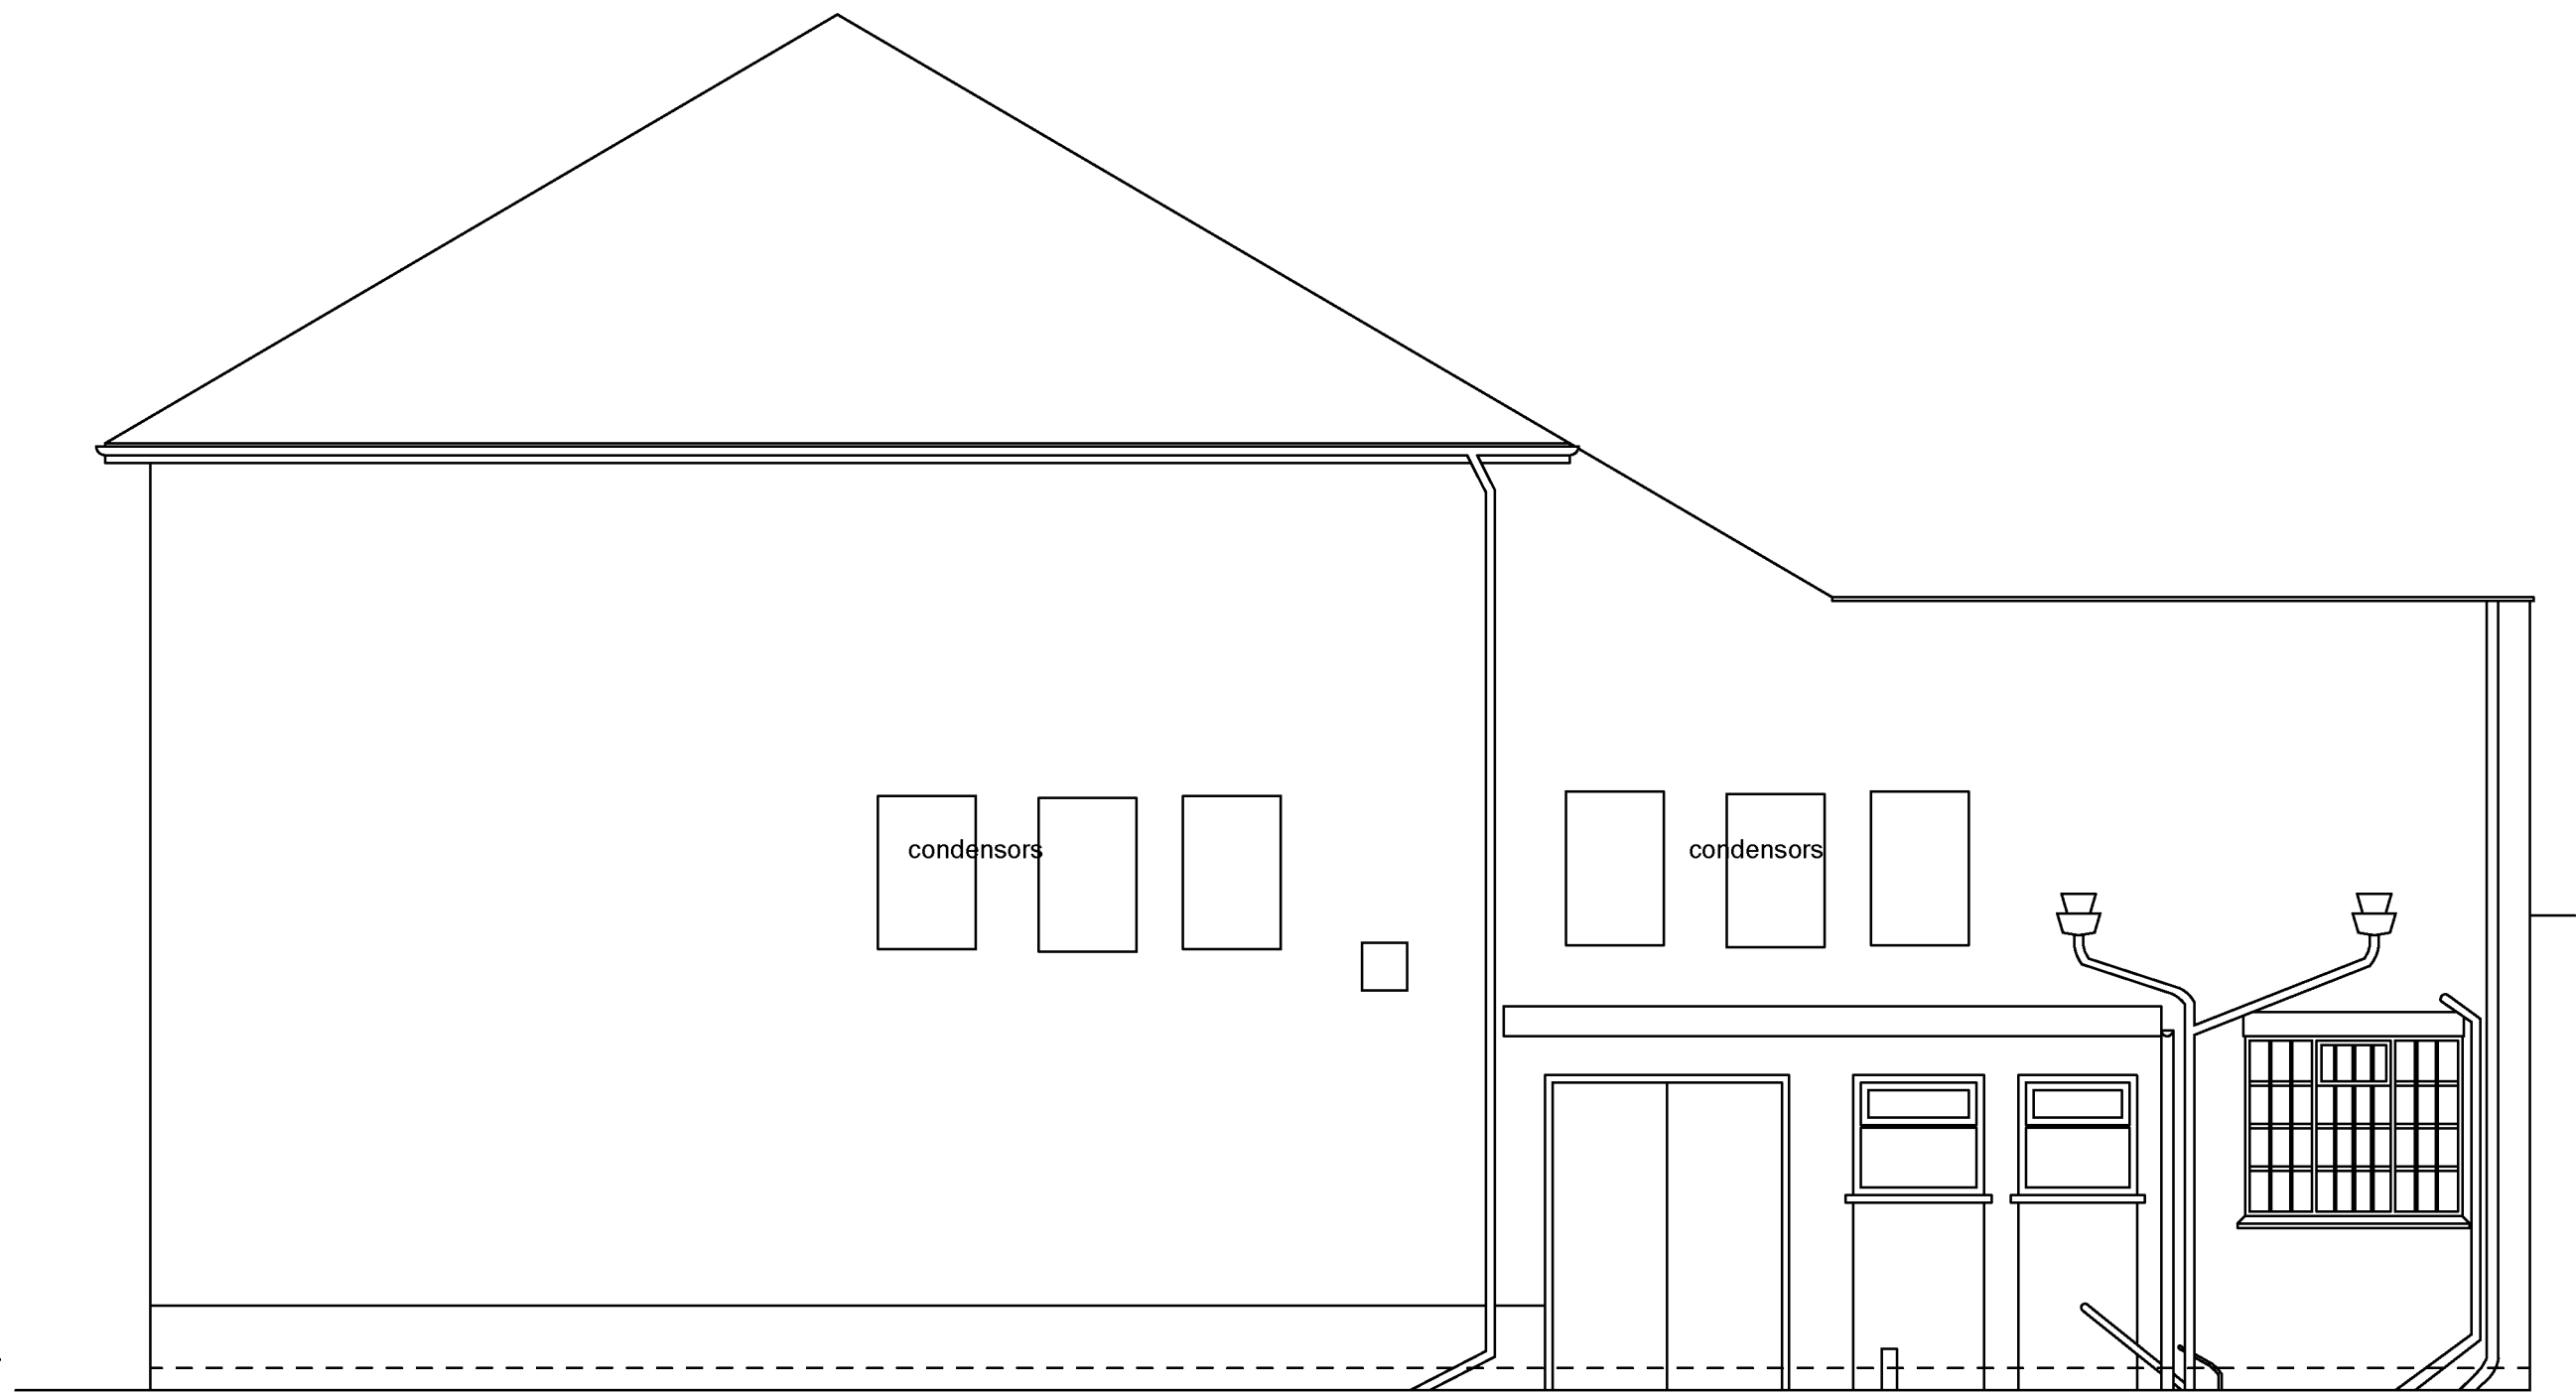

Side Elevation

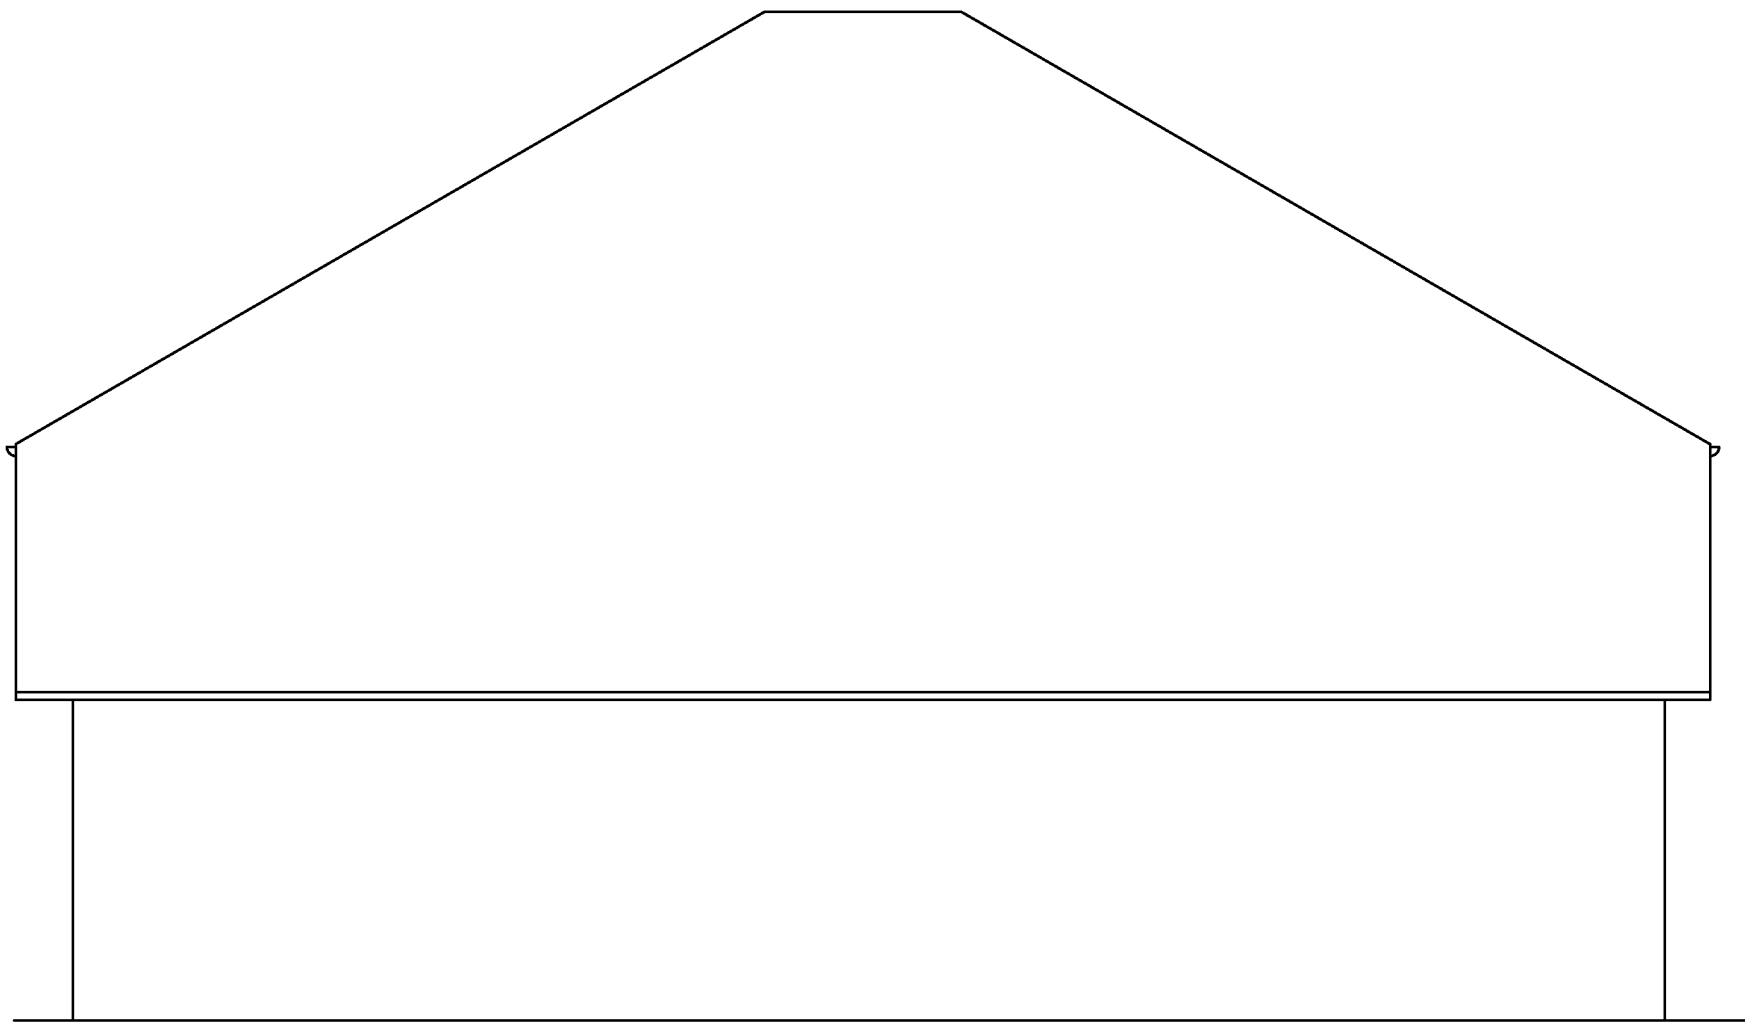

Rear Elevation

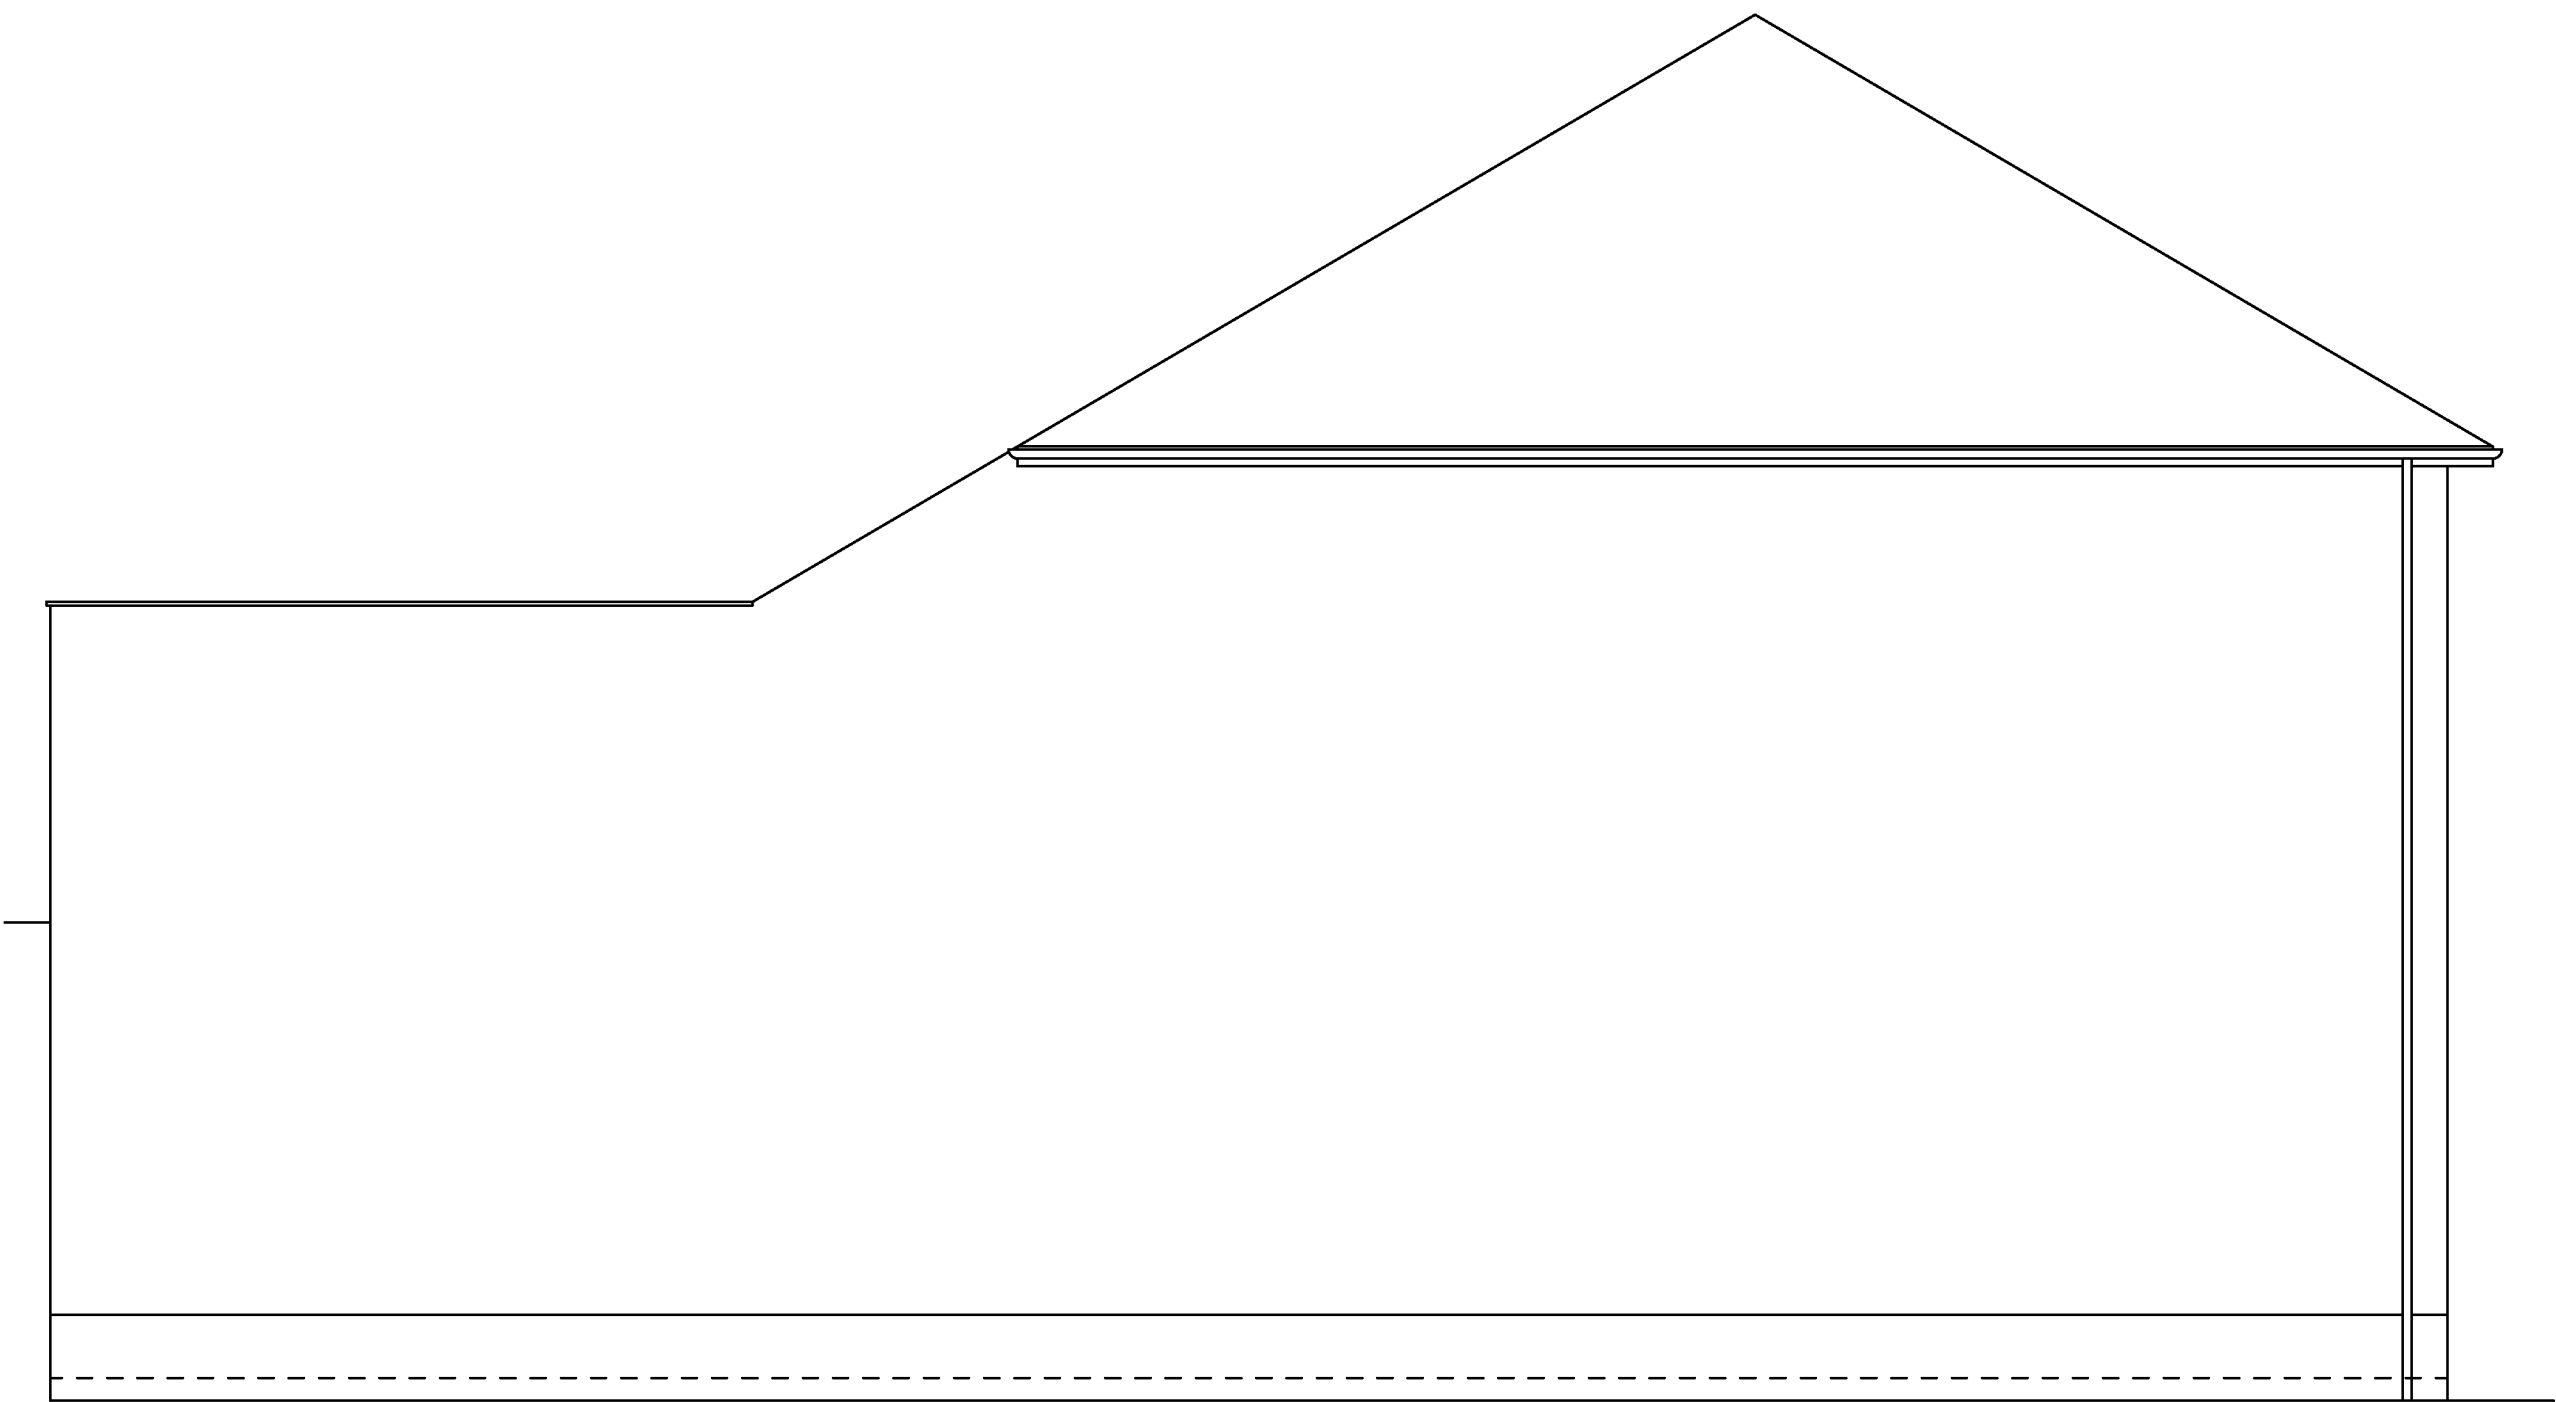

Side Elevation

Notes

This drawing is the property of IDC Architecture Ltd and copyright is reserved by them. This drawing is not to be copied or disclosed by or to any unauthorised persons without the prior written consent of IDC Architecture Ltd.

Do not scale from this drawing.

All dimensions are to be checked on site prior to construction, manufacture of any components and ordering of materials and equipment.

Any discrepancies are to be reported to the architect for clarification.

All materials and workmanship to be in accordance with the current British Standards and codes of practice.

C	14-05-26	jad	Detail added.
B	08-05-26	jad	Detail added.
A	07-05-26	jad	Detail added.
Rev	Date	Drawn by	Comments

Client			
Uzima Ltd			
Project			
Conversion to Dental			
23 Newbold Road, Desford			
Drawing			
Existing Elevations			
Date	Drawn by	Scales	
Mar 26	TW	1:50 @ A1	
Job No - Dwg No - Rev			
26017-02-C			