




Existing Front Elevation
Scale 1:50



Existing Rear Elevation
Scale 1:50

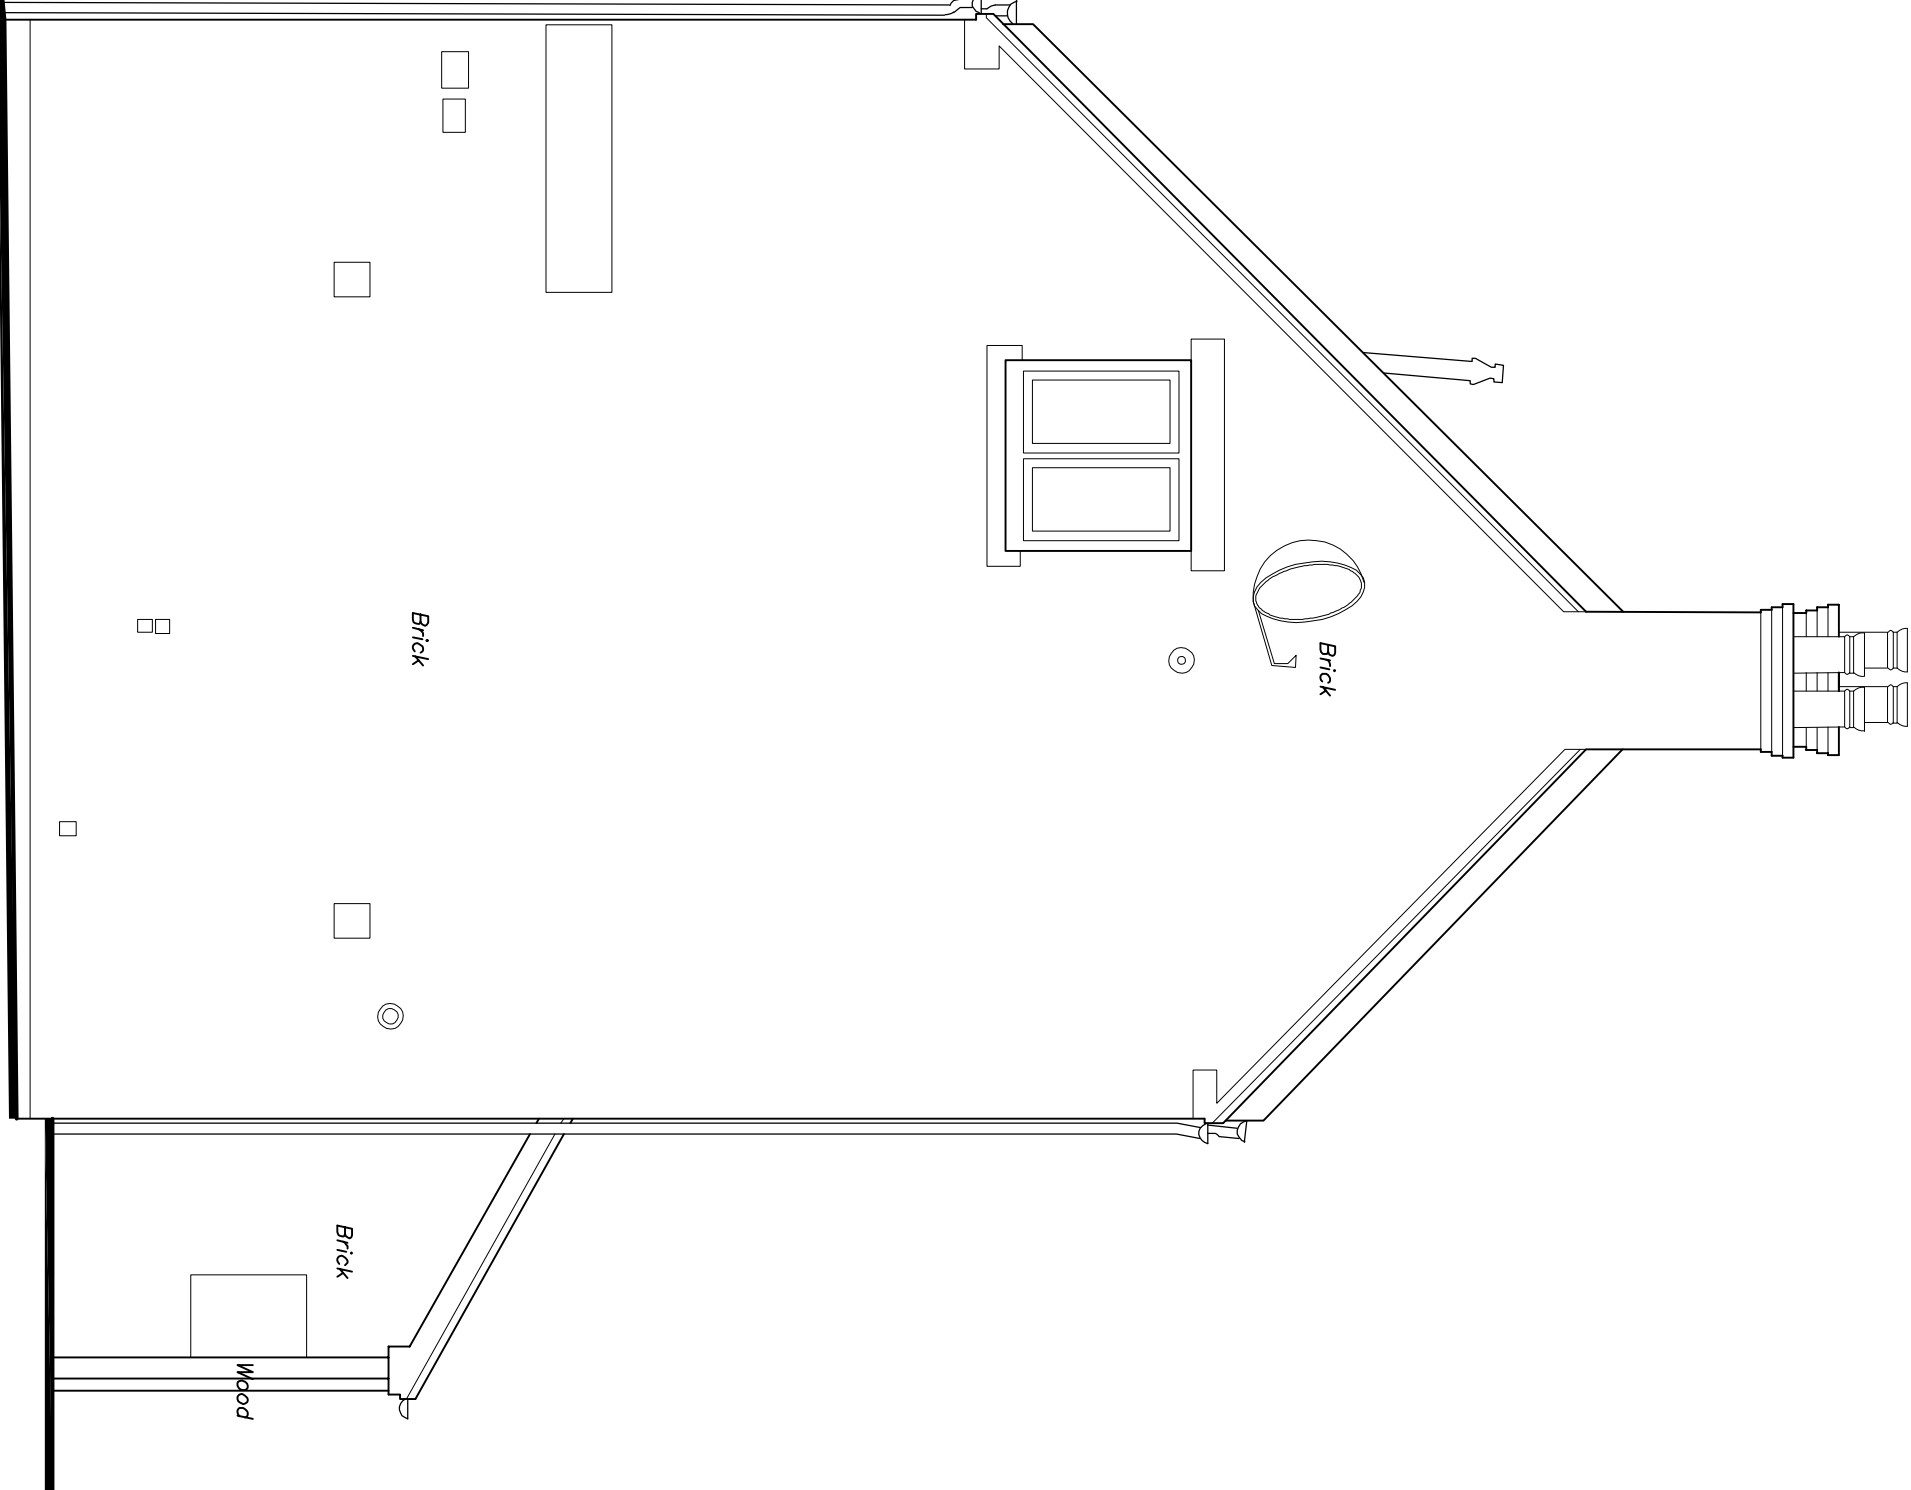

Existing Side Elevation
Scale 1:50



DAVID GRANGER
ARCHITECTURAL DESIGN LTD

David Granger Architectural Design Ltd
The Old Cottage Hospital
Leicester Road
Ashted de la Zouch
Leicestershire
LE05 1DB

T 01530 566939
W www.davidgrangerdesign.com

Project
67 & 69 Druid Street
Hinckley
Leicestershire

Client

Zayray Developments Ltd

Drawing

Existing Details
Sheet 1 of 2

Drawing
Number 26.4665.02

Date: March 2026

Scale: As Shown Drawn By: RG Checked By: MS

Printed dimensions must be taken in preference to actual dimensions and any discrepancies are to be referred to David Granger Architectural Design Limited. Contractors, subcontractors and suppliers must verify all dimensions on site before commencing any work or making any workshop drawings. All drawings are copyright of David Granger Architectural Design Limited and are not to be copied or reproduced in any form without the written consent of David Granger Architectural Design Limited. All rights reserved. Licence No. 045100009463, Landmark Ref. LD0816 Company Reg. No. 5068912