



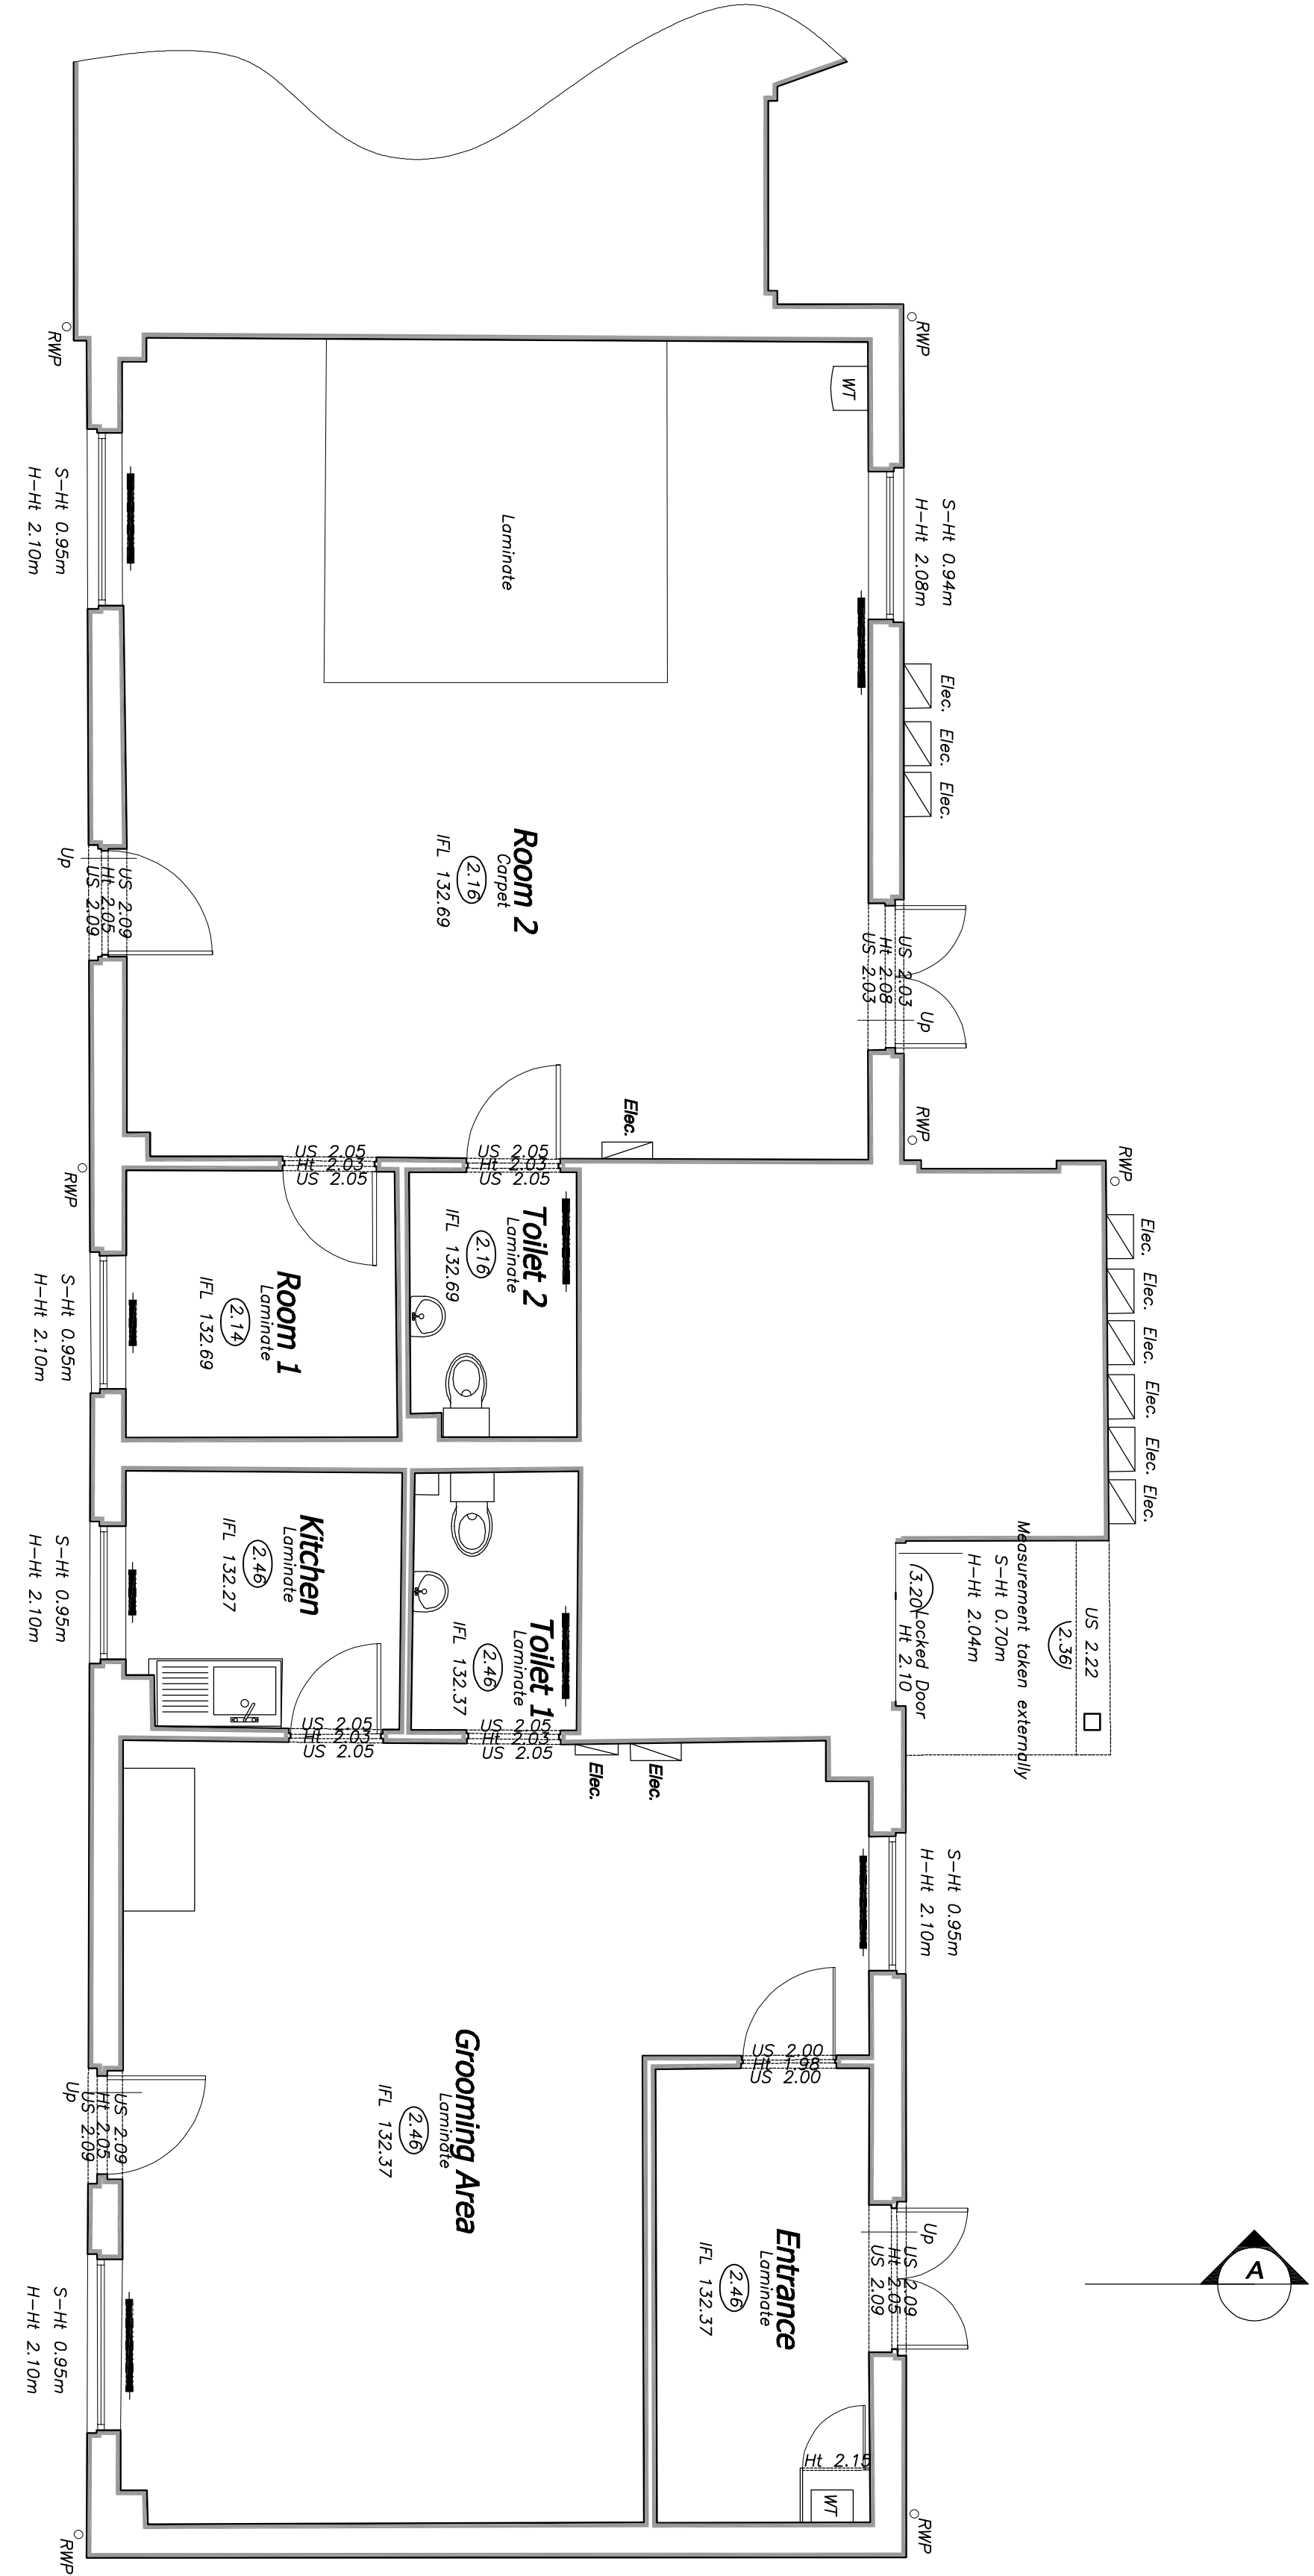

Existing Ground Floor Plan
Scale 1:50

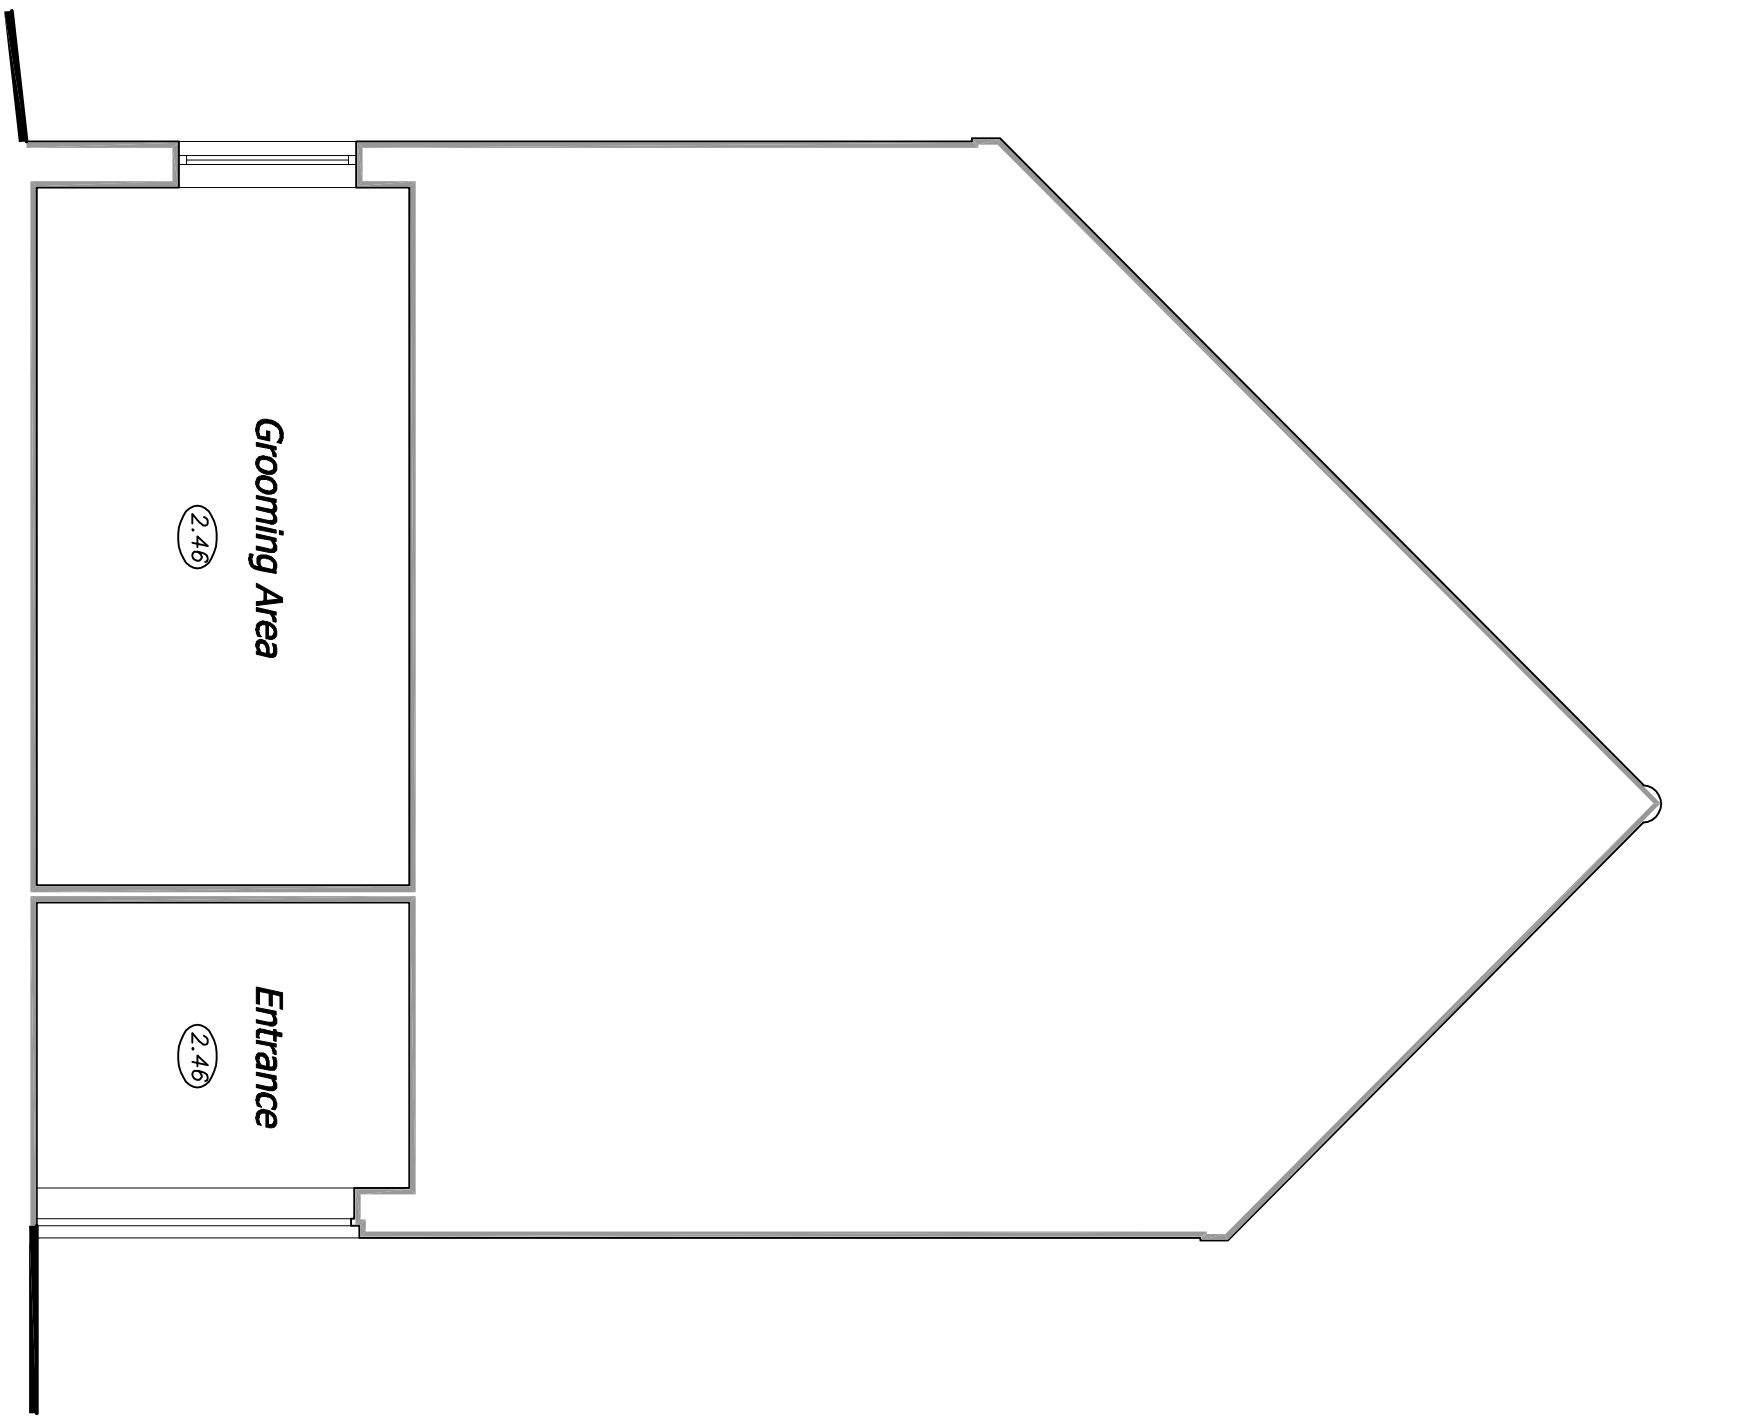

Existing Section A-A
Scale 1:50



Revisions:

David Granger Architectural Design Ltd
The Old Cottage Hospital
Leicester Road
Ashted de la Zouch
Leicestershire
LE65 1DB
T 01530 566939
W www.davidgrangerdesign.com

Project
67 & 69 Druid Street
Hinckley
Leicestershire

Client
Zayray Developments Ltd

Drawing

Existing Details
Sheet 2 of 2

Drawing
Number 26.4665.03

Date: March 2026

Scale: As Shown **Drawn By:** RG **Checked By:** MS

Figured dimensions must be taken in preference to scaled dimensions and any discrepancies are to be referred to David Granger Architectural Design Limited. Contractors, subcontractors and suppliers must verify all dimensions on site before commencing any work or making any working drawings. All drawings are copyright of David Granger Architectural Design Limited. No part of this drawing or any of the rights reserved. Licence No. AB100009463, Landmark Ref. LD0816 Company Reg. No. 5068912

EXISTING DETAILS

67 & 69 DRUID STREET - HINCKLEY - LEICESTERSHIRE