

Notes

This drawing is to be read in conjunction with Drawing No. 26.4665.01 'Topographical Survey'

This drawing is to be read in conjunction with Drawing No.s 26.4665.02 and 03 'Existing Details'

Revisions:

DG **DAVID GRANGER**
ARCHITECTURAL DESIGN LTD

David Granger Architectural Design Ltd
The Old Cottage Hospital
Leicester Road
Abyrdale, Leicestershire
LE65 1DB
T 01530 560939
W www.davidgrangerdesign.com

Project

Proposed Change of Use
67 & 69 Druid Street
Hinckley
Leicestershire

Client

Zayray Developments Ltd.

Drawing


Detailed Planning Proposals
Sheet 3 of 4

Drawing Number 26.4665.07



Date: March 2026

Scale: As Shown Drawn By: SM Checked By: MS

Figured dimensions must be taken in preference to scaled dimensions and any discrepancies are to be referred to David Granger Architectural Design Limited. Contractors, sub-contractors and suppliers must verify all dimensions on site before commencing work. David Granger Architectural Design Limited, Ordnance Survey Data © Crown Copyright. All rights reserved. Licence No. AB100009489. Landmark Ref. LD08816. Company Reg. No. 5089512

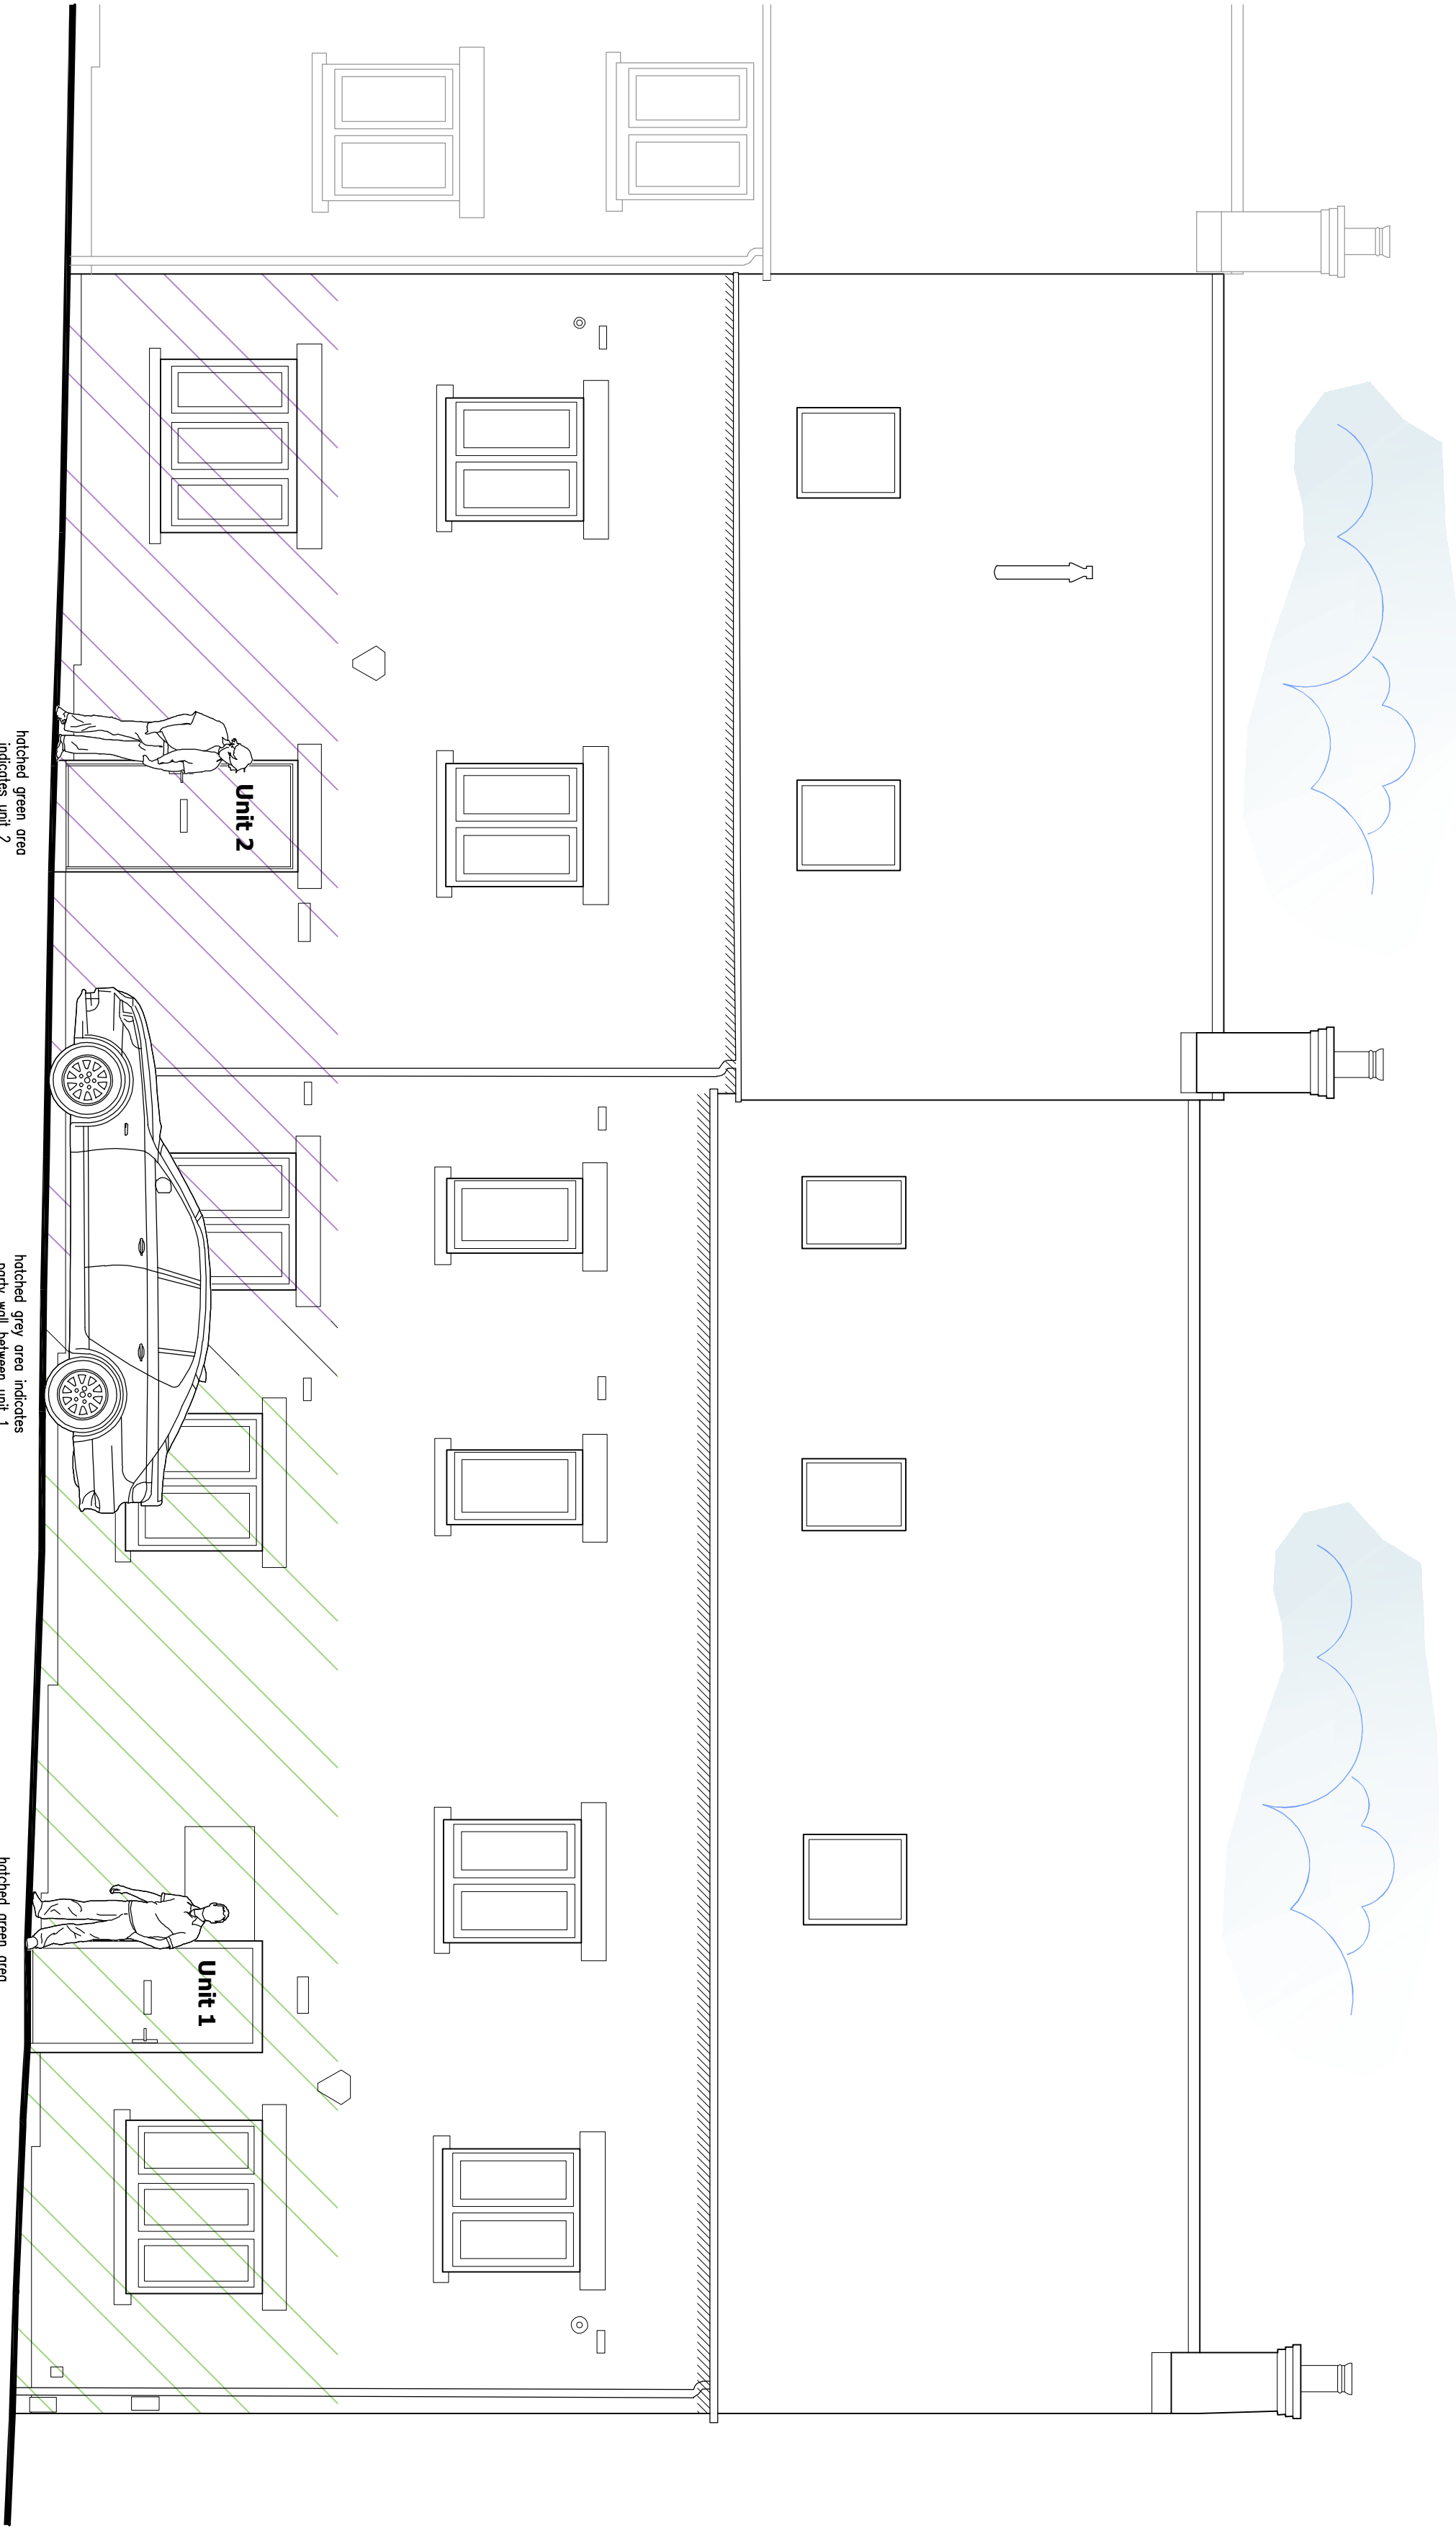

Proposed Front Elevation
Scale 1:50

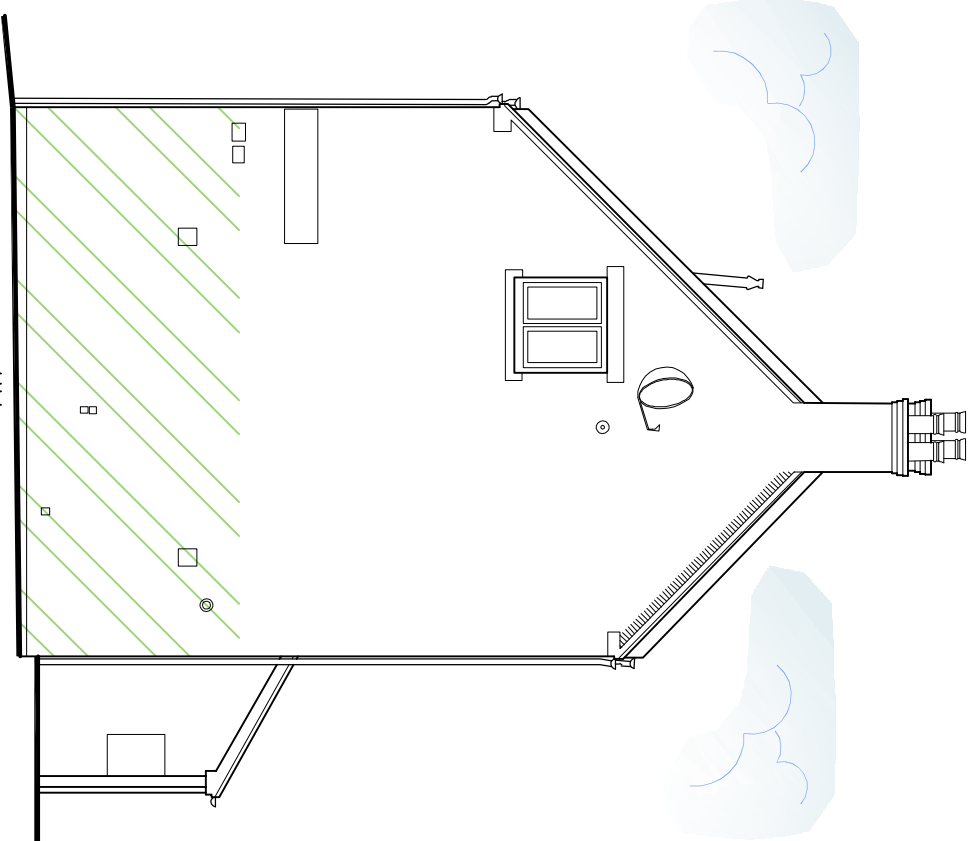 

Proposed Side Elevation
Scale 1:100



Proposed Rear Elevation
Scale 1:100



DETAILED PLANNING PROPOSALS

PROPOSED CHANGE OF USE 67 & 69 DRUID STREET - HINCKLEY - LEICESTERSHIRE