




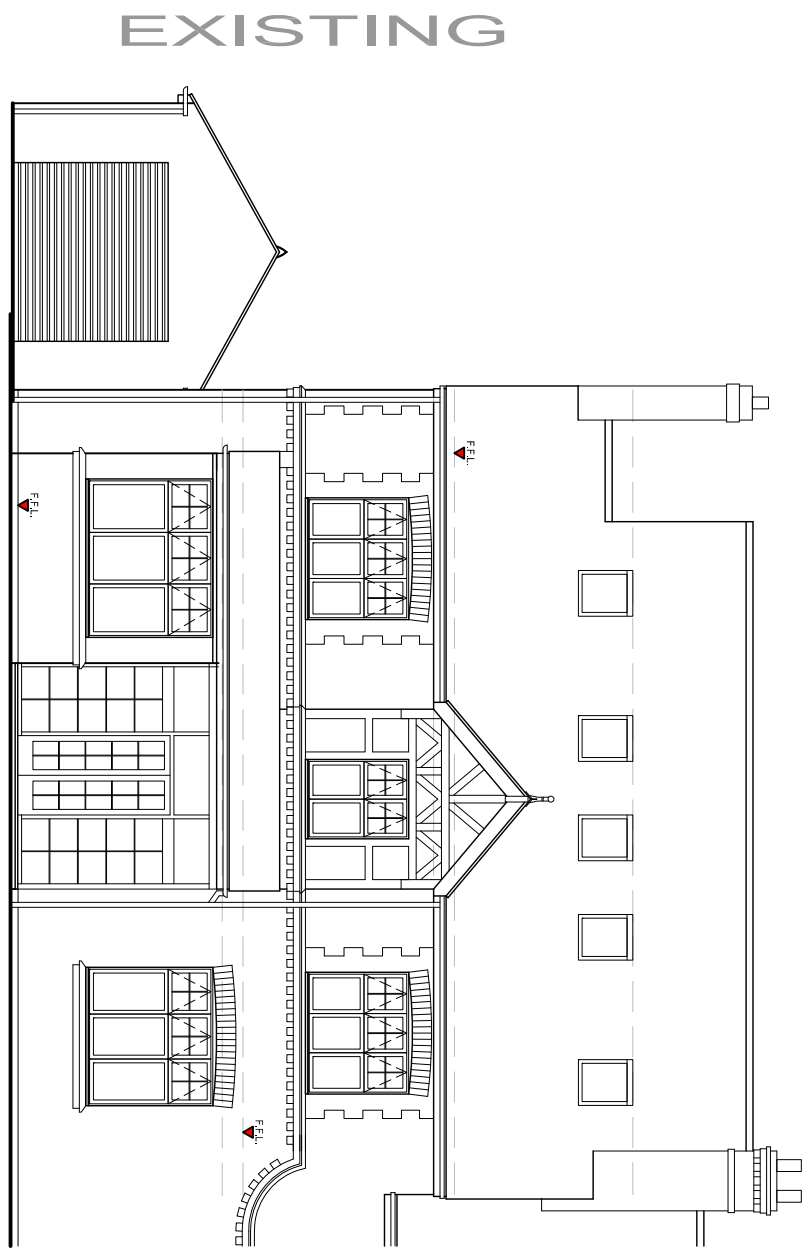


SOUTH ELEVATION
Scale 1:100

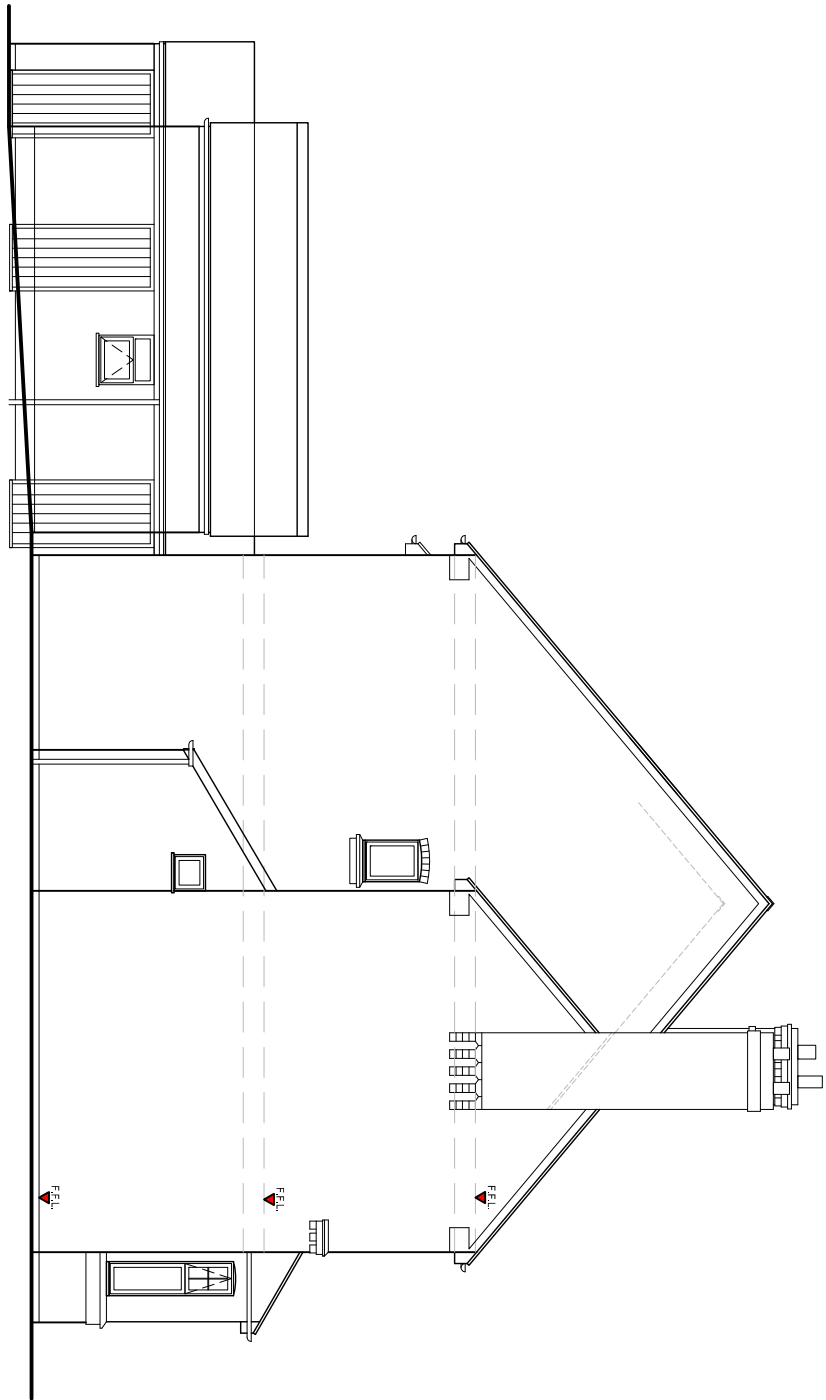


WEST ELEVATION

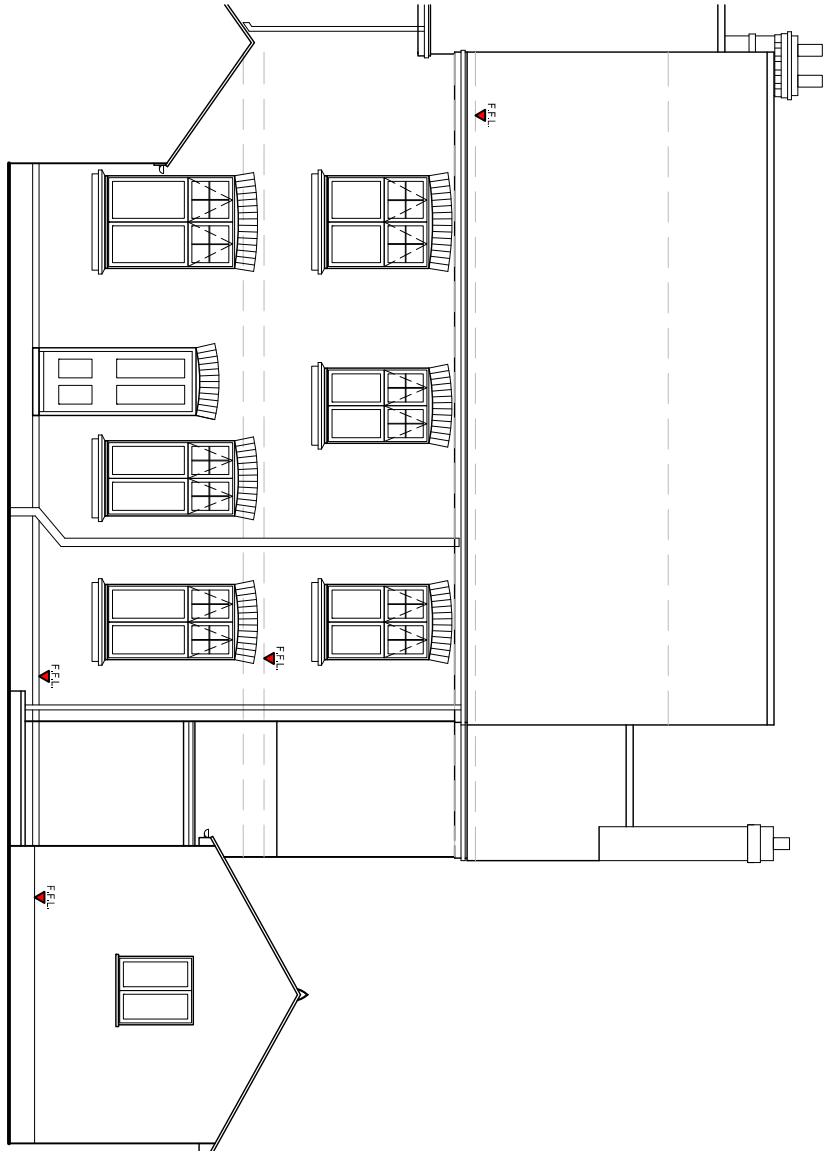


NORTH ELEVATION

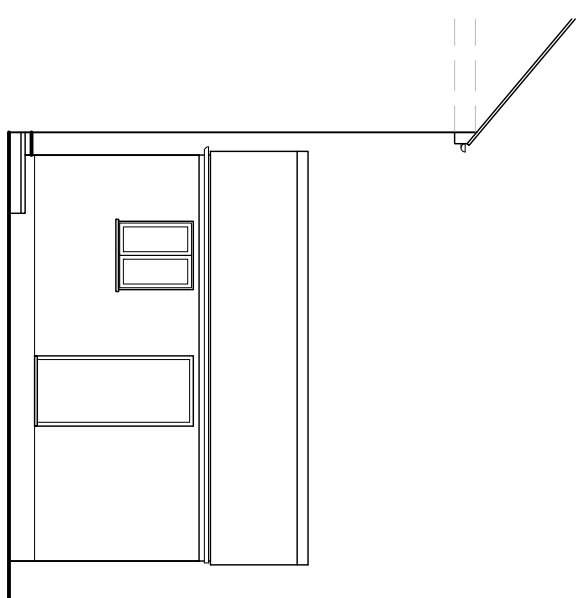


EAST ELEVATION

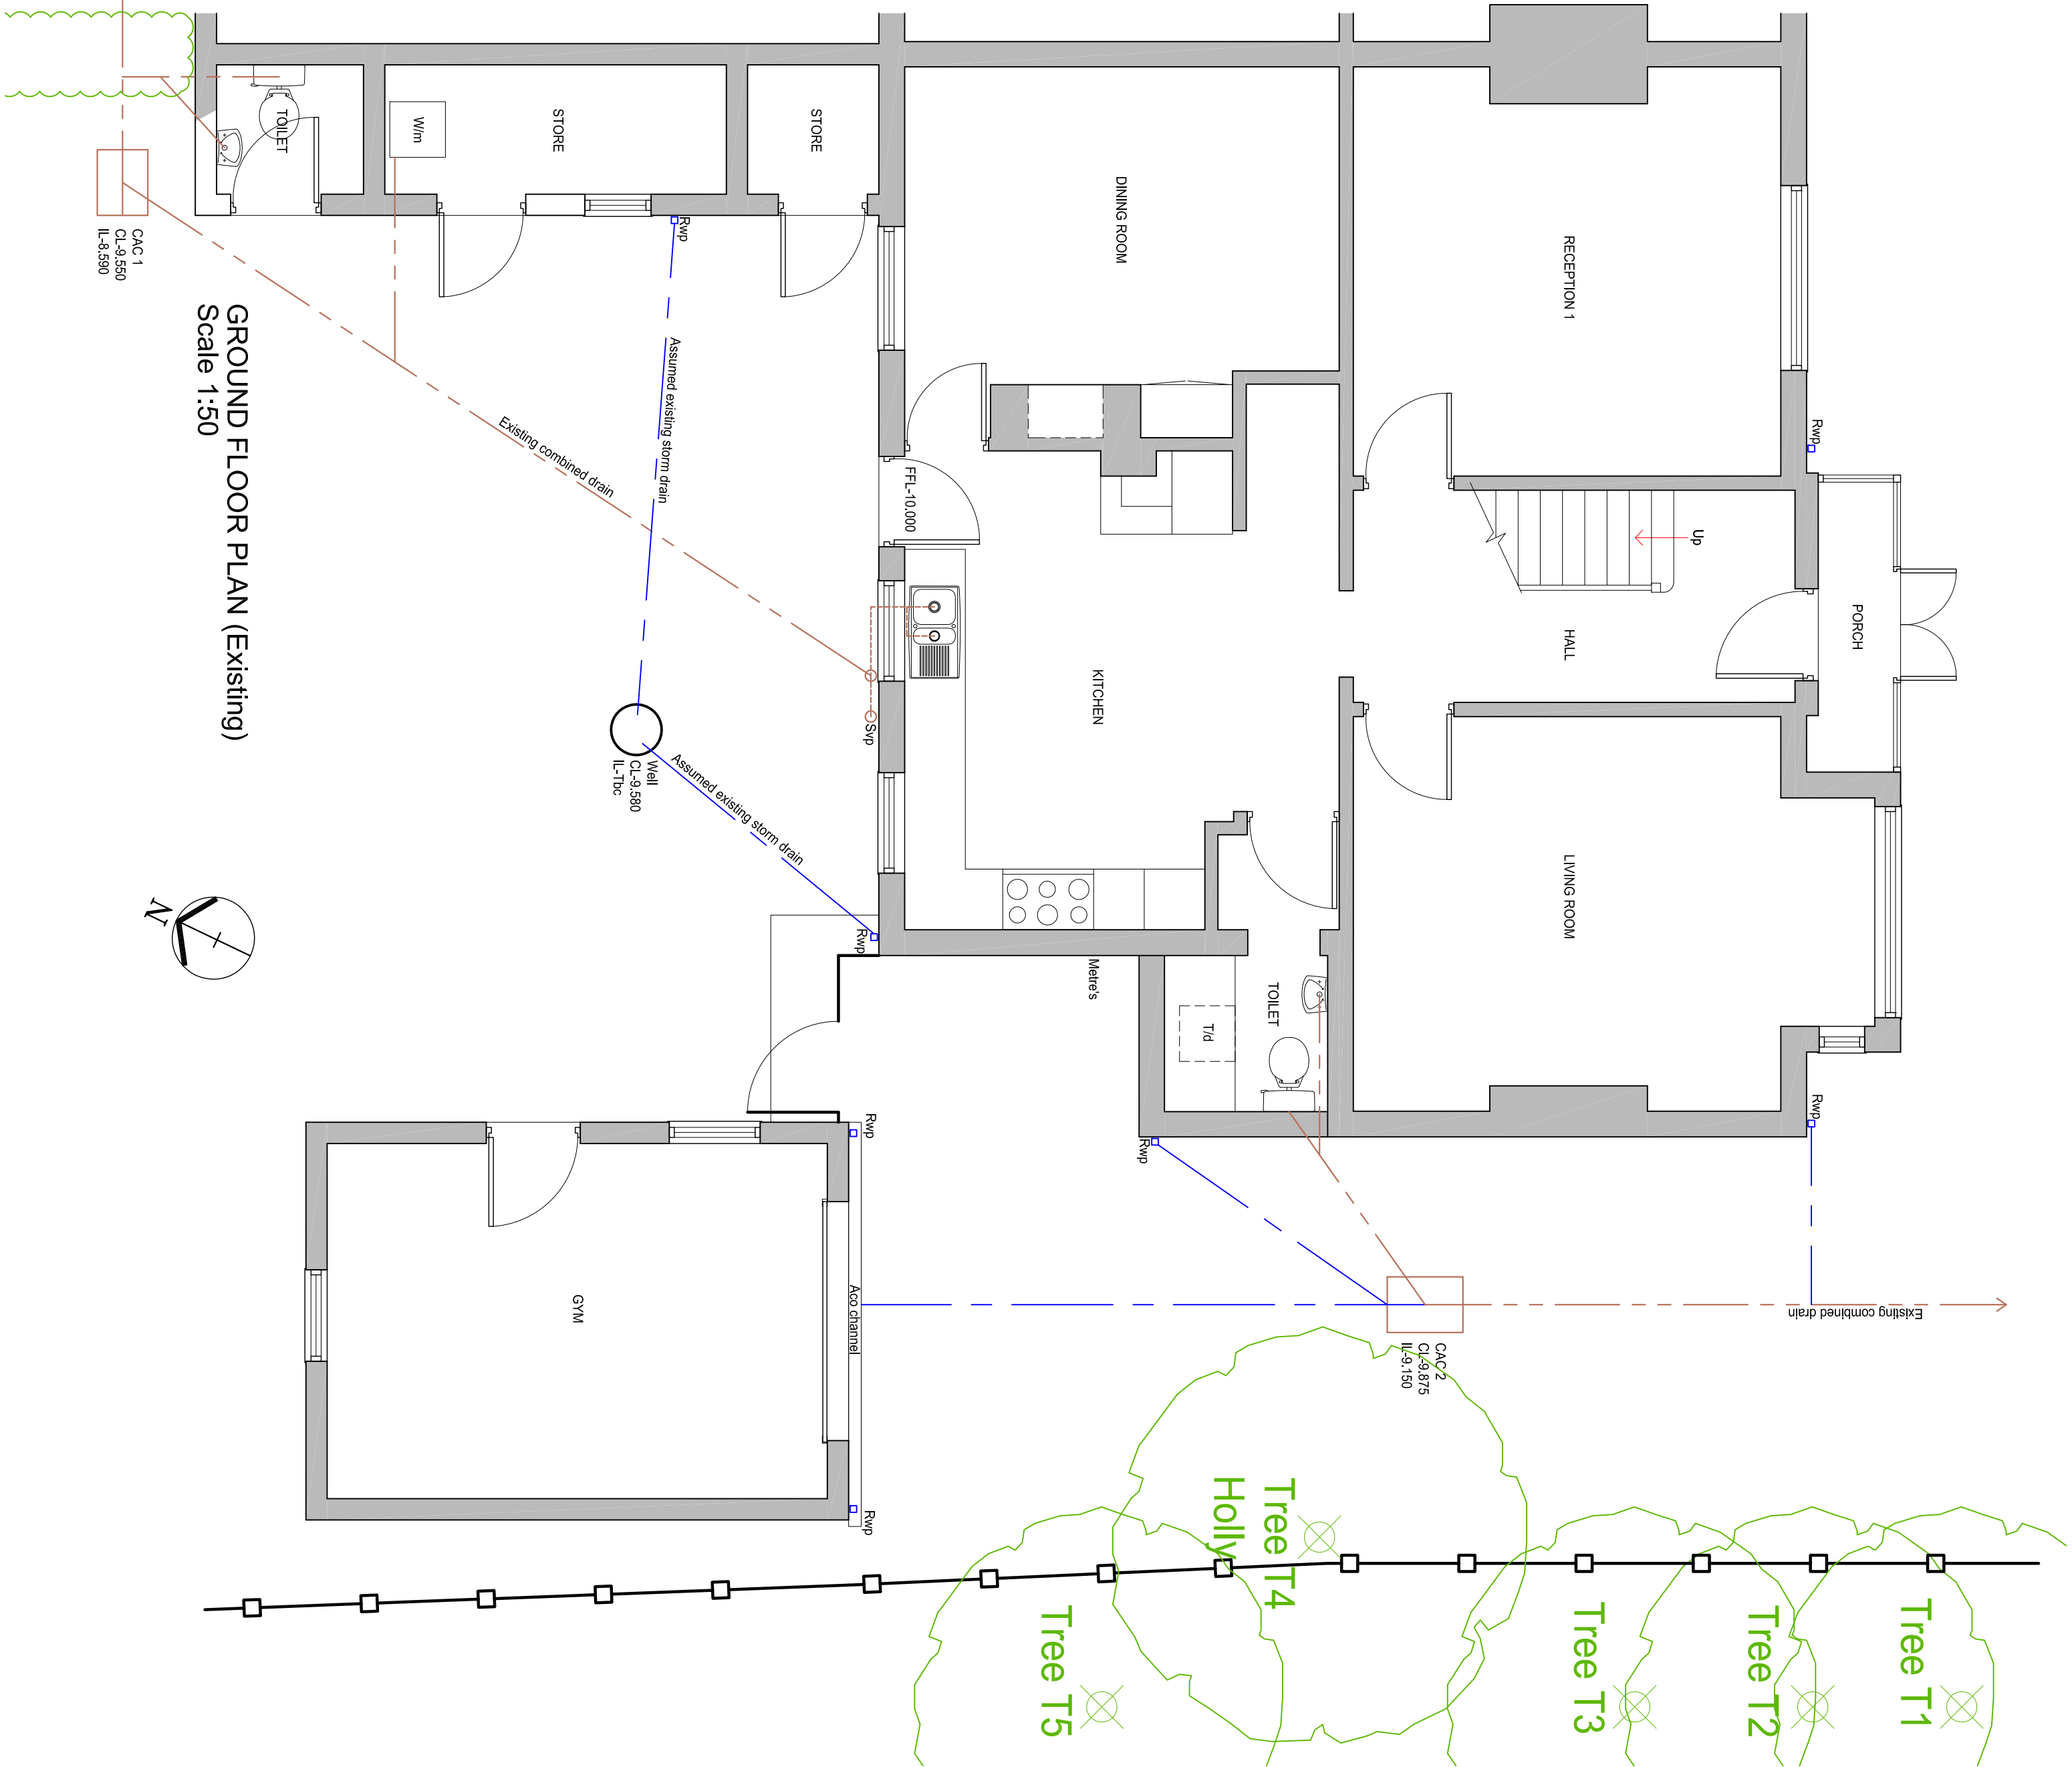

GROUND FLOOR PLAN (Existing)
Scale 1:50

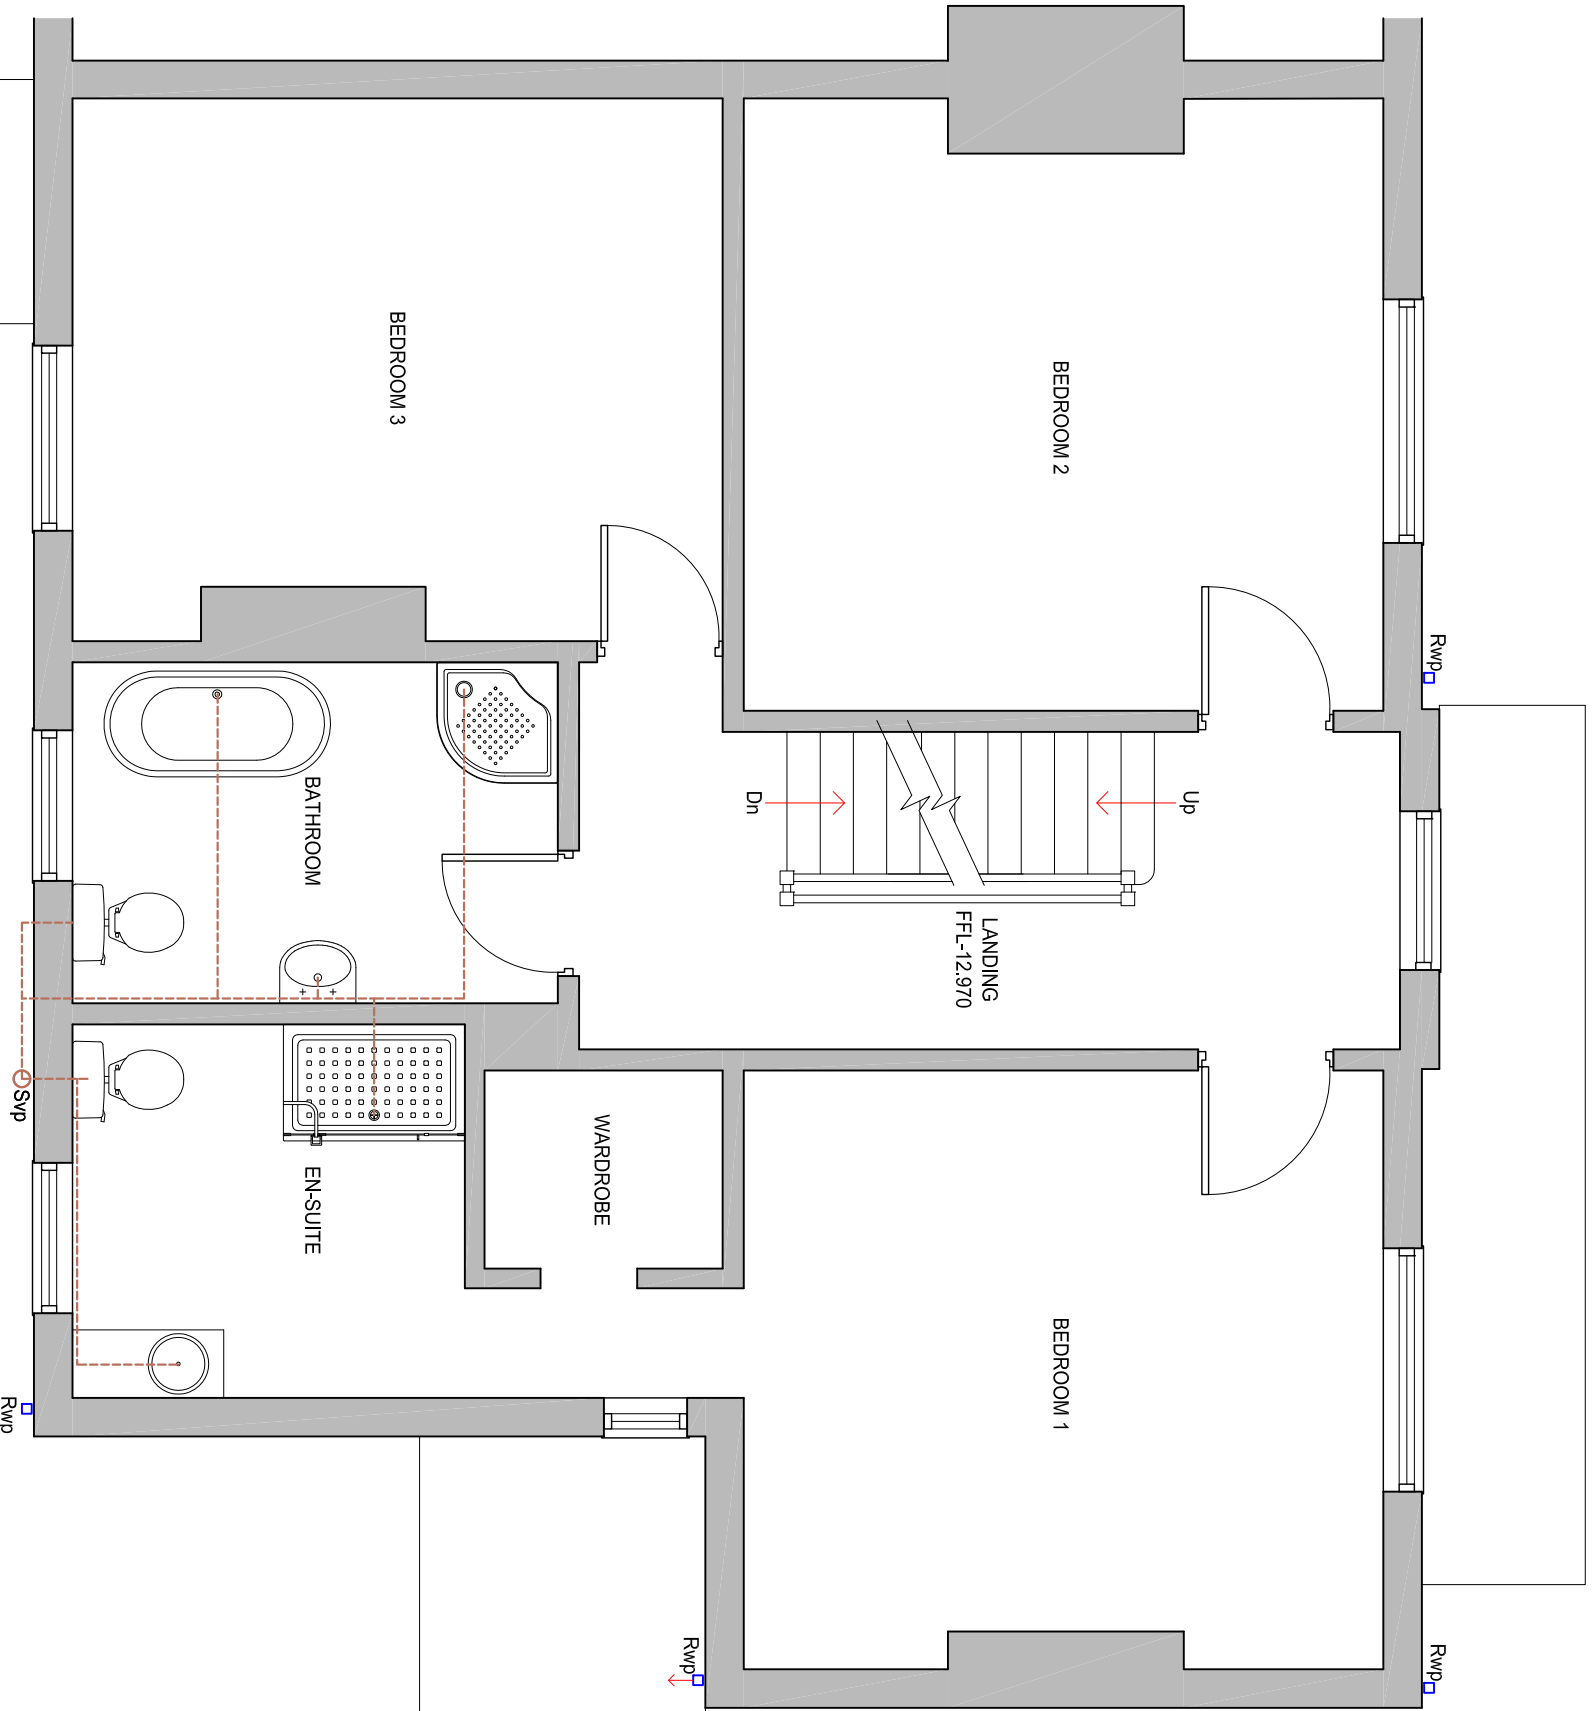

FIRST FLOOR PLAN (Existing)
Scale 1:50

 

Scale 1:50

0

1

2

3

4

5m

0

1

2

3

4

5m

0

1

2

3

4