




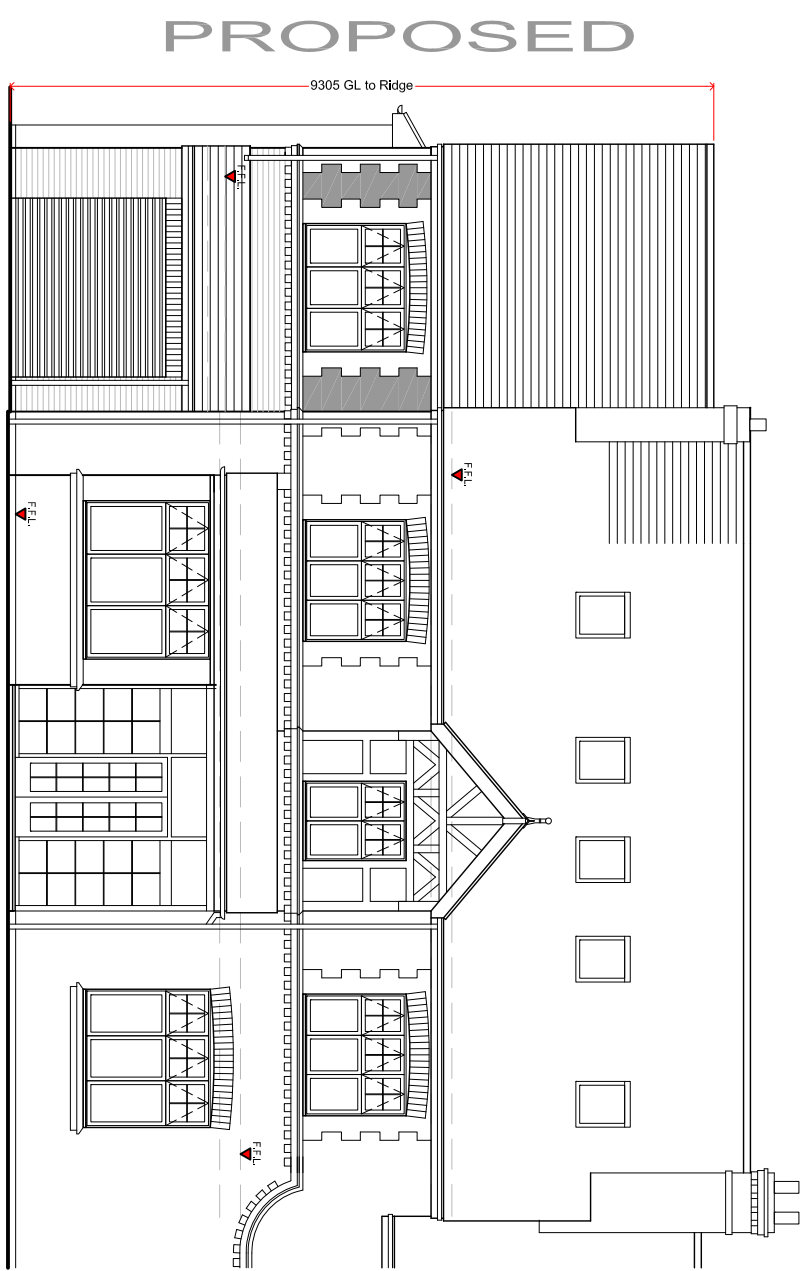


SOUTH ELEVATION
Scale 1:100

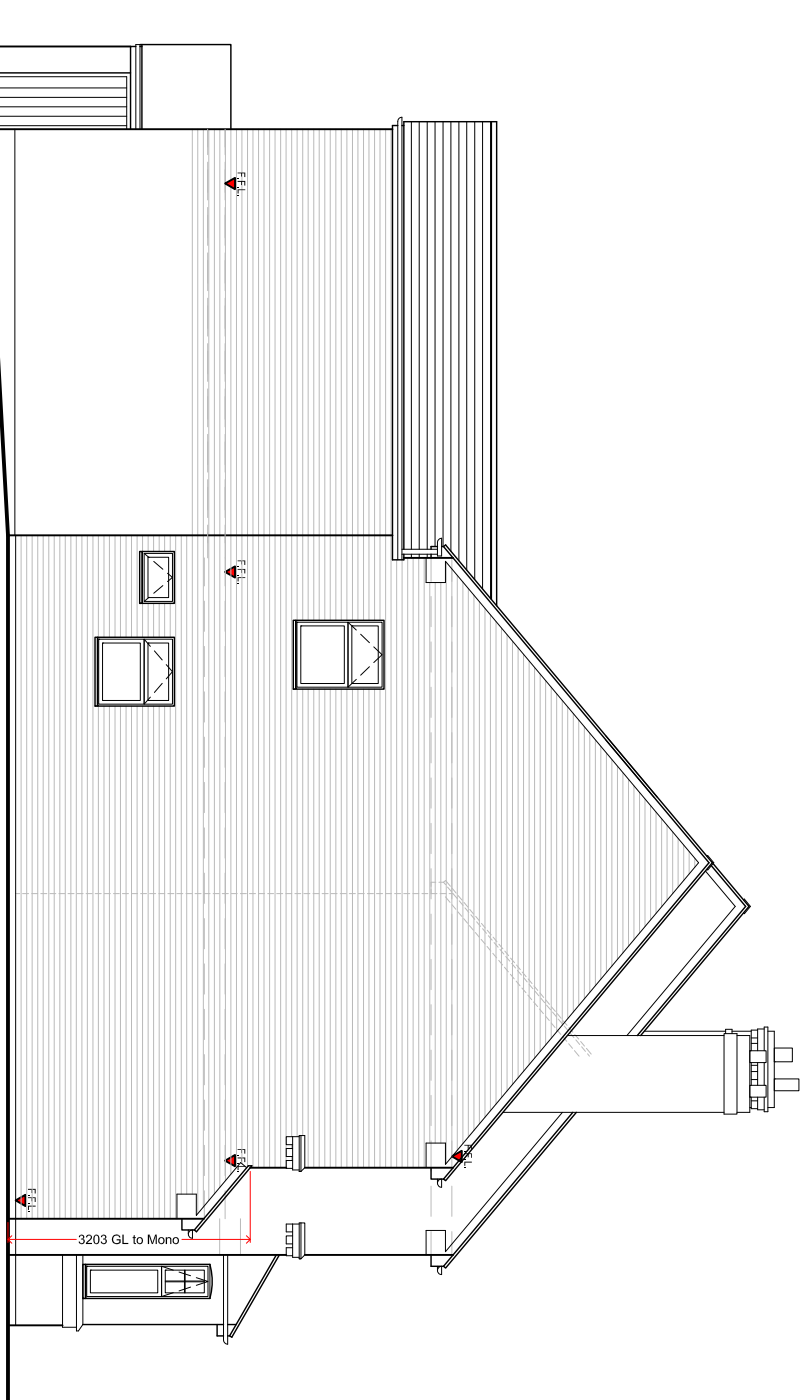


WEST ELEVATION

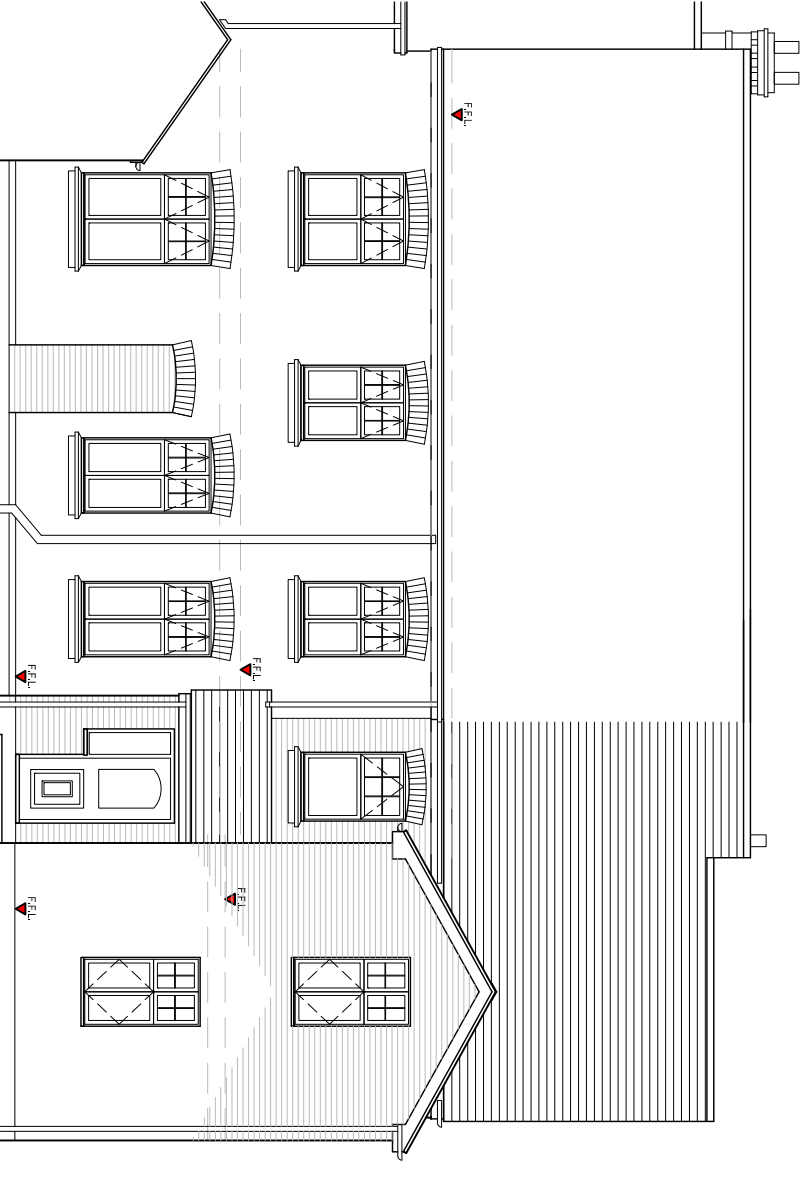


NORTH ELEVATION

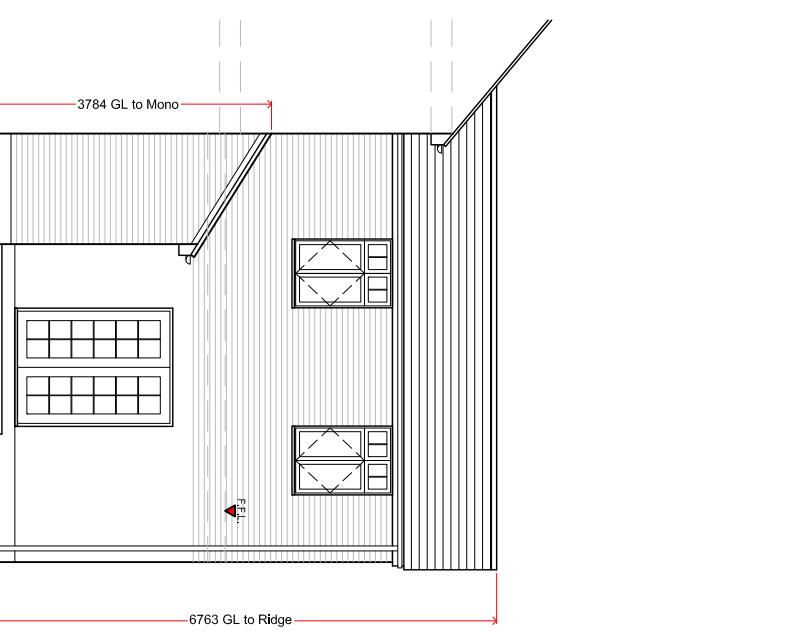

EAST ELEVATION

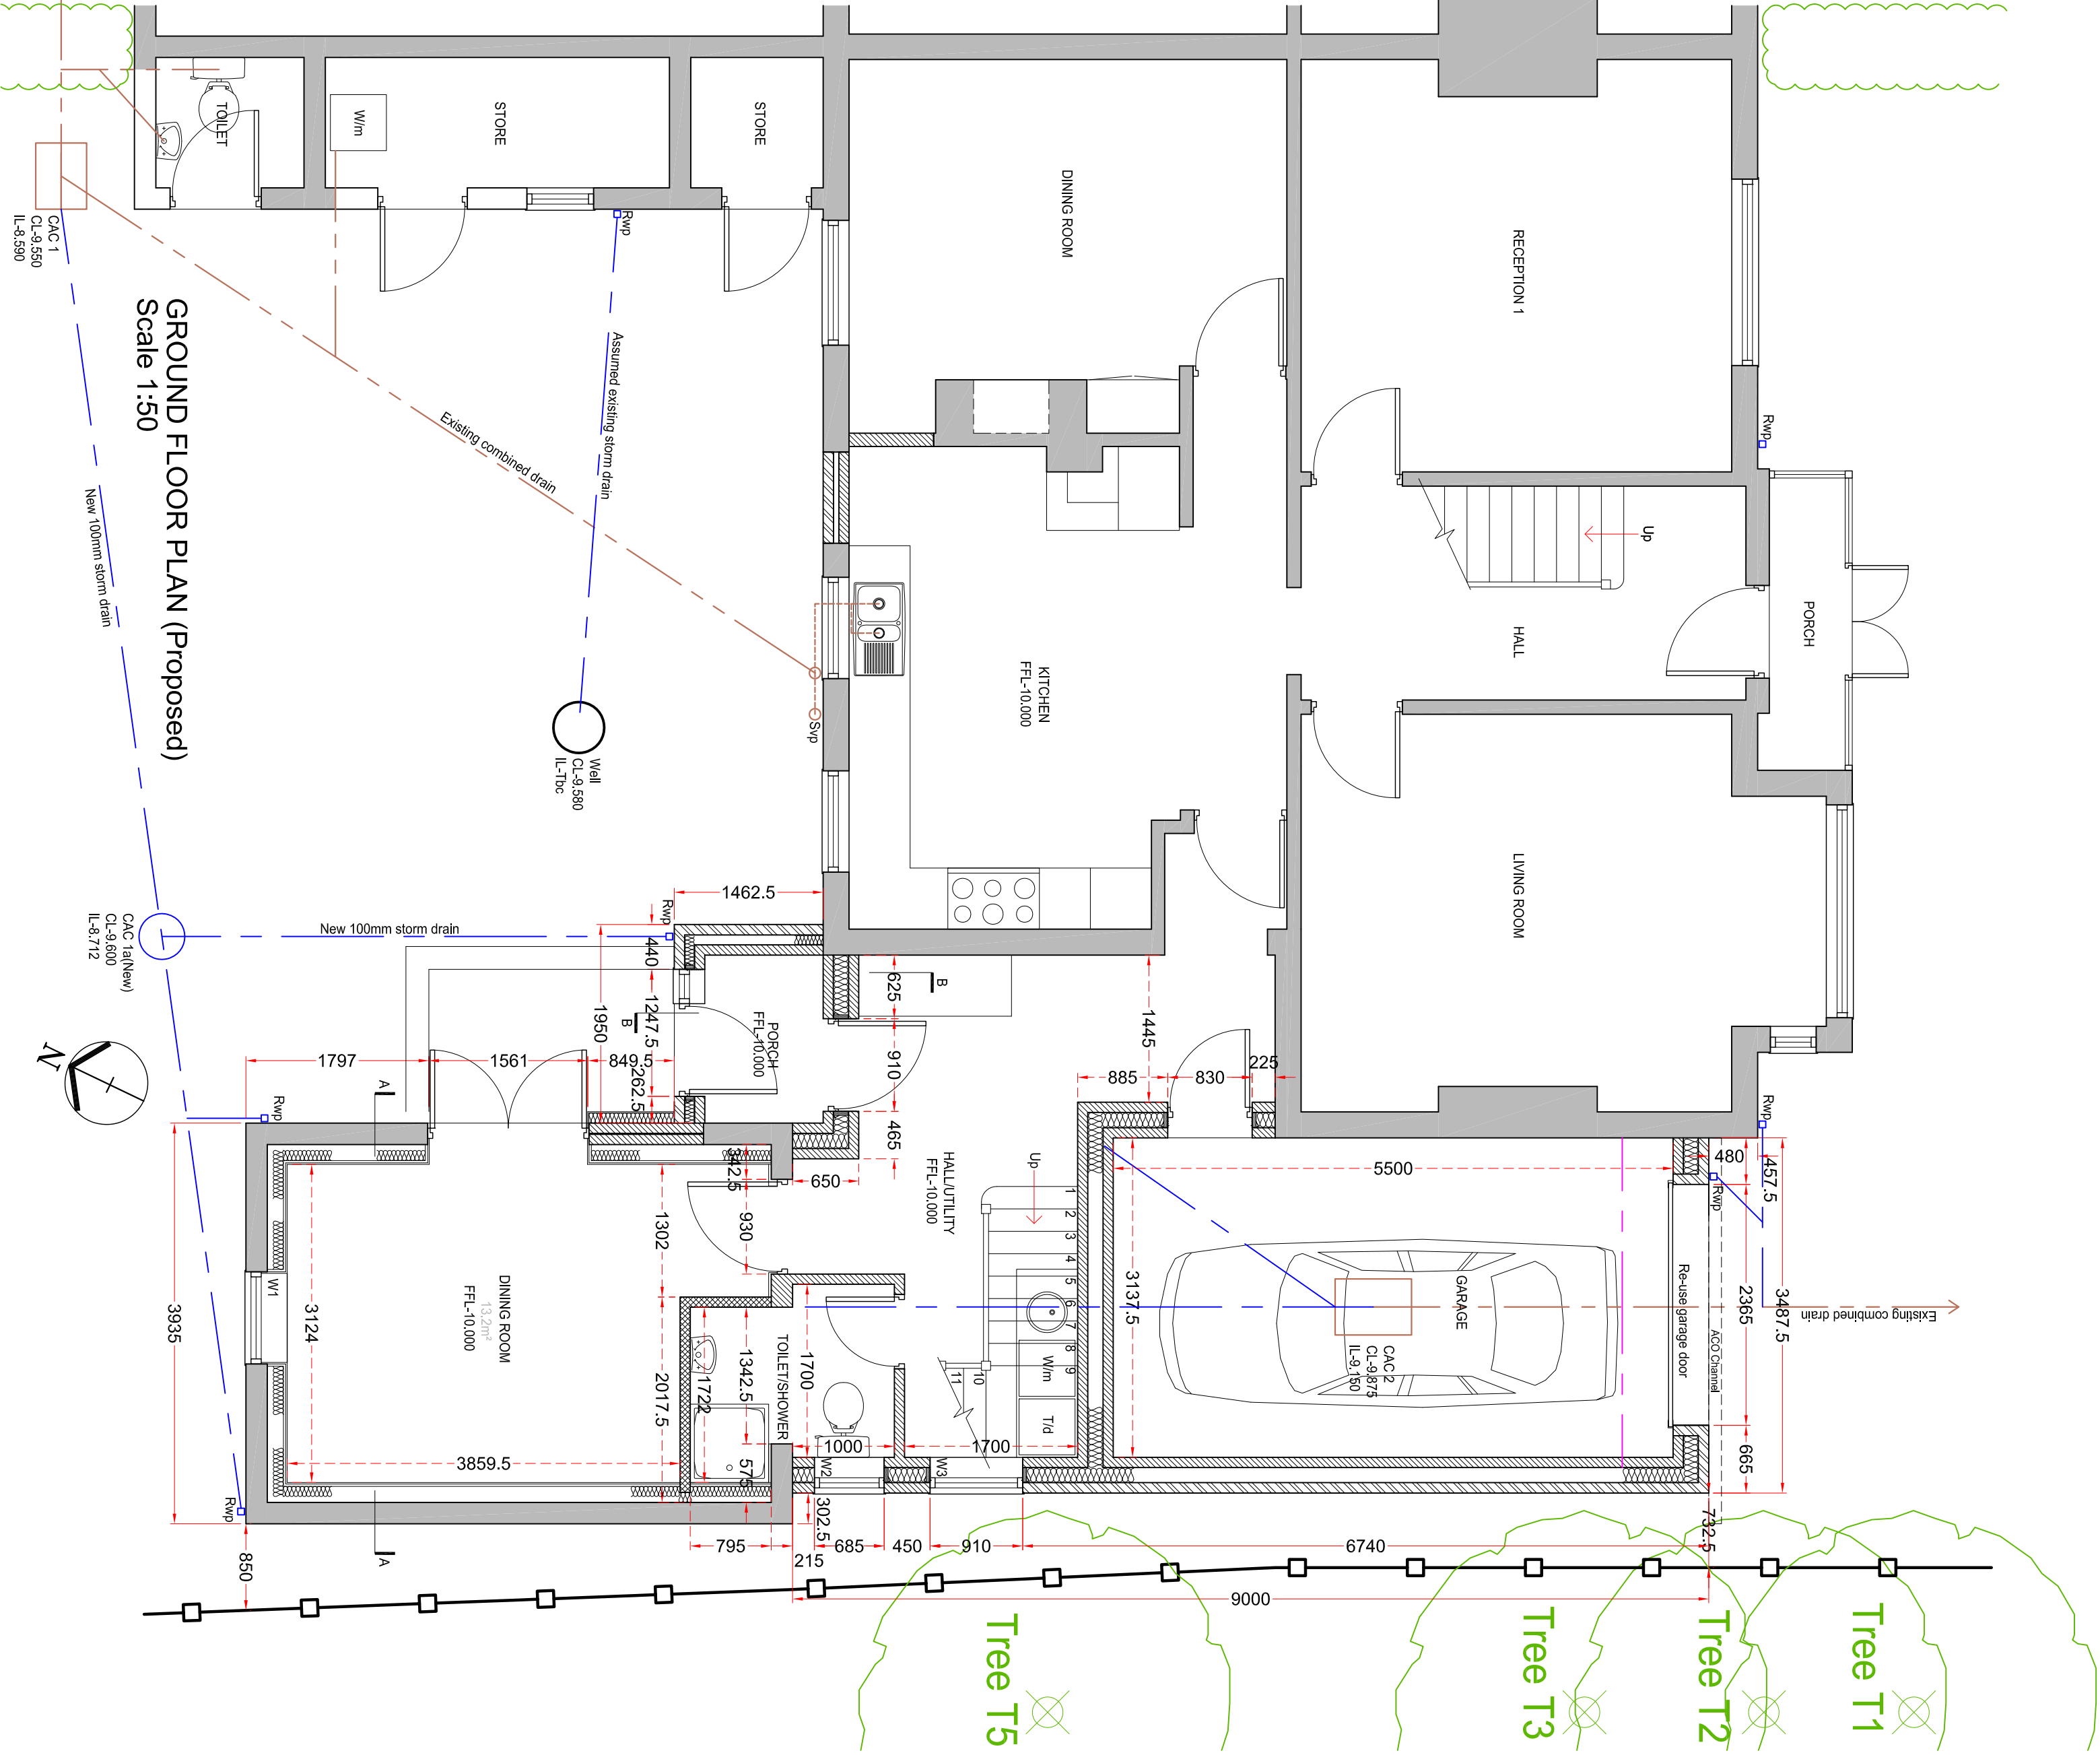

GROUND FLOOR PLAN (Proposed)
Scale 1:50

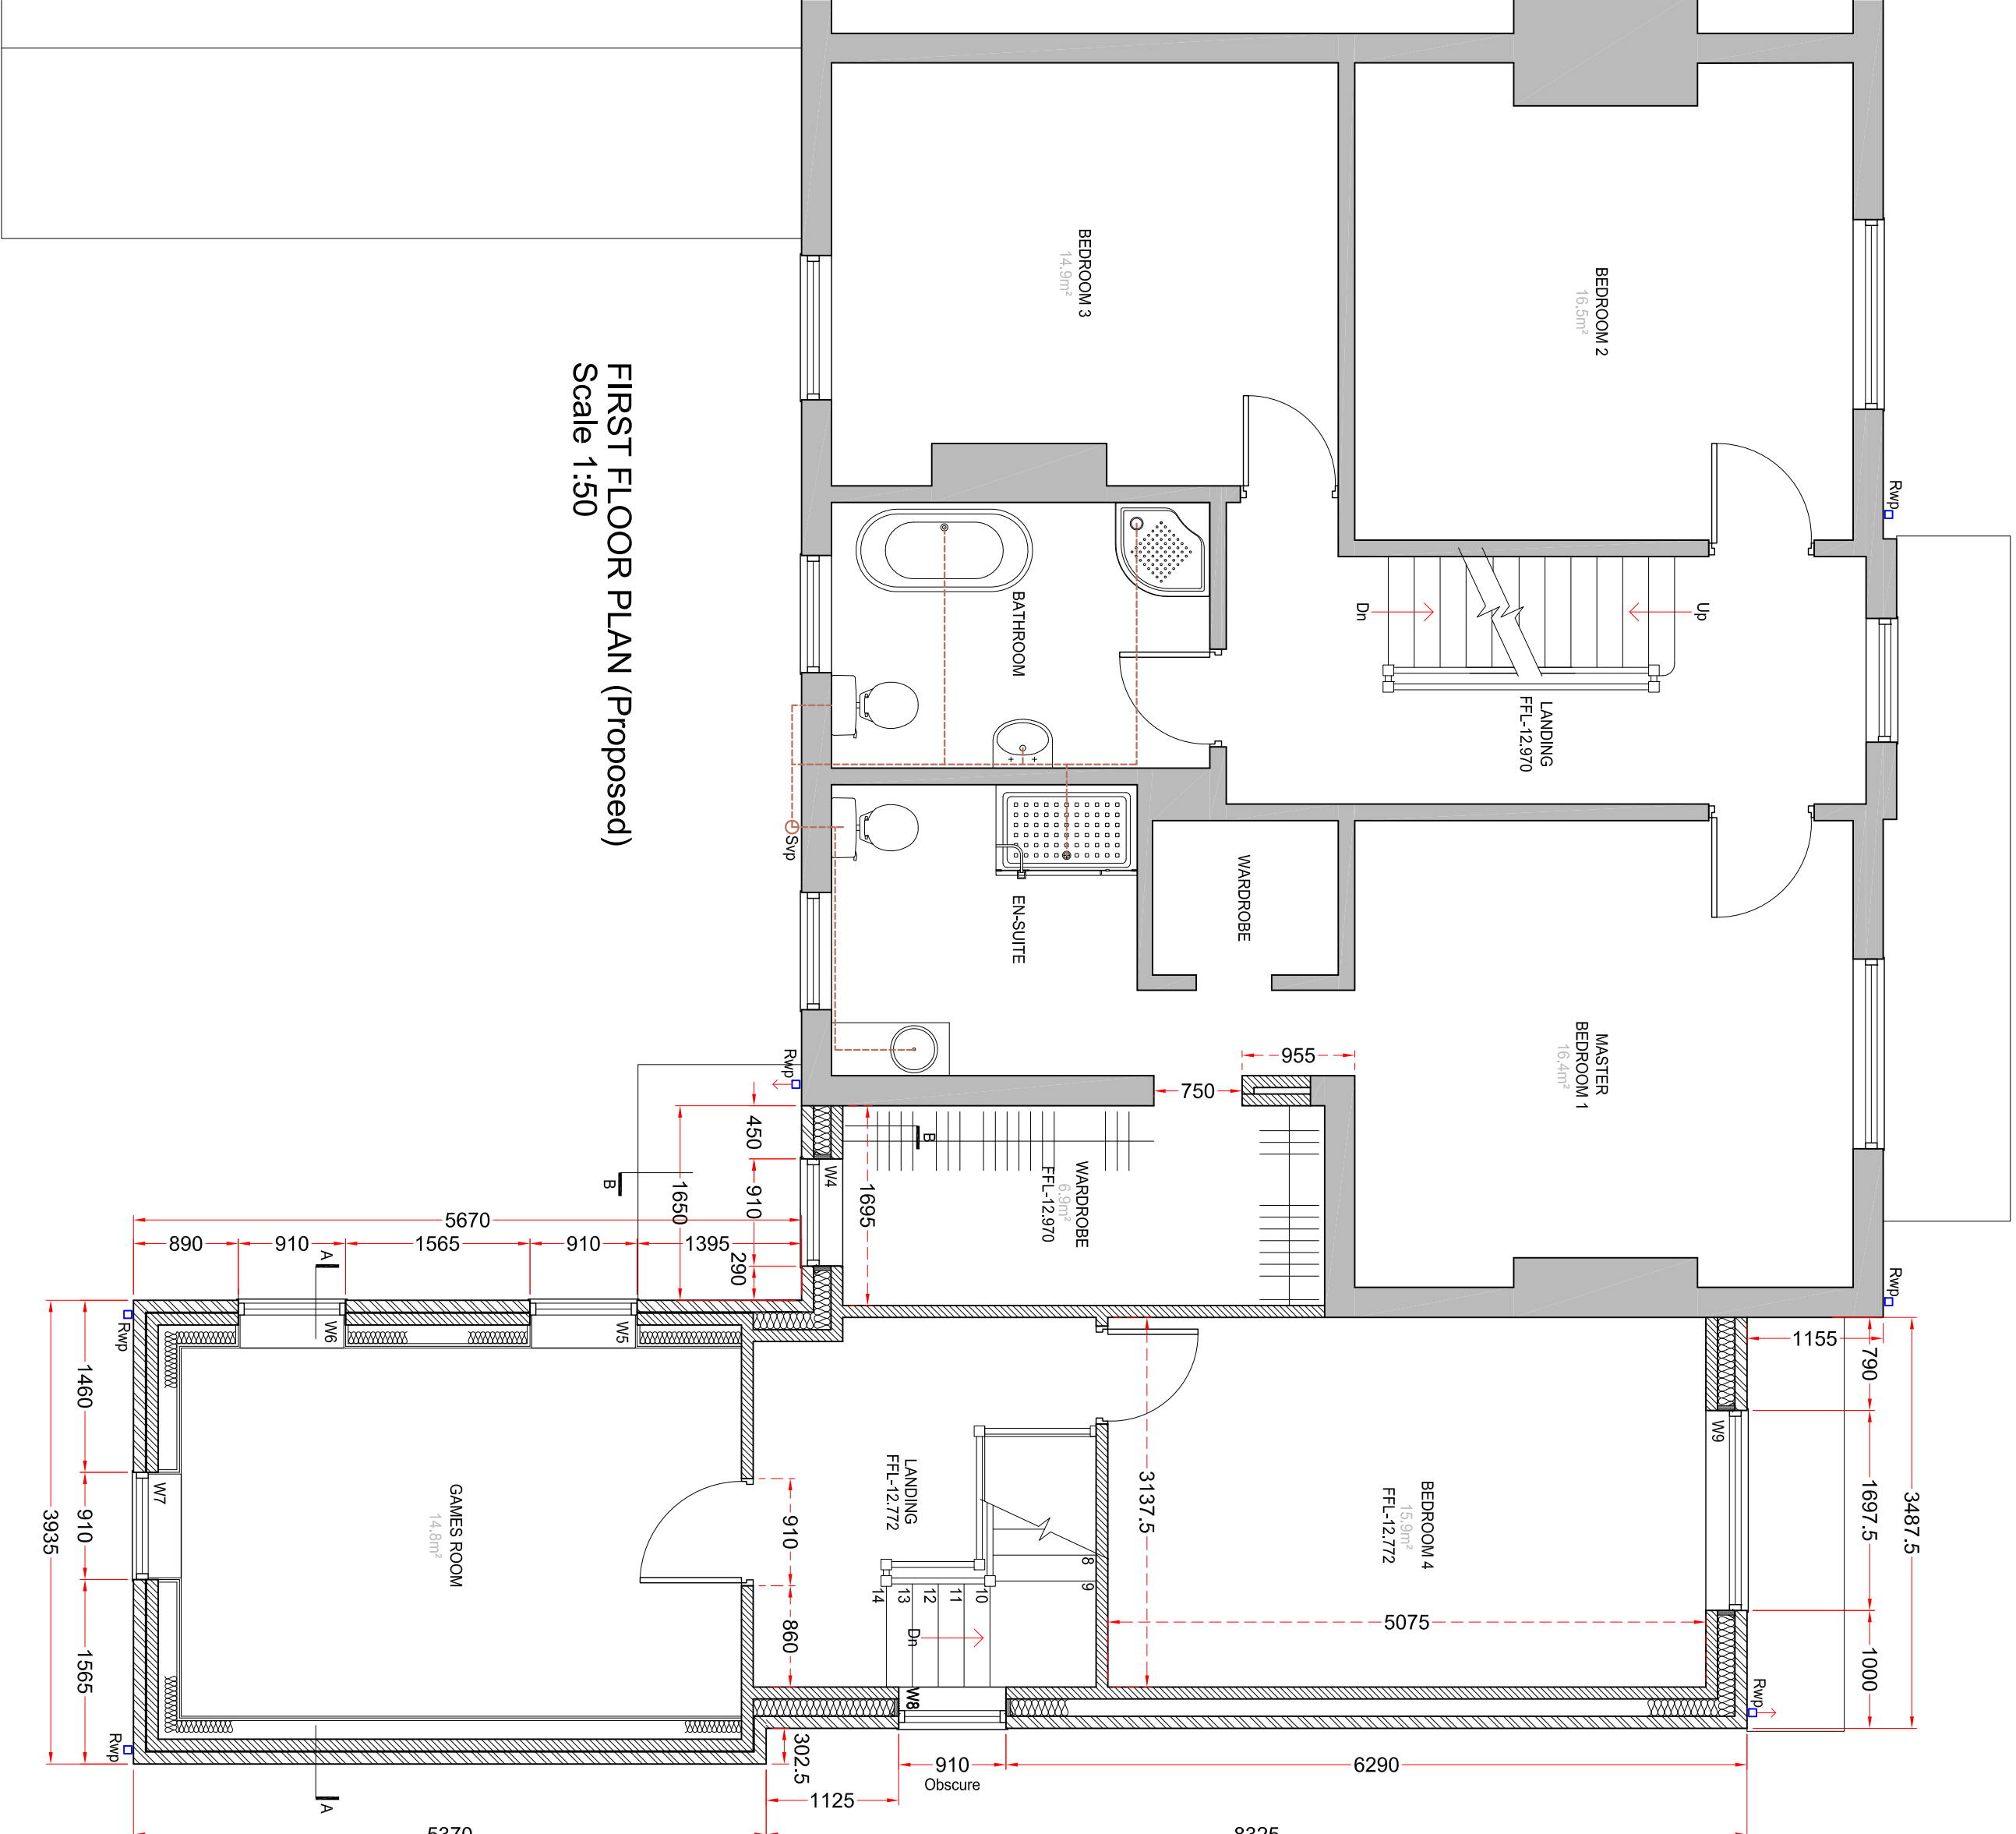

FIRST FLOOR PLAN (Proposed)
Scale 1:50

0 1 2 3 4 5m

Scale 1:50

Revisions

Rev	Description	Date	By	Check
1	Initial Design	July 2023	JHP	

Client: Mr. & Mrs. Haynes

Project: 9 STATION ROAD, DESFORD, LEICS., LE9 9FN

2 STOREY SIDE/REAR EXTENSION

Scale: 1:50, 1:100

Job no.: 1

Drawn: JHP

July 2023

Rev: .

Sheet: A1

Drawing no.: 2

Tel: (07850) 100612