




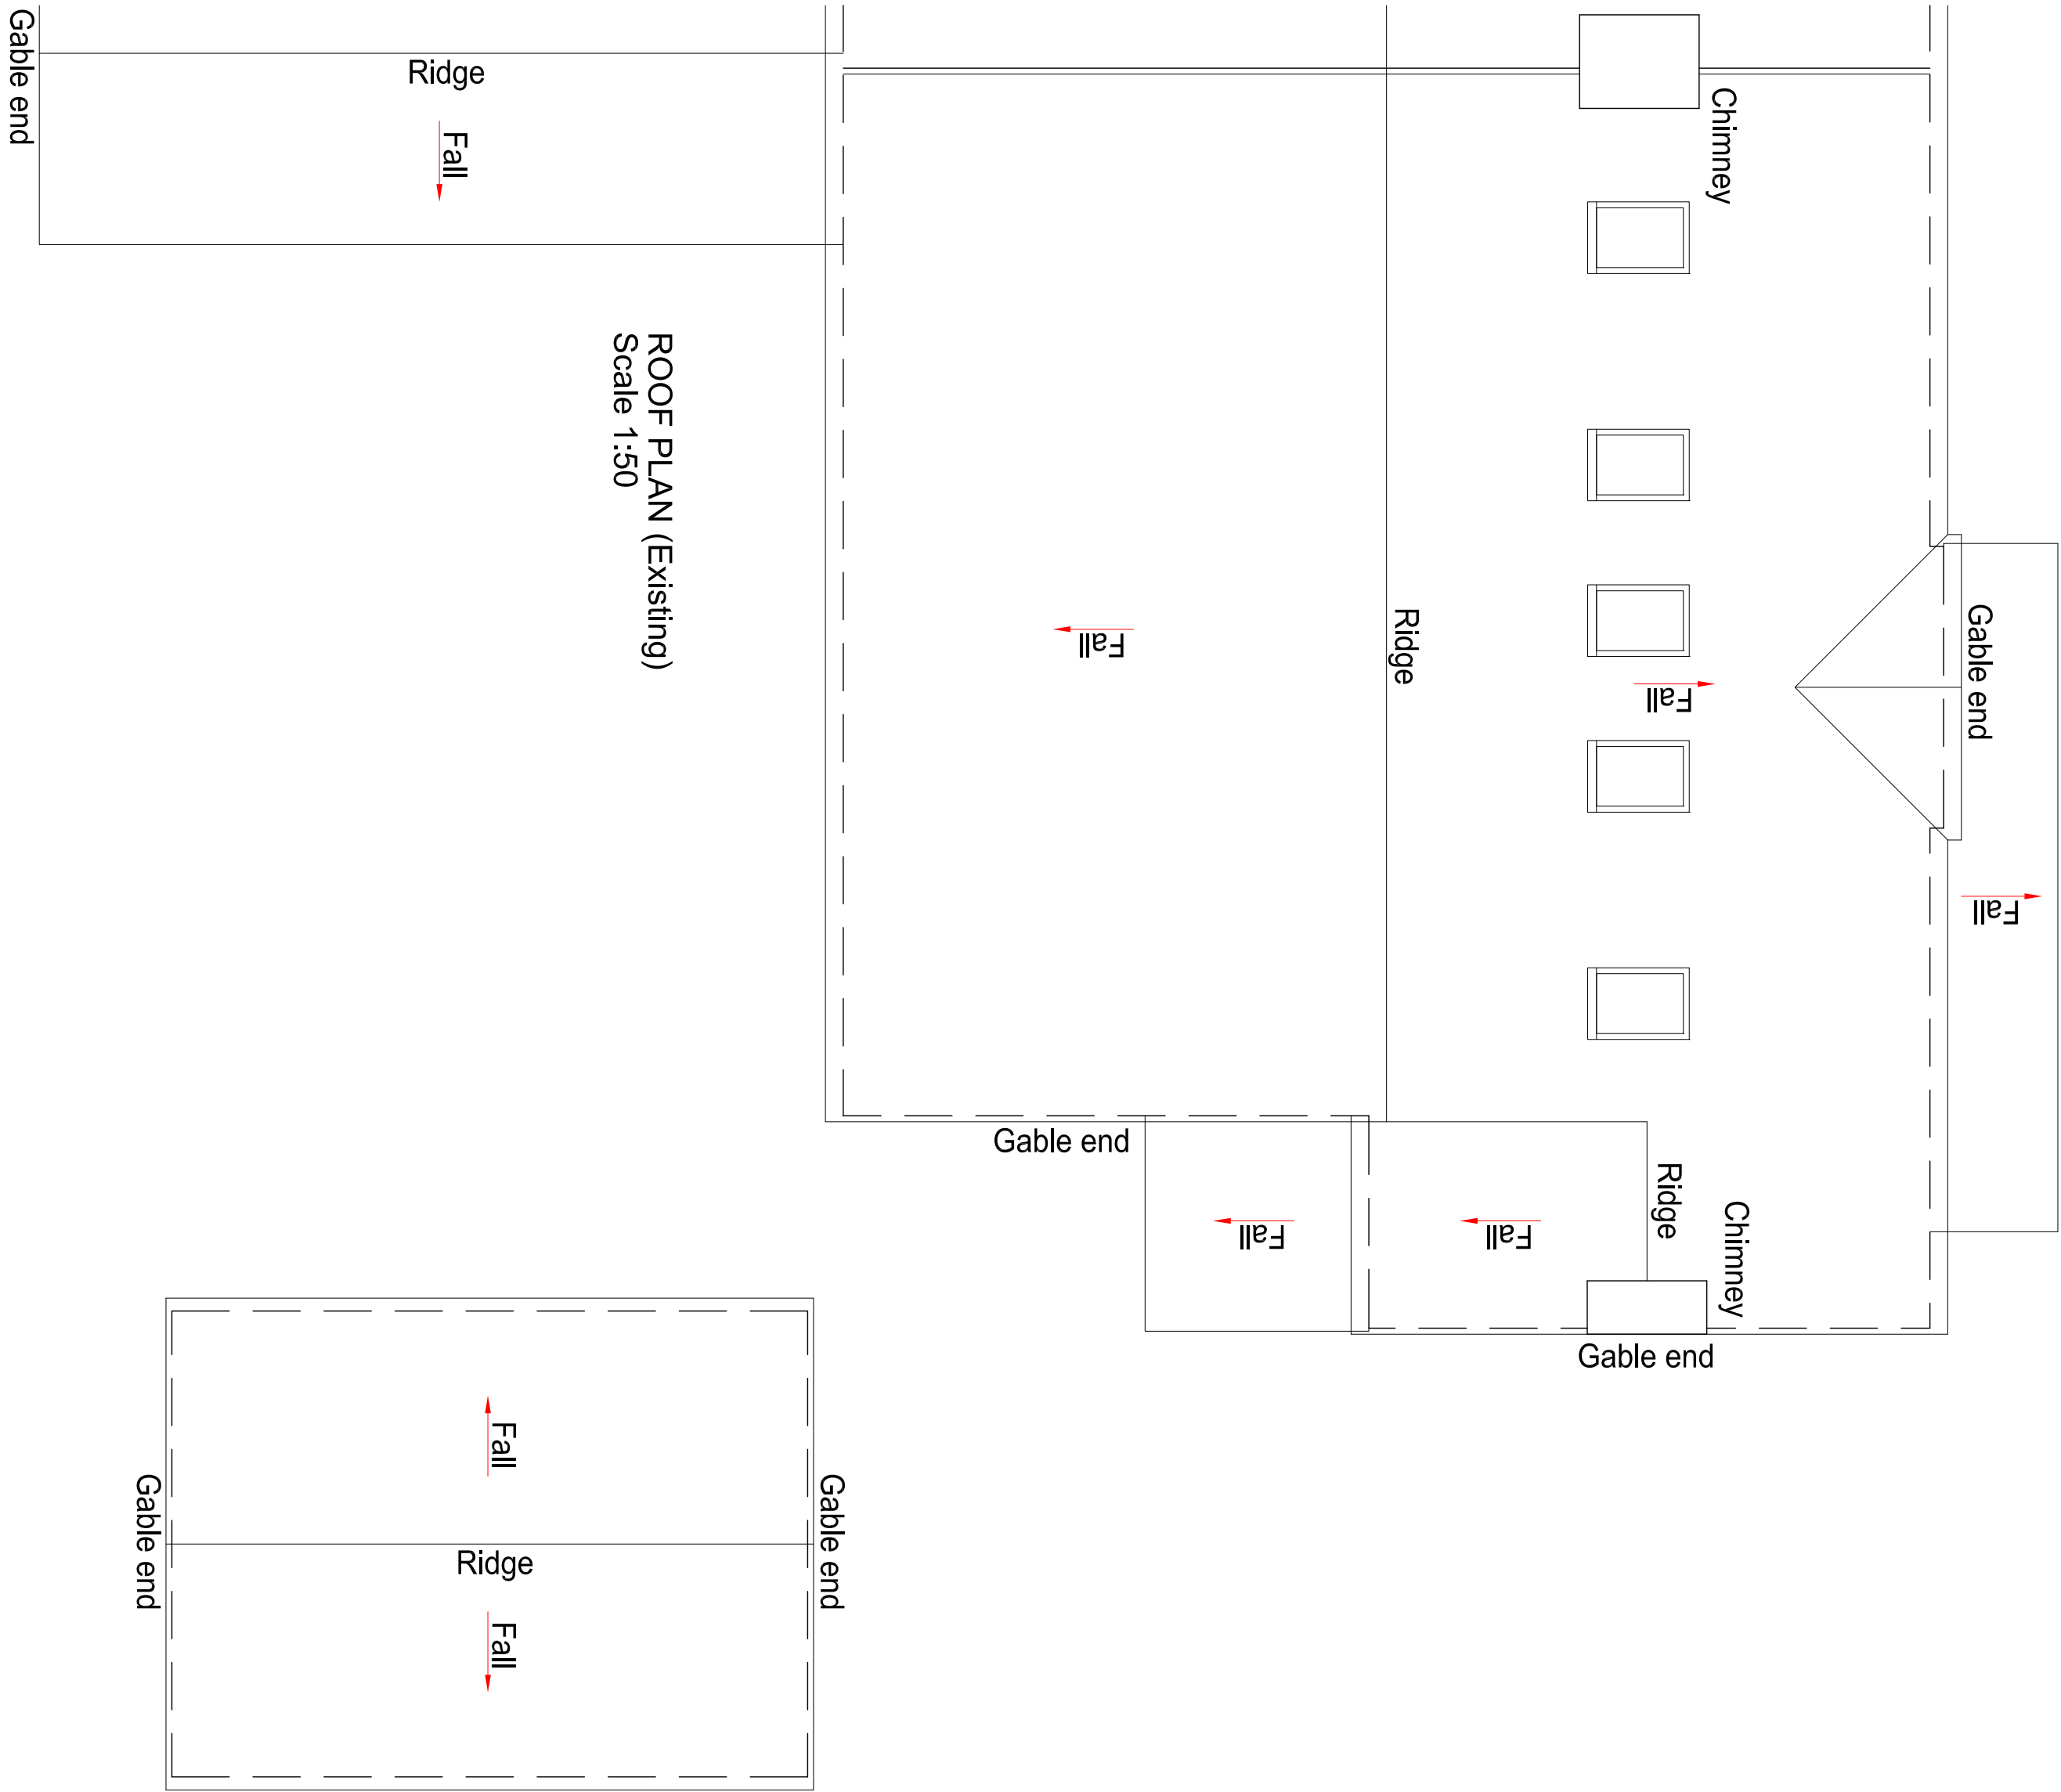

ROOF PLAN (Existing)
Scale 1:50

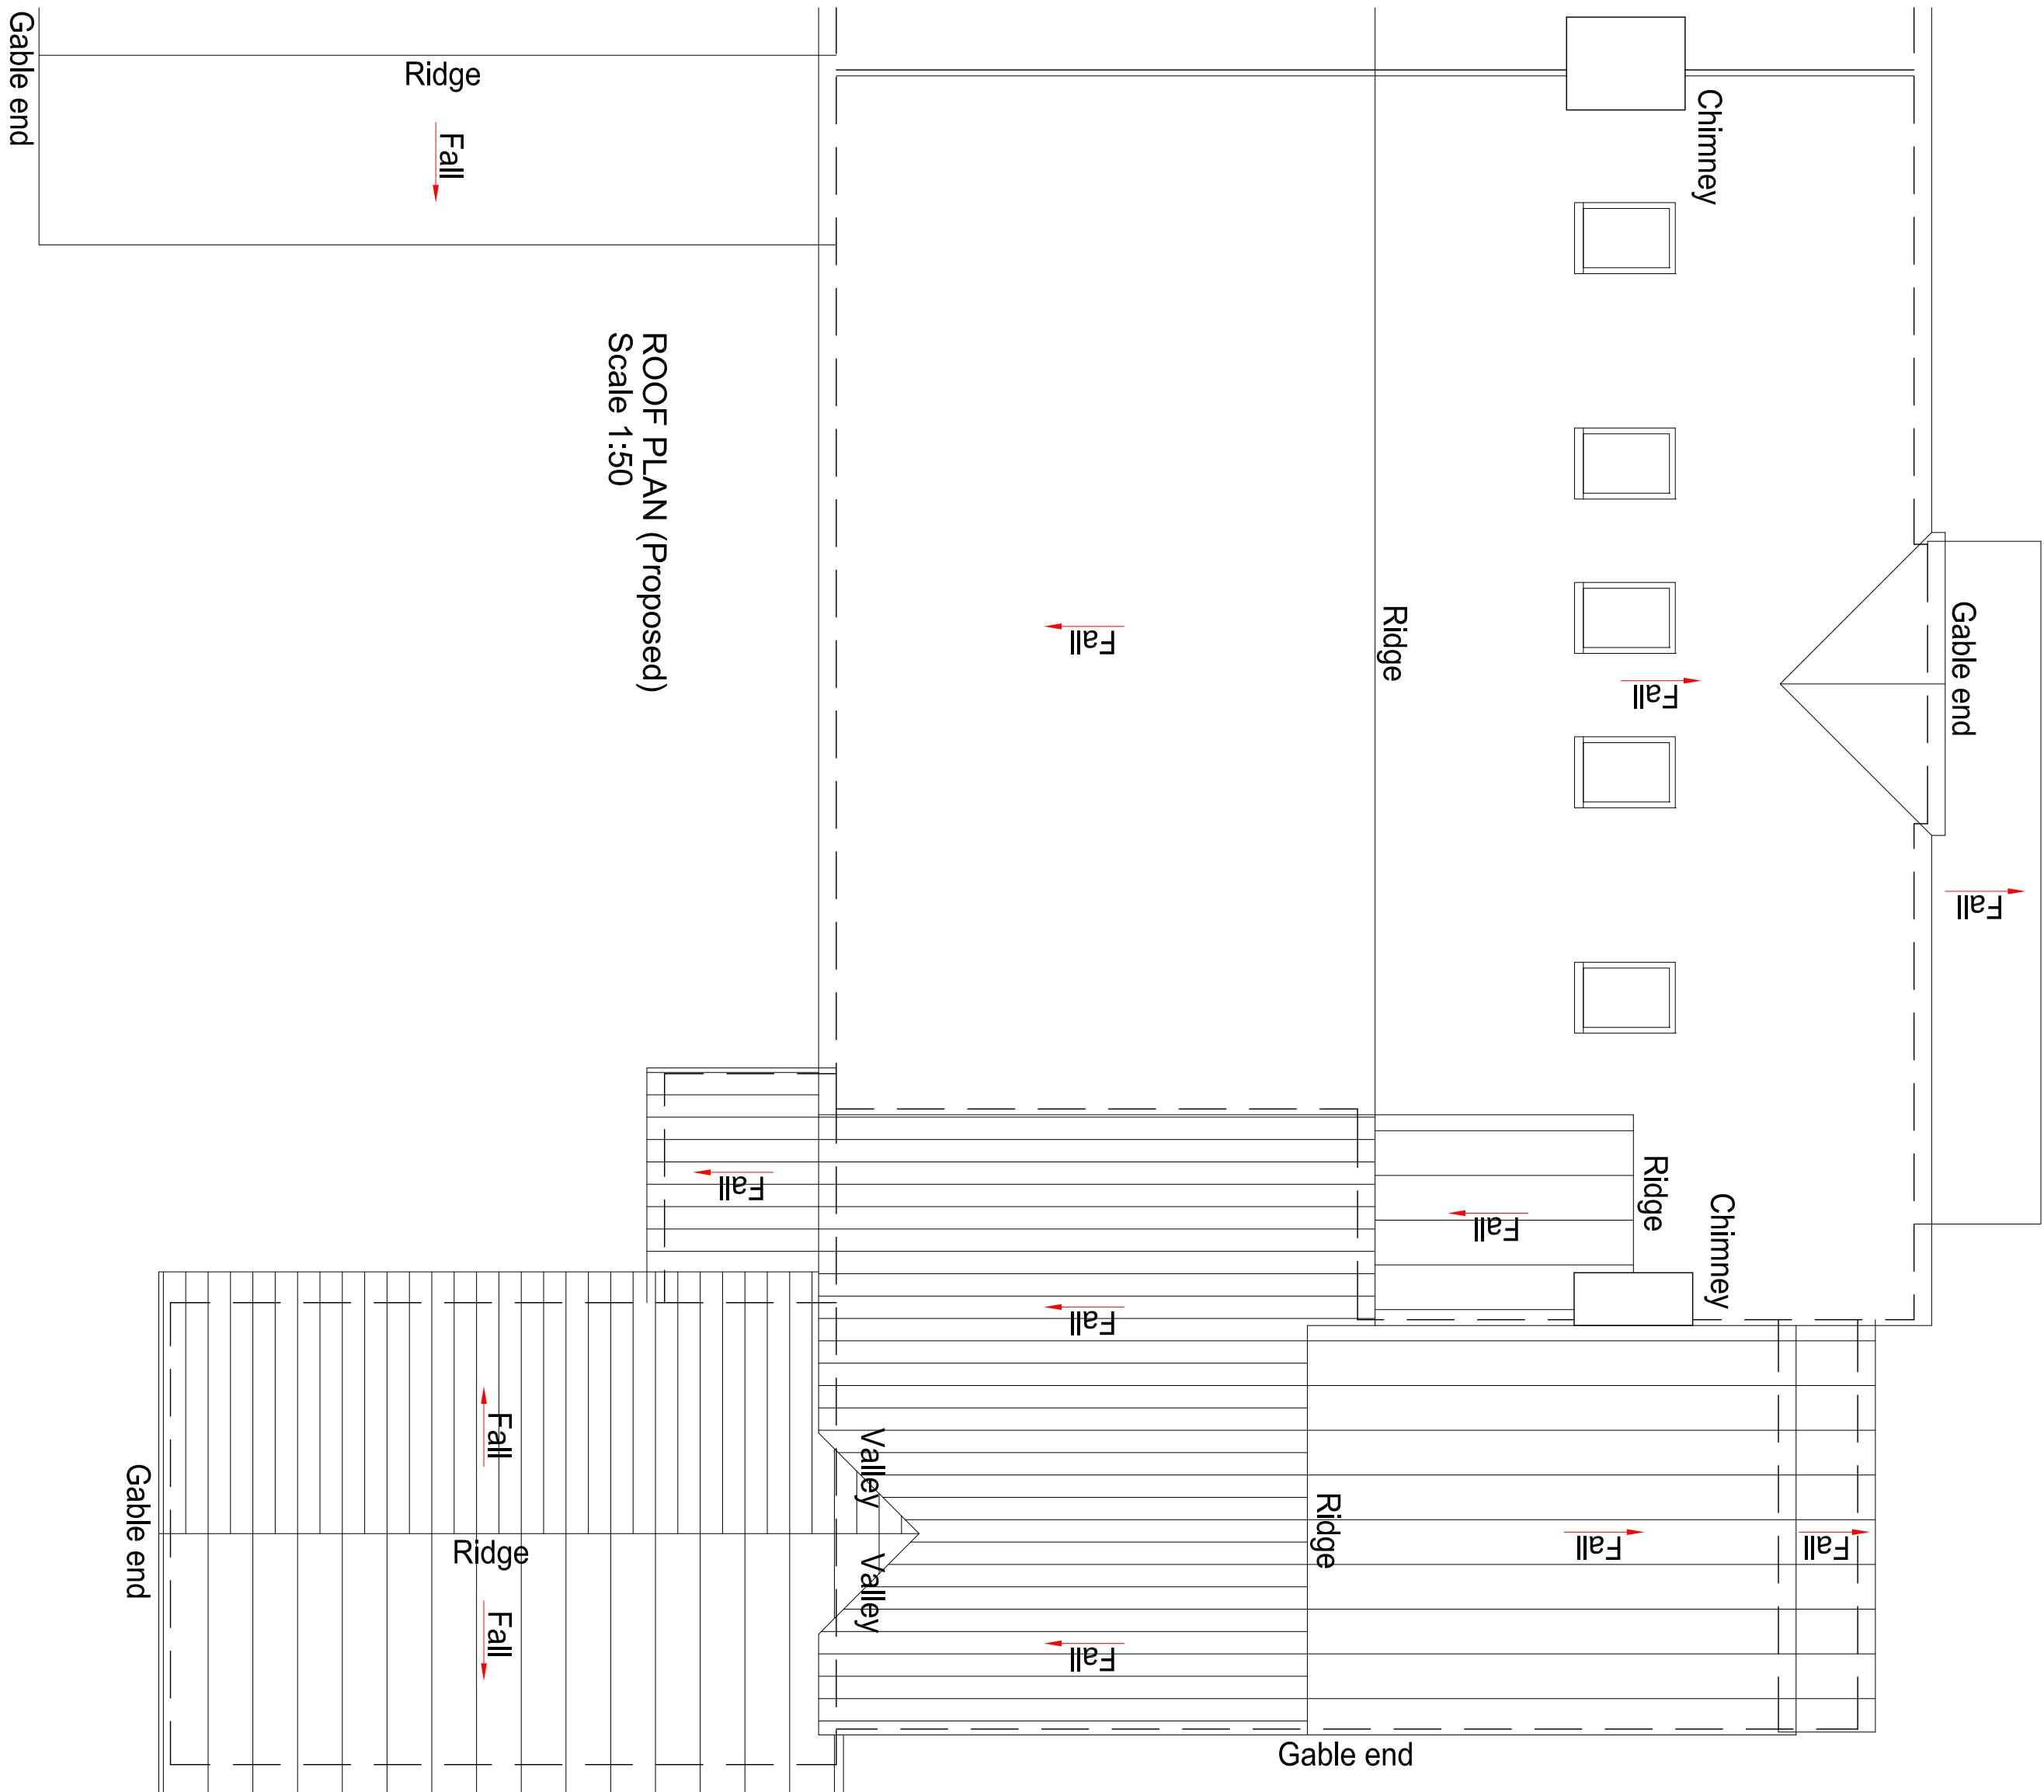

ROOF PLAN (Proposed)
Scale 1:50

 

Revisions	

CLIENT		A1 Sheet	
Mr & Mrs Haynes			
PROJECT 9 STATION ROAD, DESFORD, LEICS., LE9 9FN			
2 STOREY SIDE/REAR EXTENSION			

scale 1:50, 1:100	drawn JPP	drawing no. 3
job no. 1	date July 2023	rev. .
T44 (07/850 1006/12)		