






front elevation

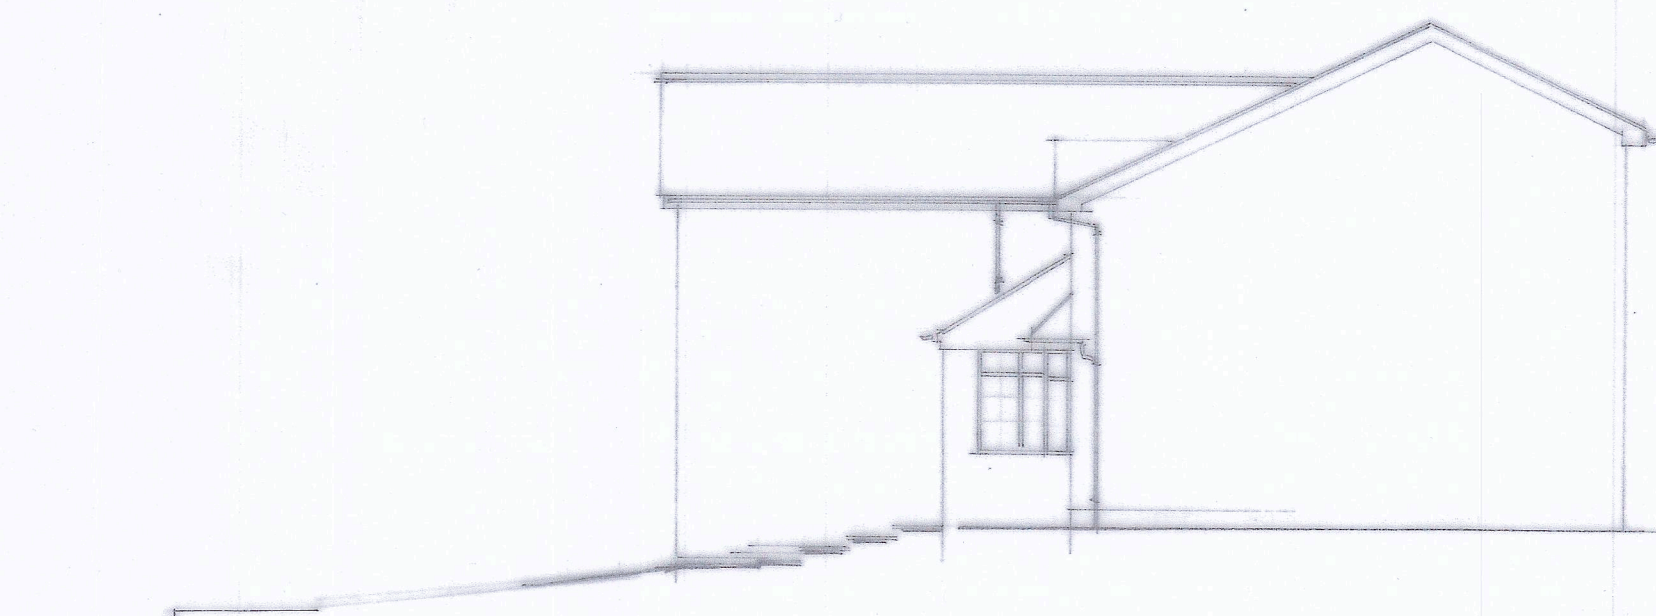


side elevation

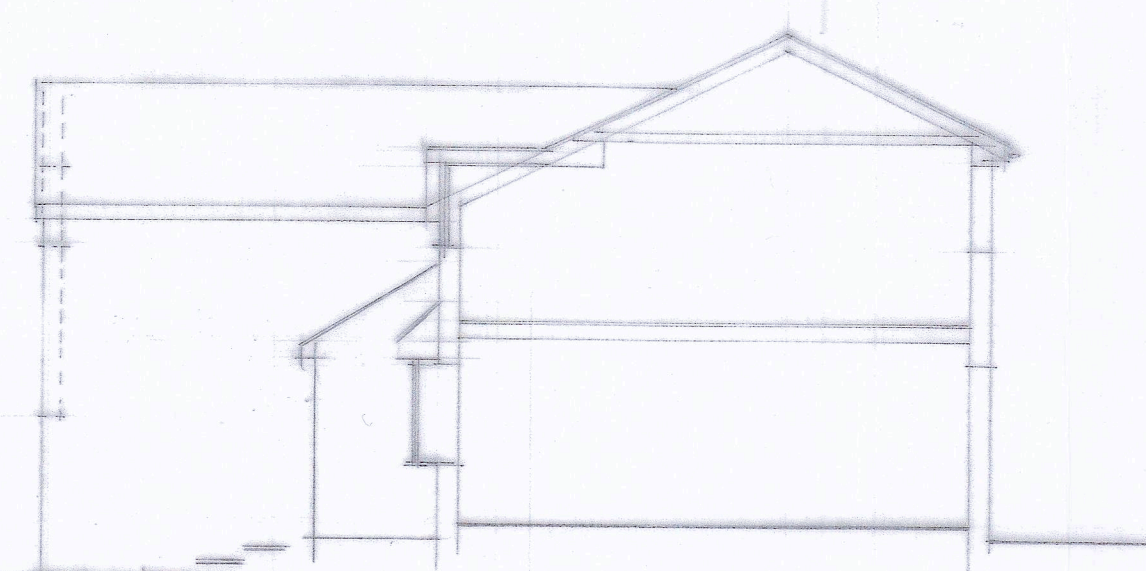

section a a

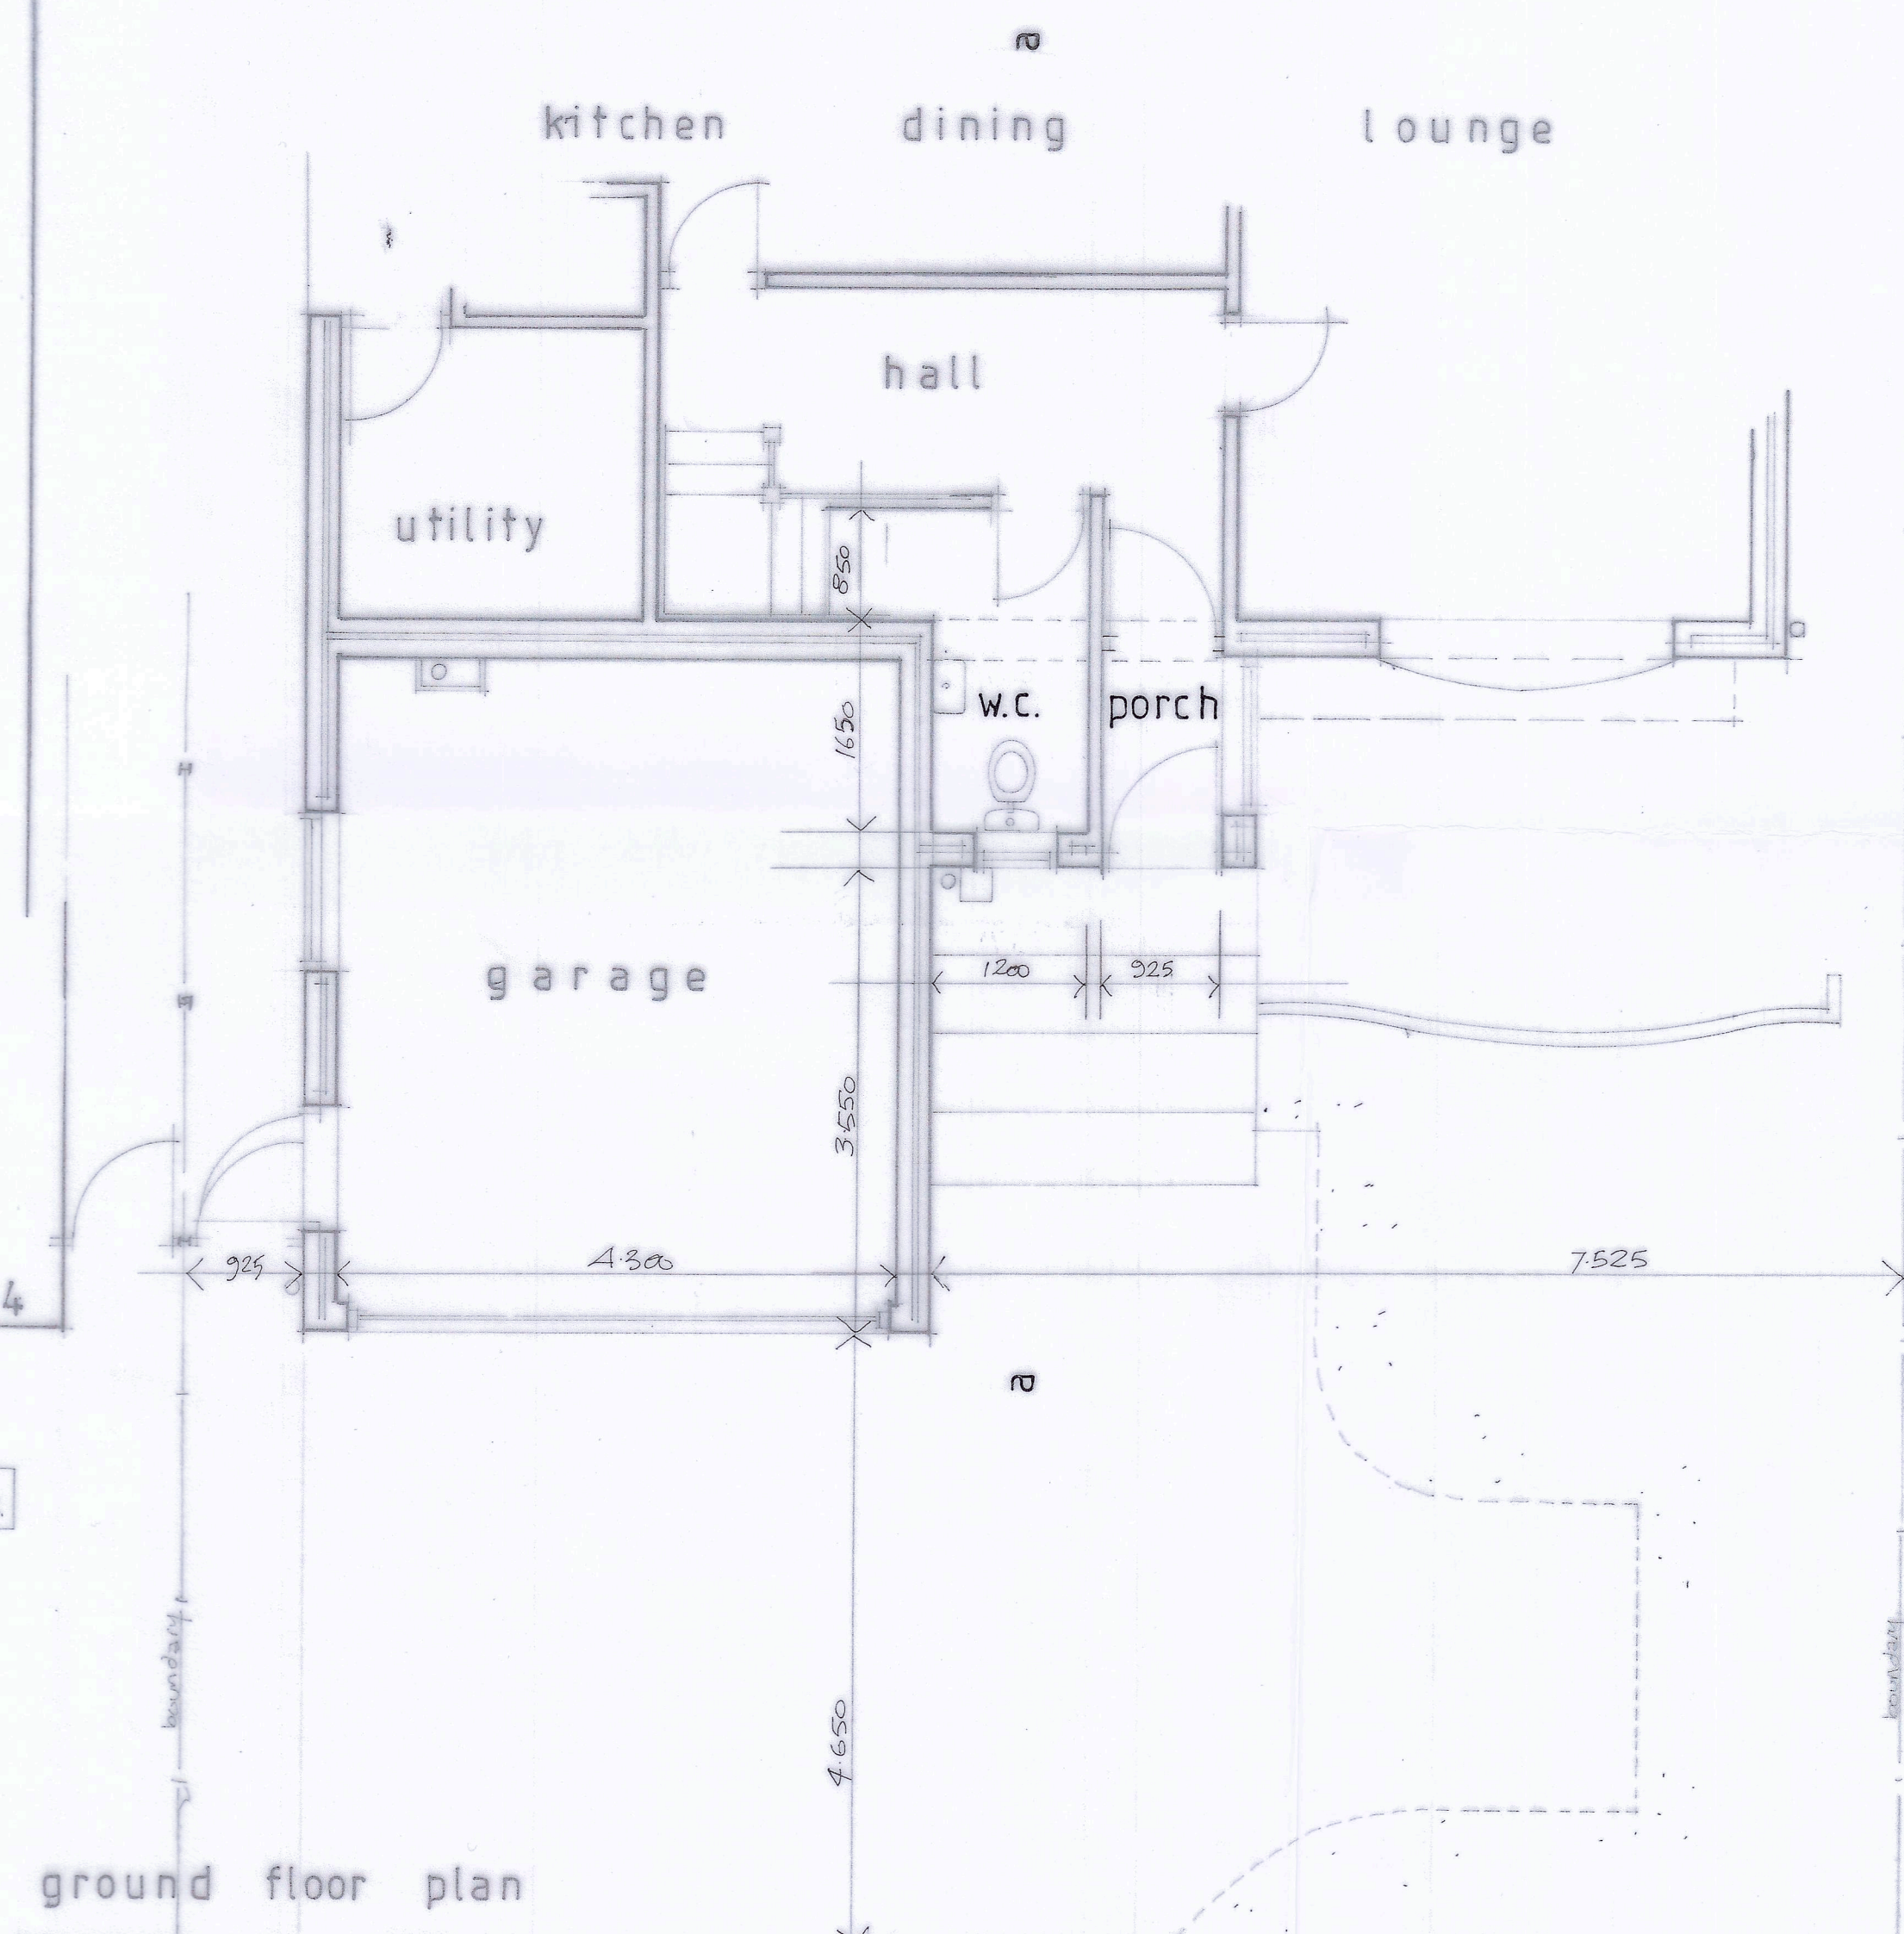

ground floor plan

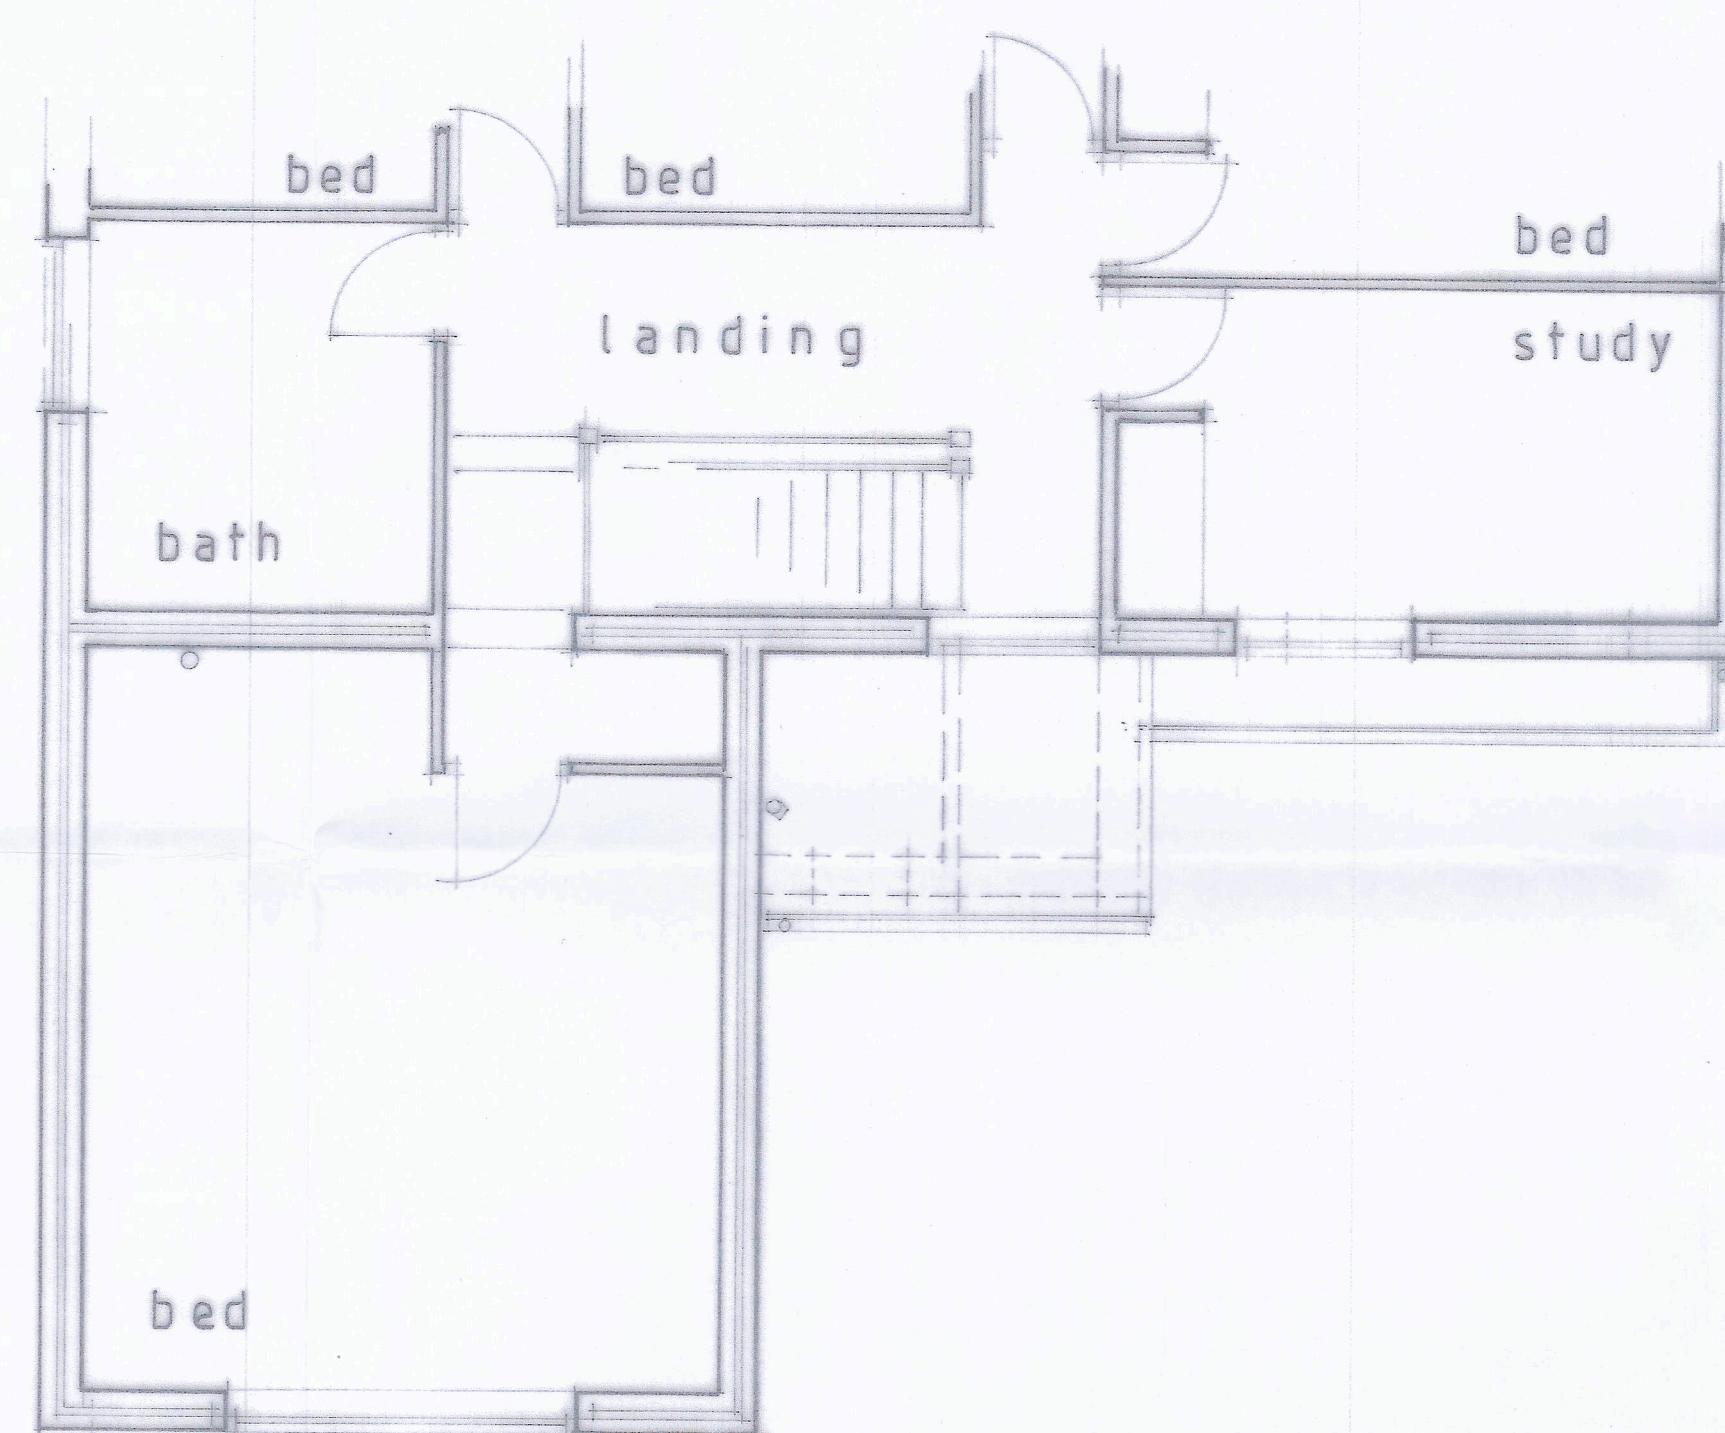

**GRAHAM HARRIS
PARTNERSHIP Ltd.**
11 RIDGEWAY LITTLETHORPE
LEICESTERSHIRE LE19 2JJ
TELEPHONE 0116 2762275
E Mail gro.h@btinternet.com

Plan of Property
as Existing

2 Chestnut Close
Market Bosworth
Leicestershire
CV13 0LR

Drawing No. 6453 / JHT / 2	1 : 50 1 : 100
Drawn By G.W.H.	Date : 20 / 3 / 2023