





3D View - scale N/A

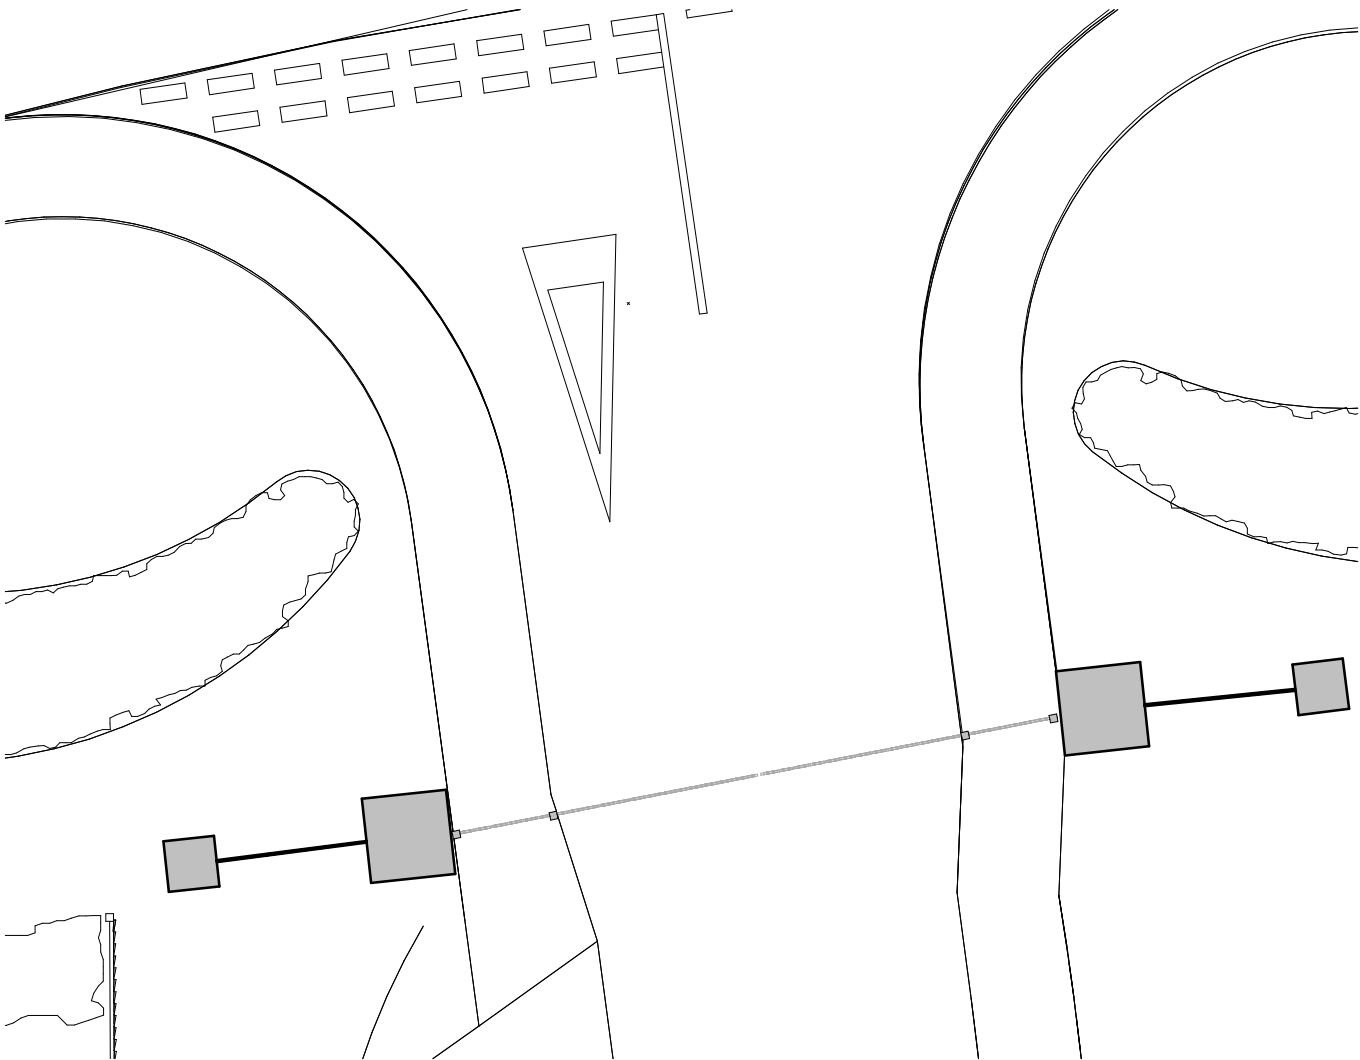


Ground Floor Plan



Front Elevation

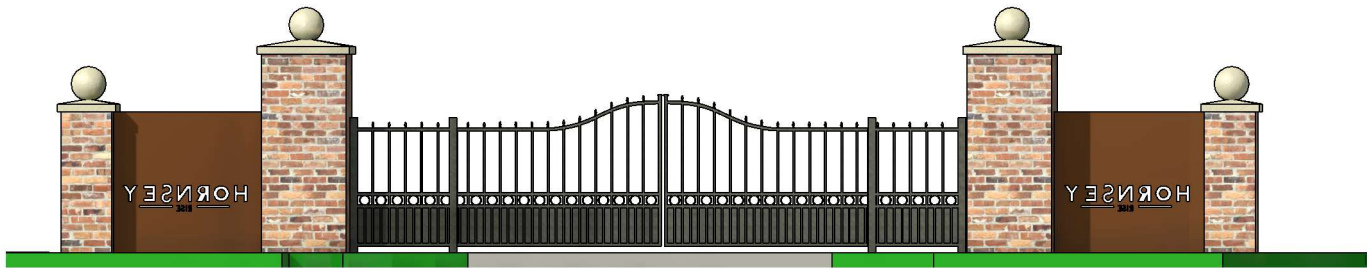

Rear Elevation

 

SCALE 1:100 @ A3

Client Dan Oscroft			
Project Proposed gates Hornsey Rise, Wellsborough	Scale 1:100	Sheet A3	Job No. 25/112
	Date Feb/2026		
Drawing Proposed Gate	Author MEG	Checked by ZLM	Drawing No. 01b
THE COPYRIGHT OF THIS DRAWING IS VESTED IN HAYWARD ARCHITECTS LTD. REPRODUCTION IN ANY FORM, EITHER IN WHOLE OR IN PART IS FORBIDDEN WITHOUT THE PRIOR WRITTEN PERMISSION OF THE COPYRIGHT HOLDER. DO NOT SCALE FROM DRAWING AND ONLY FIGURED DIMENSIONS ARE TO BE USED			

HAYWARD
architects

19 Station Road
Hinckley
Leicestershire
LE10 1AW

Tel: 01455 635 665
www.haywardarchitects.co.uk

Drawing Status
Planning