



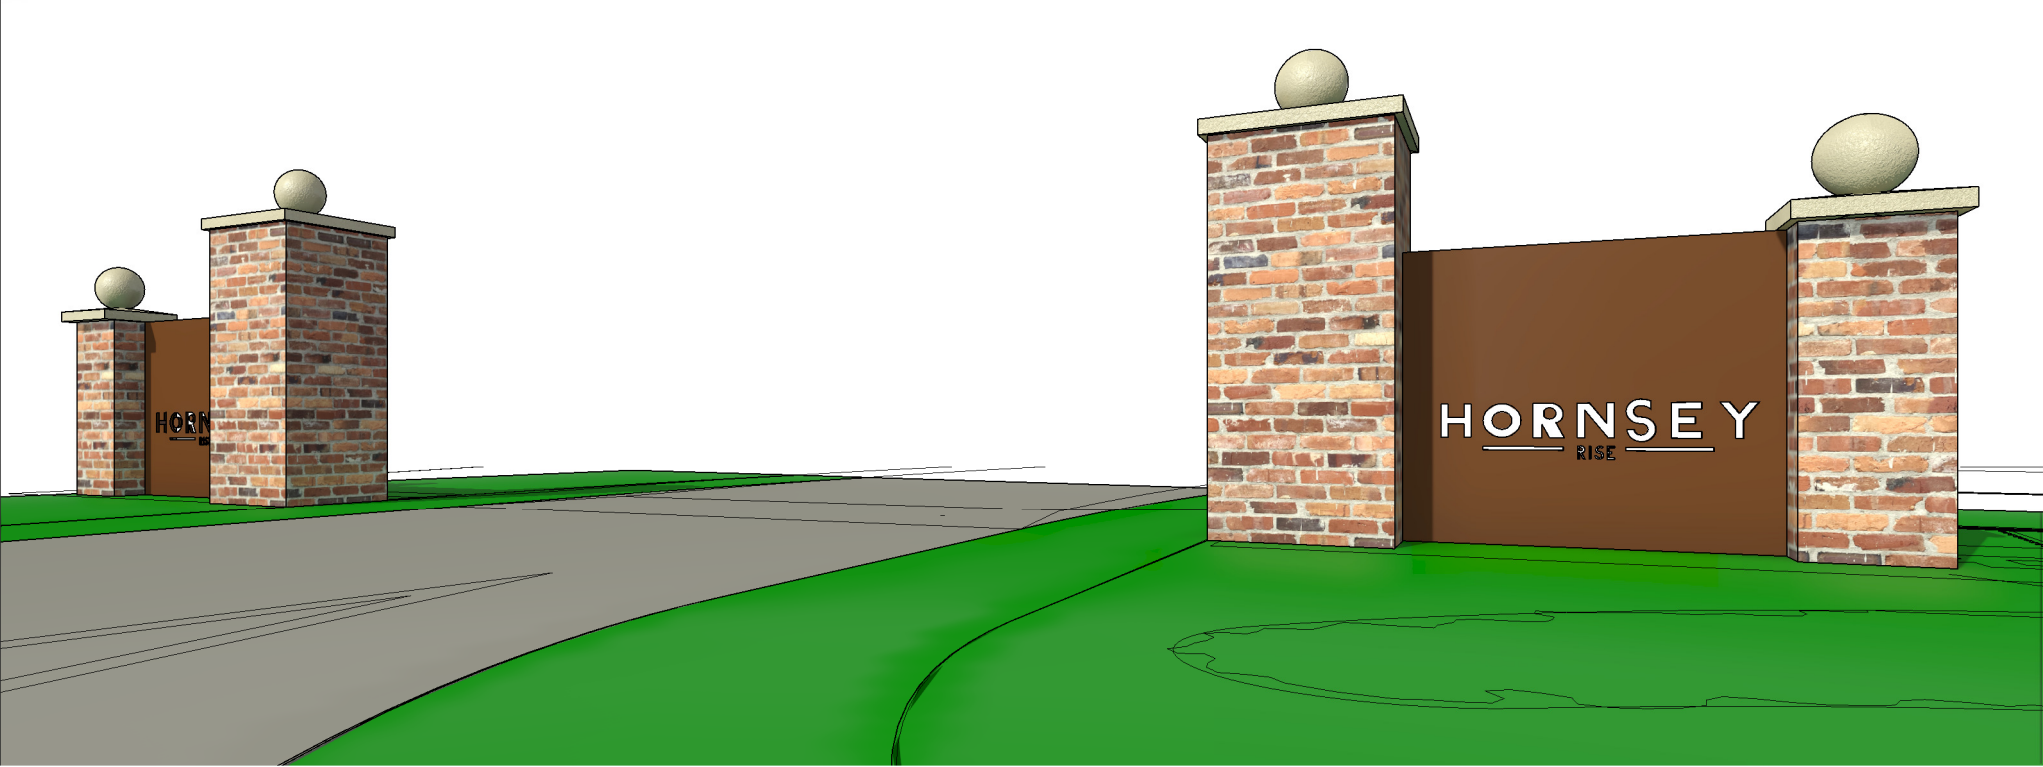


3D View - scale N/A

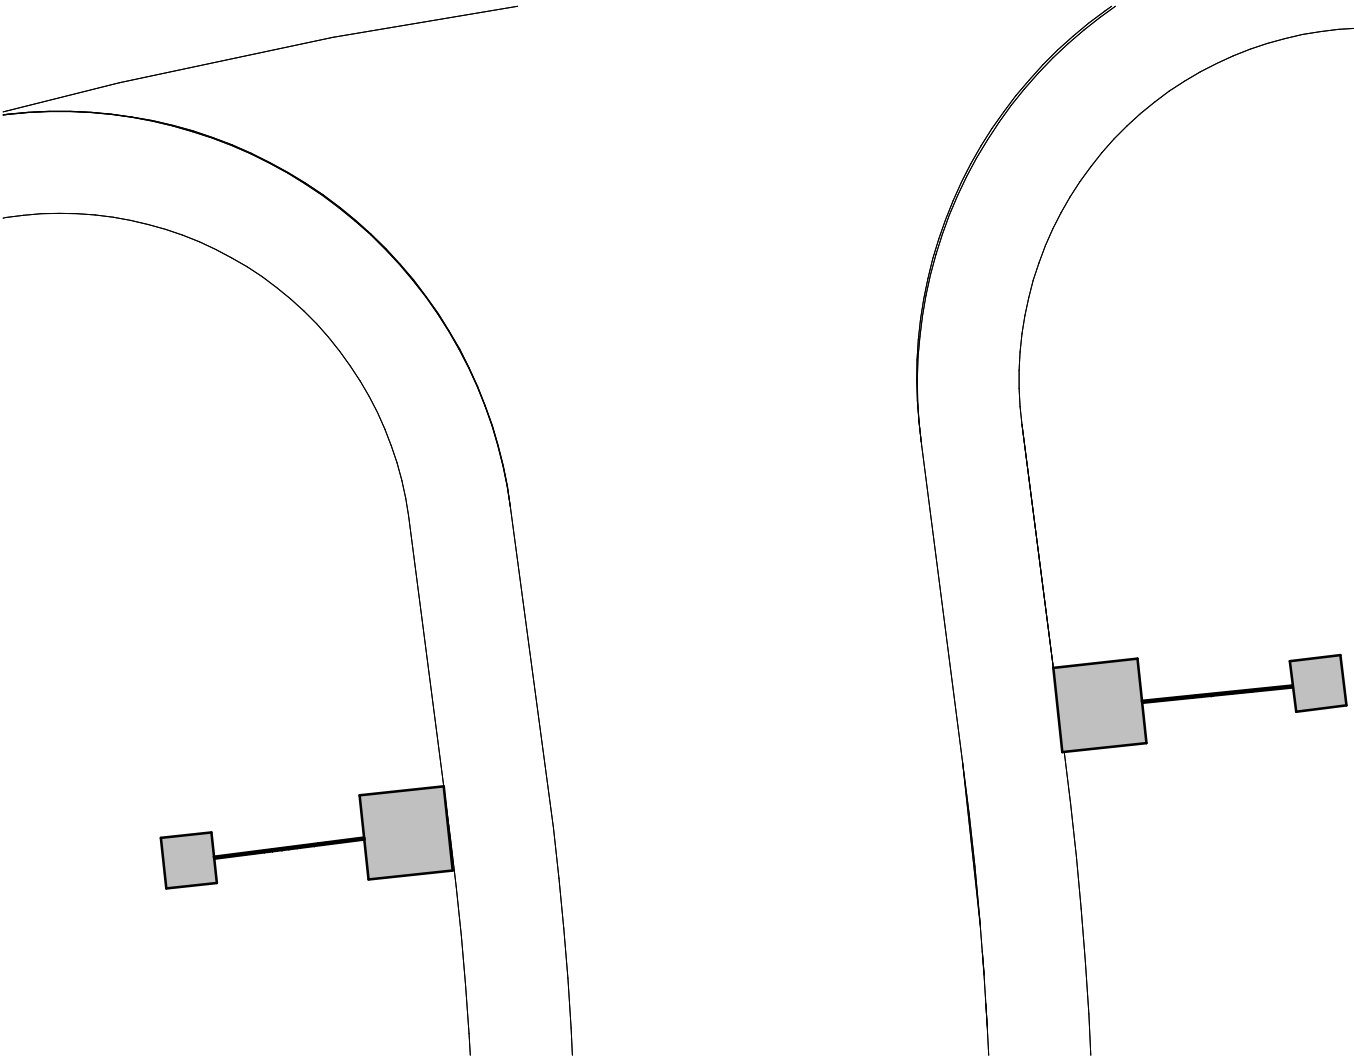


Ground Floor Plan



Front Elevation

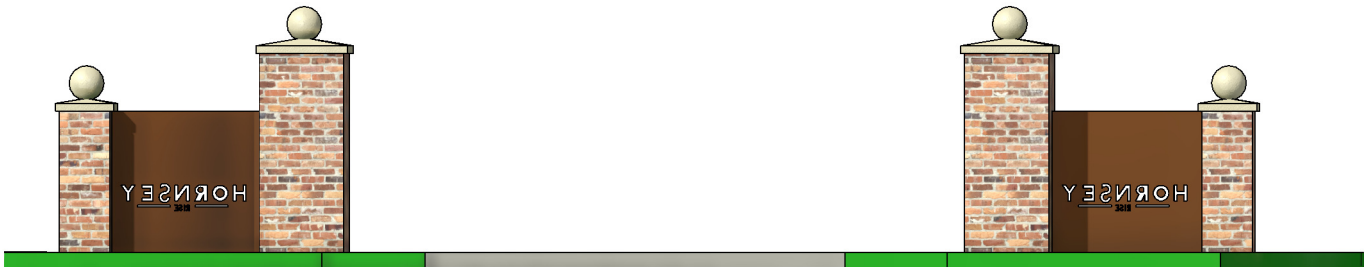

Rear Elevation

 

SCALE 1:100 @ A2

Client Dan Oscroft				HAYWARD architects	
Project Proposed gates Hornsey Rise, Wellsborough		Scale 1:100	Sheet A3		
Date Feb/2026		Job No. 25/112		19 Station Road Hinckley Leicestershire LE10 1AW Tel: 01455 635 665 www.haywardarchitects.co.uk	
Drawing Existing Gate		Author MEG	Checked by ZLM		
THE COPYRIGHT OF THIS DRAWING IS VESTED IN HAYWARD ARCHITECTS LTD. REPRODUCTION IN ANY FORM, EITHER IN WHOLE OR IN PART IS FORBIDDEN WITHOUT THE PRIOR WRITTEN PERMISSION OF THE COPYRIGHT HOLDER. DO NOT SCALE FROM DRAWING AND ONLY FIGURED DIMENSIONS ARE TO BE USED				Drawing Status Planning	