


The copyright of this drawing is vested with AP Engineering Design Ltd and must not be copied or reproduced without the consent of the company.

Figured dimensions only to be taken from this drawing. DO NOT SCALE.
All contractors must visit the site and be responsible for checking all setting out dimensions and notifying the architect of any discrepancies prior to any manufacture or construction work.

NOTES:

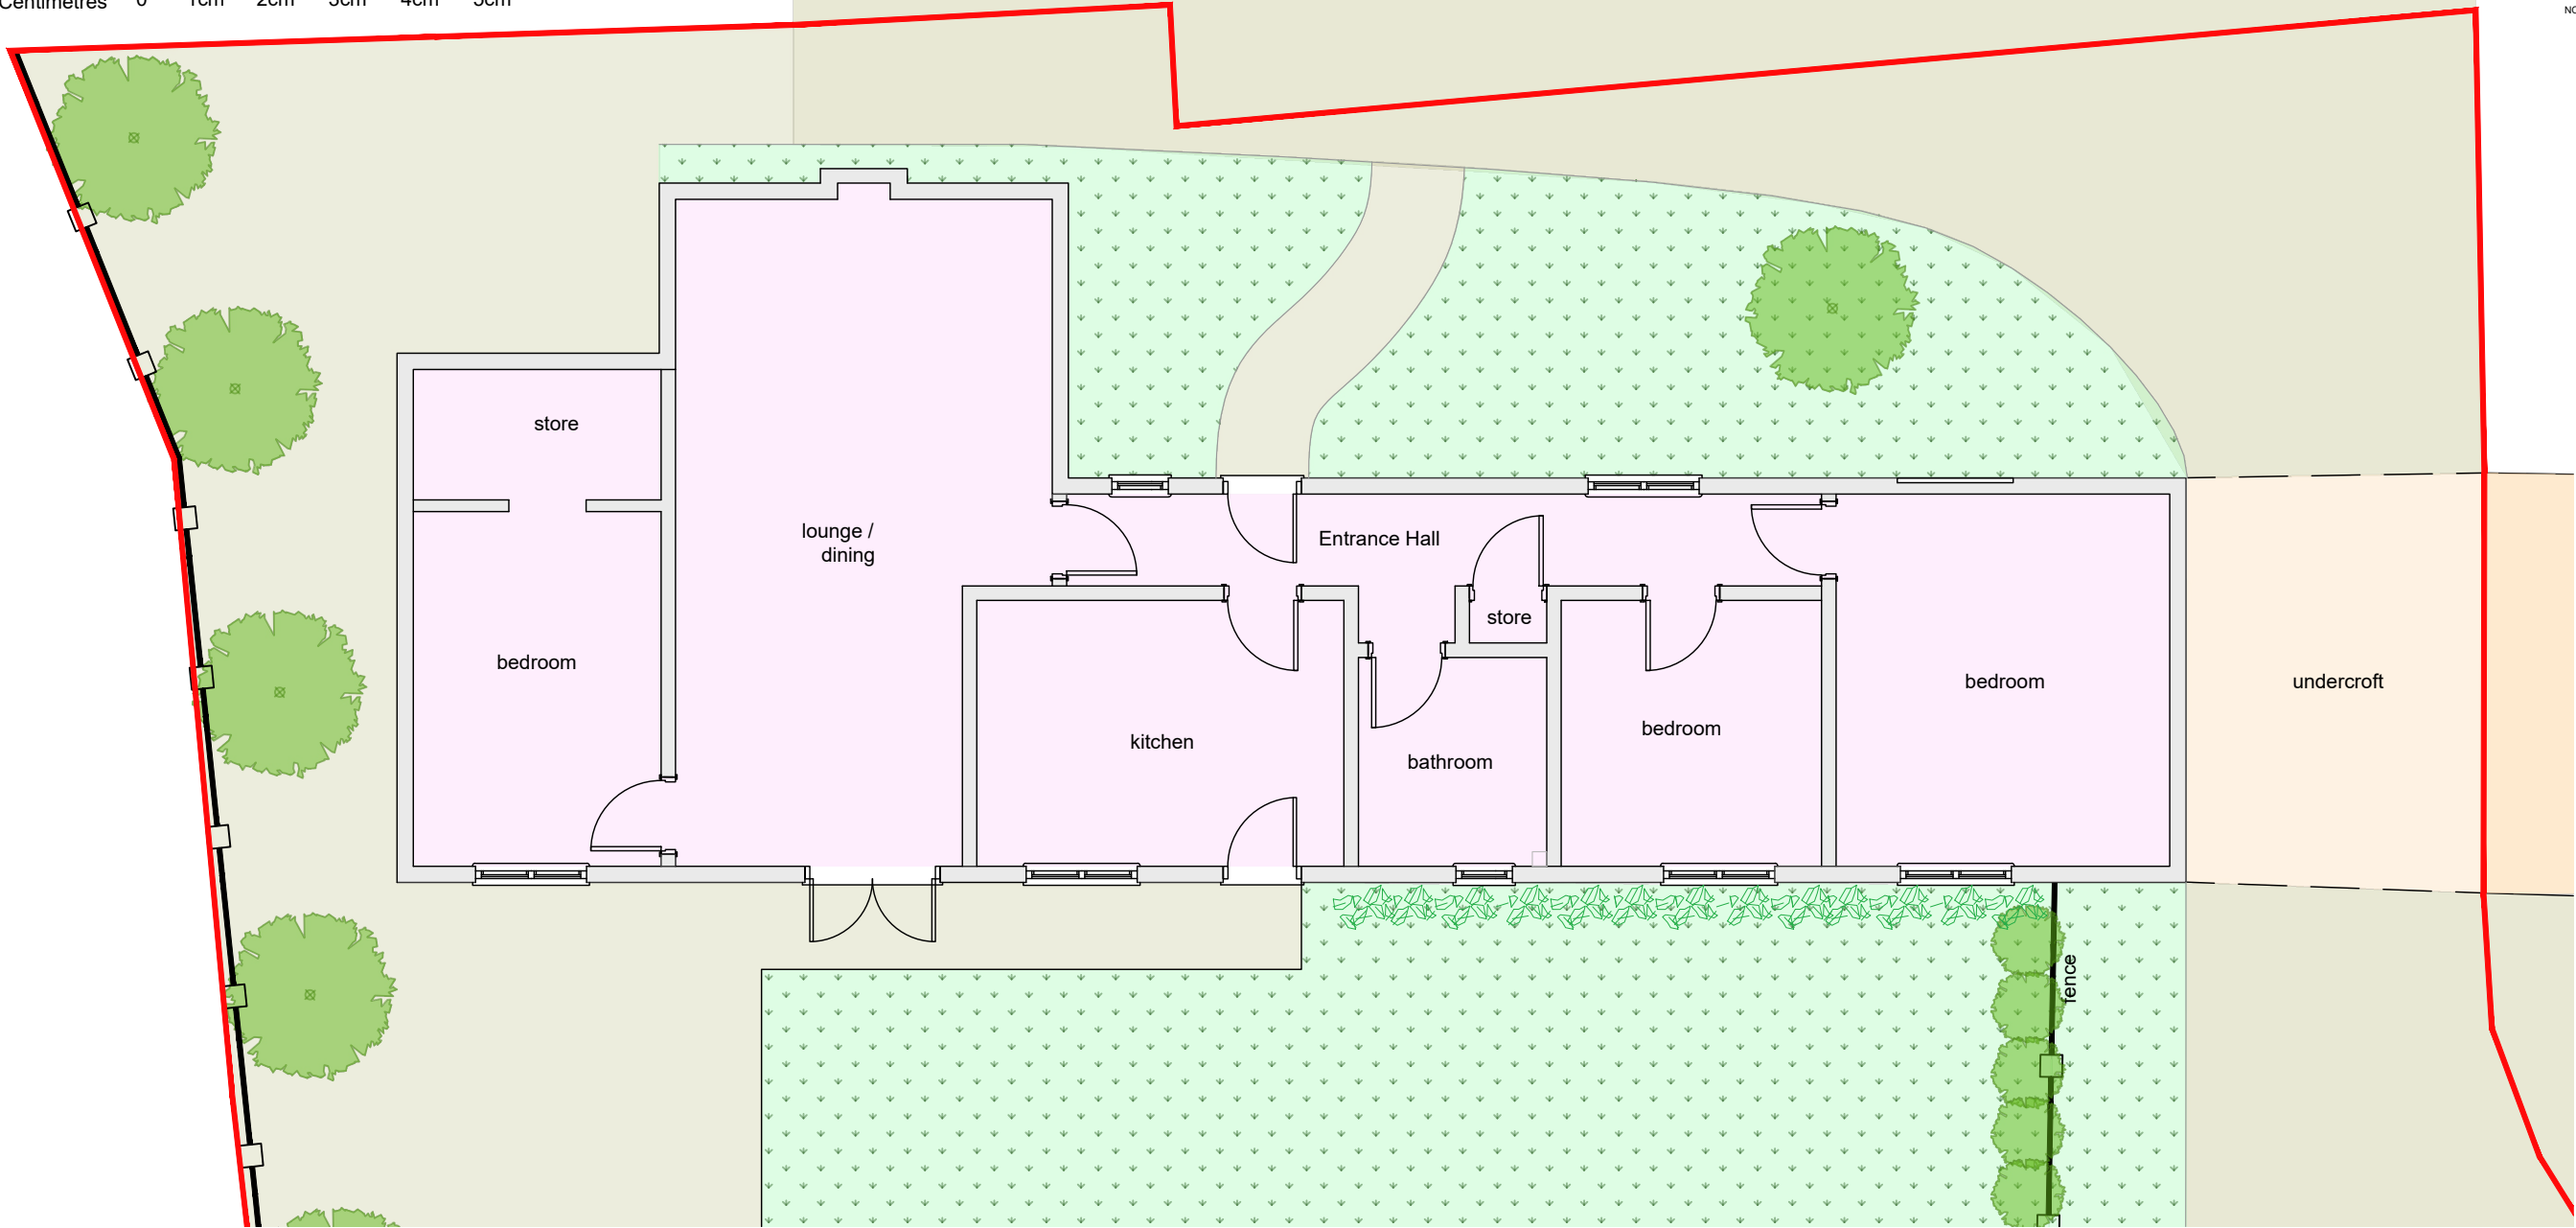

Existing Ground Floor Plan
1:75



Existing Rear Elevation
1:75

A		18.01.26		undercroft redrawn			
REVISION	DATE	NOTES			CHK		
FOR PLANNING							
Client							
Mr & Mrs Smith							
Project							
Bull in Oak Court, Hereford Cottage Bosworth Road, Cadeby, CV13 0DW							
Drawing Title							
EXISTING PLANS AND ELEVATIONS							
Drawn	Checked	Paper Size	Scale	Date			
PA	QS	A3	1:75	28-07-2025			
Project No.		Drawing No.			Revision		
25-016		0101			A		