



The copyright of this drawing is vested with AP Engineering Design Ltd and must not be copied or reproduced without the consent of the company.

Figured dimensions only to be taken from this drawing. DO NOT SCALE.
All contractors must visit the site and be responsible for checking all setting out dimensions and notifying the architect of any discrepancies prior to any manufacture or construction work.

NOTES:

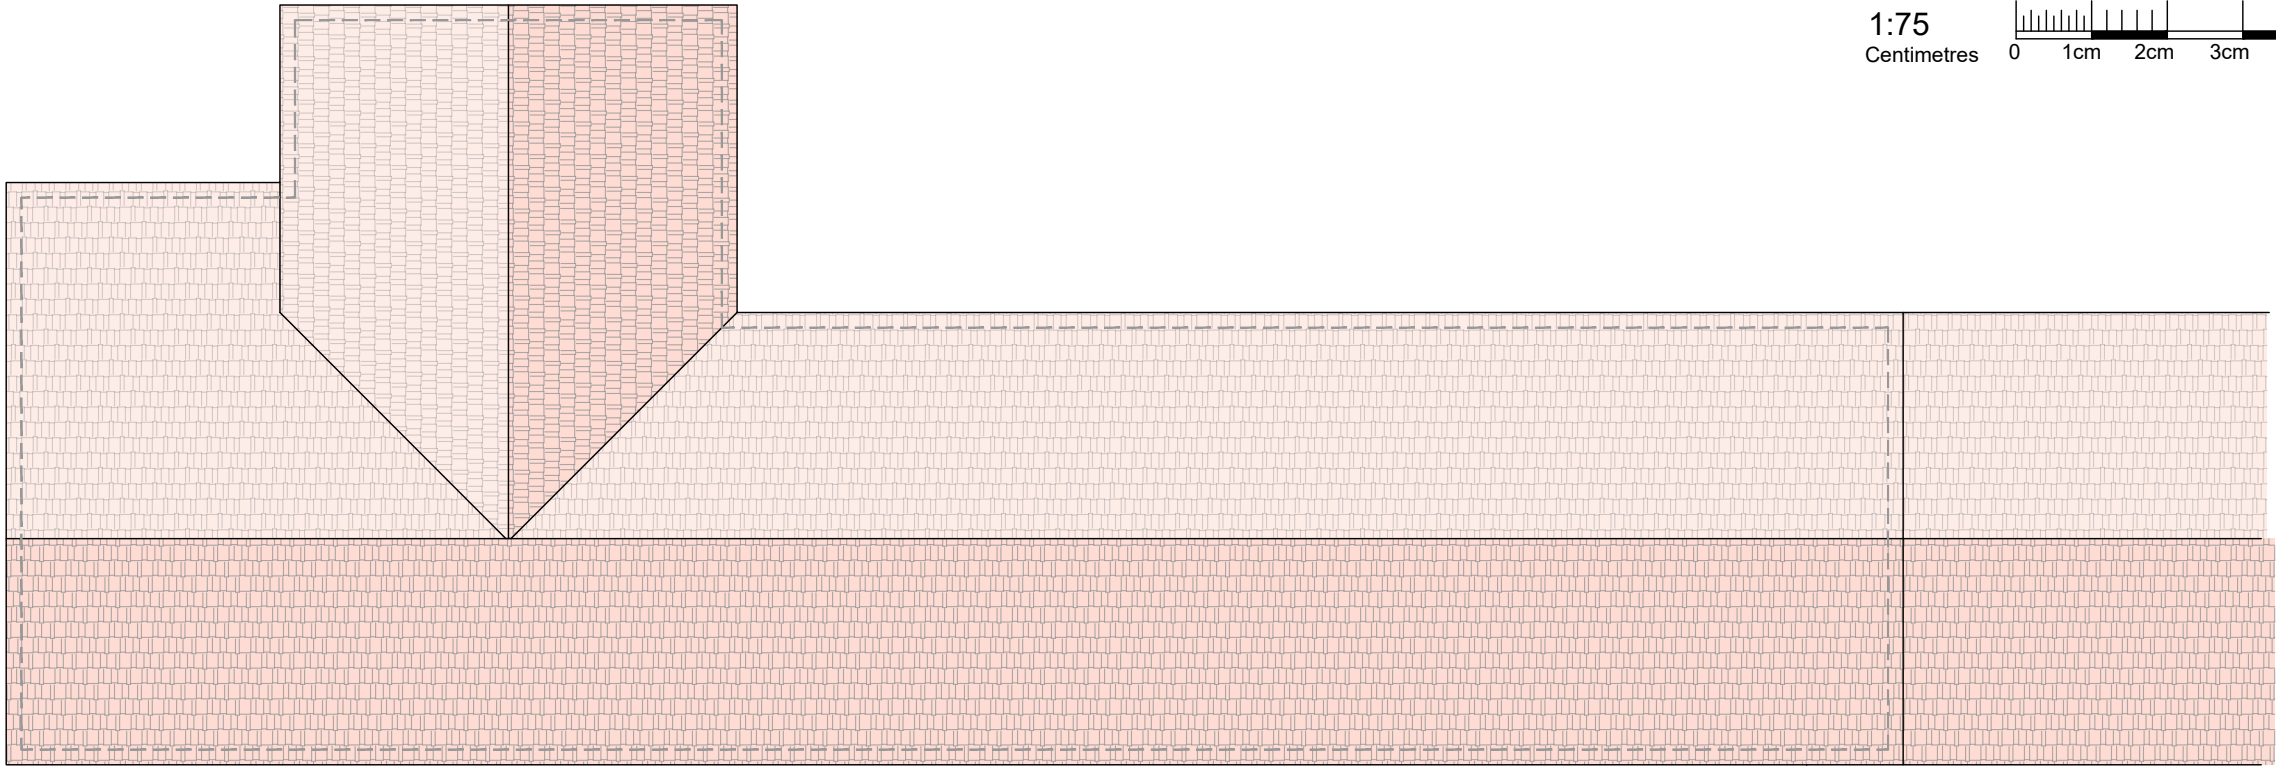

Existing Roof Plan
1:75

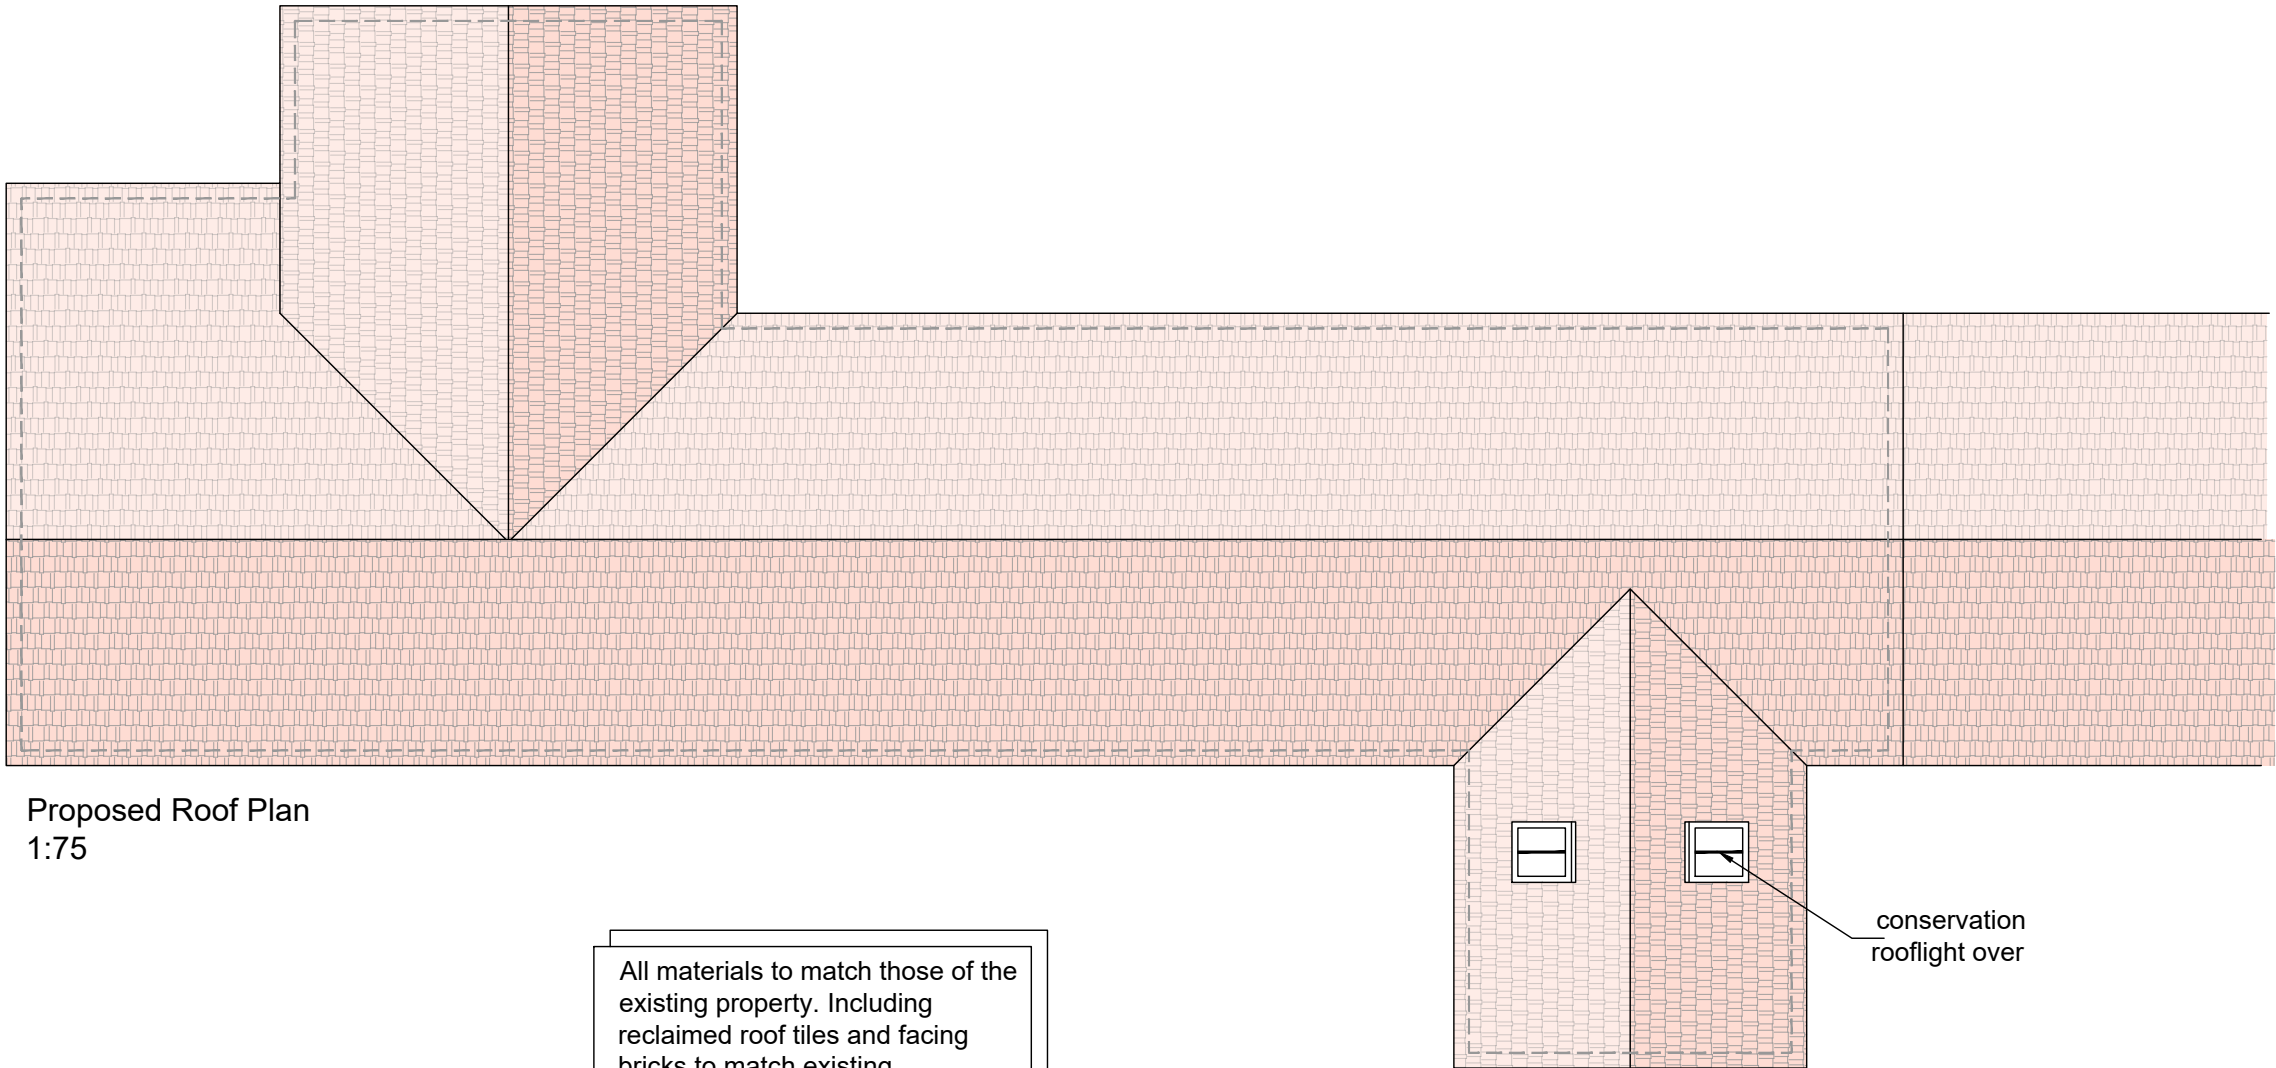

Proposed Roof Plan
1:75

A		18.01.26		rooflights added	
REVISION		DATE		NOTES	
FOR PLANNING					
Client					
Mr & Mrs Smith					
Project					
Bull in Oak Court, Hereford Cottage Bosworth Road, Cadeby, CV13 0DW					
Drawing Title					
PROPOSED PLANS AND ELEVATIONS					
Drawn		Checked		Paper Size	
PA		QS		A3	
				Scale	
				1:75	
				Date	
				28-07-2025	
Project No.		Drawing No.		Revision	
25-016		0105		A	

