


The copyright of this drawing is vested with AP Engineering Design Ltd and must not be copied or reproduced without the consent of the company.

Figured dimensions only to be taken from this drawing. DO NOT SCALE.

All contractors must visit the site and be responsible for checking all setting out dimensions and notifying the architect of any discrepancies prior to any manufacture or construction work.


NOTES:

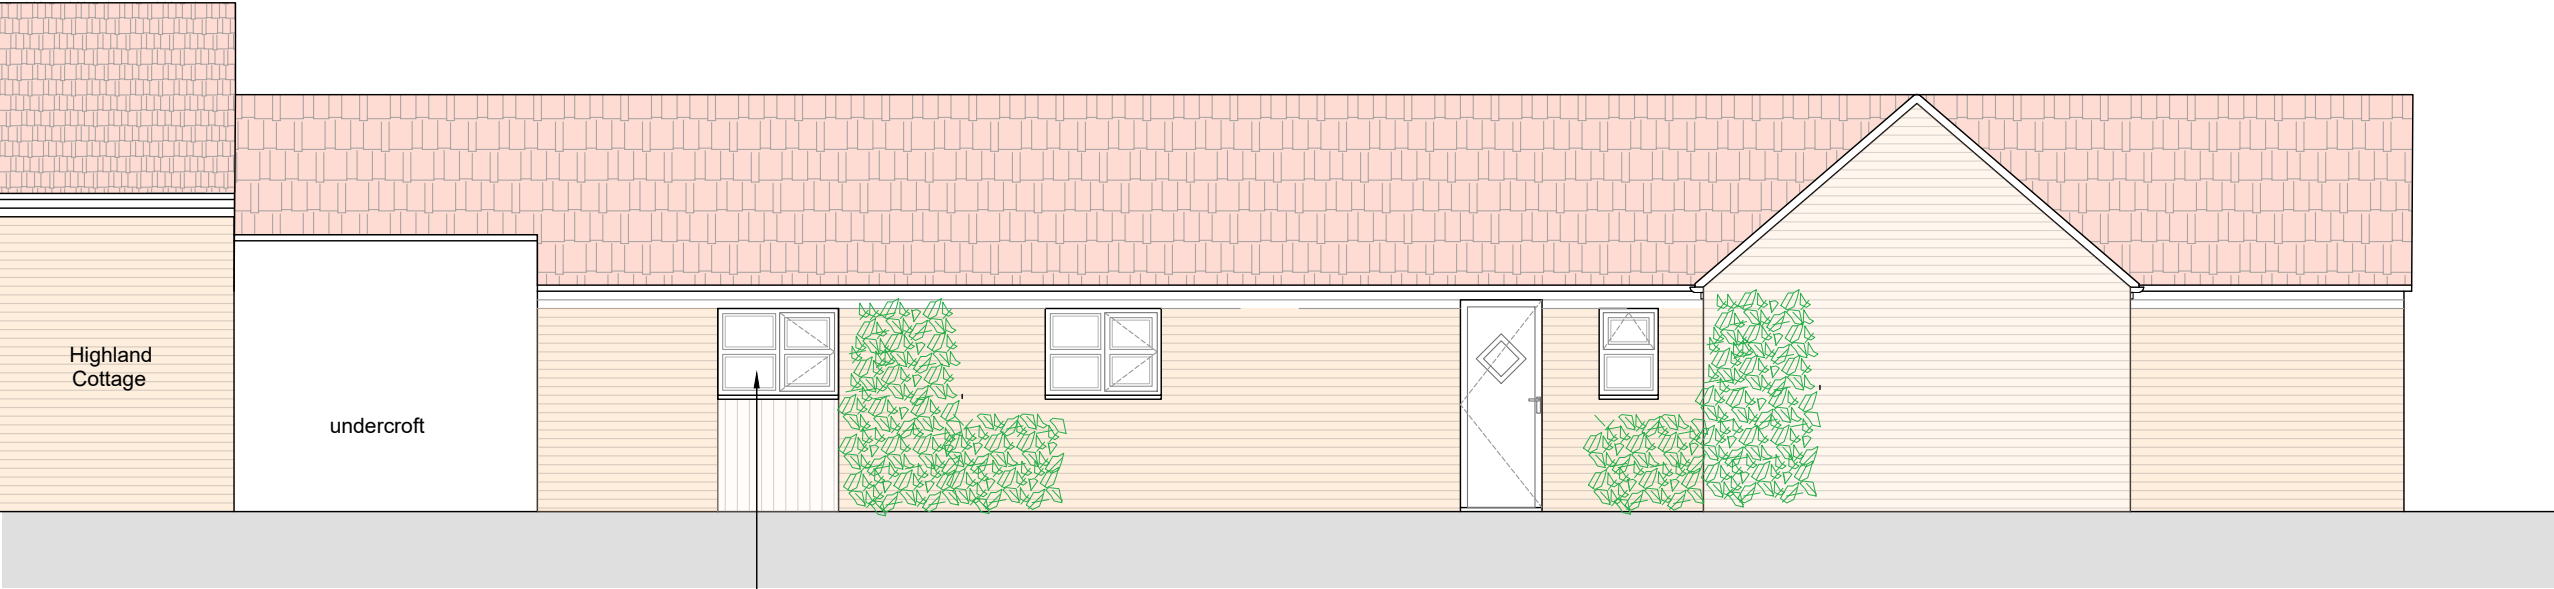

Proposed Front Elevation
1:75



Photo of Existing
Front Elevation

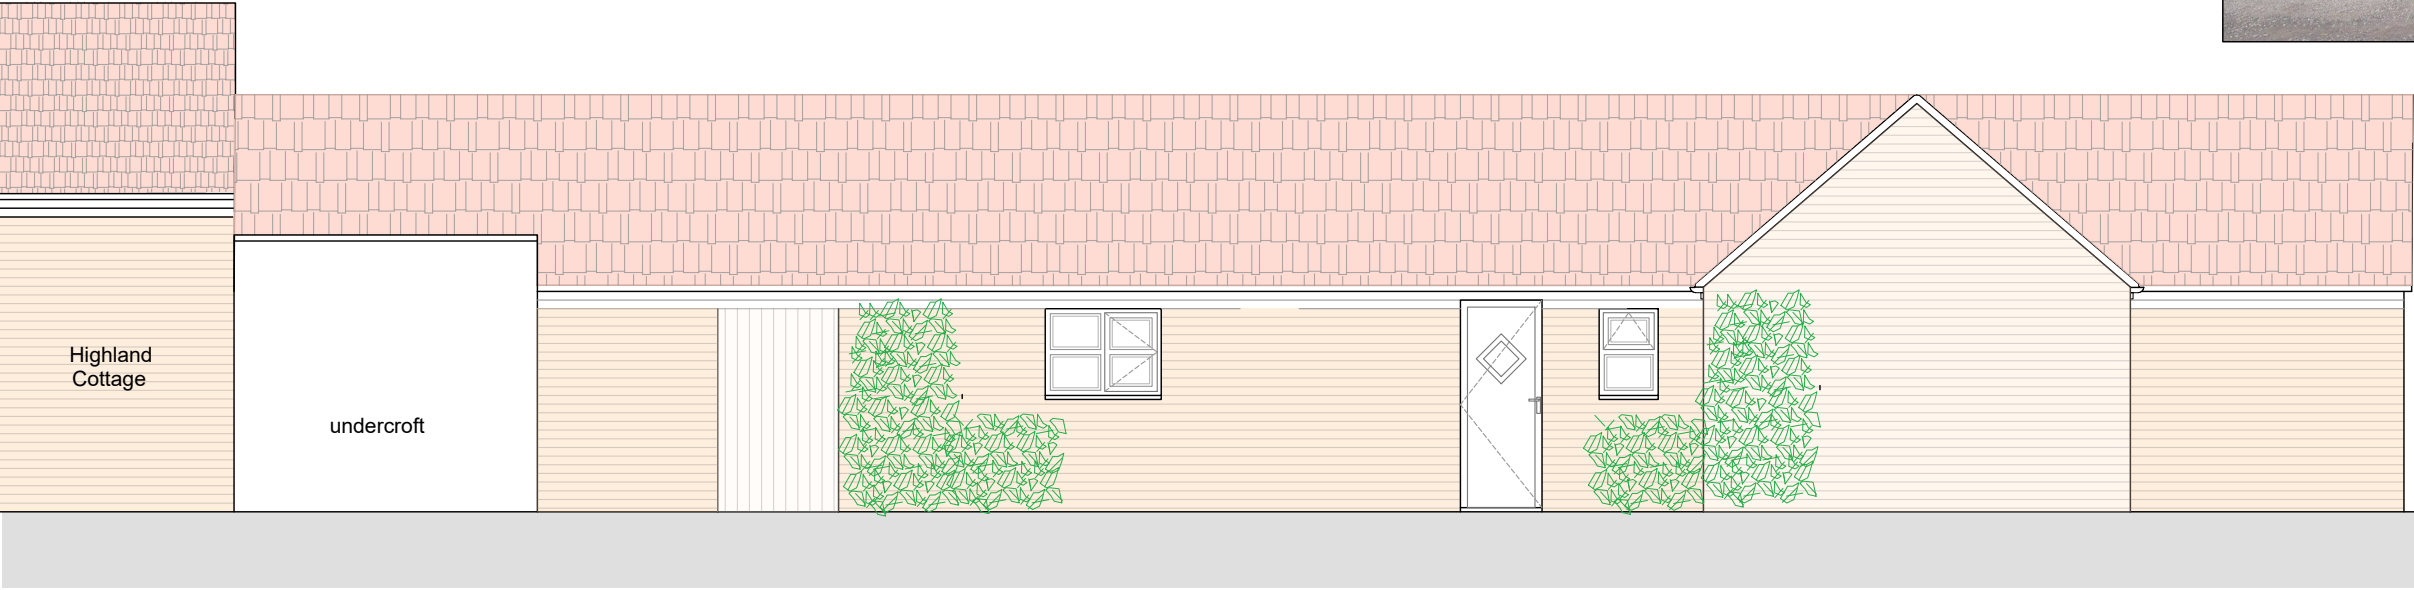

Existing Front Elevation
1:75

REVISION		DATE	NOTES	CHK
FOR PLANNING				
Client				
Mr & Mrs Smith				
Project				
Bull in Oak Court, Hereford Cottage Bosworth Road, Cadeby, CV13 0DW				
Drawing Title				
EXISTING AND PROPOSED FRONT ELEVATIONS				
Drawn	Checked	Paper Size	Scale	Date
PA	QS	A3	1:75	18-01-2026
Project No.		Drawing No.	Revision	
25-016		0106	-	