




Front Elevation




Side Elevation



Rear Elevation

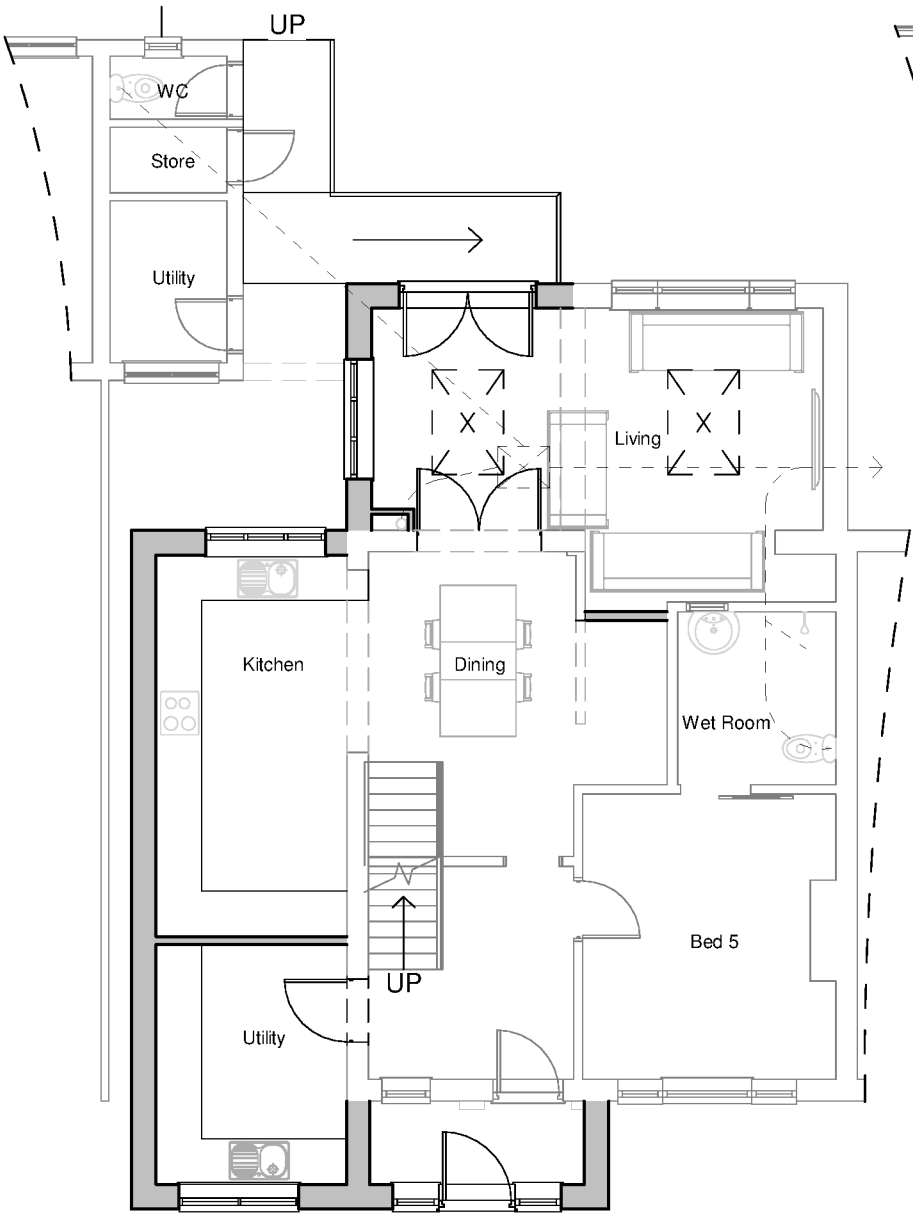

Ground Floor Plan

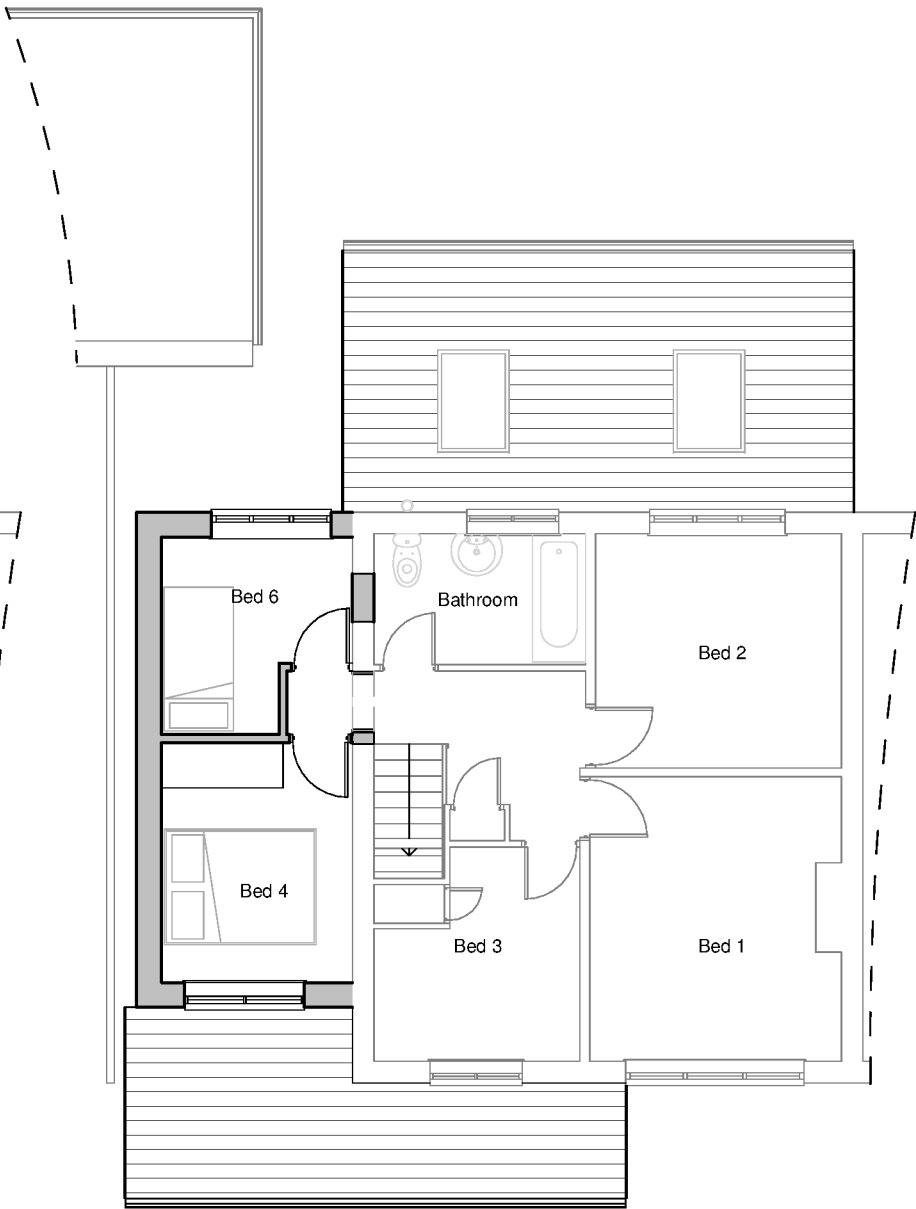


First Floor Plan



3D Rear View



3D Front View

 

Client Victoria Price			
Project Proposed Exts & Alts, 19 Featherston Drive, Burbage	Scale 1:100	Job No. 18/37	
	Date April 2018	Drawing No.	
Drawing Scheme 02	Author SS	Sheet A3	03D

THE COPYRIGHT OF THIS DRAWING IS VESTED IN HAYWARD ARCHITECTS LTD.
REPRODUCTION IN ANY FORM EITHER IN WHOLE OR IN PART IS FORBIDDEN WITHOUT THE PRIOR WRITTEN PERMISSION
OF THE COPYRIGHT HOLDER. DO NOT SCALE FROM DRAWING AND ONLY FIGURED DIMENSIONS ARE TO BE USED

hayward

ARCHITECTS LTD

19 Station Road
Hinckley
Leicestershire
LE10 1AW

Tel: 01455 635 665
Fax: 01455 618 971
www.hayward-architects.co.uk

Drawing Status
Planning Stage