




Front Elevation




Side Elevation




Rear Elevation

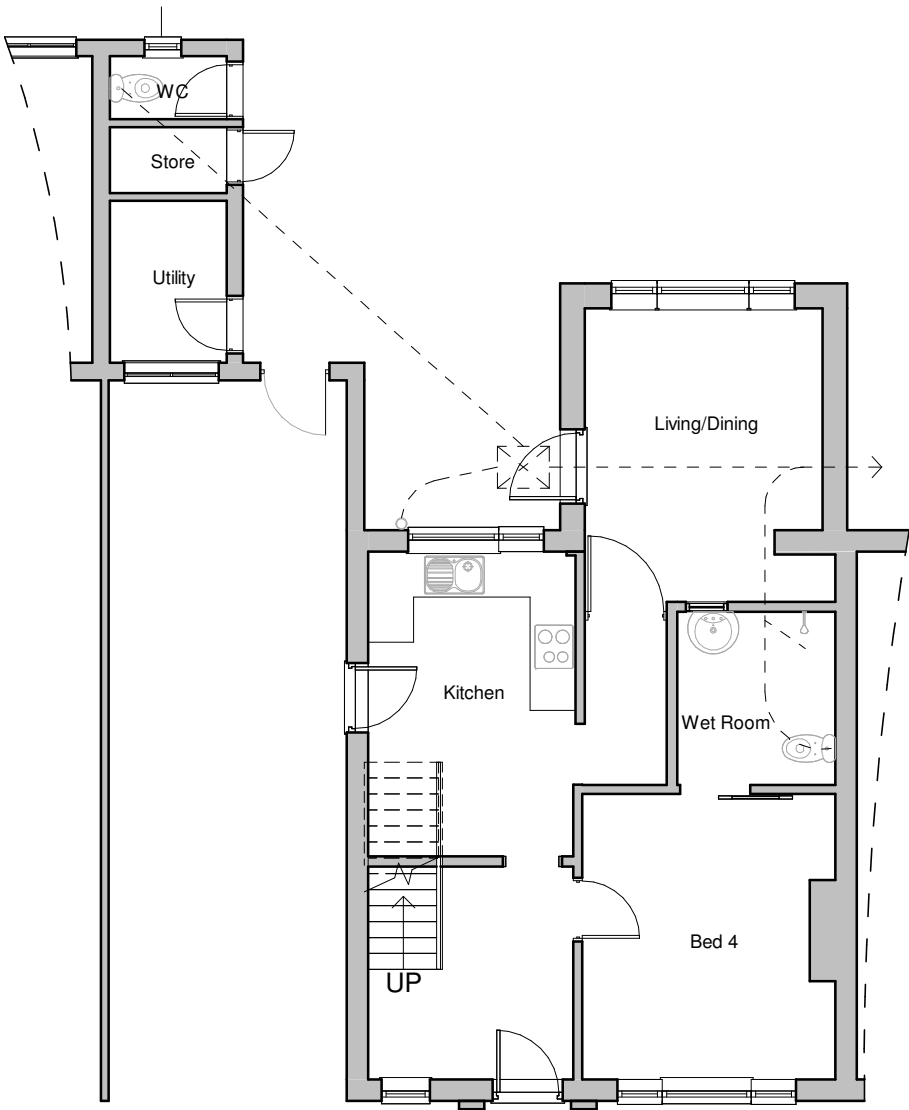

Ground Floor Plan

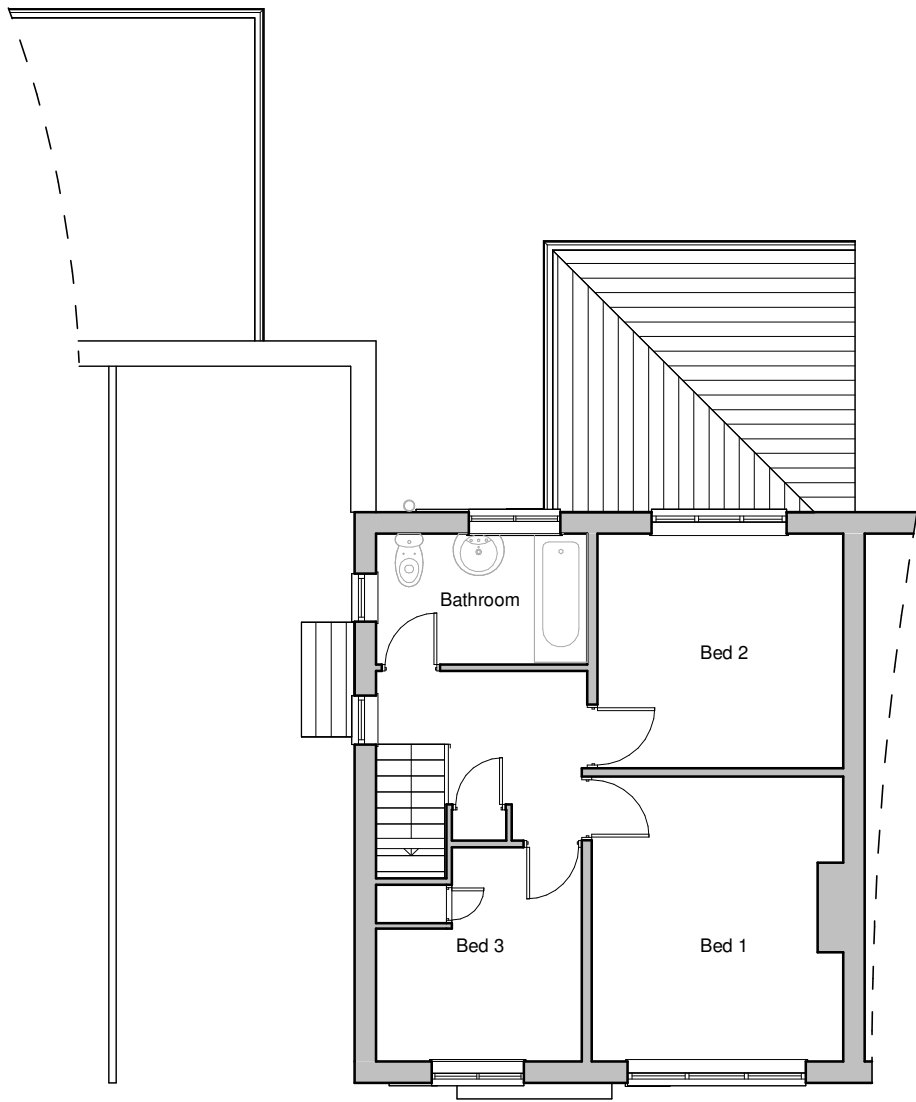

First Floor Plan

 

Client Victoria Price						
Project Proposed Exts & Alts, 19 Featherston Drive, Burbage		Scale 1:100				Job No. 18/37
Drawing Survey		Date April 2018		Drawing No. 01A		
		Author SS		Sheet A3		
THE COPYRIGHT OF THIS DRAWING IS VESTED IN HAYWARD ARCHITECTS LTD. REPRODUCTION IN ANY FORM, EITHER IN WHOLE OR IN PART IS FORBIDDEN WITHOUT THE PRIOR WRITTEN PERMISSION OF THE COPYRIGHT HOLDER. DO NOT SCALE FROM DRAWING AND ONLY FIGURED DIMENSIONS ARE TO BE USED						Drawing Status Planning Stage

19 Station Road
 Hinckley
 Leicestershire
 LE10 1AW
www.hayward-architects.co.uk

Tel: 01455 635 665
 Fax: 01455 618 971