



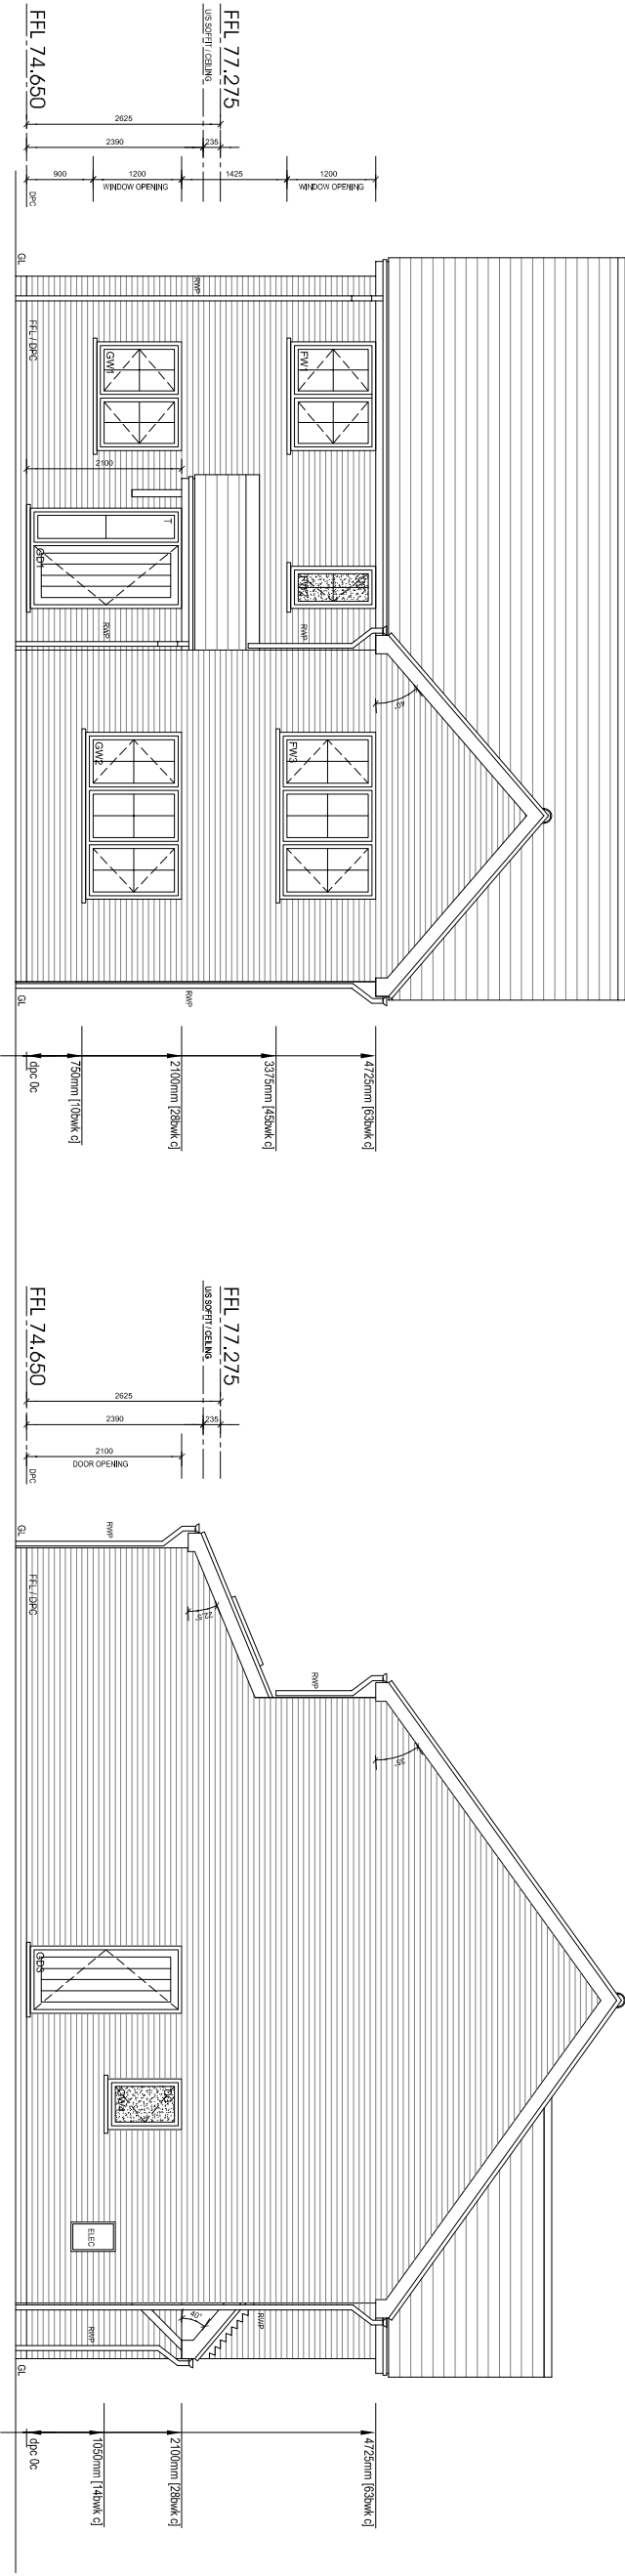

FRONT ELEVATION

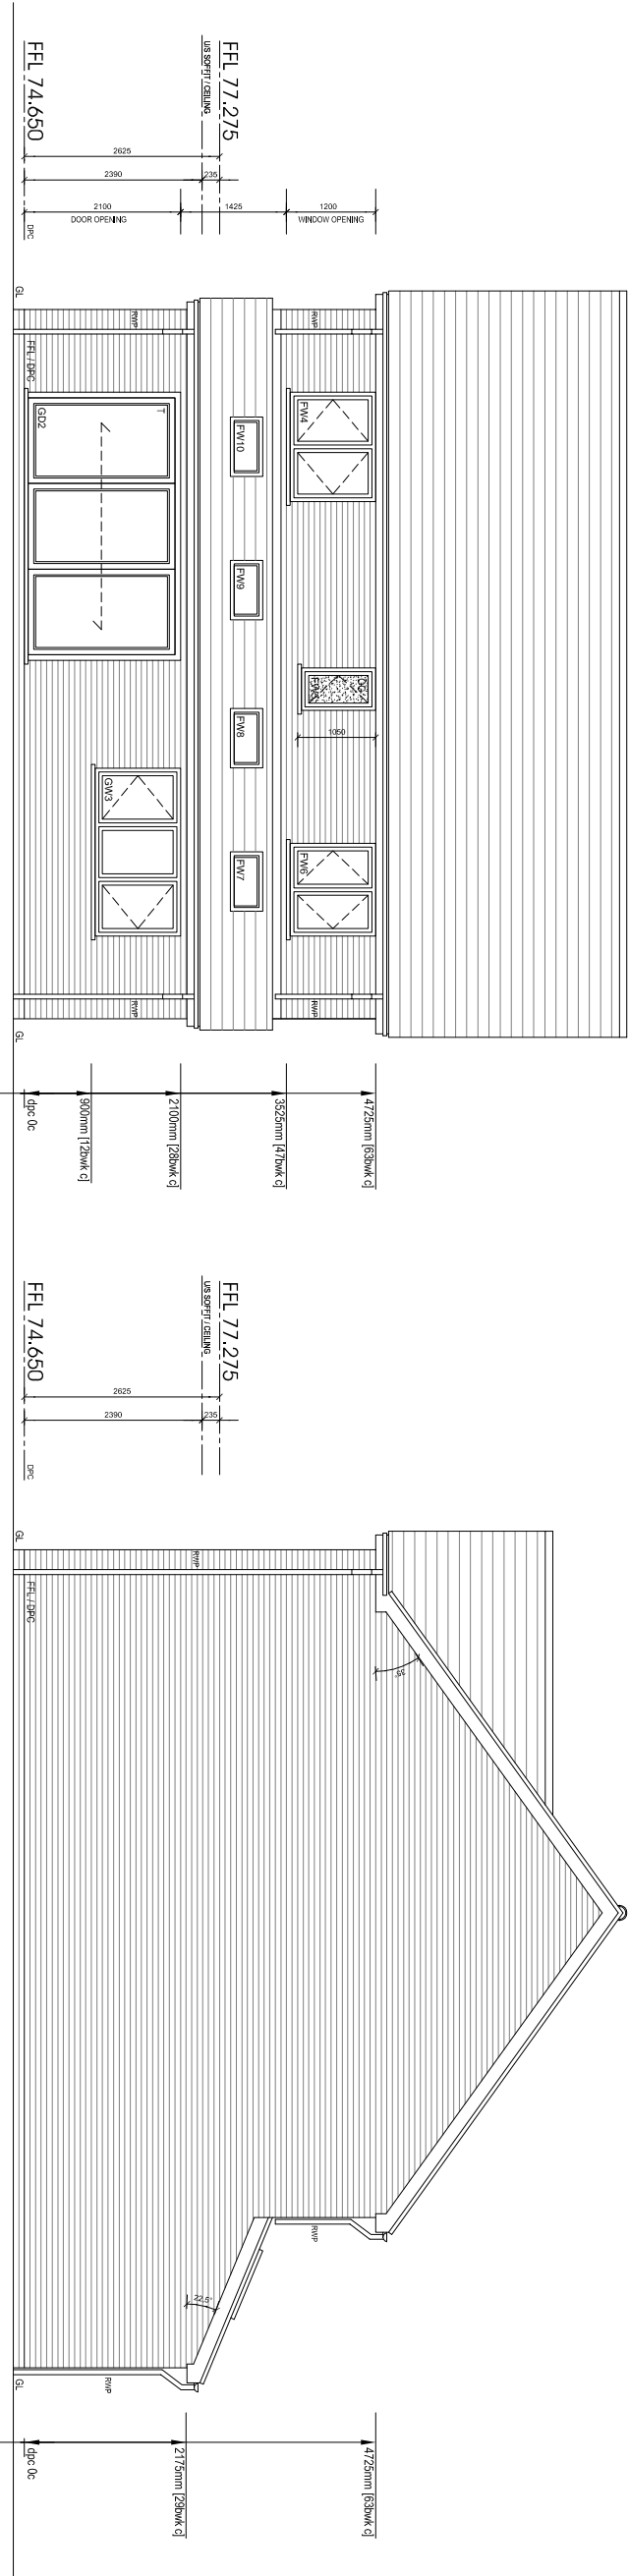

REAR ELEVATION

SIDE ELEVATION

This drawing and the building works depicted are the copyright of Curry Design Studio Ltd and may not be reproduced except by written permission. The contractor is to check and verify all existing structure and site dimensions, levels and sewer invert levels at connection points and all discrepancies must be reported to the client before work commences. The drawing must be read in conjunction with and checked against all relevant structural or other specialist drawings provided. Use only written dimensions - do not scale drawing.

|   |  |                                                          |  |                                   |  |
|---|--|----------------------------------------------------------|--|-----------------------------------|--|
| Curry Design Studio Ltd   |  | PROJECT                                                  |  | TITLE                             |  |
| 40 Station Rd, Wyde Green<br>Sutton Coldfield B73 5JY<br>Tel: 0121 354 9887 - 07958 309968<br>Email: mattcurry@blueyonder.co.uk |  | 12 Sketchley Lane<br>Ratcliffe Culey, Atherstone CV9 3NZ |  | Working - Plot 1<br>GA Elevations |  |
| CLIENT   |  | Mr D.Clarke + Mr A.Blake                                 |  | DRAWN MC                          |  |
| DRAWING No. 220/WT3   |  | REVISION A                                               |  | CHECKED                           |  |
| DATE   |  | 01.23                                                    |  | SCALE 1:100@A3                    |  |

15.04.23  
PRELIMINARY ISSUE