



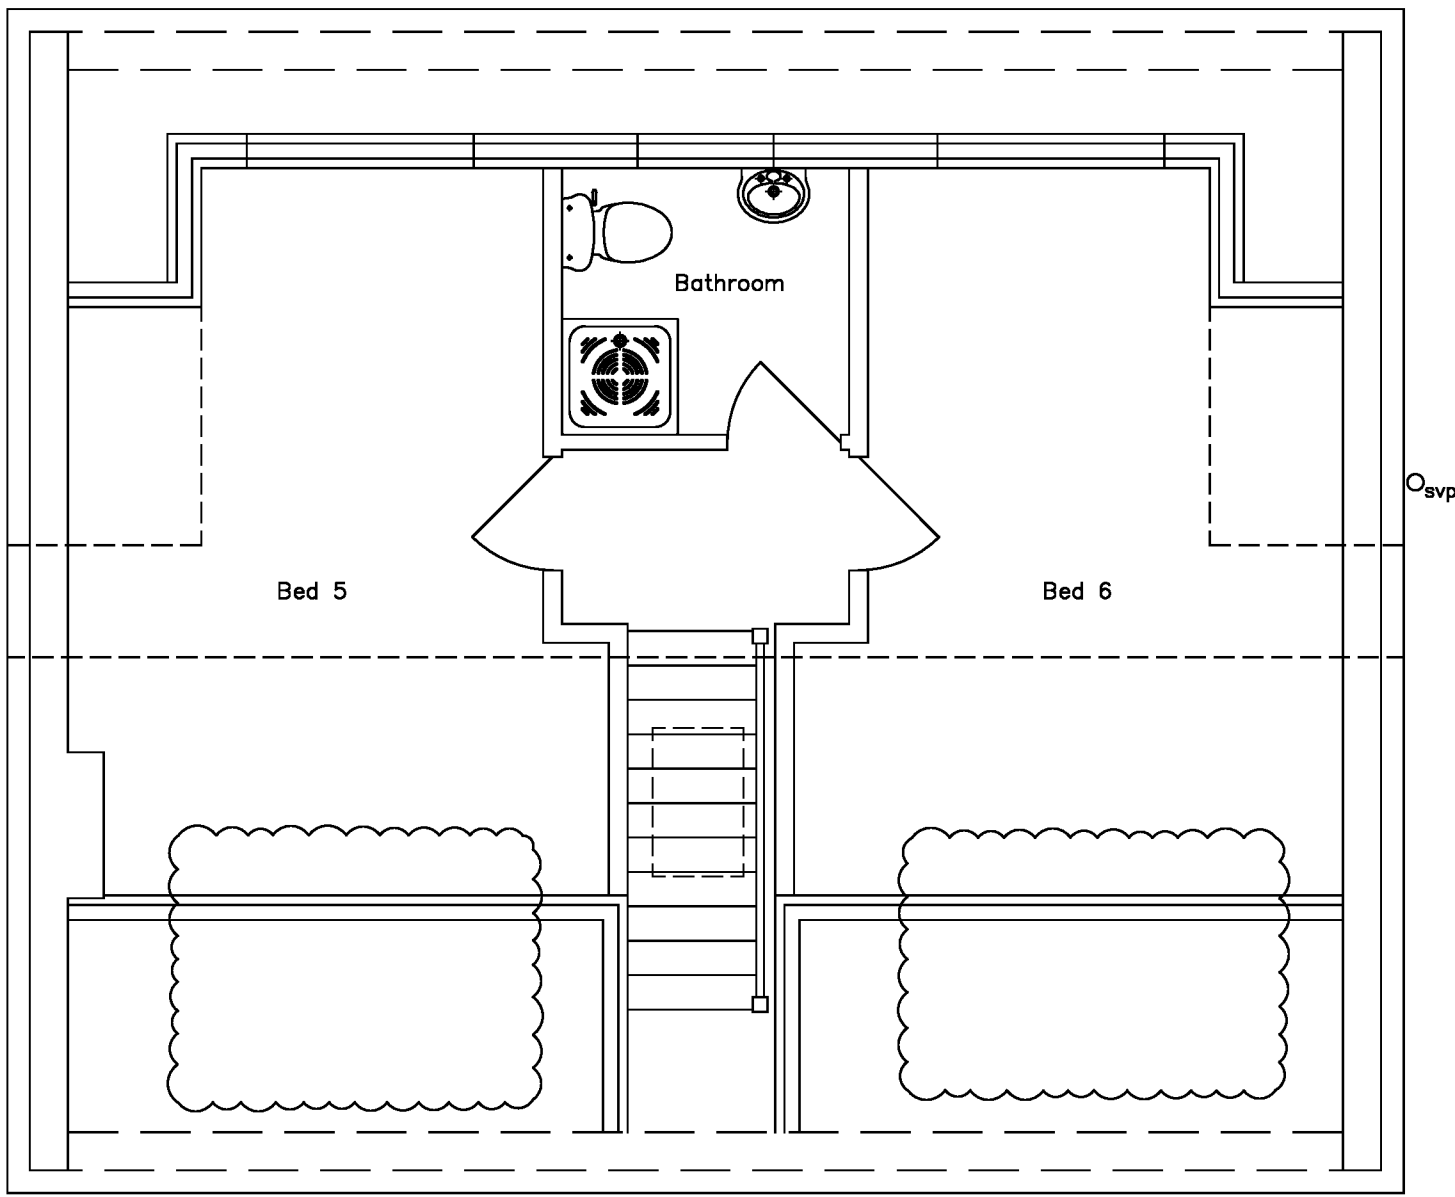


Prop. Second Floor Plan

SCALE 1:50

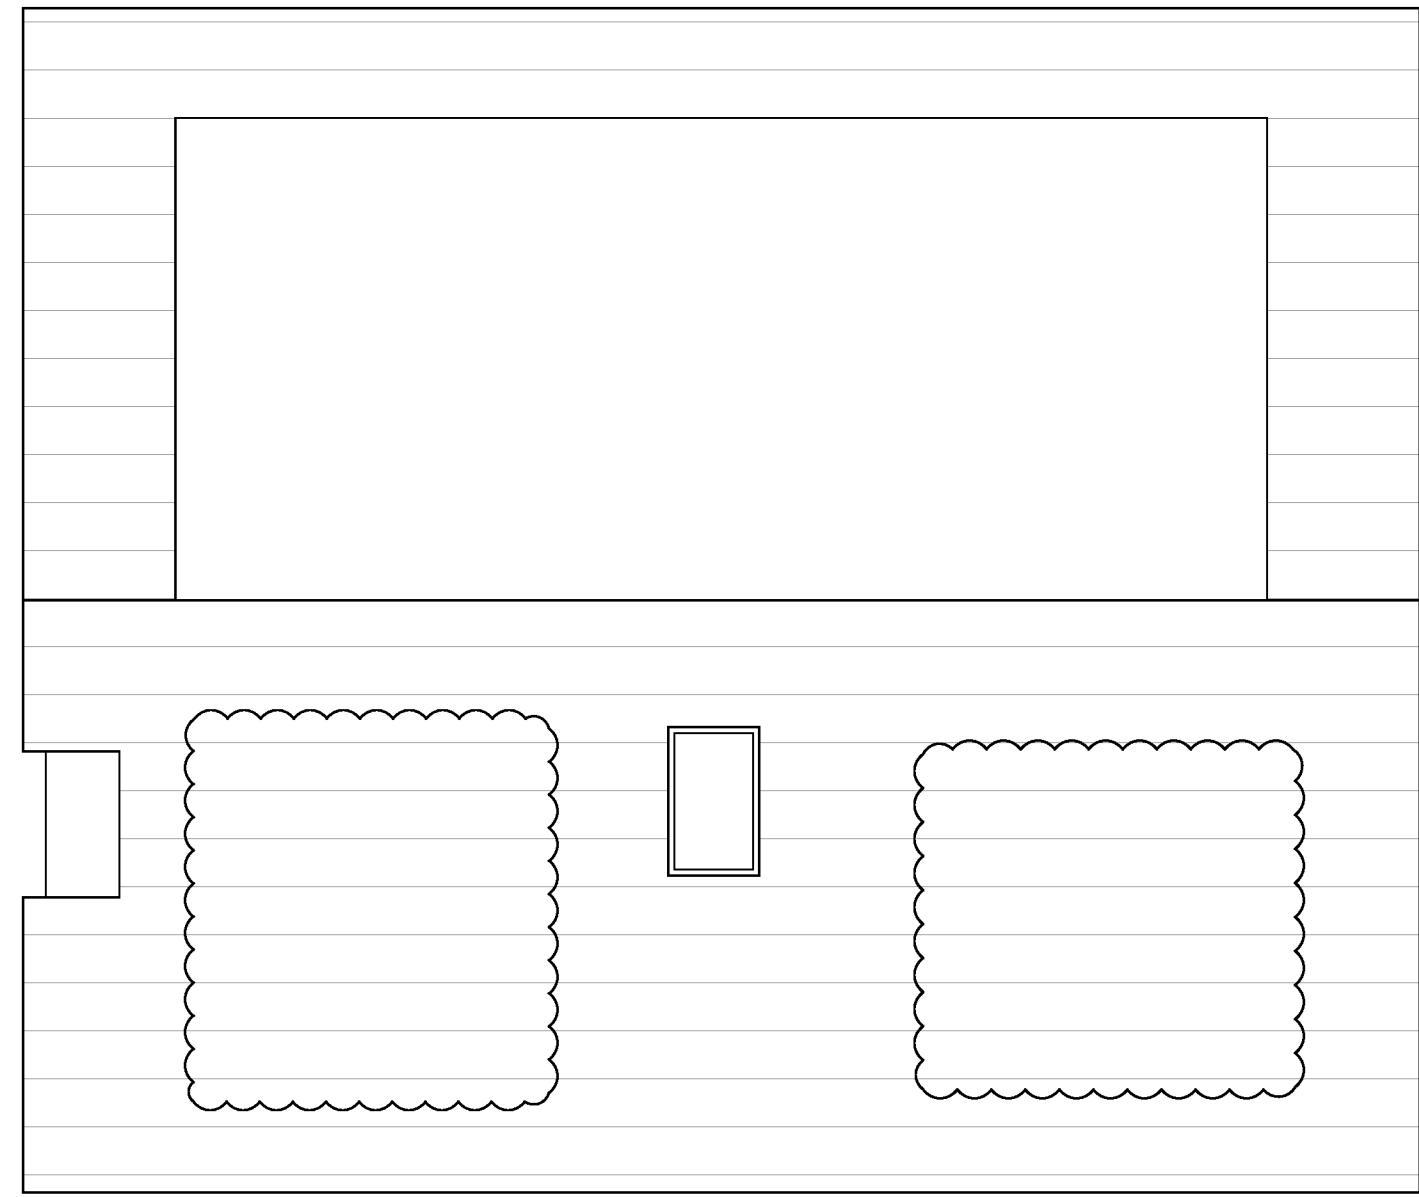

Prop. Roof Plan

SCALE 1:50

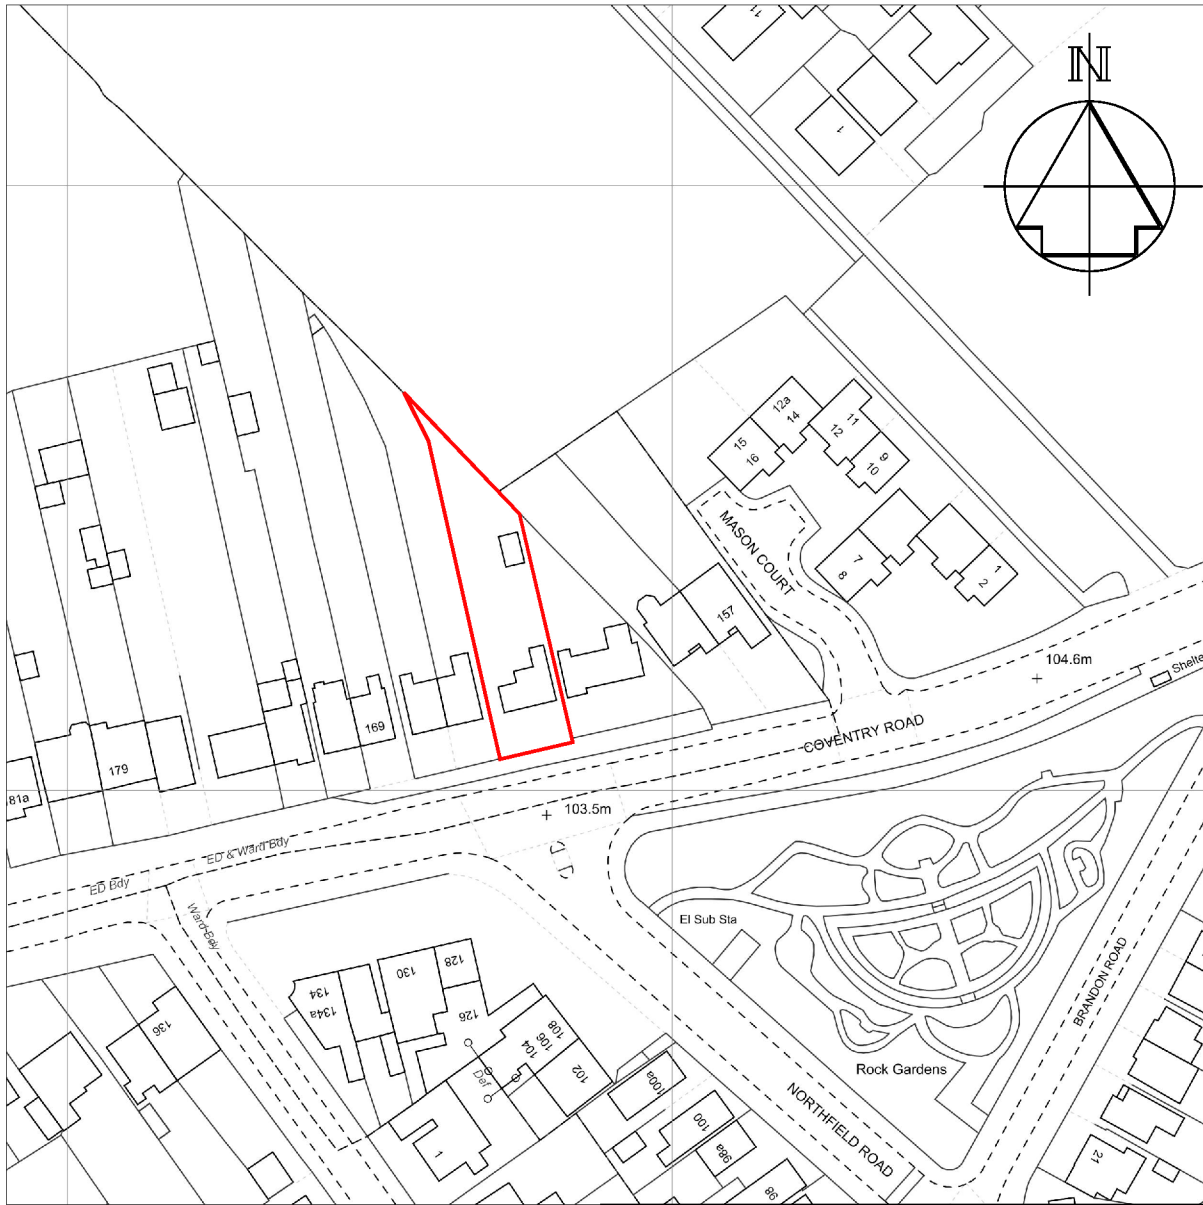


Site Location Plan

SCALE 1:1250




LINEAR SCALE 1:1250

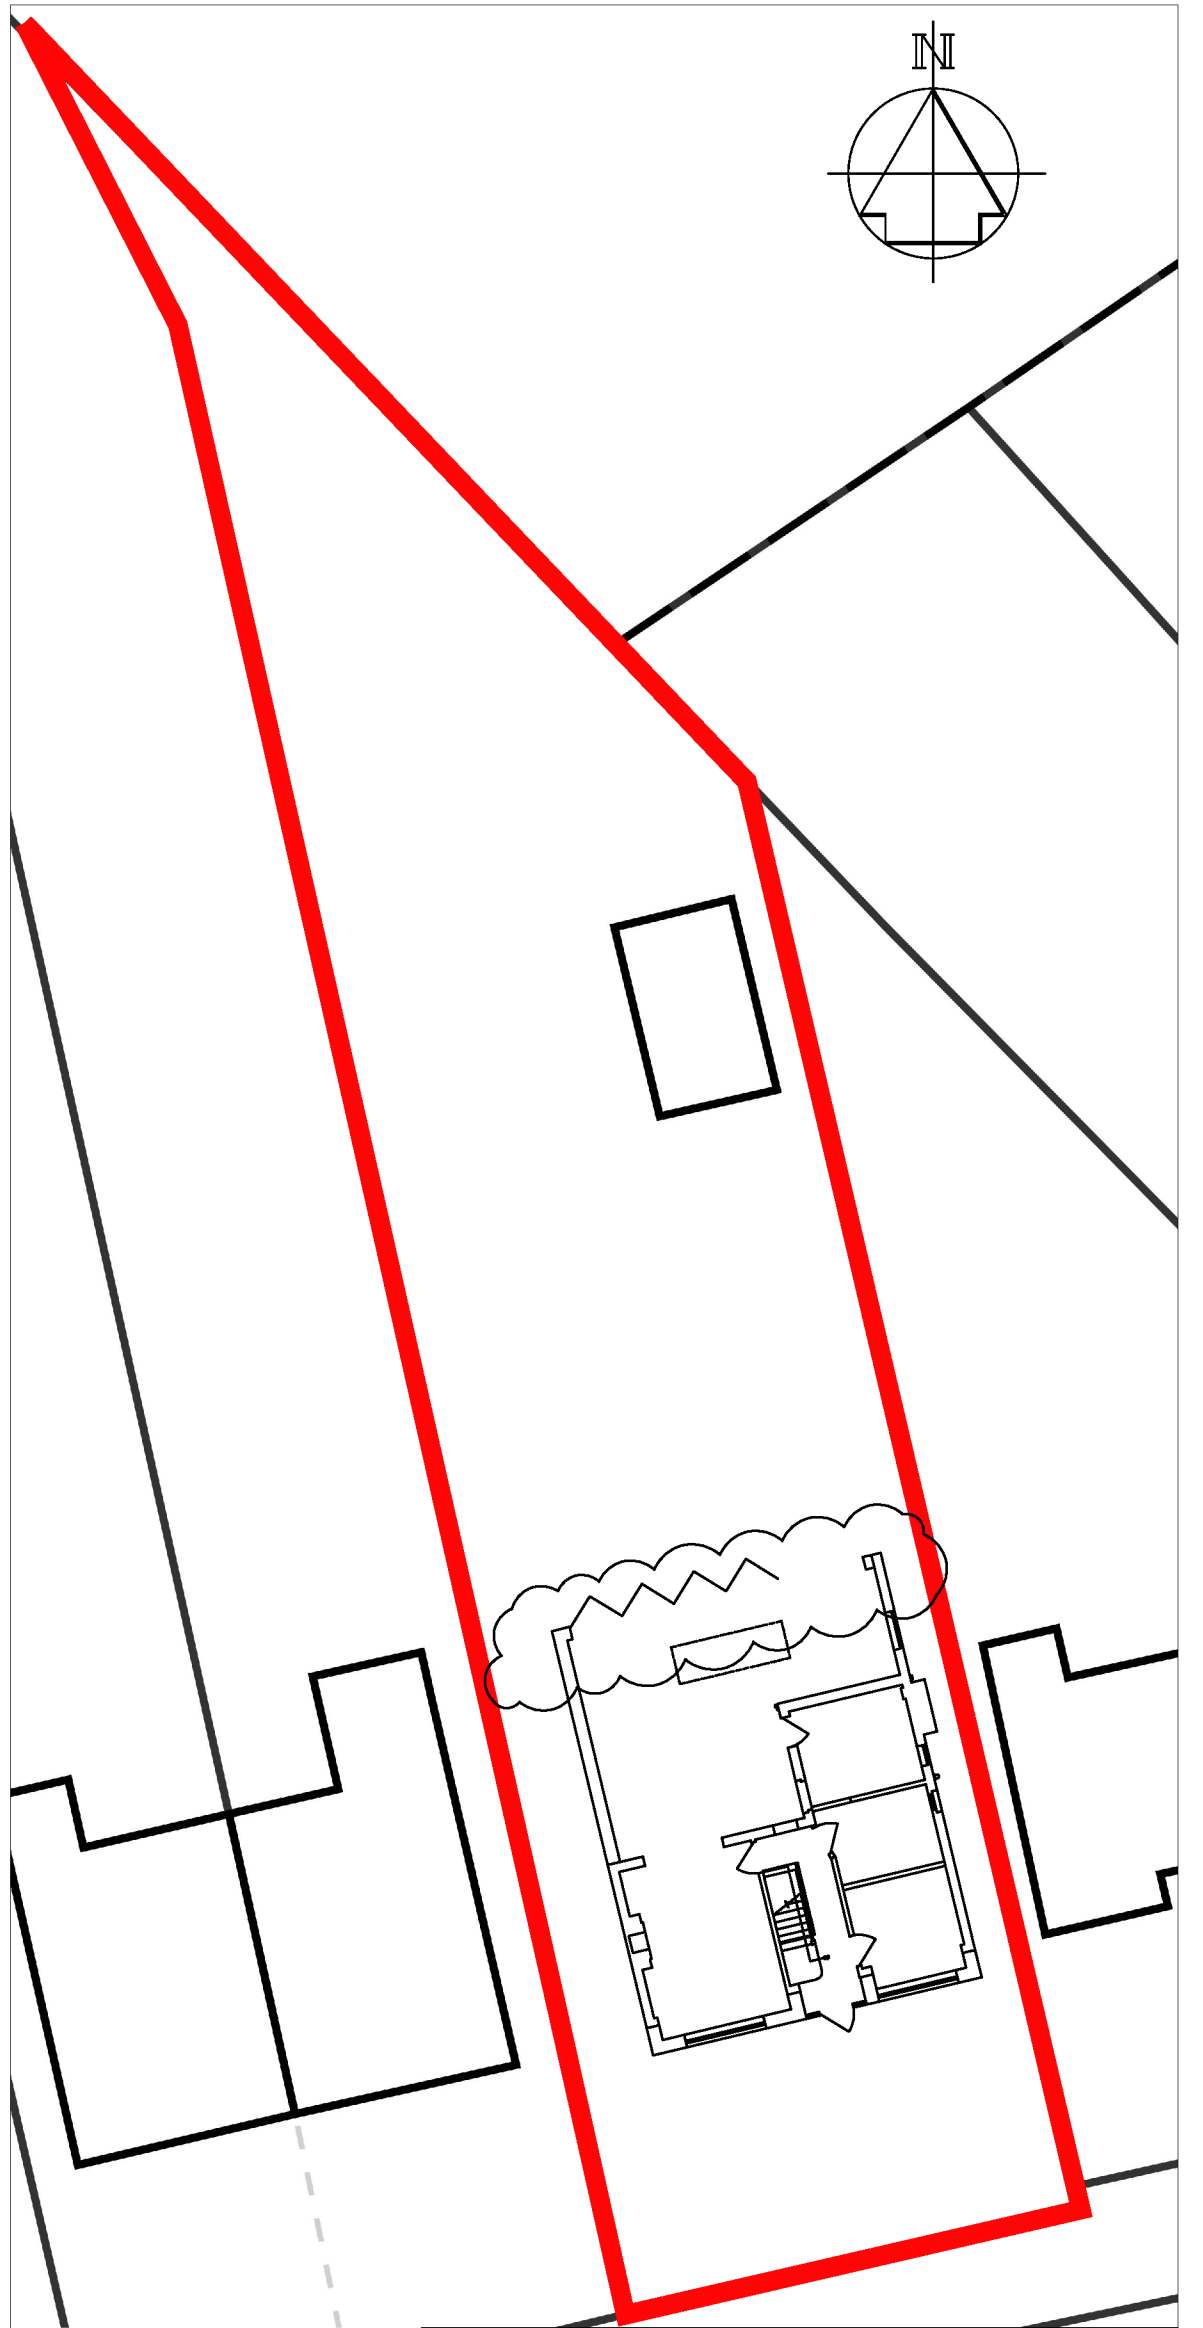

Block Plan

SCALE 1:200

 

LINEAR SCALE 1:200

NOTES:

1. ALL MATERIALS TO MATCH EXISTING AS CLOSE AS PRACTICAL
2. ALL DIMENSIONS TO BE CHECKED ON SITE BY BUILDER BEFORE WORK COMMENCES

2	15/06/23	UPDATED AS CLOUDED	KBB
1	12/06/23	SCALES UPDATED AS CLOUDED	KBB
0	07/03/23	ISSUED FOR APPROVAL	KBB

Rev.	Date	Details	Drawn
------	------	---------	-------

KB Design Services

154 Parkville Highway, Halbrooks,
Coventry CV6 4HY
Tel: 07843671806
e-mail: kbdesign@hotmail.co.uk

Project	Proposed Double and Single Storey Extensions at 163 Coventry Road, Hinckley LE10 0JS
---------	---


Client	Mr R. Hayes
--------	-------------

Title	Proposed Plans and Site Plans
-------	-------------------------------

Drawn	KBB	Scale	1:50, 500, 1250 @ A	Date	February 2023
-------	-----	-------	---------------------	------	---------------

Status	For Approval
--------	--------------

Dwg. No.	M2202_PL_DRG_0002	Rev.	2
----------	-------------------	------	---

 

Scale 1:50