



Notes:

1. Contractors must check all dimensions on site. Only figured dimensions are to be worked from. Discrepancies must be reported to the Architect or Engineer before proceeding. © This drawing is copyright.
2. Reproduced from OS Stemap @ by permission of Ordnance Survey® on behalf of the Controller of Her Majesty's Stationary Office. © Crown copyright 2008. All rights reserved. Licence number 05457548.
3. Do not scale off this drawing. Work to written dims only and any discrepancies to be notified to the architect.
4. This drawing must be read in conjunction with all other relevant Architects, Structural Engineers, M&E Engineers, and all other relevant consultants drawings details and specifications.

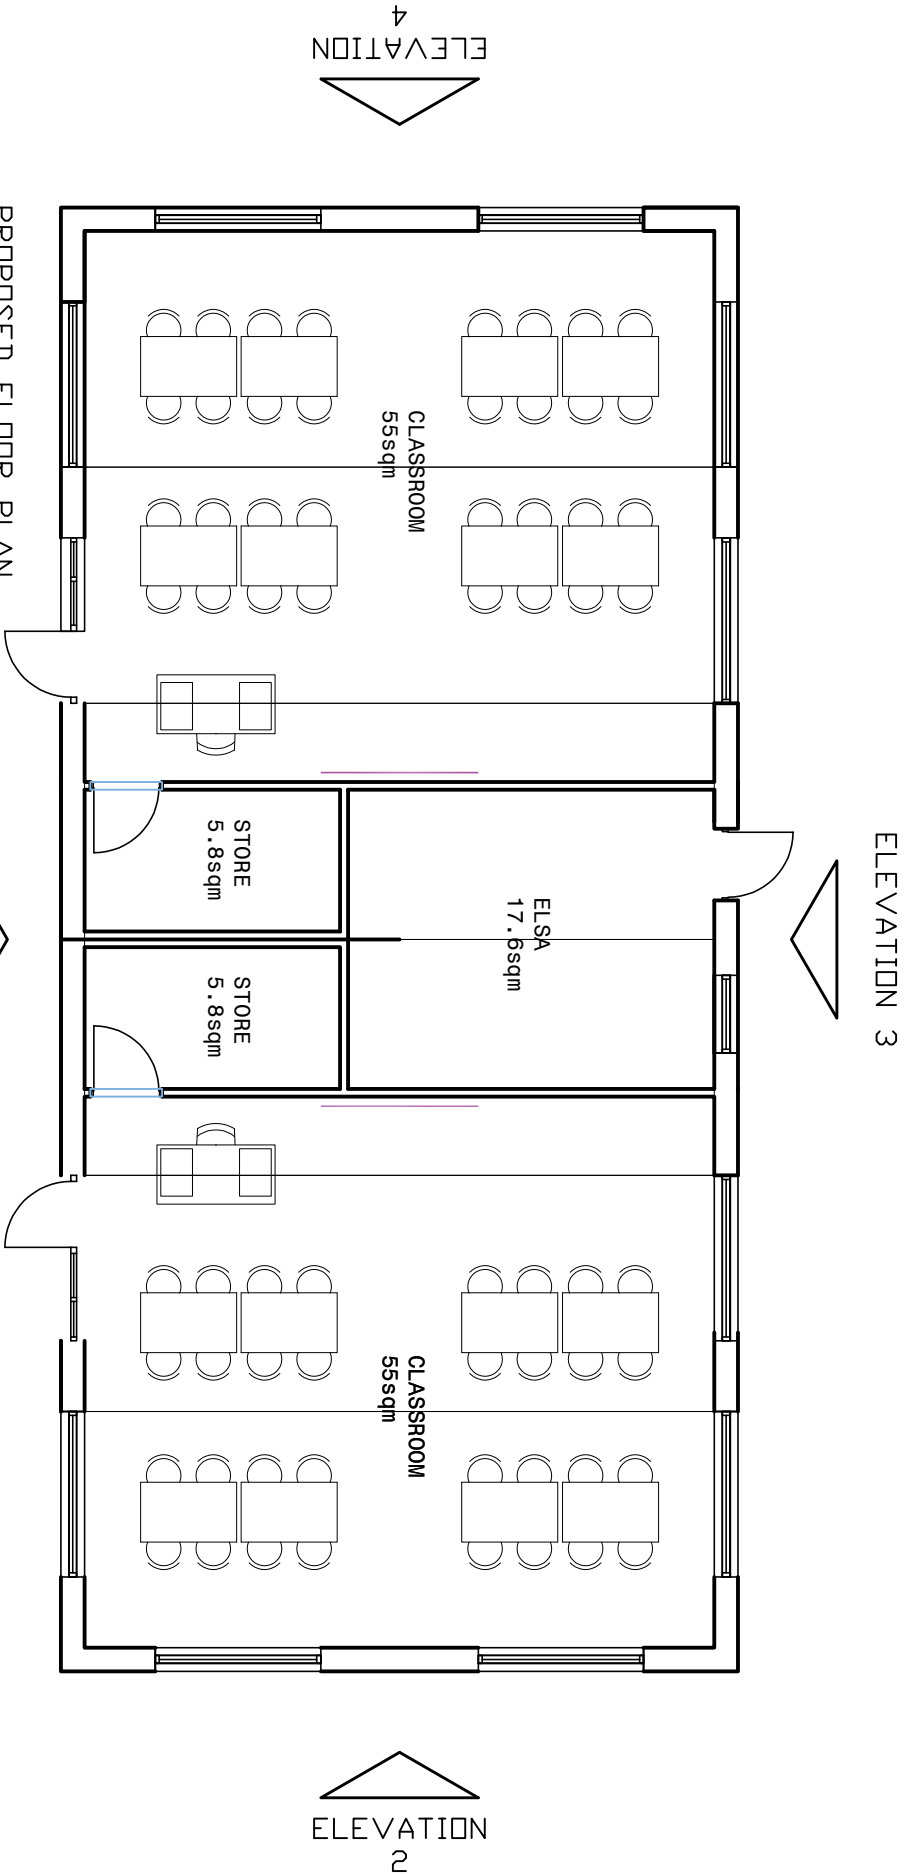


PROPOSED FLOOR PLAN
SCALE 1:50


ELEVATION 1

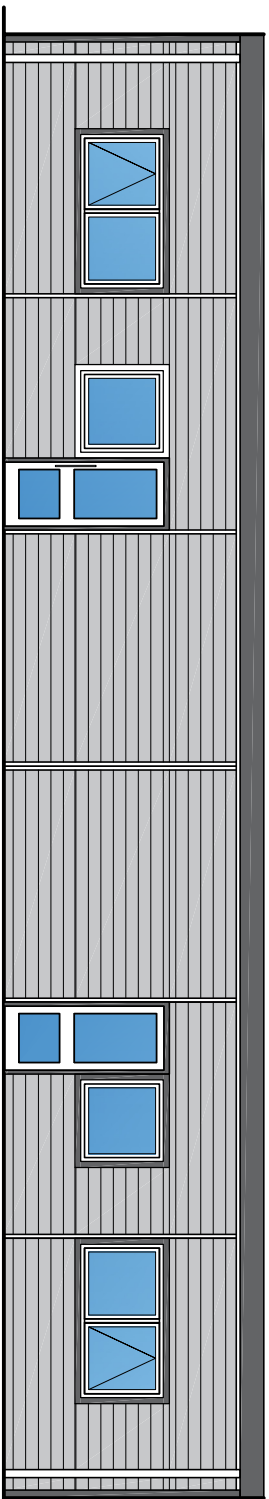


PROPOSED ELEVATION 1
SCALE 1:50

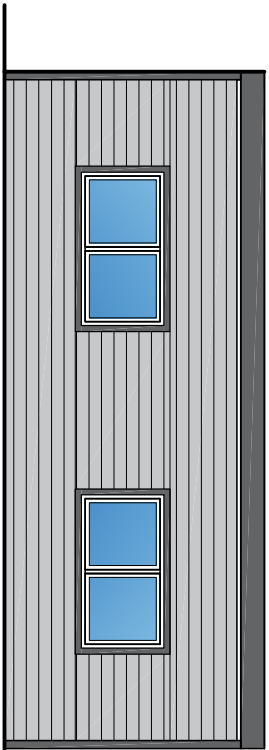

PROPOSED ELEVATION 2
SCALE 1:50

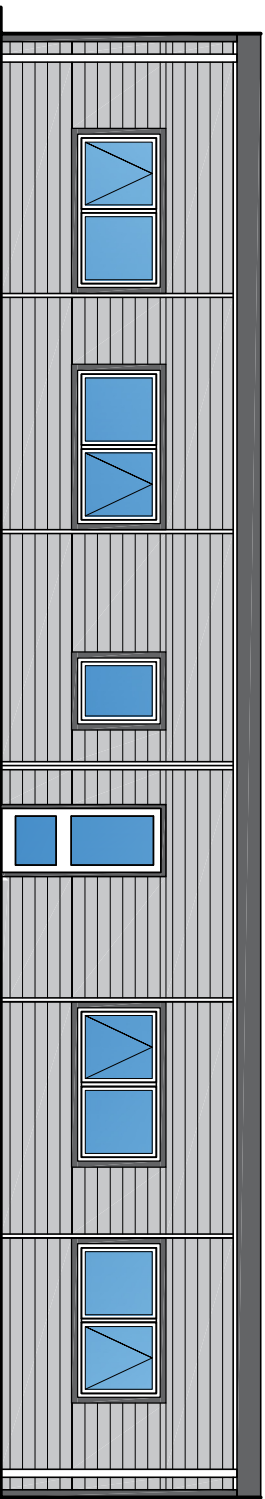

PROPOSED ELEVATION 3
SCALE 1:50

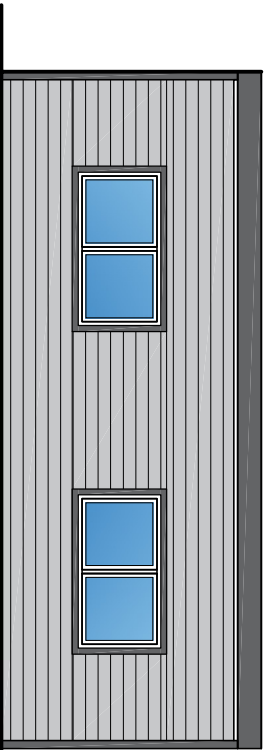

PROPOSED ELEVATION 2
SCALE 1:50

REV.	DESCRIPTION	BY	DATE		
STATUS: ☐ FEASIBILITY PLANNING ☐ TENDER CONSTRUCTIONS-BUILT					
PETER SMITH ASSOCIATES Architects					
The Studio 57 Main Street Buxton Peterborough PE69PB Tel. 01778 560090 Fax. 01778 560091					
PROJECT: HASTINGS SCHOOL 2 CLASSROOM BLOCK			DRAWING: PROPOSED PLAN AND ELEVATIONS		
CLIENT: HASTINGS SCHOOL			DRAWING NO.: 22/4051/01		
DRAWN BY: DC			SCALE: A1 @ 1:50 REVISION: ☐		
			SCALE: A3 @ 1:100 Date: JUNE 23		
			CHECKED BY: RDMOND		