
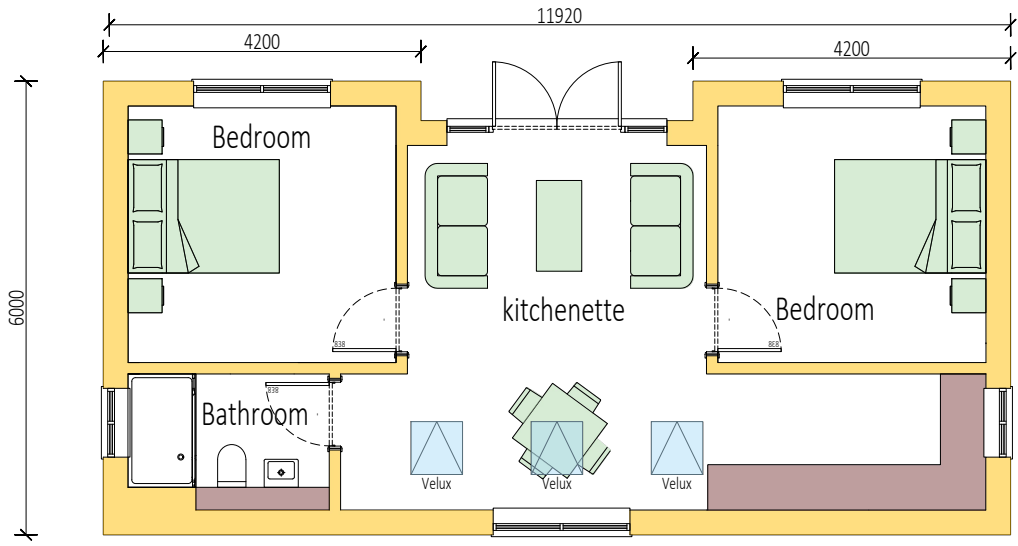



CDM 2015 - SIGNIFICANT RESIDUAL DESIGN RISKS ON THIS DRAWING ONLY	
Describe risk or No significant residual risk	Identify risk i.e. heavy lifting
IN ACCORDANCE WITH THE CONSTRUCTION DESIGN MANAGEMENT REGULATIONS 2015, THE DOCUMENT CREATOR HAS UNDERTAKEN A DESIGN RISK ASSESSMENT FOR THE ELEMENTS SHOWN ON THIS DOCUMENT. THE ABOVE ARE ONLY THE KEY RISKS THAT WERE IDENTIFIED.	

Rev. No.	Amendment.	Date
A	Scheme amended to remove two storey side extension.	23.05.25

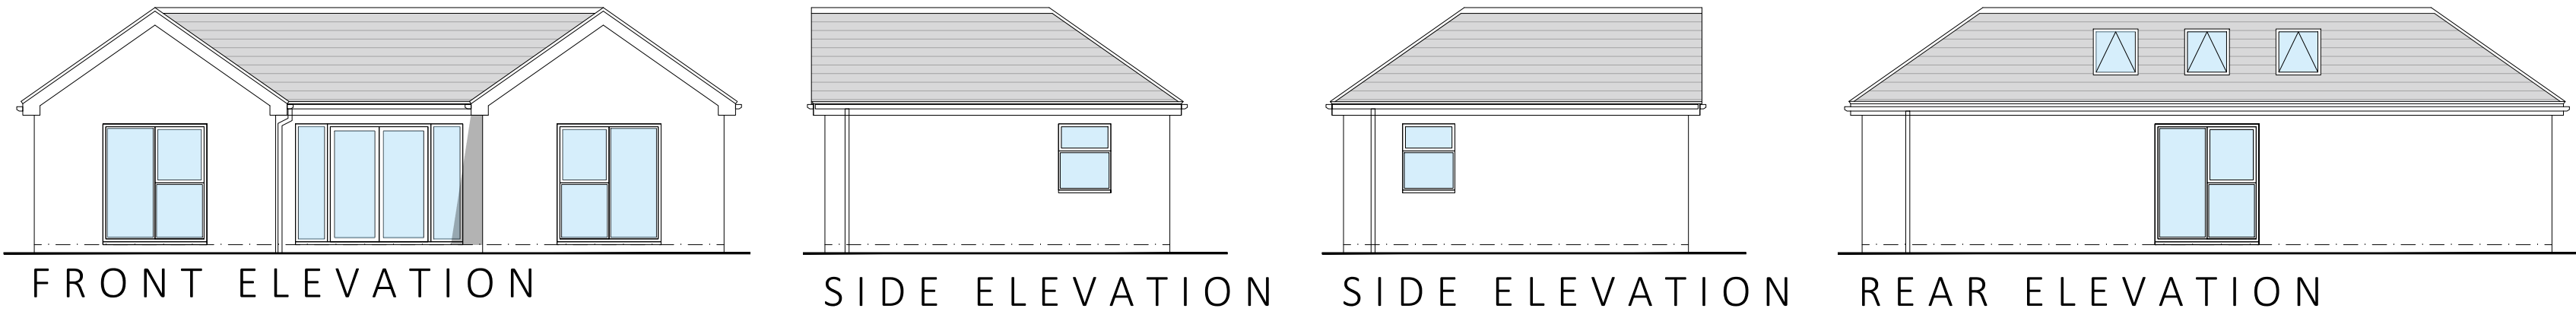

BOUNDARY - BASED ON OS PLAN
GROUND FLOOR PLAN


KEY:
Proposed Structure
SCALE BAR - 1:100:
0 0.5m 1m 2m 4m

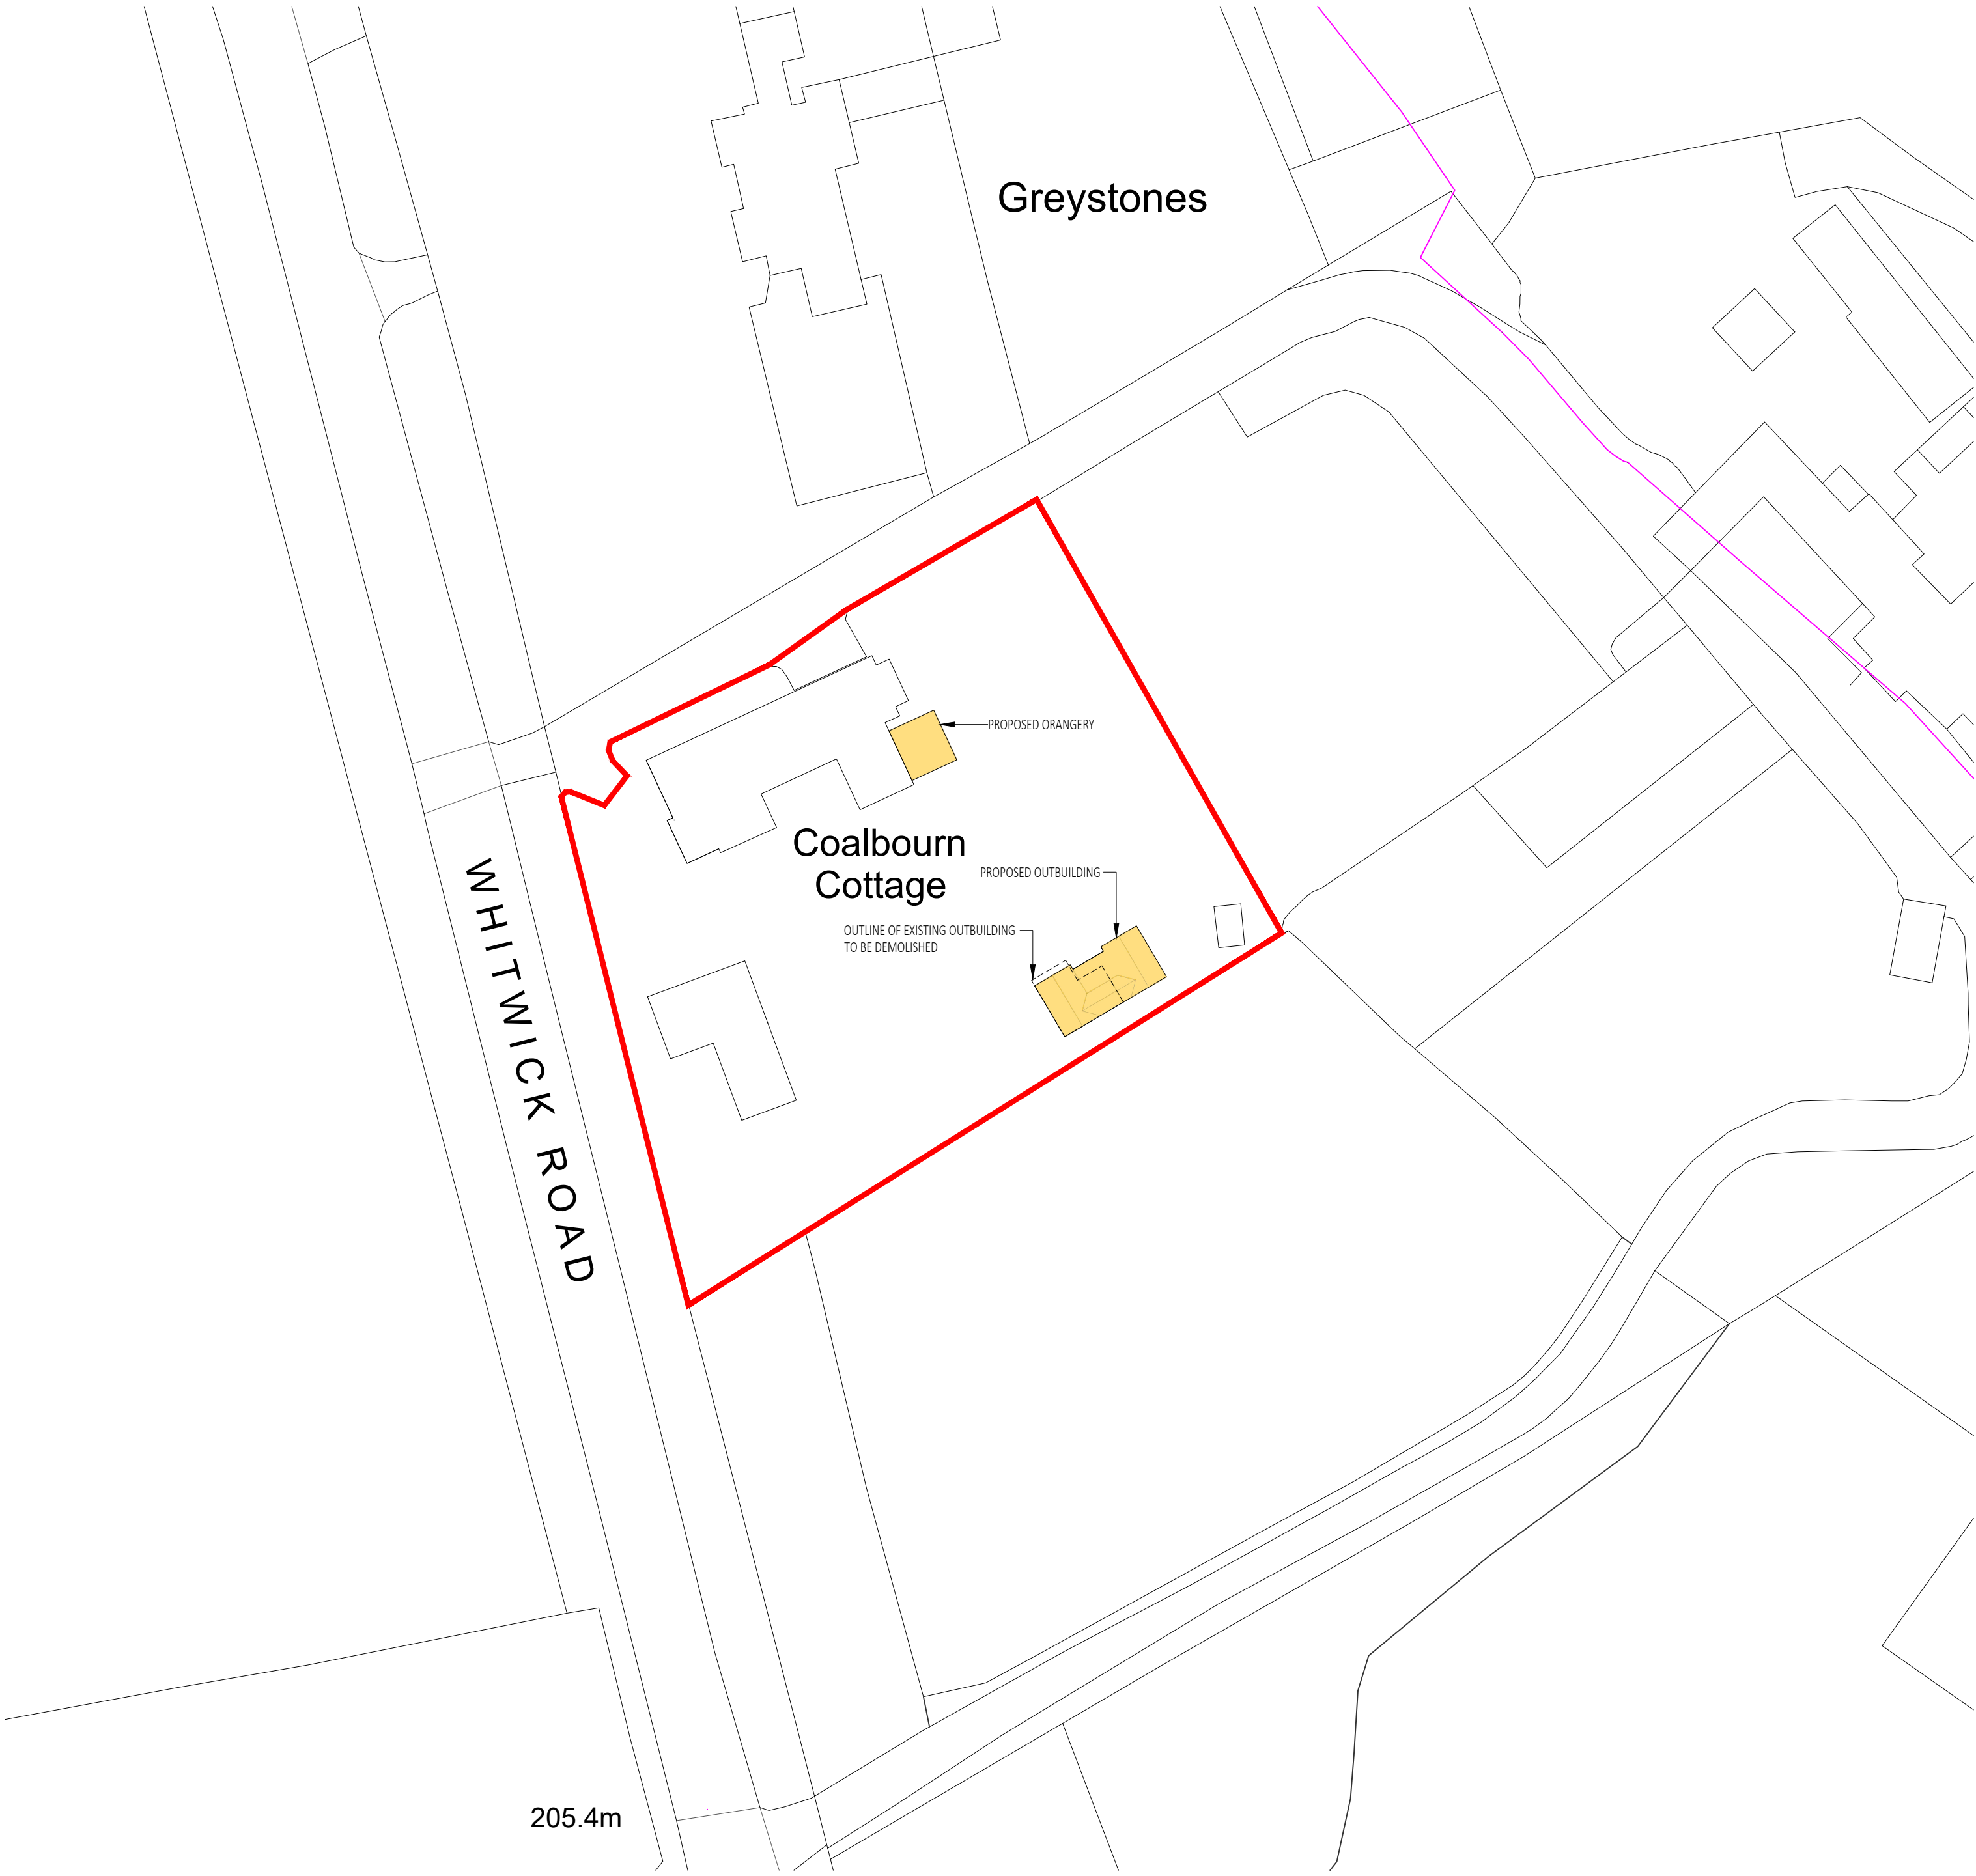

SITE LOCATION PLAN
SCALE 1:1250



PROPOSED BLOCK PLAN
SCALE 1:500

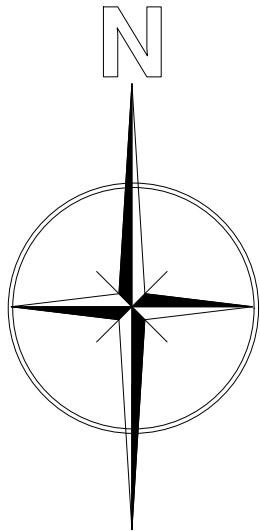

PLANNING SUBMISSION

Unit 22 Athena House
Athena Court, Athena Drive
Tachbrook Park, Warwick
CV34 6RT
t: 01926 478500
e: mail@espdesign.co.uk
w: www.espdesign.co.uk



Client
Mr Indi Johal
Project
Coalbourn Cottage, Markfield

Drawing Title
Proposed outbuilding - plans and elevations and site location plan and block plan
Scale
1:100, 1:500 & 1:1250 @ A1
Drawing Number
200
Checked By
ESP
Revision
A