


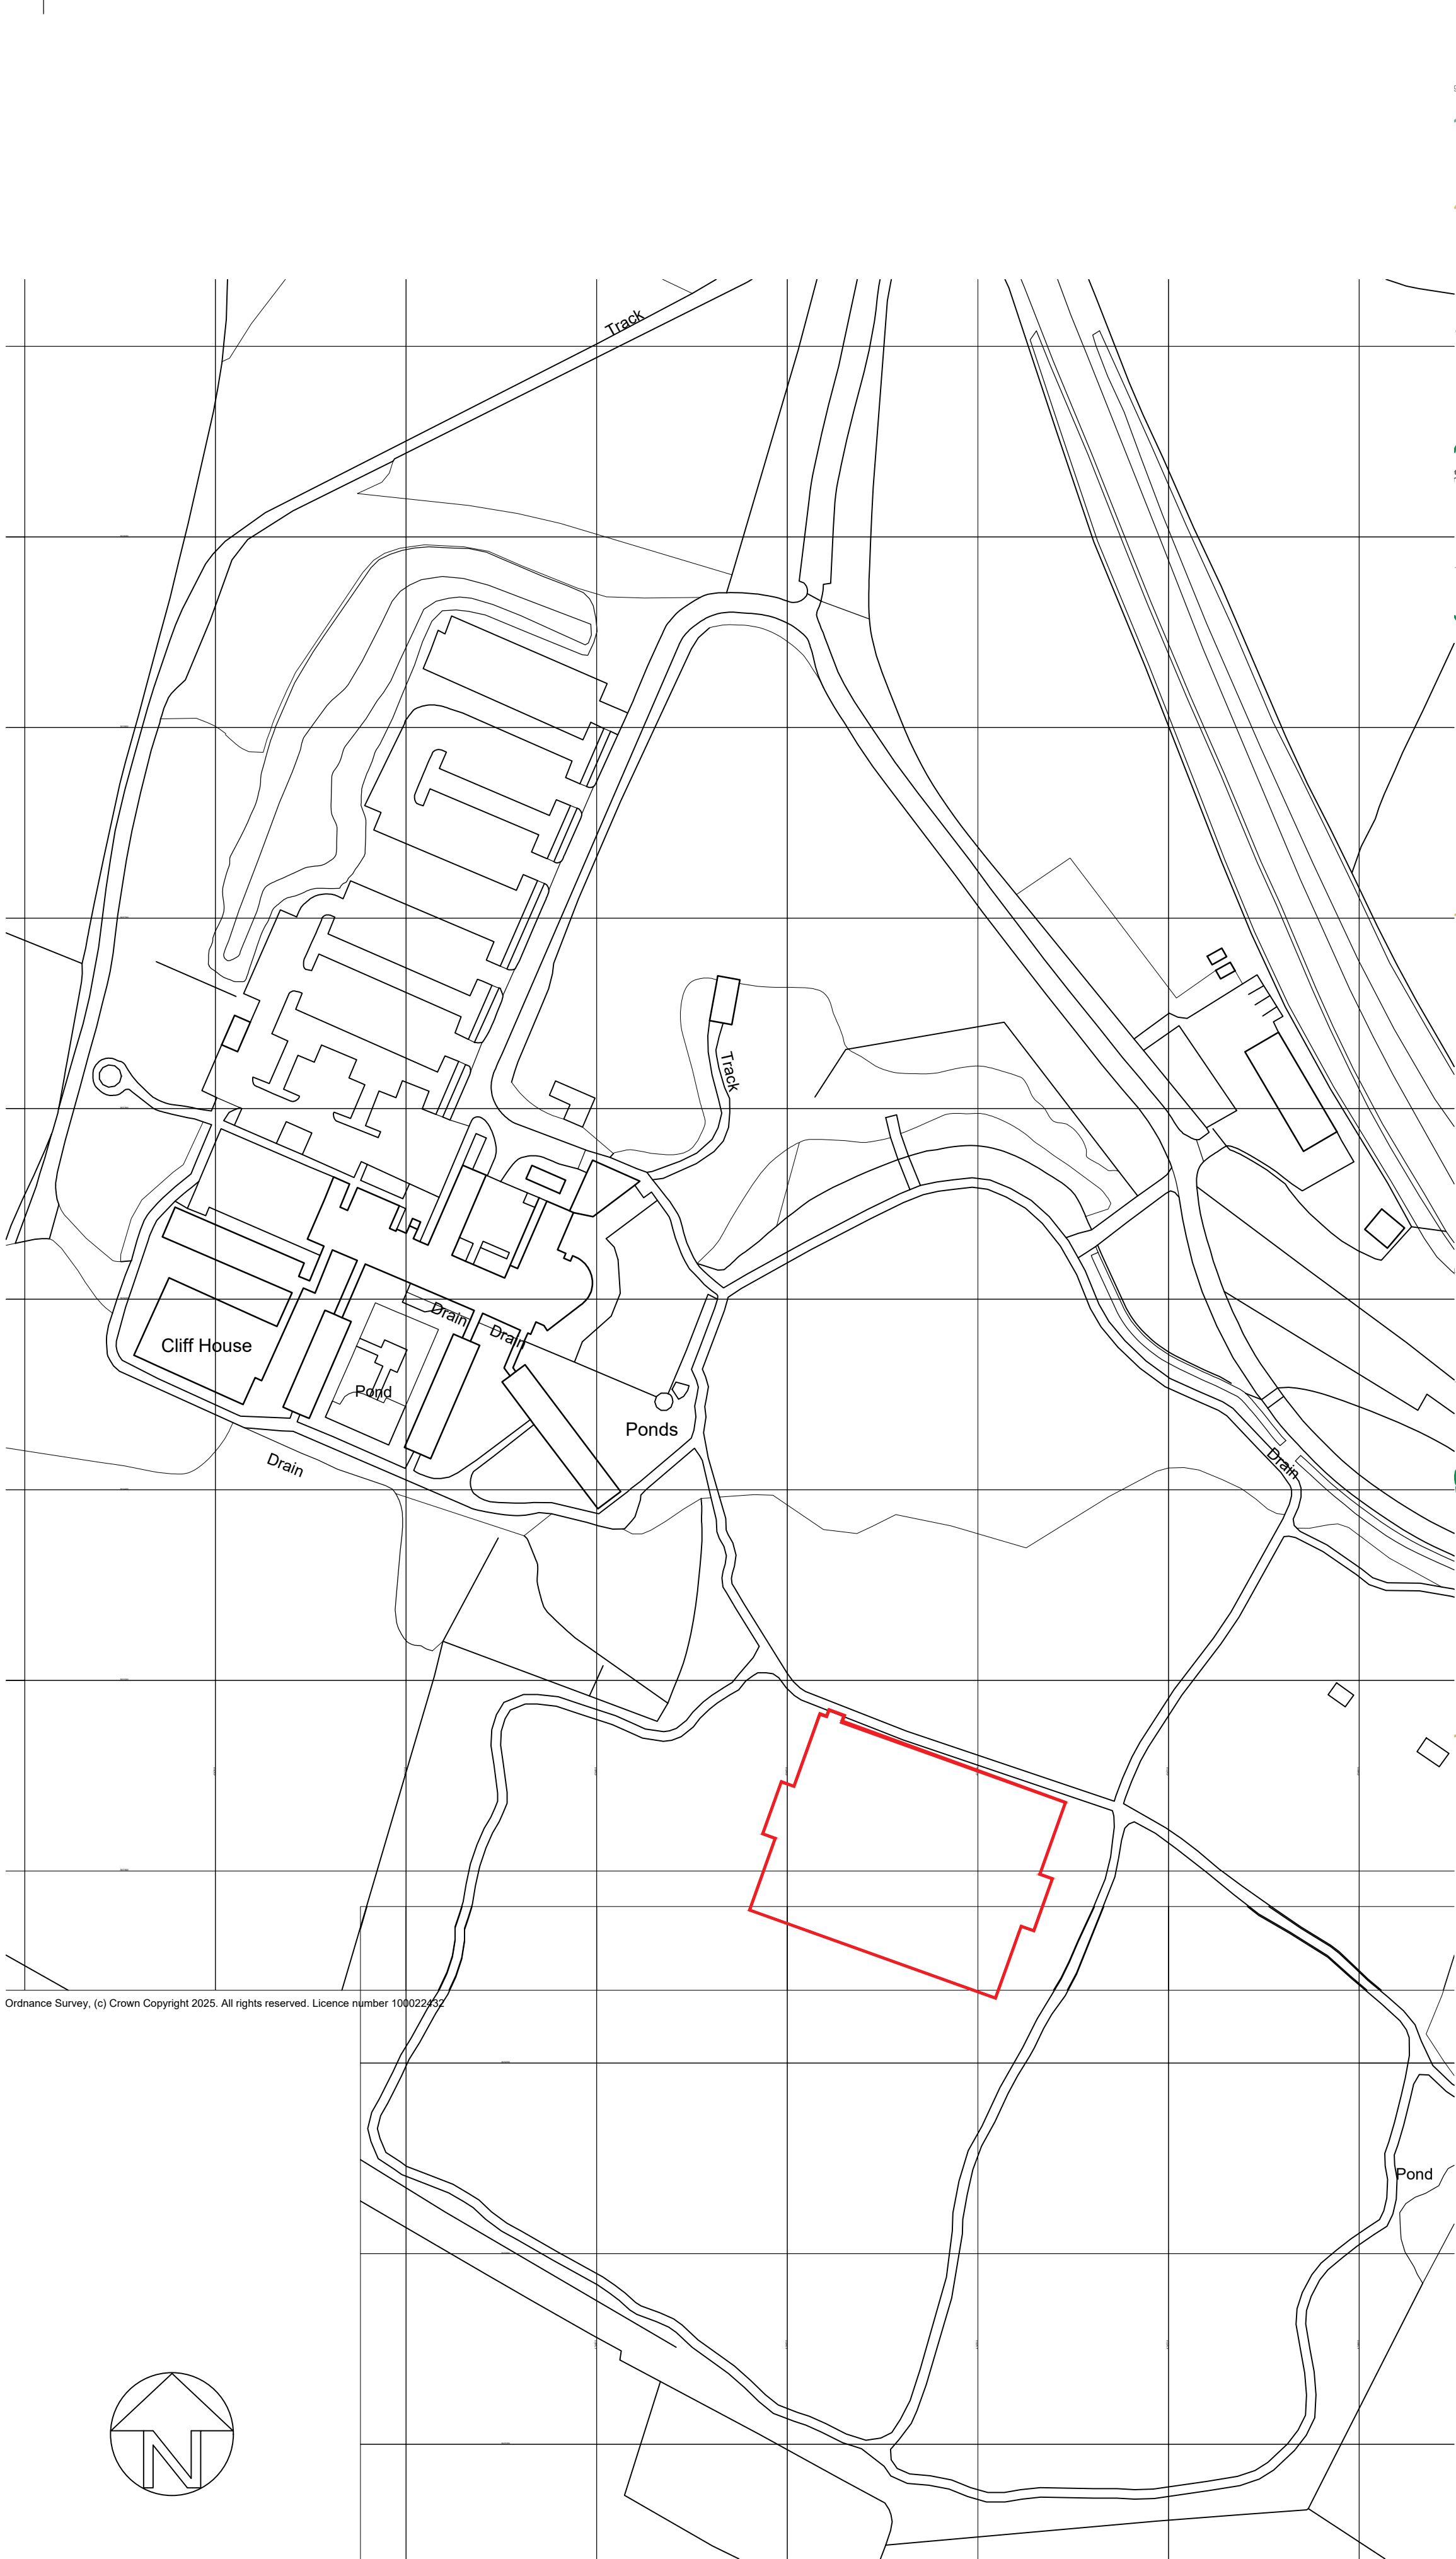
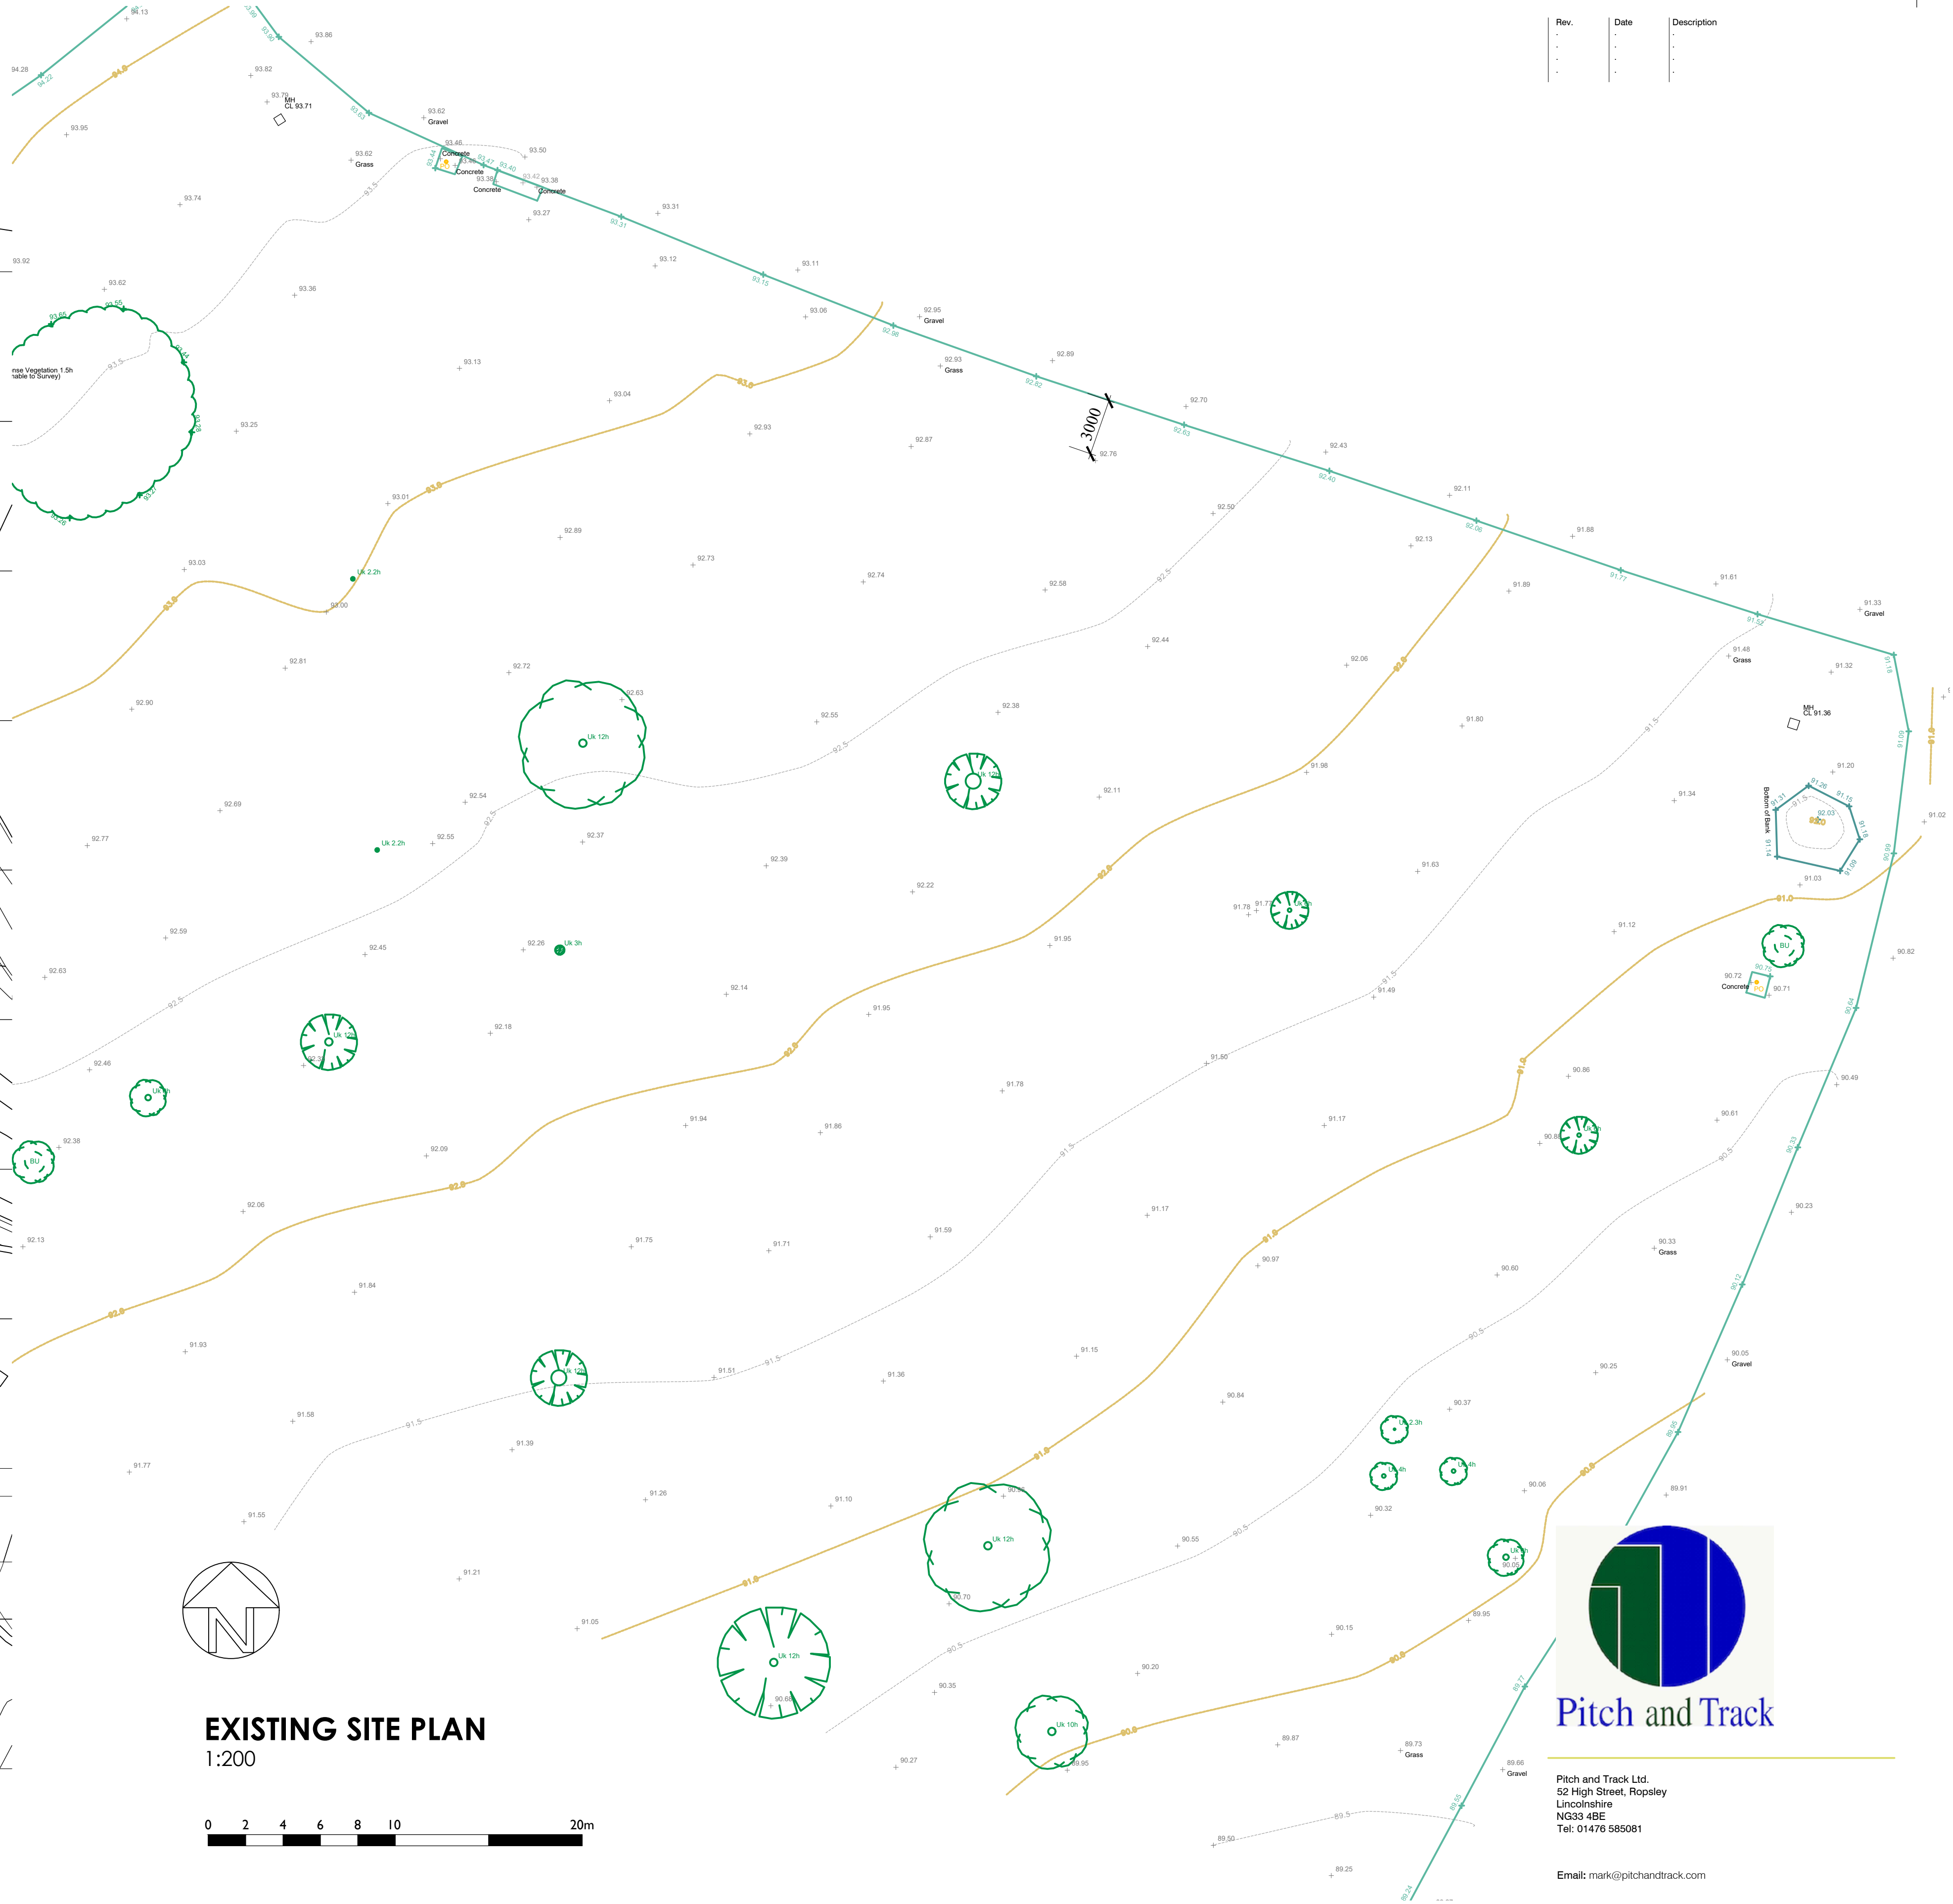
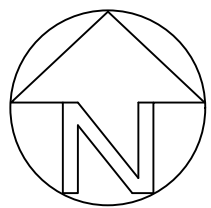
 


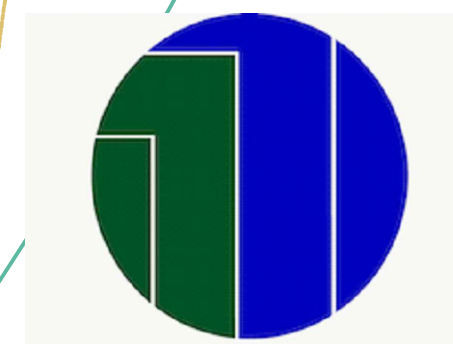

EXISTING ORDNANCE SURVEY PLAN
1:1250

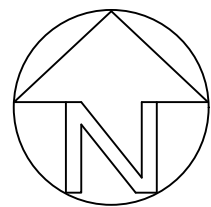

EXISTING SITE PLAN
1:200

 

Pitch and Track

Pitch and Track Ltd.
52 High Street, Ropsley
Lincolnshire
NG33 4BE
Tel: 01476 585081

Email: mark@pitchandtrack.com

Job Title
RARE
MANOR PARK TWYCROSS
Drawing Title
EXISTING SITE PLAN

Scale	Date	Drwg. No.	Revision
1:200	FEB 2025	1516-01	

This drawing shall NOT be scaled other than for planning purposes
All dimensions to be verified on site
All working dimensions to be taken from site
All copyright reserved