

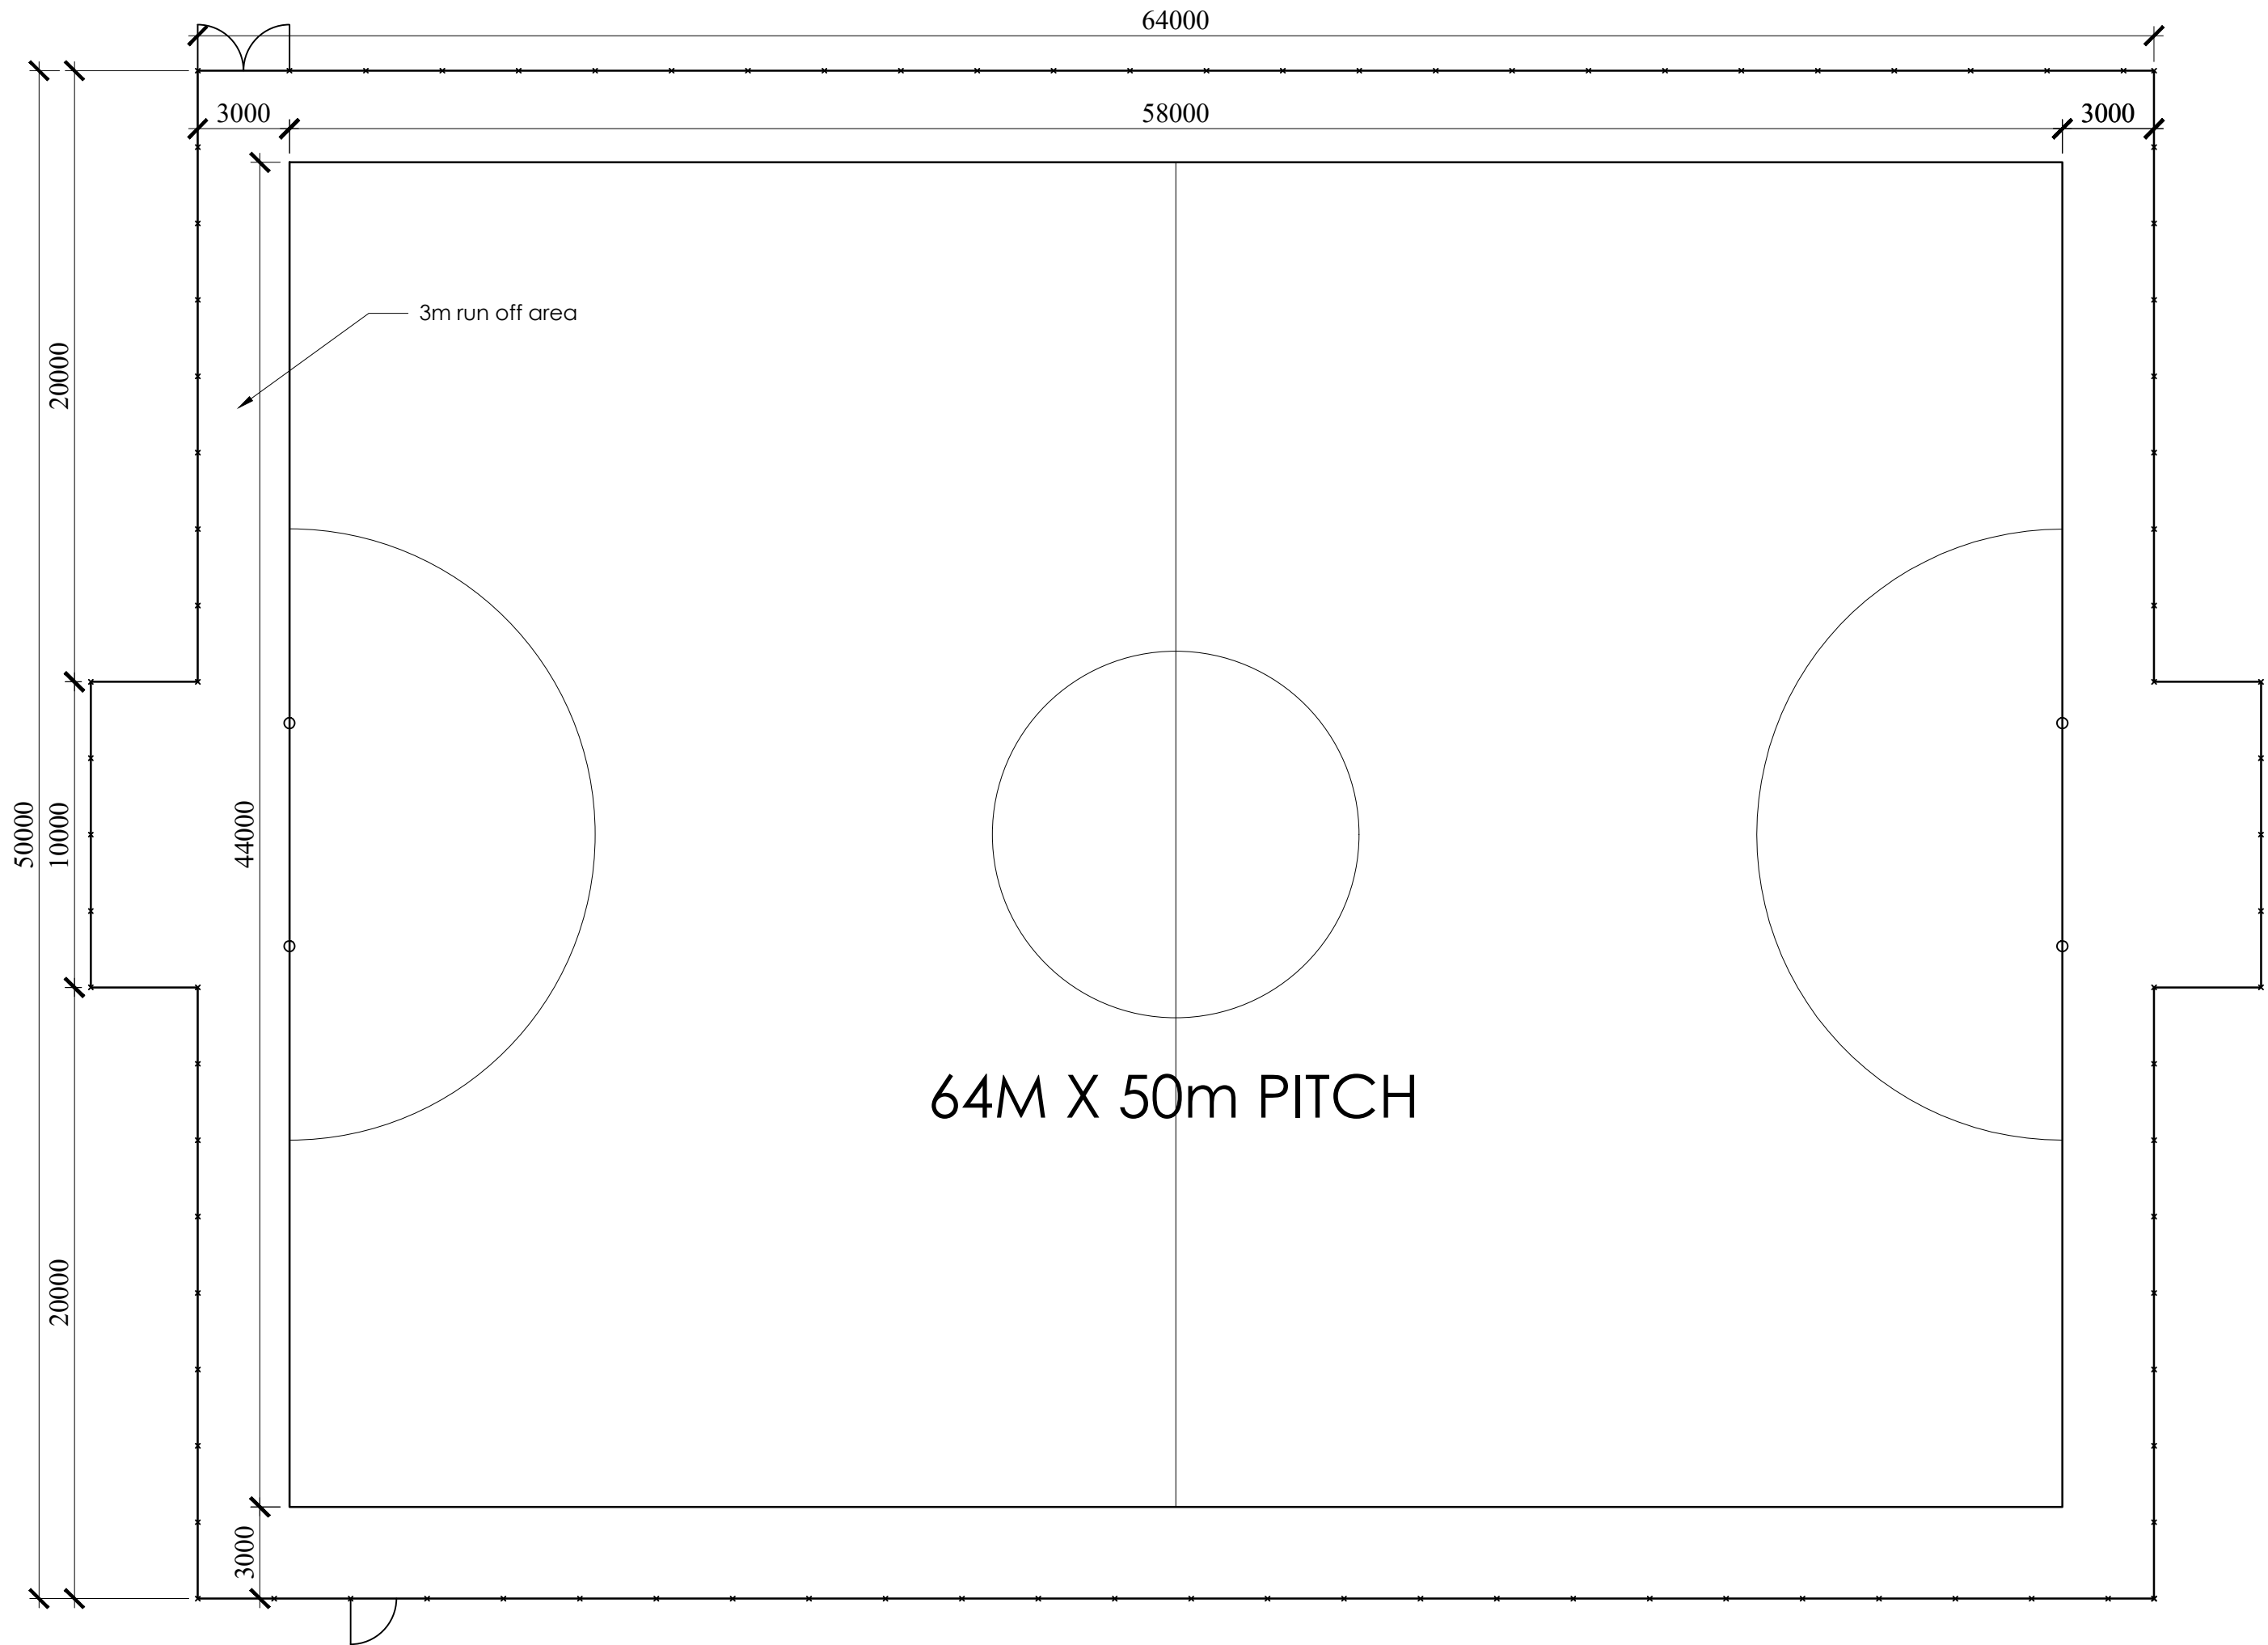




Rev.	Date	Description

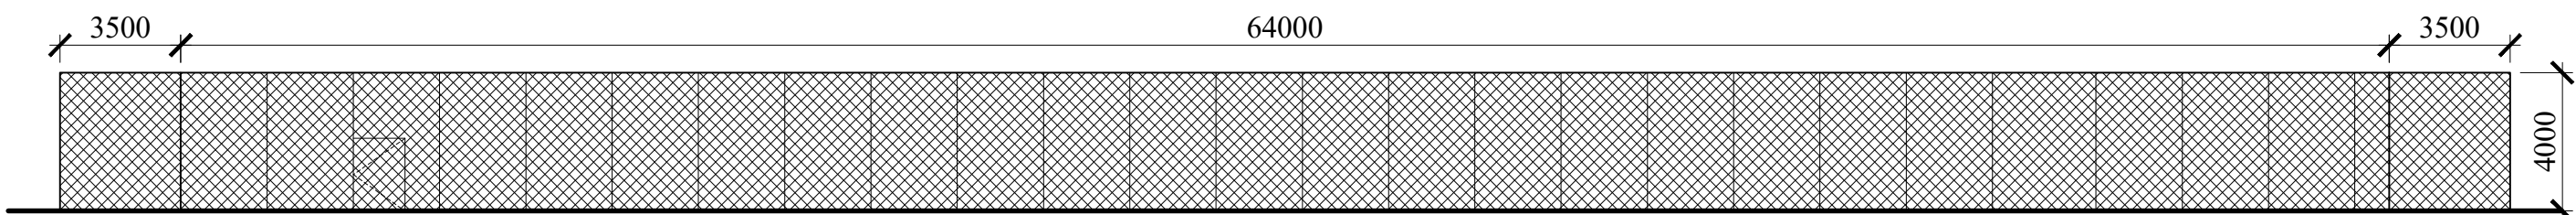



PROPOSED GROUND PLAN
1:1200

 



PROPOSED SOUTH ELEVATION
1:1200

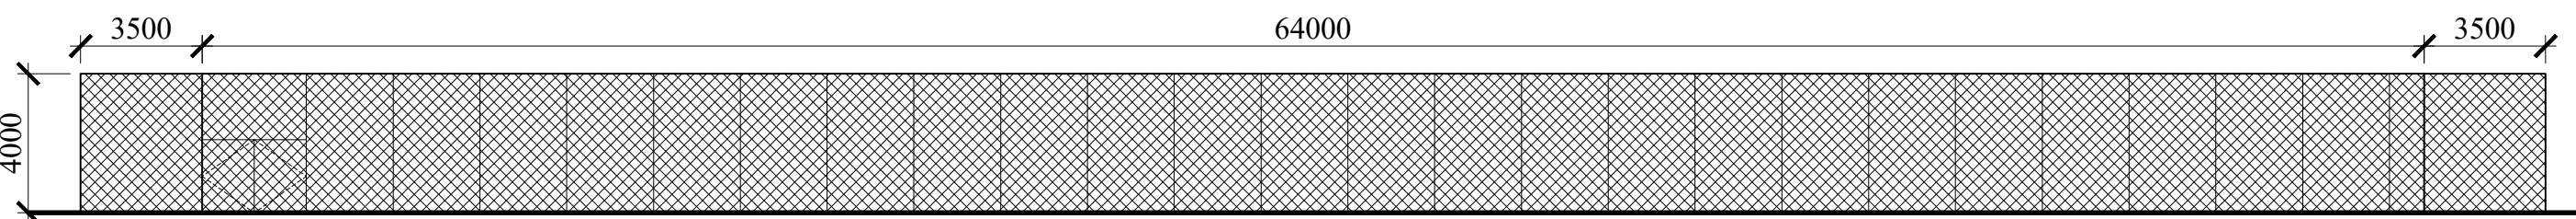 



PROPOSED NORTH ELEVATION
1:1200

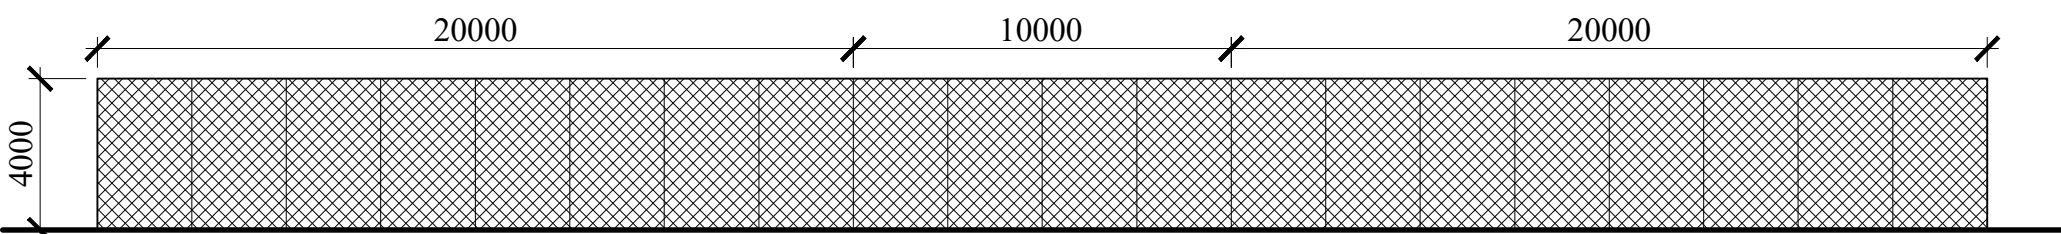 

PROPOSED EAST ELEVATION
1:1200

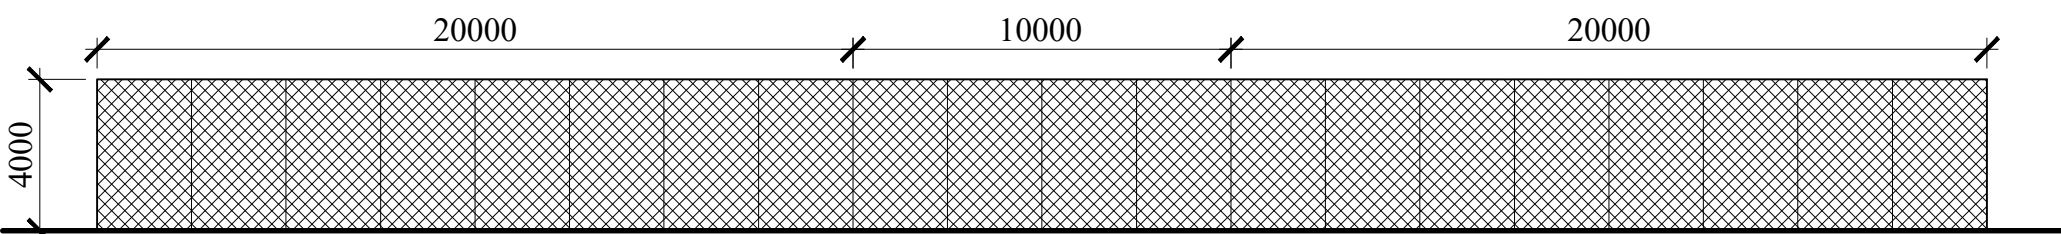 

PROPOSED WEST ELEVATION
1:1200

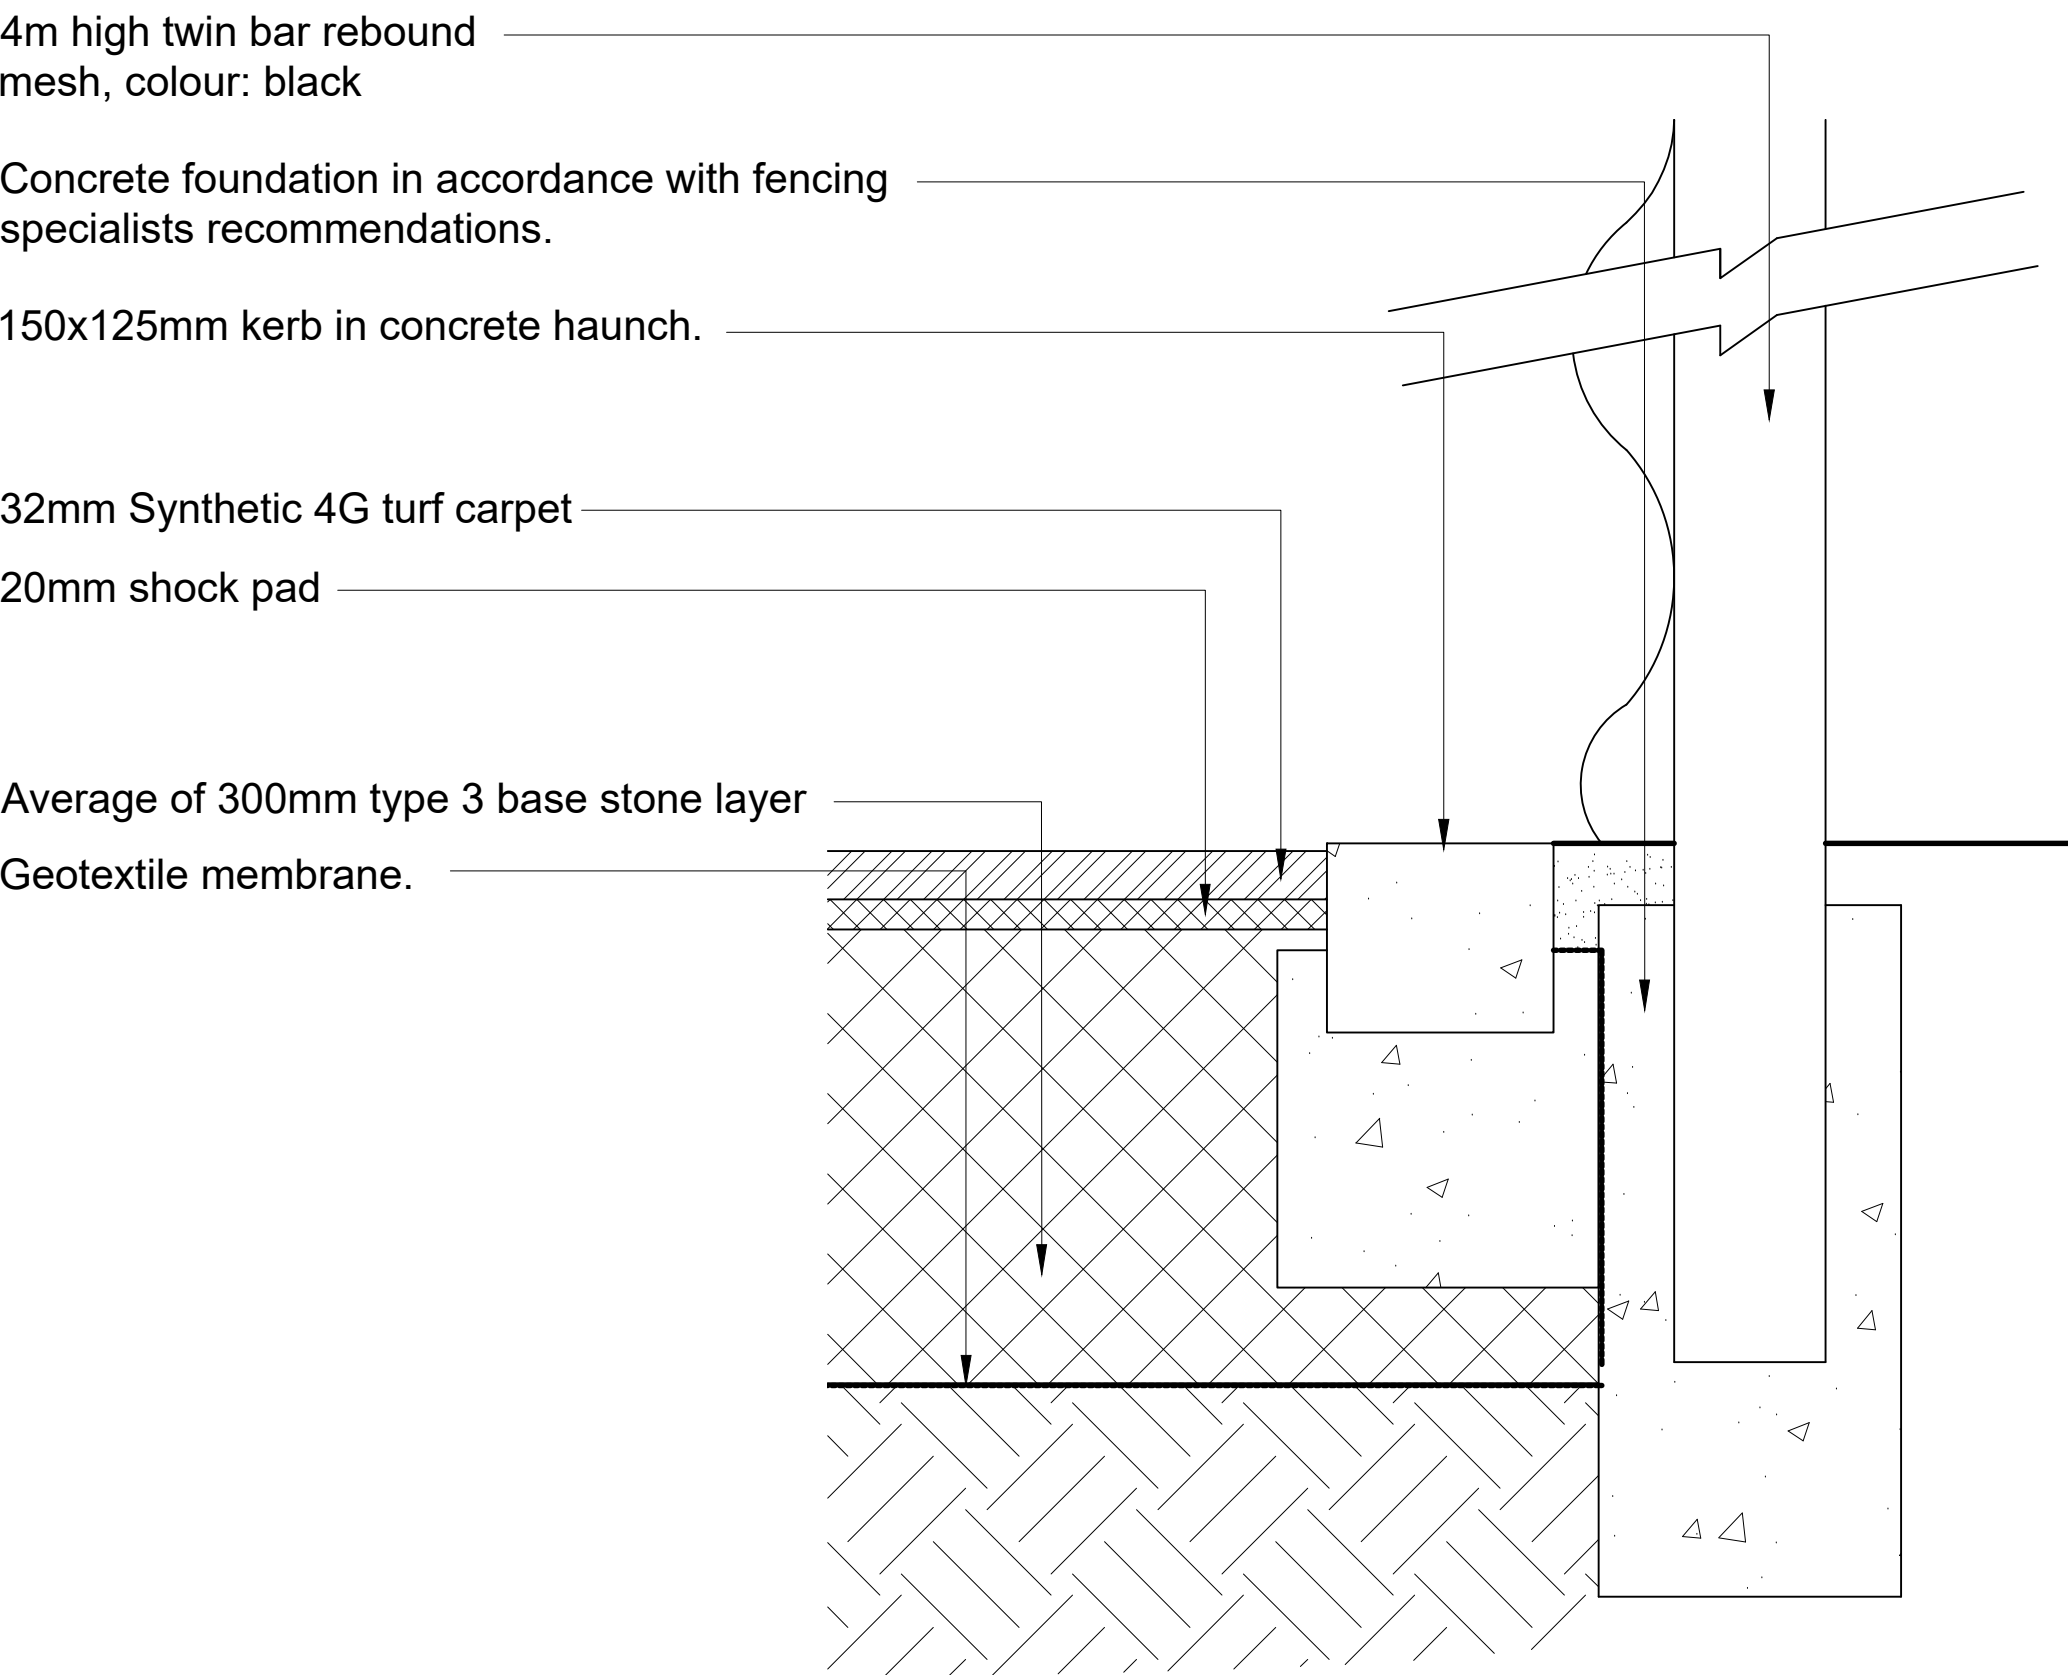 

PROPOSED DETAIL SECTION
1:5



Pitch and Track Ltd.
52 High Street, Ropsley
Lincolnshire
NG33 4BE
Tel: 01476 585081

Email: mark@pitchandtrack.com

Job Title
RARE
MANOR PARK TWYCROSS
Drawing Title
New Pitch Layout

Scale	Date	Drwg. No.	Revision
1:200	MAY 2025	1516-06	

This drawing shall NOT be scaled other than for planning purposes
All dimensions to be verified on site
All working dimensions to be taken from site
All copyright reserved