


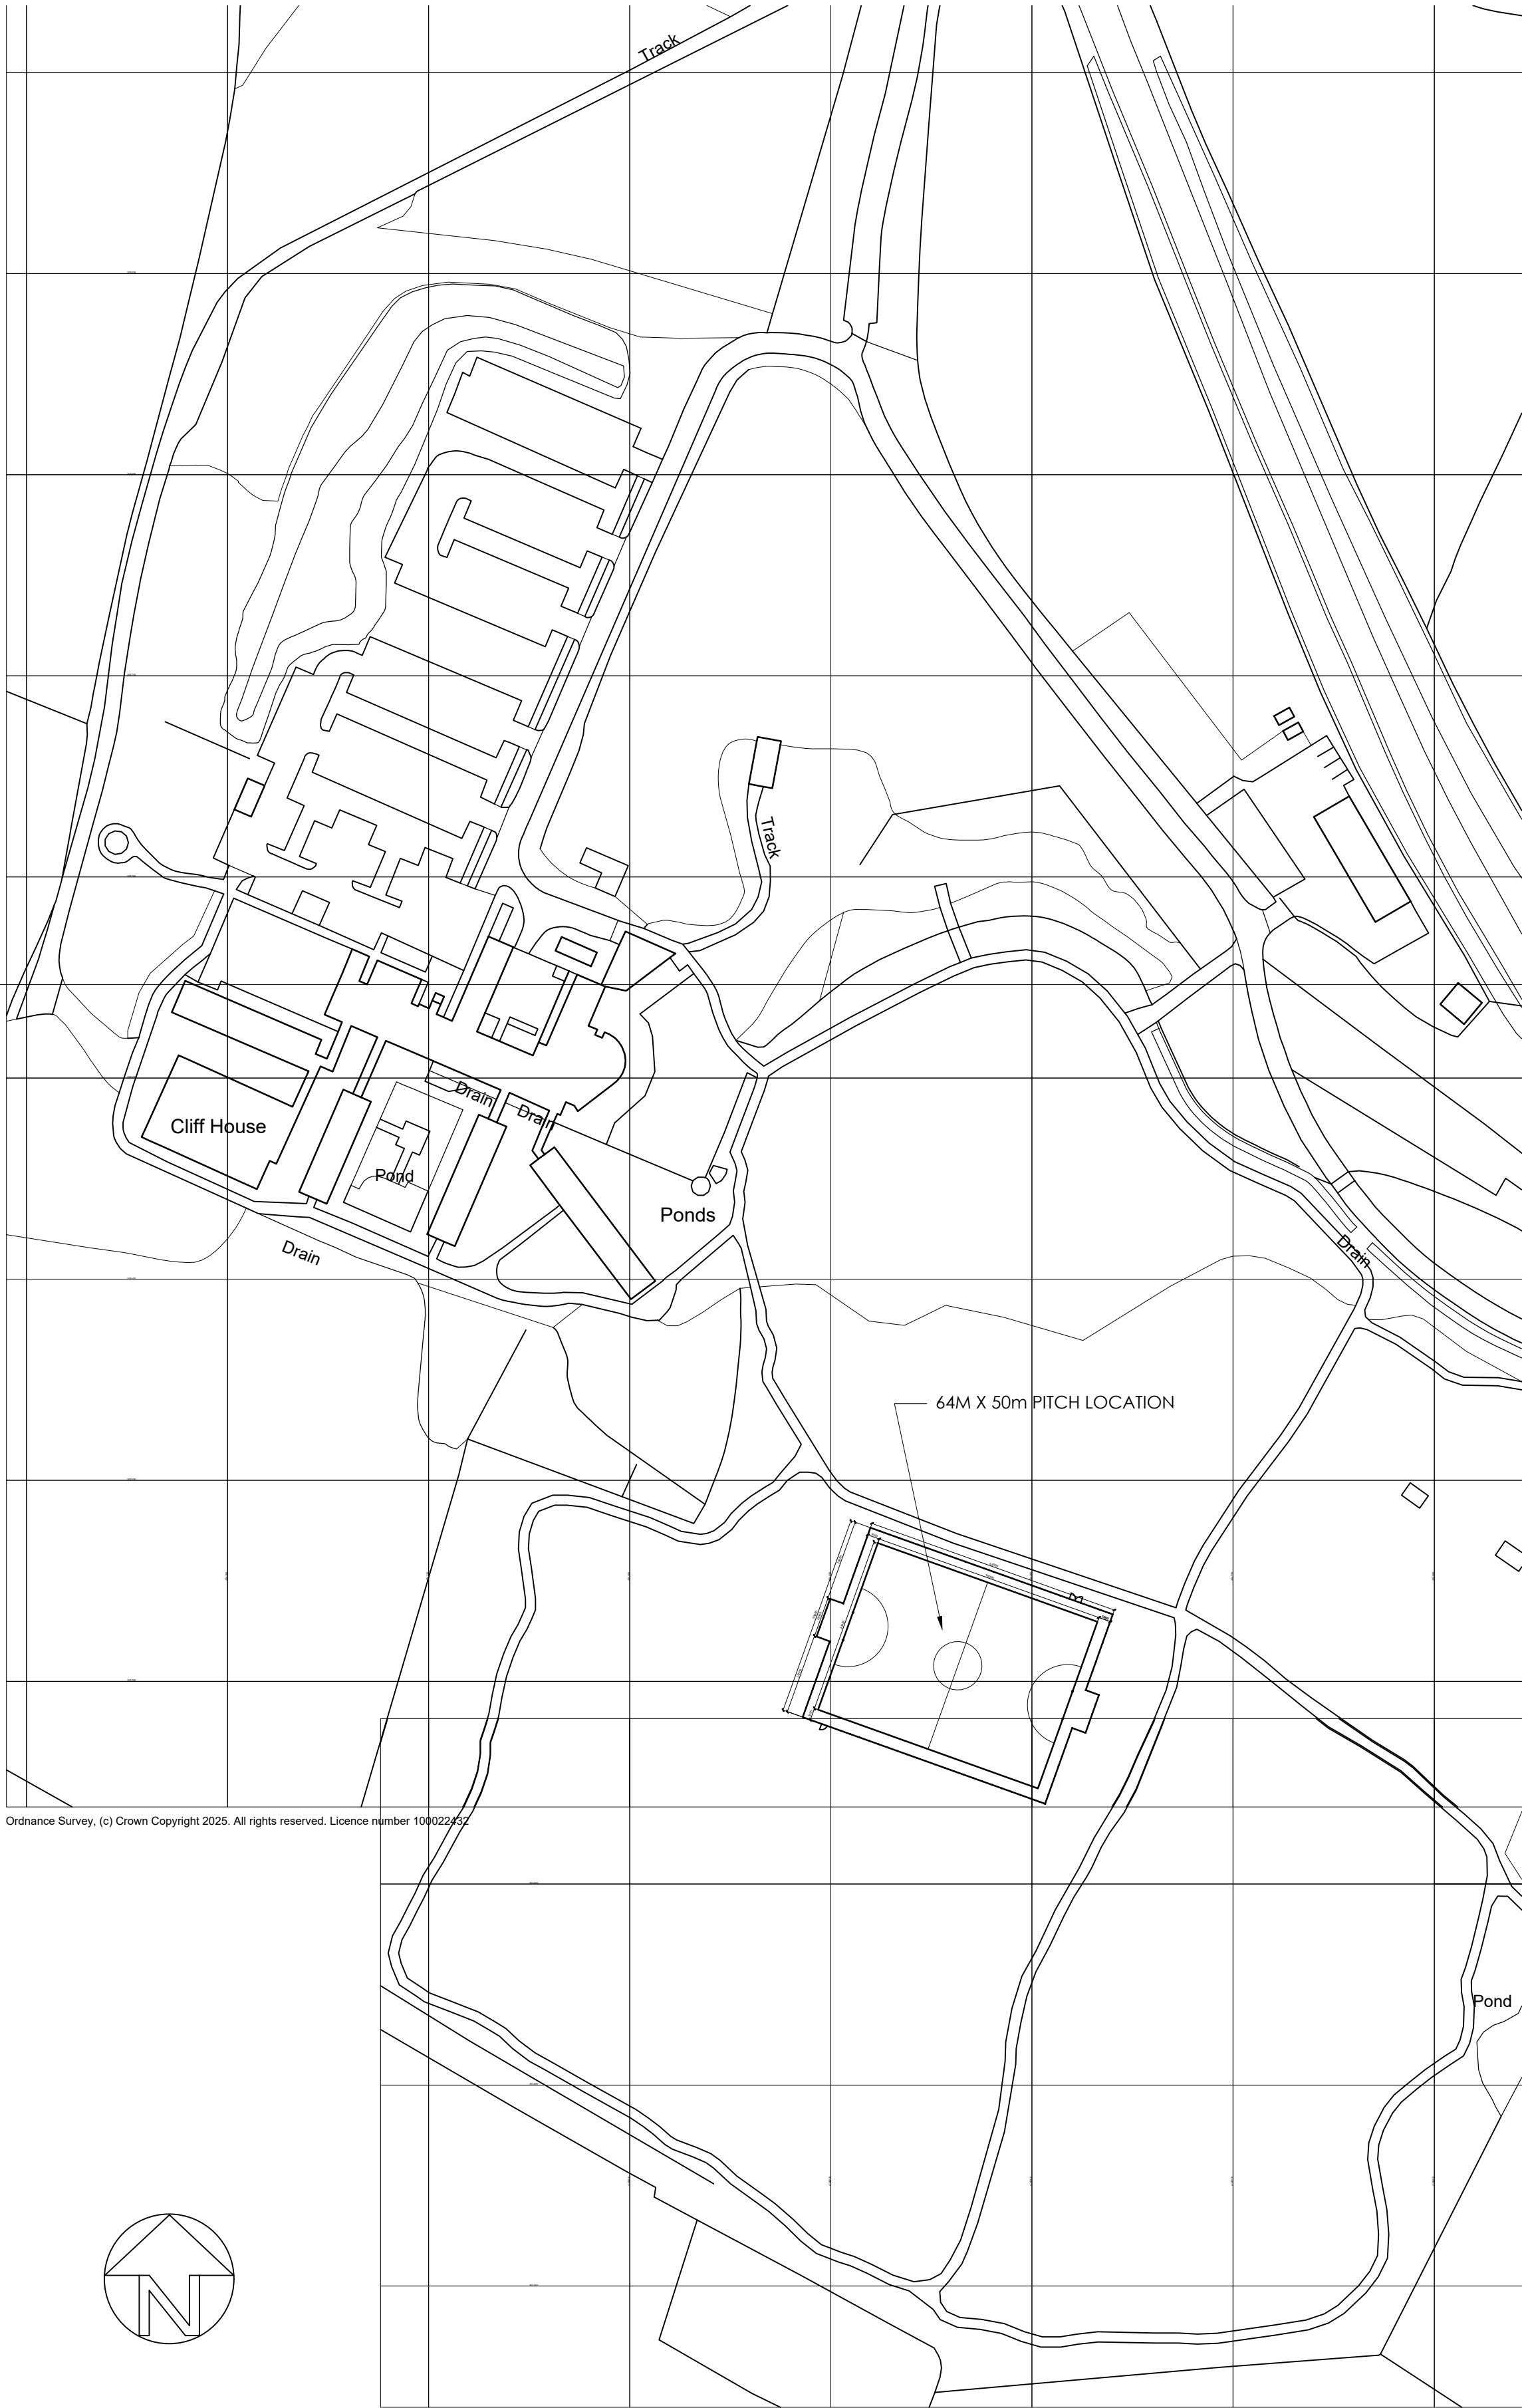
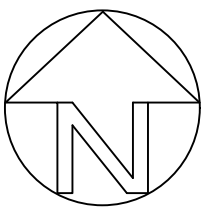


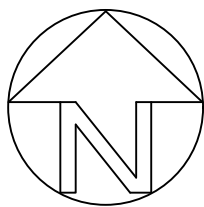


Ordnance Survey, (c) Crown Copyright 2025. All rights reserved. Licence number 100022452

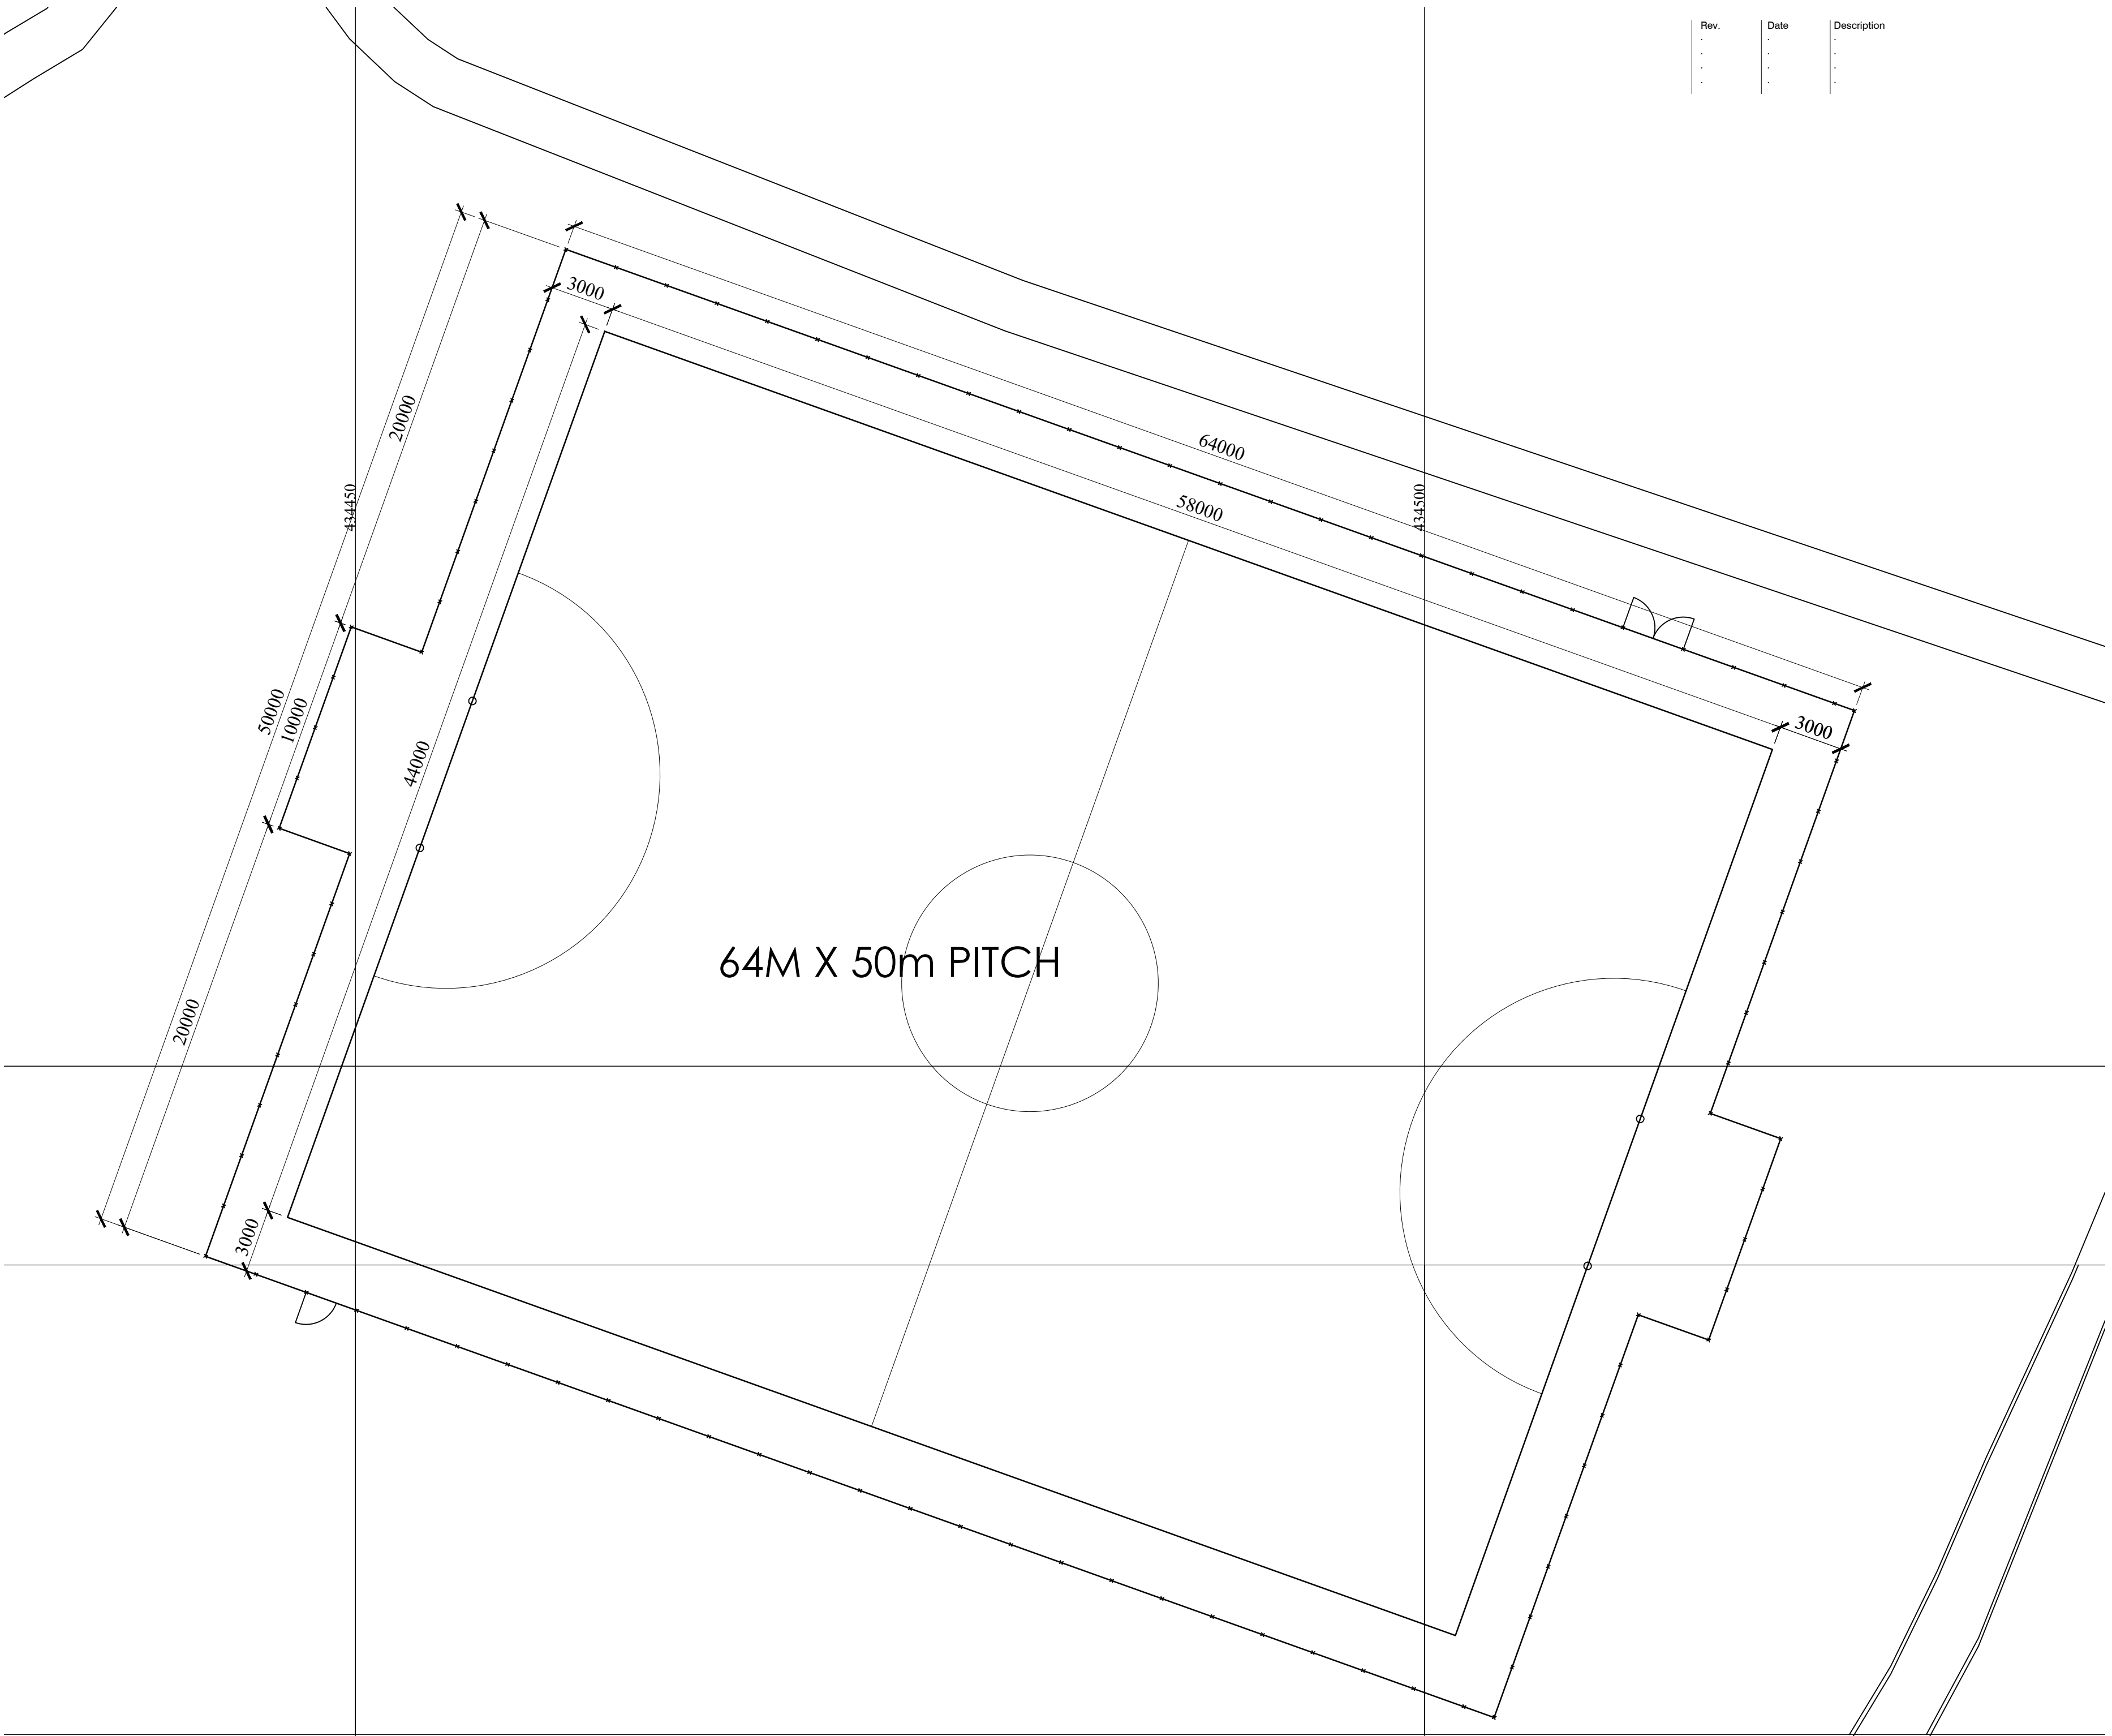

PROPOSED ORDNANCE SURVEY PLAN
1:1250

 

PROPOSED SITE PLAN
1:1200

 

Rev.	Date	Description



Pitch and Track Ltd.
52 High Street, Ropsley
Lincolnshire
NG33 4BE
Tel: 01476 585081

Email: mark@pitchandtrack.com

Job Title
RARE
MANOR PARK TWYCROSS
Drawing Title
New Pitch Layout

Scale	Date	Drwg. No.	Revision
1:200	MAY 2025	1516-05	

This drawing shall NOT be scaled other than for planning purposes
All dimensions to be verified on site
All working dimensions to be taken from site
All copyright reserved