


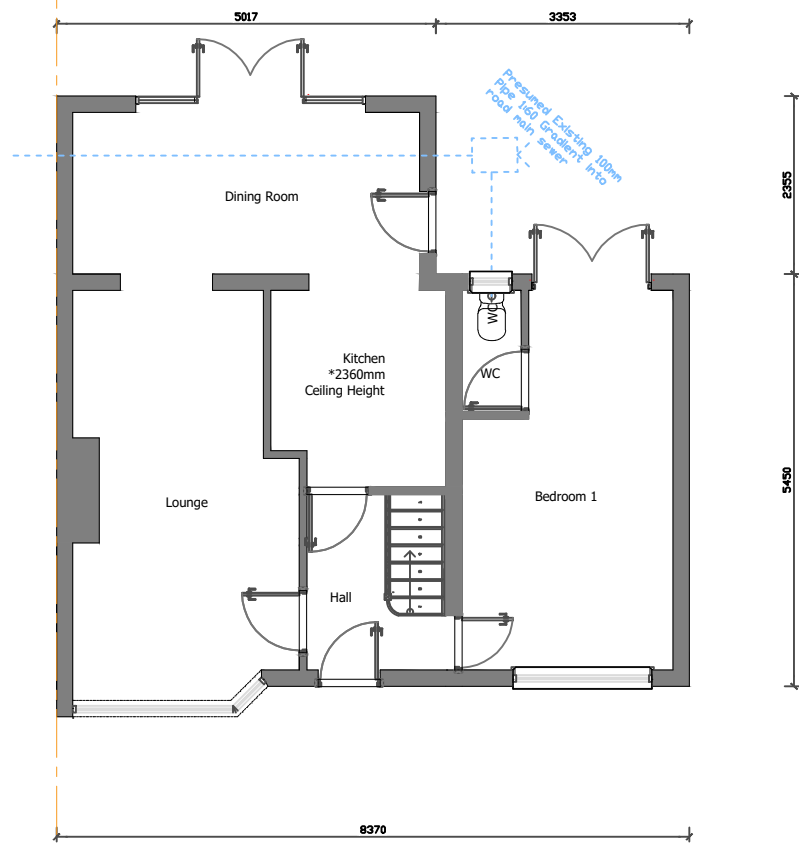


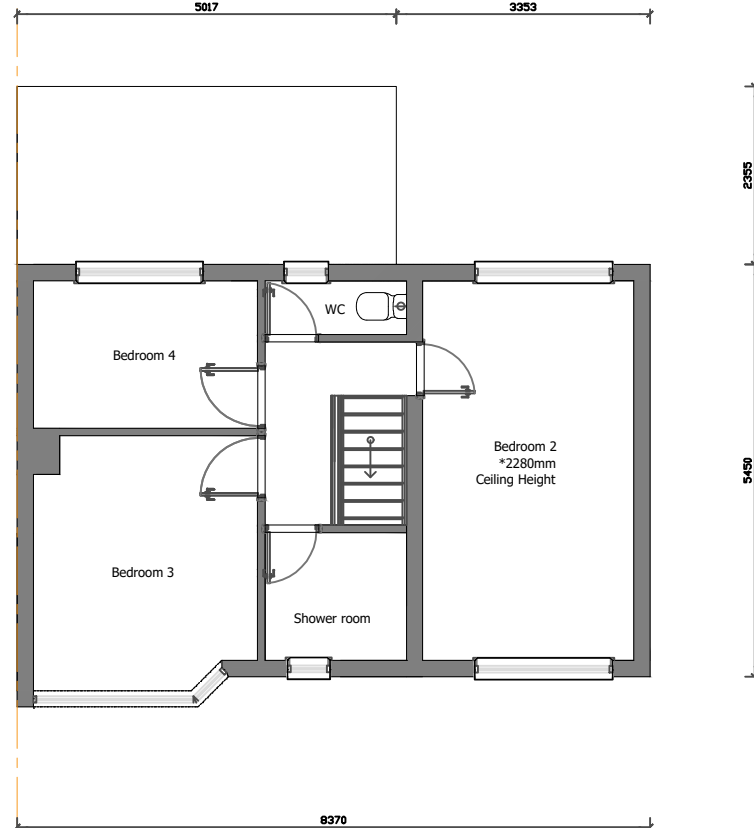

GROUND FLOOR PLAN

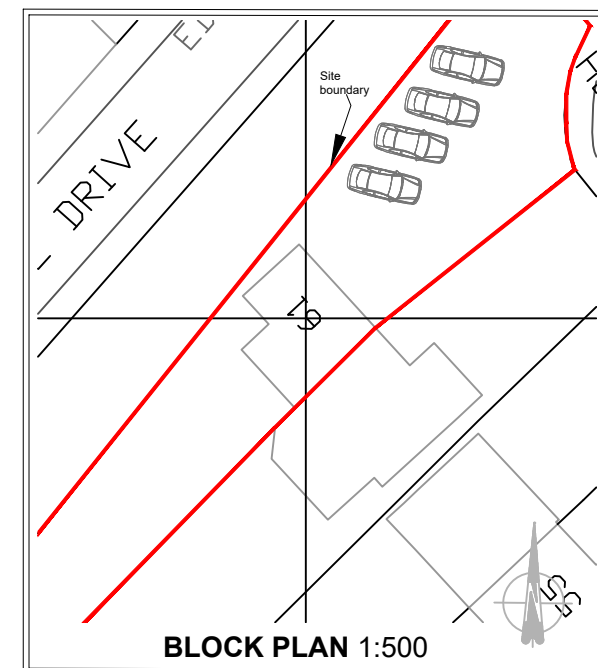

UPPER FLOOR PLAN

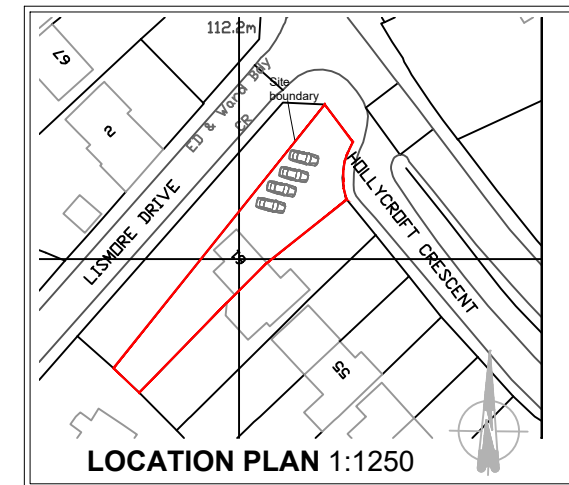

Produced on 30 January 2024 from the Ordnance Survey National Geographic Database
This map shows the area bounded by 442826 294476, 442826 294476, 442826 294476, 442826 294476
Reproduction in whole or part is prohibited without the prior permission of Ordnance Survey.
Crown copyright and database rights 2024 OS 100054125. Supplied by cople ltd




FRONT ELEVATION



SIDE ELEVATION



REAR ELEVATION

 

INTERNAL FLOOR AREA

GROUND	51.1m ²	550.04sq.ft
FIRST	40.7m ²	438.09sq.ft
TOTAL	91.8m ²	988.13sq.ft

FOR SUBMISSION TO LPA 10.02.24

AS EXISTING PLAN & ELEVATIONS

CLIENT:
Adam Hewins
adam_hewins84@hotmail.co.uk

JOB DESCRIPTION:
PROPOSED SECOND STORY EXTENSION TO
61 Hollycroft Crescent
Hinckley
LE10 0HH

SCALE 1:100 @ A3
1:150 @ A3

DATE 10.02.2024

DRAWN BY
JTC

DRAWING No:
001

ALL DIMENSIONS TO BE CHECKED ON SITE BEFORE CONSTRUCTION.
ANY DISCREPANCIES TO BE DISCUSSED AND AGREED WITH JC PRIOR TO PROCEEDING.

THIS DRAWING IS THE PROPERTY OF JC AND MUST NOT BE COPIED OR REPRODUCED WITHOUT PRIOR WRITTEN CONSENT.

HEALTH AND SAFETY EXECUTIVE (HSE) WILL NEED TO BE NOTIFIED PRIOR TO COMMENCEMENT OF THE PROJECT