


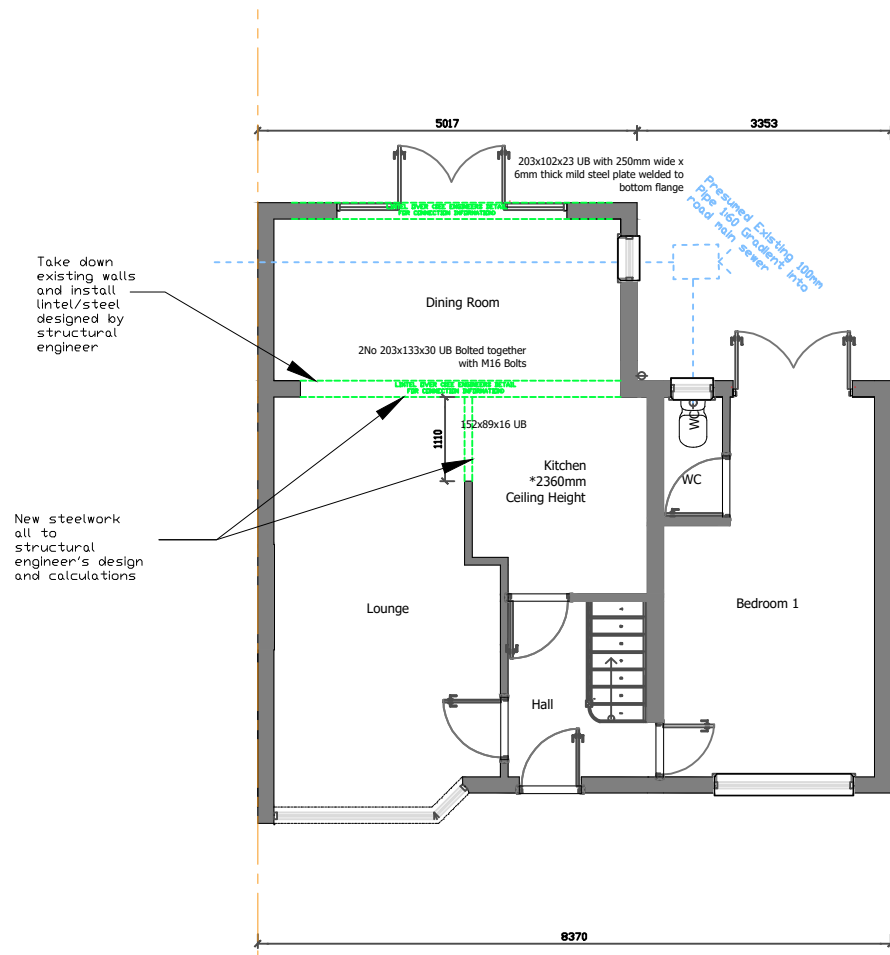


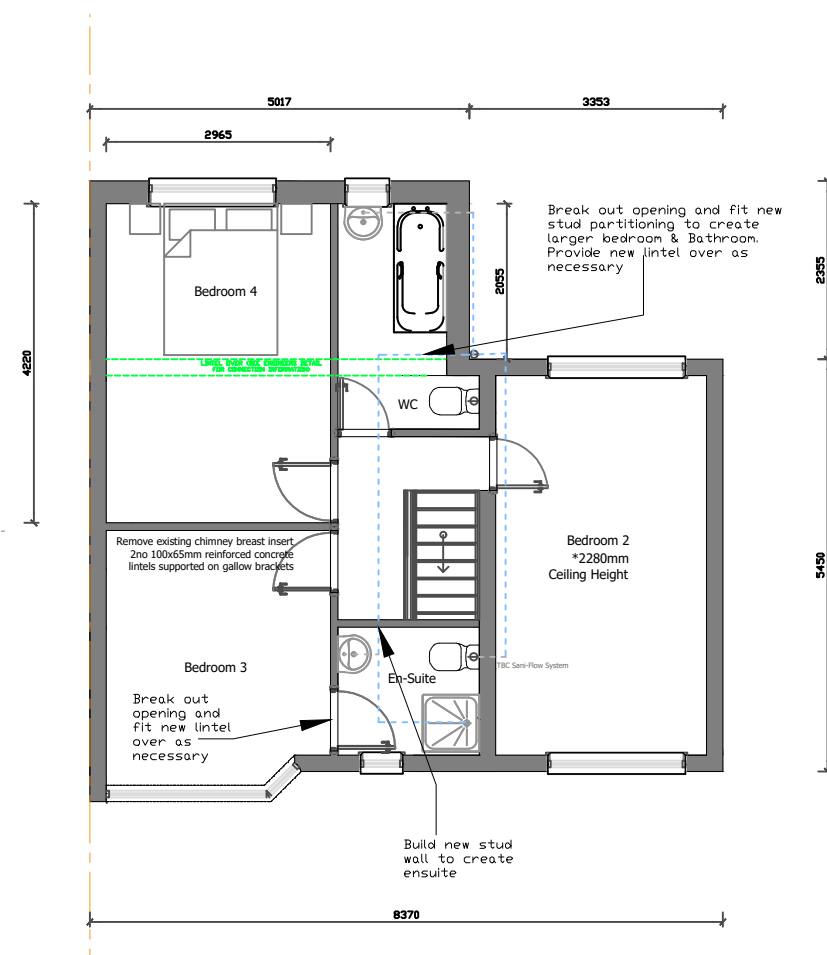


GROUND FLOOR PLAN

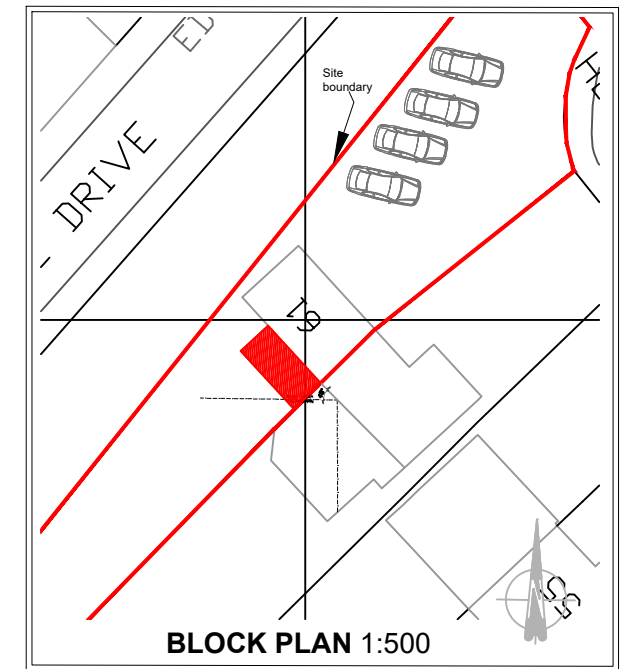


UPPER FLOOR

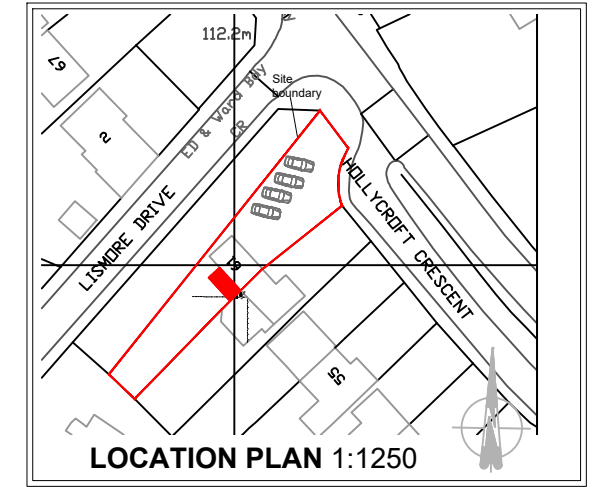

Produced on 30 January 2024 from the Ordnance Survey National Geographic Database. This map shows the area bounded by 440255, 294476, 440255, 294476, 440255, 294476, 440255, 294476. Reproduction in whole or part is prohibited without the prior permission of Ordnance Survey. Crown copyright and database rights 2024 OS 100054135. Supplied by caple ltd

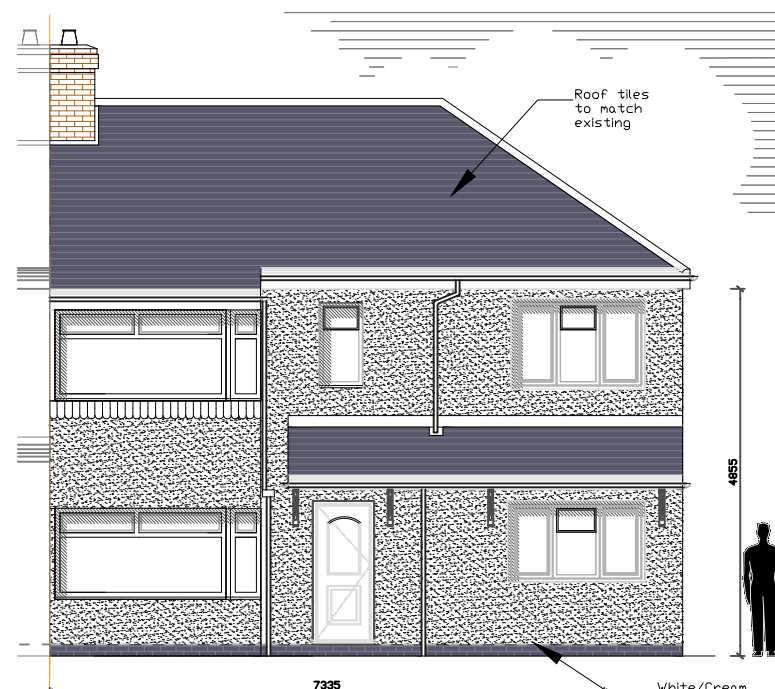

FRONT ELEVATION

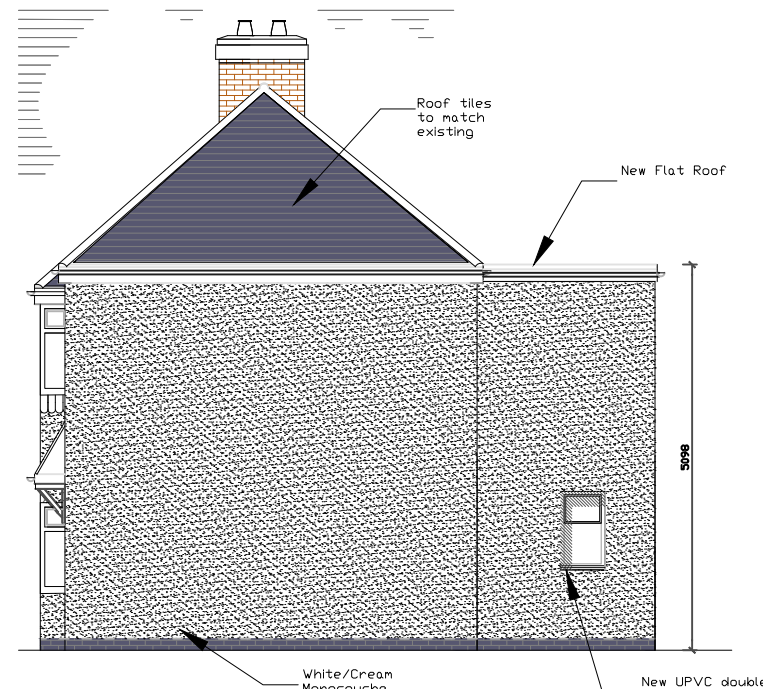

SIDE ELEVATION



REAR ELEVATION

INTERNAL FLOOR AREA

GROUND	51.1m ²	550.04sq.ft
FIRST	50.9m ²	547.88sq.ft
TOTAL	102m ²	1097.92sq.ft

FOR SUBMISSION TO LPA 10.02.24
AS PROPOSED PLAN & ELEVATIONS

CLIENT: Adam Hewins adam_hewins84@hotmail.co.uk	
JOB DESCRIPTION: PROPOSED SECOND STORY EXTENSION TO 61 Hollycroft Crescent Hinckley LE10 0HH	
SCALE 1:100 @ A3	DATE 10.02.24
DRAWN BY JTC	DRAWING No: 002
ALL DIMENSIONS TO BE CHECKED ON SITE BEFORE CONSTRUCTION. ANY DISCREPANCIES TO BE DISCUSSED AND AGREED WITH JC PRIOR TO PROCEEDING.	
THIS DRAWING IS THE PROPERTY OF JC AND MUST NOT BE COPIED OR REPRODUCED WITHOUT PRIOR WRITTEN CONSENT.	
HEALTH AND SAFETY EXECUTIVE (HSE) WILL NEED TO BE NOTIFIED PRIOR TO COMMENCEMENT OF THE PROJECT	