




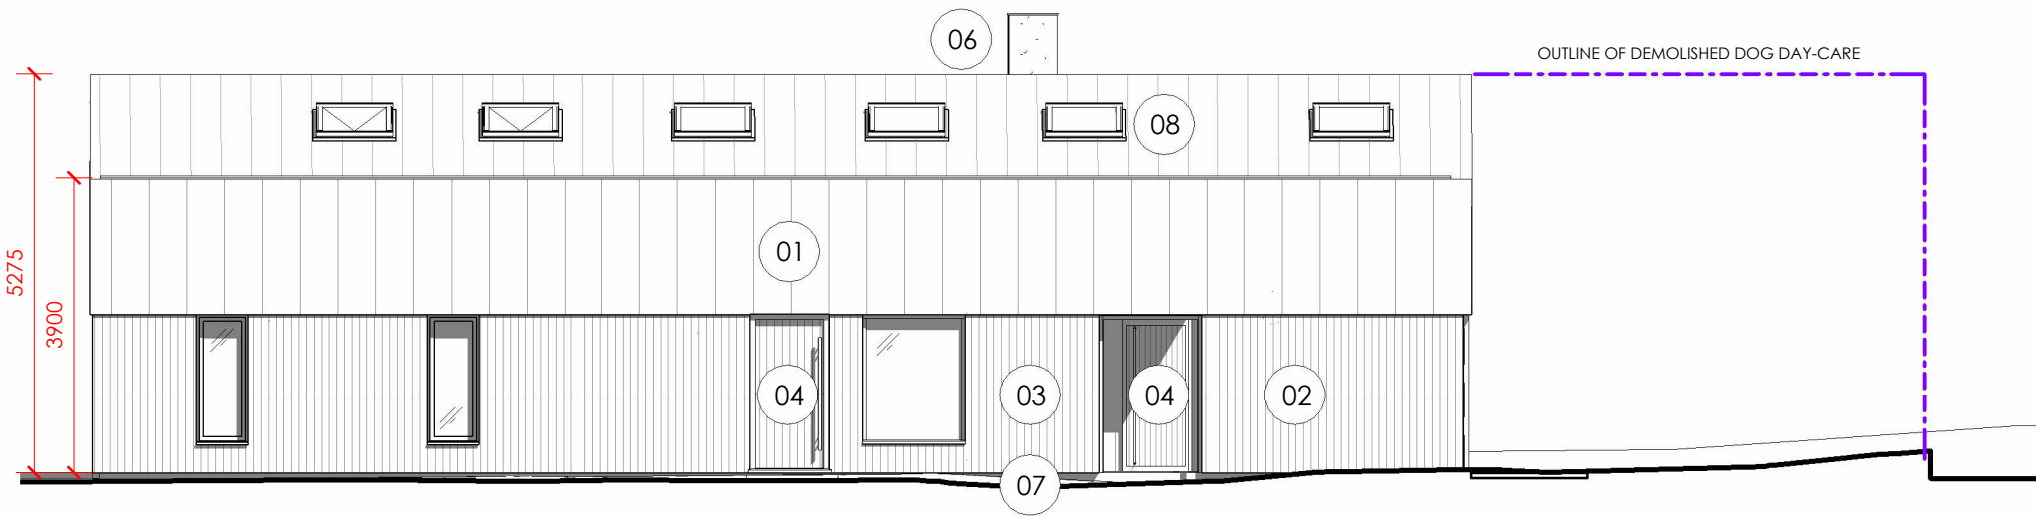


North Elevation
1 : 100

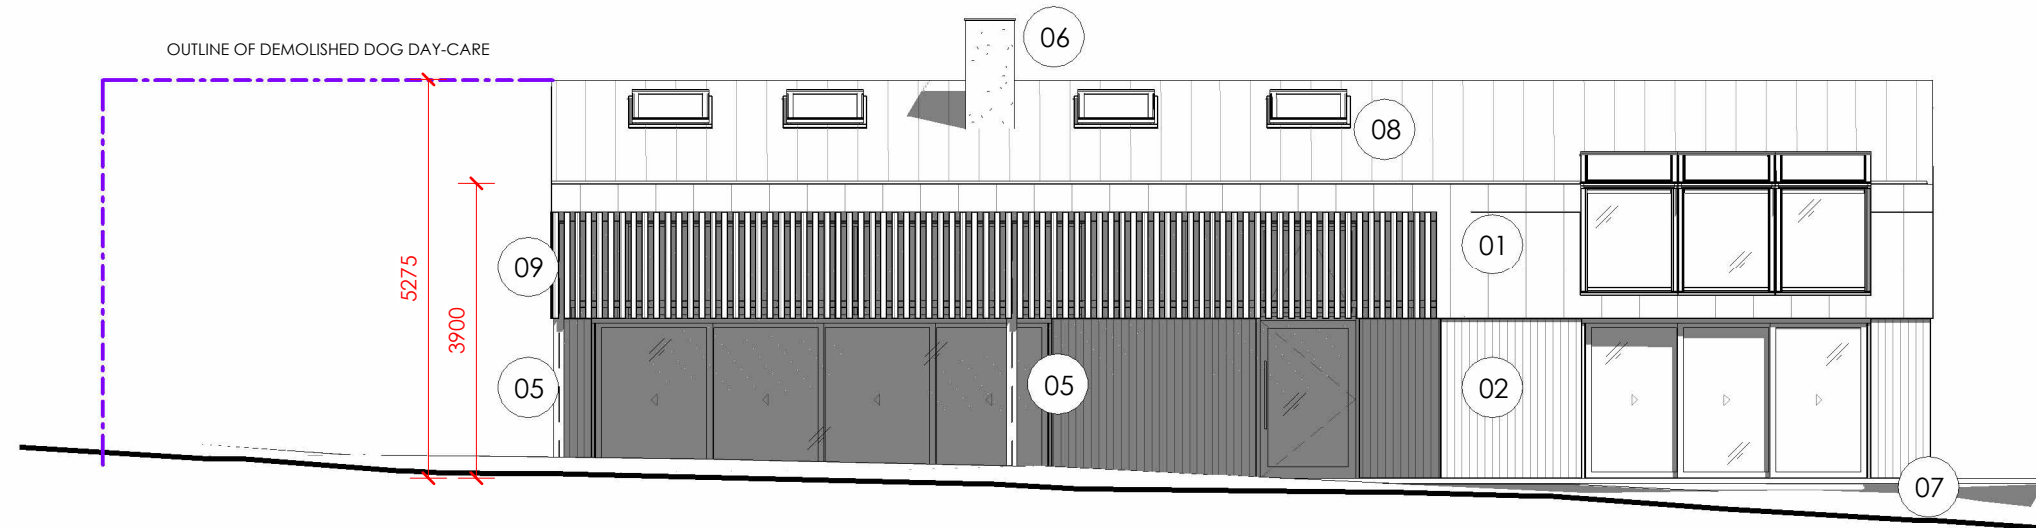

South Elevation
1 : 100

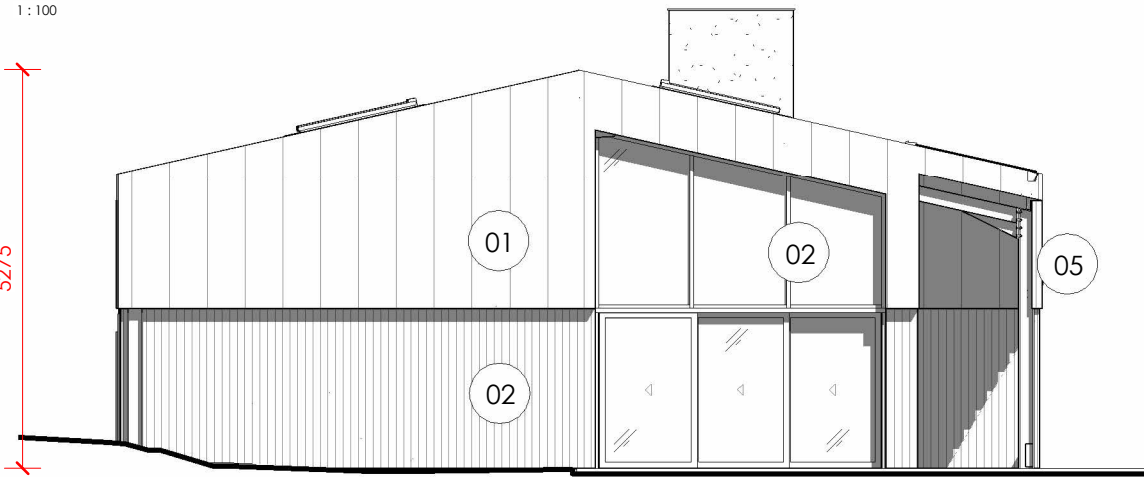

West Elevation
1 : 100

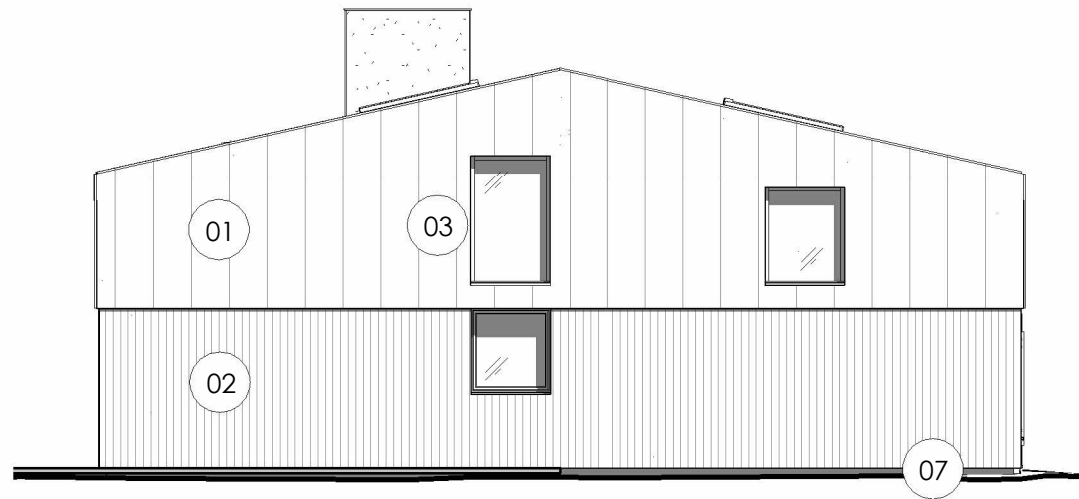

East Elevation
1 : 100

Elevational Materials

1. Aluminium standing seam cladding, grey, walls and roof.
2. Thermally treated wood cladding, black, laid vertically.
3. UPVc Flush Casement windows
4. Door to match timber cladding
5. Exposed existing steel frame, black to match windows
6. Grey through coloured render chimney
7. Red multi-gilt brick plinth
8. Roof Lights
9. Fixed solar shading to match timber cladding

COPYRIGHT NOTICE:
This drawing is the copyright of the Architects and may not be reproduced or used except by written permission.

© Crown copyright and database rights(2014)
Ordnance Survey licence number100047514

Notes
This drawing is to be read in conjunction with all relevant drawings and specifications. Do not scale from this drawing. Use figured dimensions only. All levels and dimensions to be checked on site. All level and dimensional discrepancies are to be brought to the immediate attention of HSSP Architects Ltd. Responsibility cannot be accepted for alteration and/or deviation from this design without prior acknowledgement of HSSP Architects Ltd. Copyright reserved. This drawing may only be used for the client and location specified in the title block. It may not be copied or disclosed to any other third party without prior written consent from HSSP Architects Ltd. Prior to any works commencing on site, the engineer is to be contacted regarding the current status, revision or regulatory approval of this drawing. All work to be to the entire satisfaction of the NHBC or Local Authority notwithstanding anything shown or indicated on these drawings. All workmanship and materials to be the best of their respective kind and at least equivalent of the appropriate British Standard Code of Practice. All relevant dimensions and levels to be ascertained or checked and verified on site before specific areas of work are commenced. This drawing is to be read in conjunction with clients specification/employers requirements and structural engineers design.

PL2	Dog day-care proposed demolished, remaining area to be converted to residential dwelling.	12/02/24	JCB	JBW
PL1	Issued for Planning	09/10/23	JRL	JBW
PR3	Kitchen, utility, plant room amended to client comments	28/09/23		JBW
PR2	Layout amended following client comments	04/09/23	JCB	JBW
PR1	Issued for comment	16/06/23	JCB	JBW
Rev:		Date:	Check:	Drawn:

PLANNING

hssp
architects

Pera Business Park, Nottingham Road
Melton Mowbray, LE13 0PB

Telephone: 01664 563 288 Fax: 01664 503 360
E-Mail: info@hssparchitects.co.uk Web: www.hssparchitects.co.uk

Project:
Proposed Class Q Barn Conversion
Land off Rogues Lane,
Stoke Golding,
Leicestershire
Christopher McManus

Title:
Proposed Elevations

Scale: As indicated	Drawn: JBW	Checked: JCB	Date: 02/13/23
Drawing No. 8895 - 03 - 0200	Revision: PL2		