






W: WWW.GLAMPITECT.CO.UK

E: CONTACT@GLAMPITECT.CO.UK

T: 0131 202 9002

KEY TO SYMBOLS

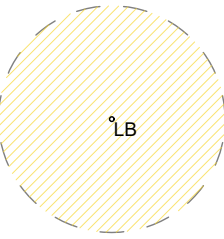

LOW LEVEL LIGHTING
BOLLARD 5no. TO BE
INSTALLED, LIGHTING
SPREAD SHOWN AS 5m

Low Level Path Lighting

Lanea Path Lighting Bollard with PIR sensor.


Benefits:

- LED mains wired.
- Low level height, only 40cm high.
- LED bulbs installed into this pillar lamp are in such a manner that they shine downwards onto cascading reflectors, keeping all light at low level.
- Integrated PIR sensor, keeping light levels low and only on when required.
- Range 2-8metres, set at 5m as shown.
- Lighting duration (5 seconds to 6 minutes) are configurable.
- Detects movement at an angle of 90 degrees.



Date	Description	Rev	By

Revision Description

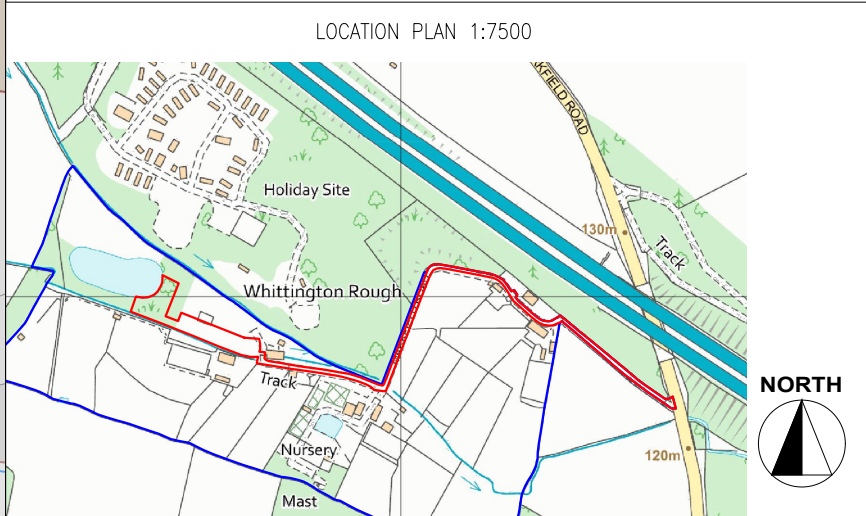

Project:
Proposed Glamping Site - For Ryan Pasch
Grid Reference - SK 49264 07502
LE6 0LU

Drawing Title:
PROPOSED LIGHTING PLAN

Drawing Number:
240239-01-07

Revision: -
Date: 10/09/2024
Scale: 1:200 @ A1
Drawn By: EF
CAD Dwg File: -
Checked By: TA

Issue Status:

Full Planning Application

OWNERSHIP BOUNDARY
AREA = 99,135 m²

SITE BOUNDARY
SITE AREA = 4,935 m²

