



BIN STORE


PLAN

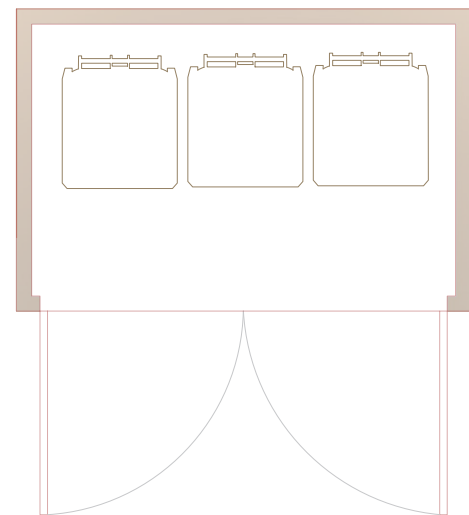

SIDE ELEVATION

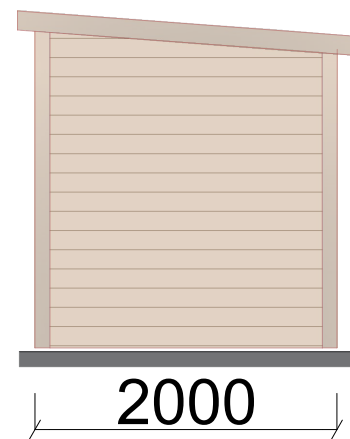

FRONT ELEVATION

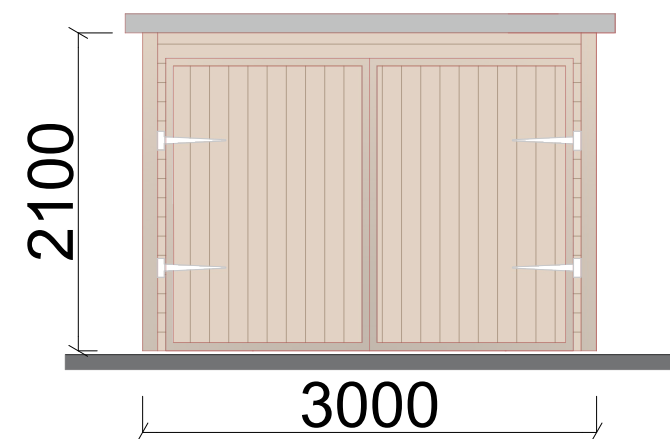


REAR ELEVATION




BIKE STORE


PLAN

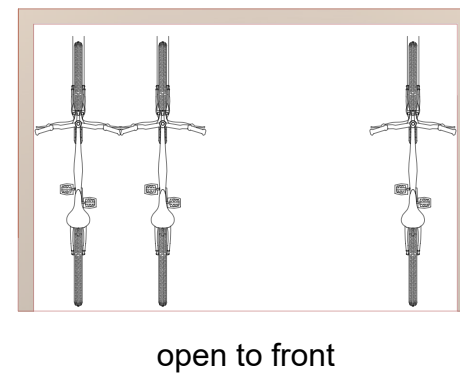



SIDE ELEVATION

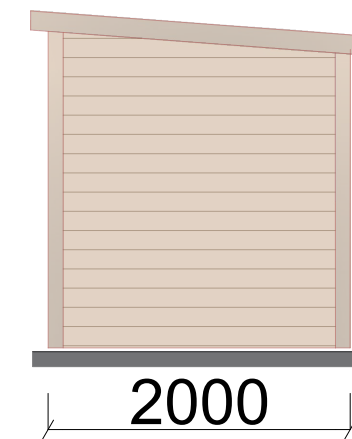

FRONT ELEVATION

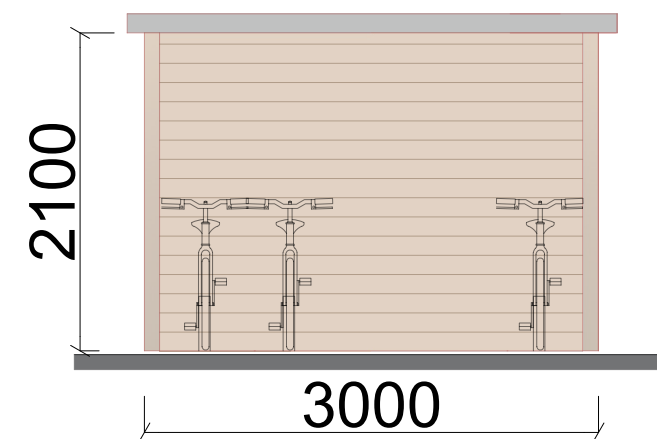

REAR ELEVATION

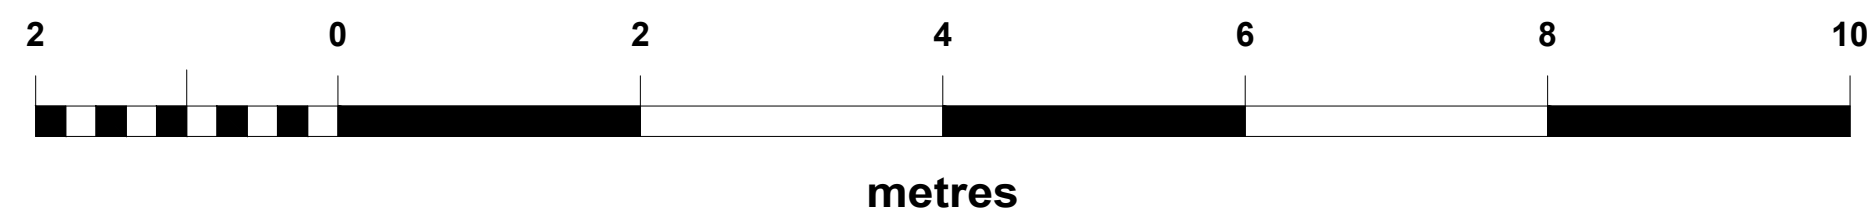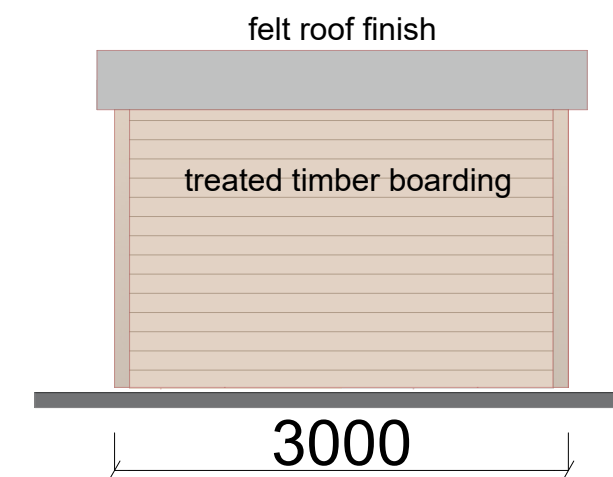

Project:
Proposed Glamping Site - For Ryan Pasch
Gird Refrence - SK 49264 07502
LE6 0LU

Drawing Title:
BIN AND BIKE STORE PLANS AND ELEVATIONS

Drawing Number:
240239-01-08

Revision: -
Date: 10/09/2024
Scale: 1:50 @ A2
Drawn By: EF
CAD Dwg File: -
Checked By: TA

Issue Status:
Full Planning Application