


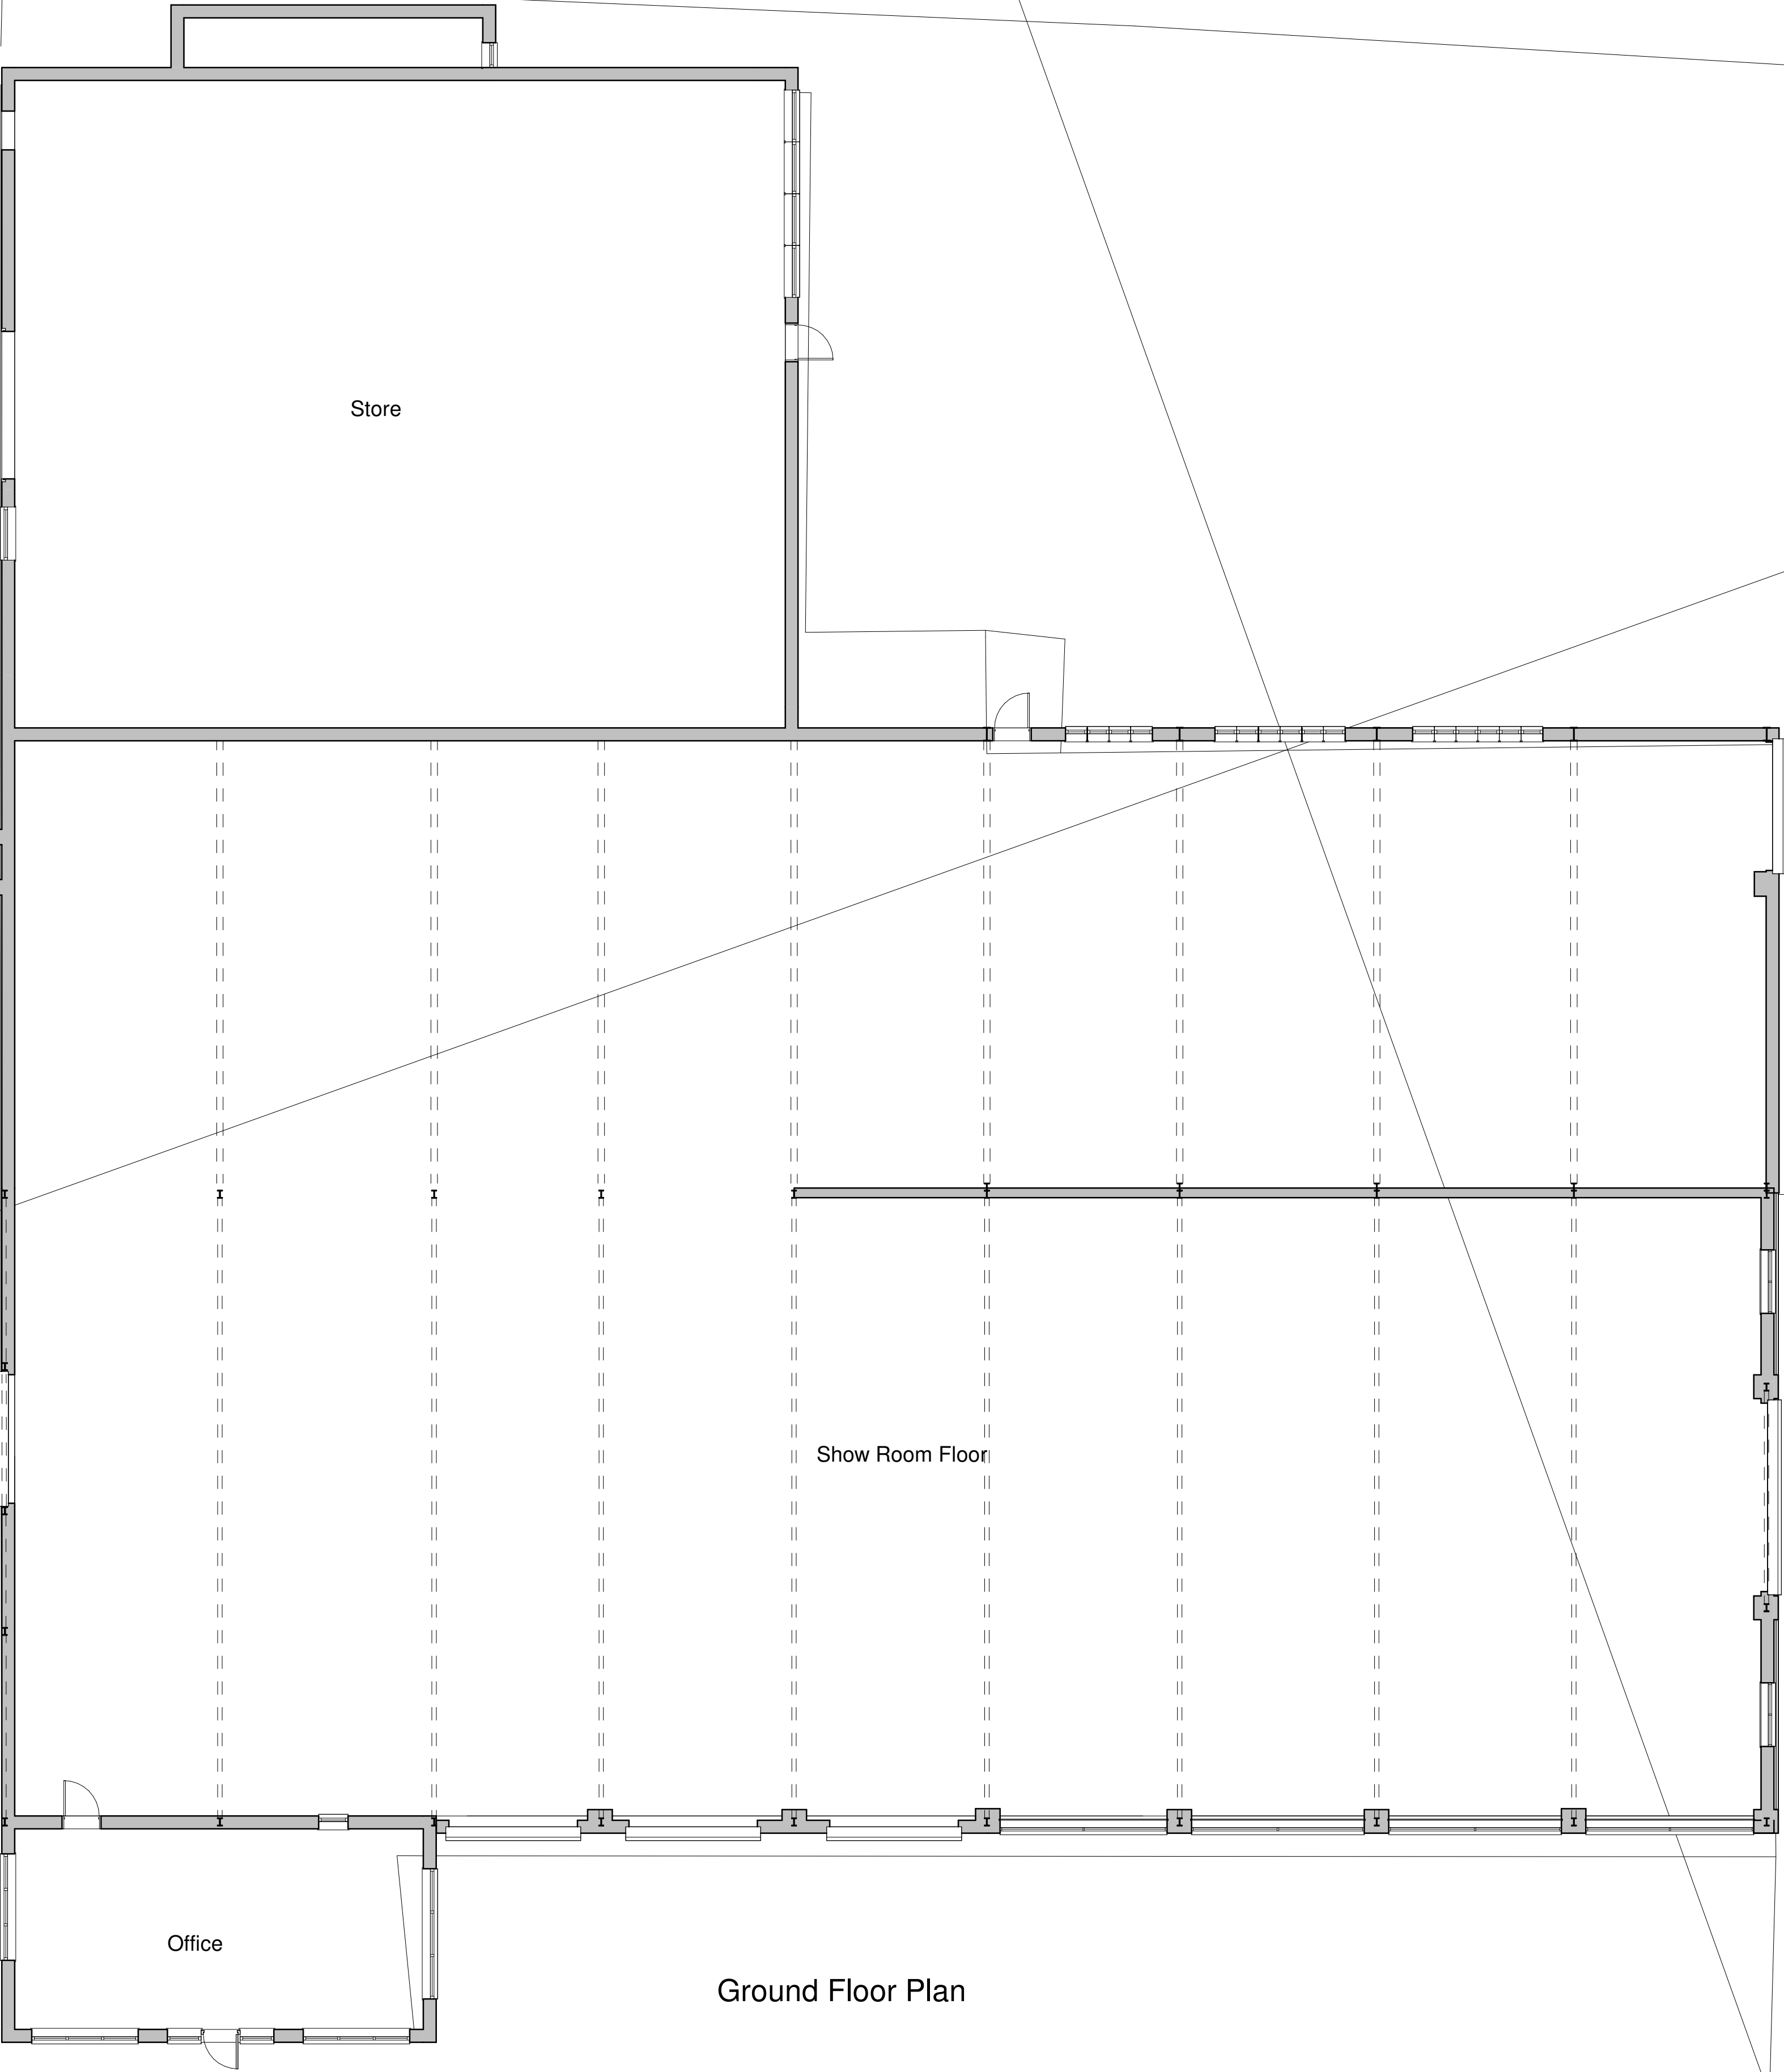

Ground Floor Plan

Scale 1:100



Mr S Choudry			hayward ARCHITECTS LTD	
Project Title Extention and Alterations Proposed Construction Pinwall			19 Station Road Hinckley Leicestershire LE10 1AW Tel: 01455 635 665 Fax: 01455 618 971 www.hayward-architects.co.uk	
Drawing Title As Proposed			Date 04/23	Sheet A1
Scale 1:100	Author WNF	Checked by CB	Job No. 23 / 27	Drawing No. 04
Status As Proposed				

ALL COPYRIGHT OF THIS DRAWING IS RESERVED BY HAYWARD ARCHITECTS LTD.
REPRODUCTION IN ANY FORM, EITHER IN WHOLE OR IN PART, IS EXPRESSLY PROHIBITED WITHOUT THE PRIOR WRITTEN PERMISSION
OF THE COPYRIGHT HOLDER. DRAWING SCALE 1:100 (DIMENSIONS ARE GIVEN IN METERS UNLESS OTHERWISE STATED)