


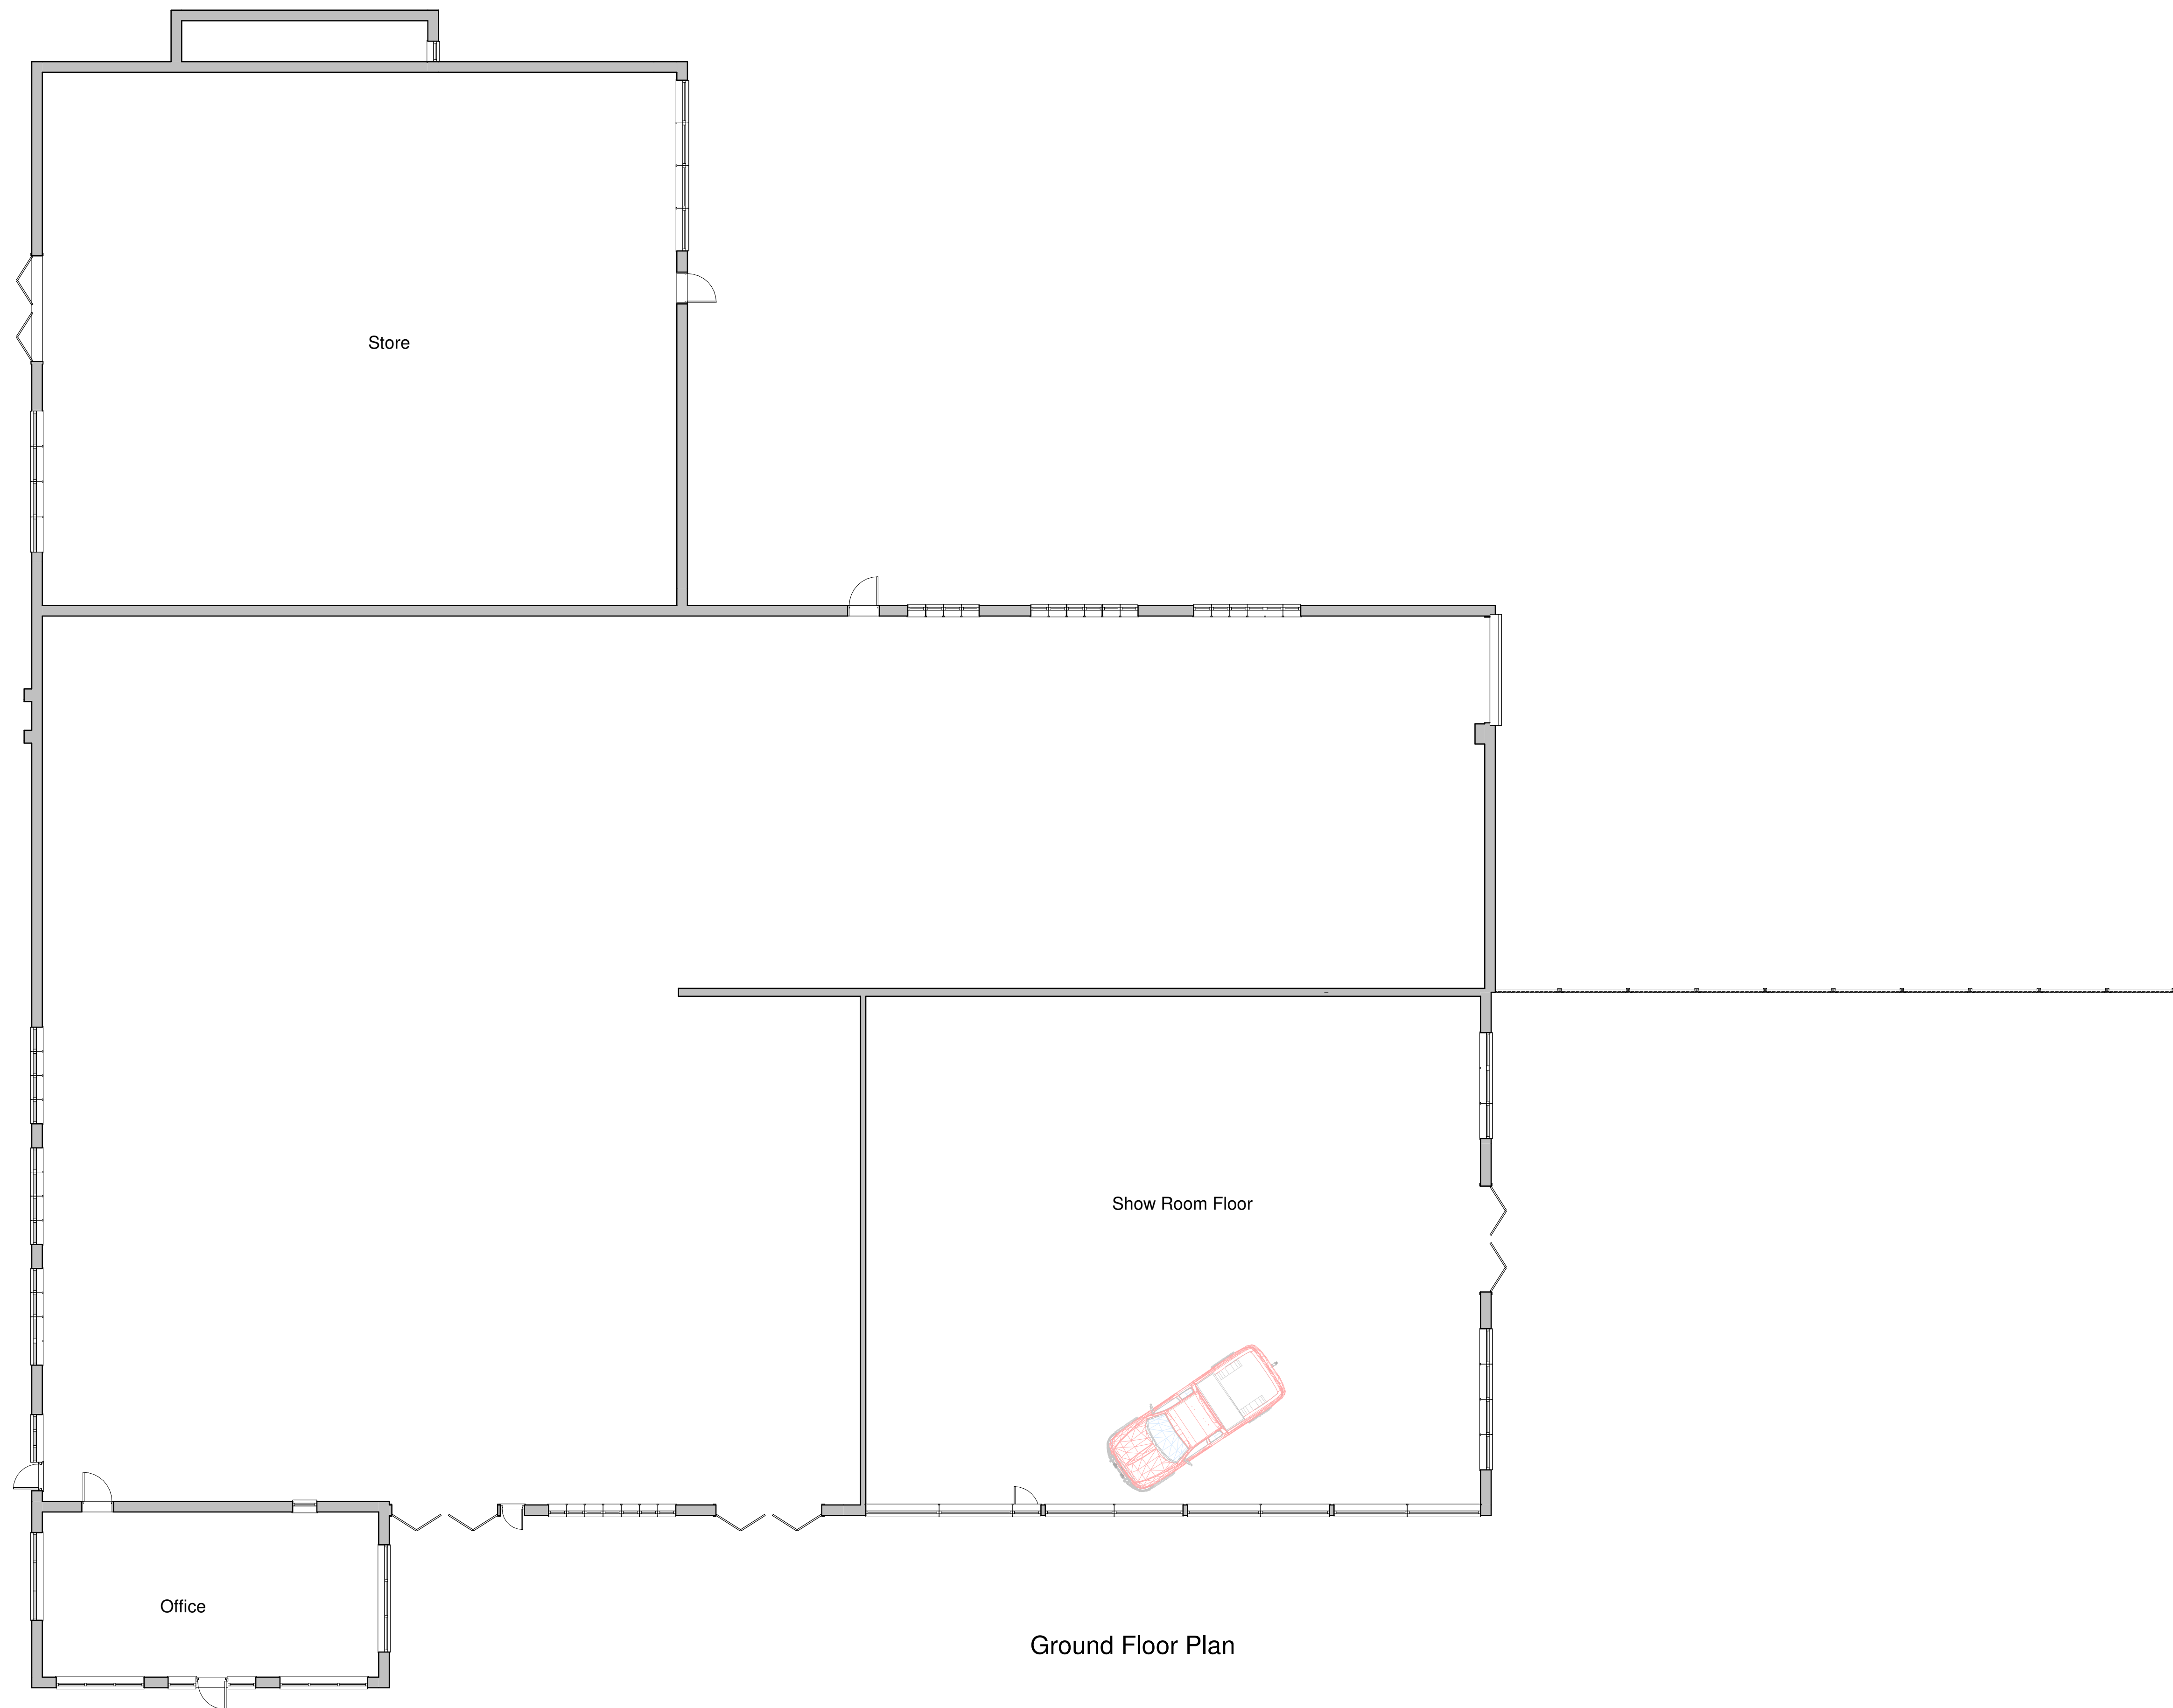

Ground Floor Plan

Scale 1:100

**INFORMATION SHOWN
ON DRAWINGS IS
GATHERED FROM
GOOGLE AND ALL
INFORMATION IS
SHOWN INDICATIVELY**

Client Mr S Choudry			hayward ARCHITECTS LTD 19 Station Road Hinckley Leicestershire LE10 1AW Tel: 01455 635 665 Fax: 01455 618 971 www.hayward-architects.co.uk	
Project Title Extention and Alterations Proposed Construction Pinwall				
Drawing Title As Existing			Job No. 23 / 27	Drawing No. 05
Scale 1:100	Date 04/23	Sheet A1		
Author WNF	Checked by CB			
THE COPYRIGHT OF THIS DRAWING IS RESERVED BY HAYWARD ARCHITECTS LTD. REPRODUCTION IN ANY FORM OR IN ANY MANNER IS PROHIBITED WITHOUT THE PRIOR WRITTEN PERMISSION OF THE COPYRIGHT HOLDER. DO NOT SCALE FROM DRAWINGS AND ONLY FOLLOW DIMENSIONS AND TOLERANCES.			Status As Existing	