




Side Elevation

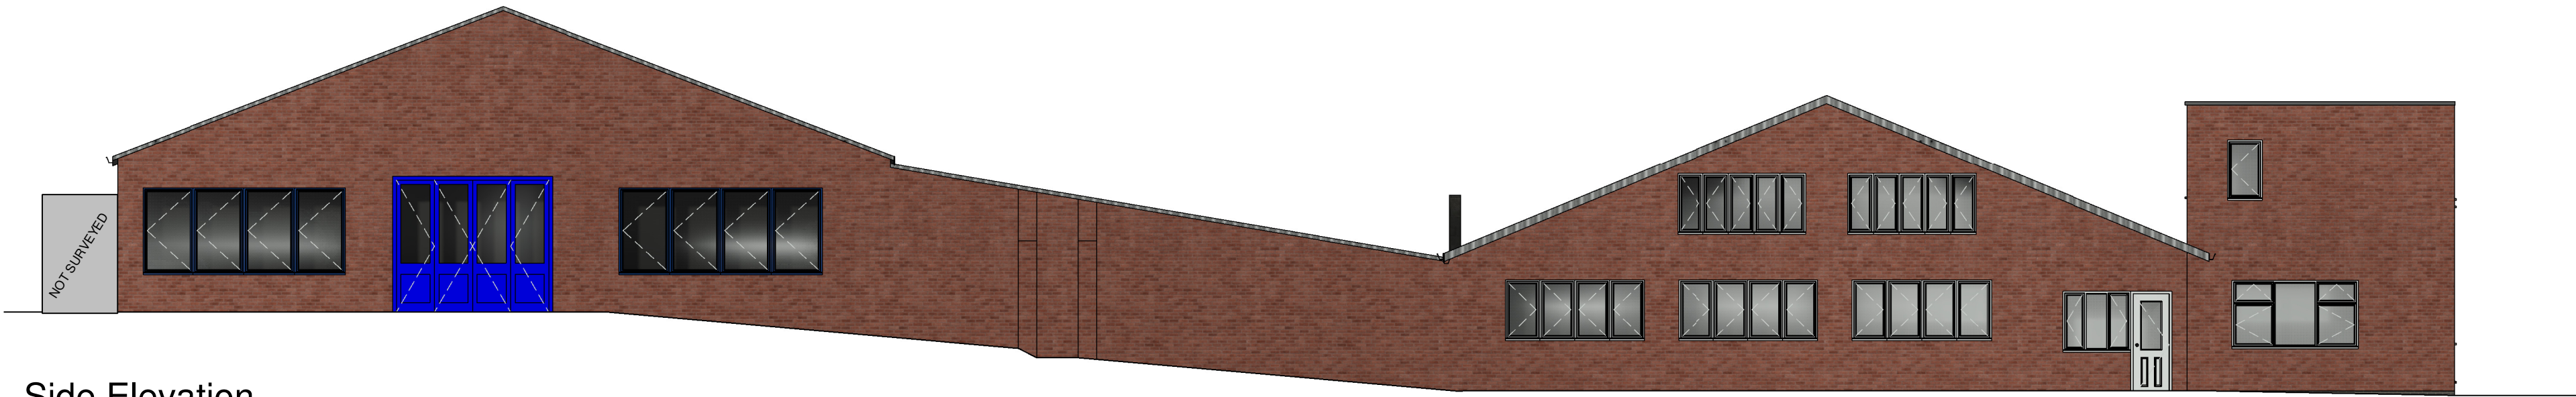


Side Elevation

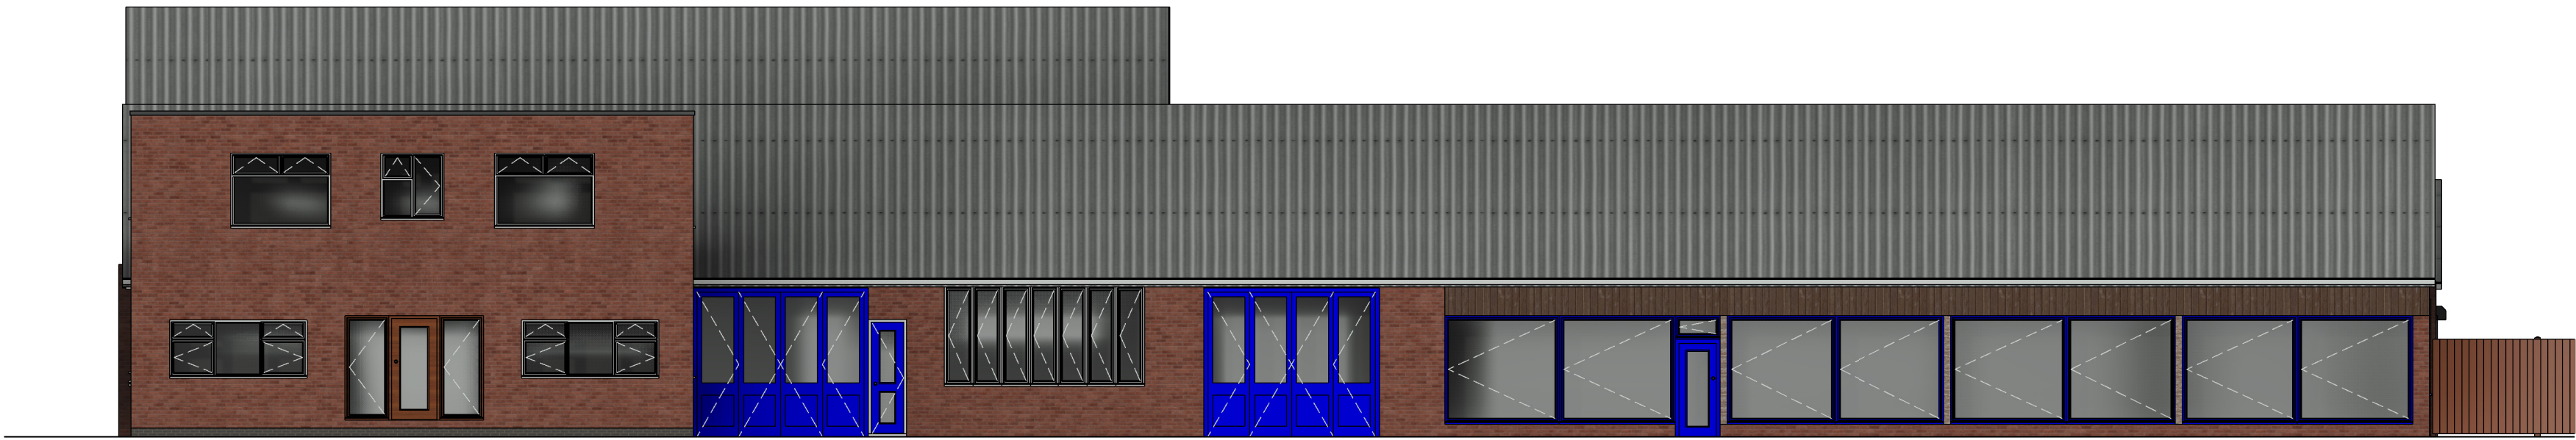

Front Elevation

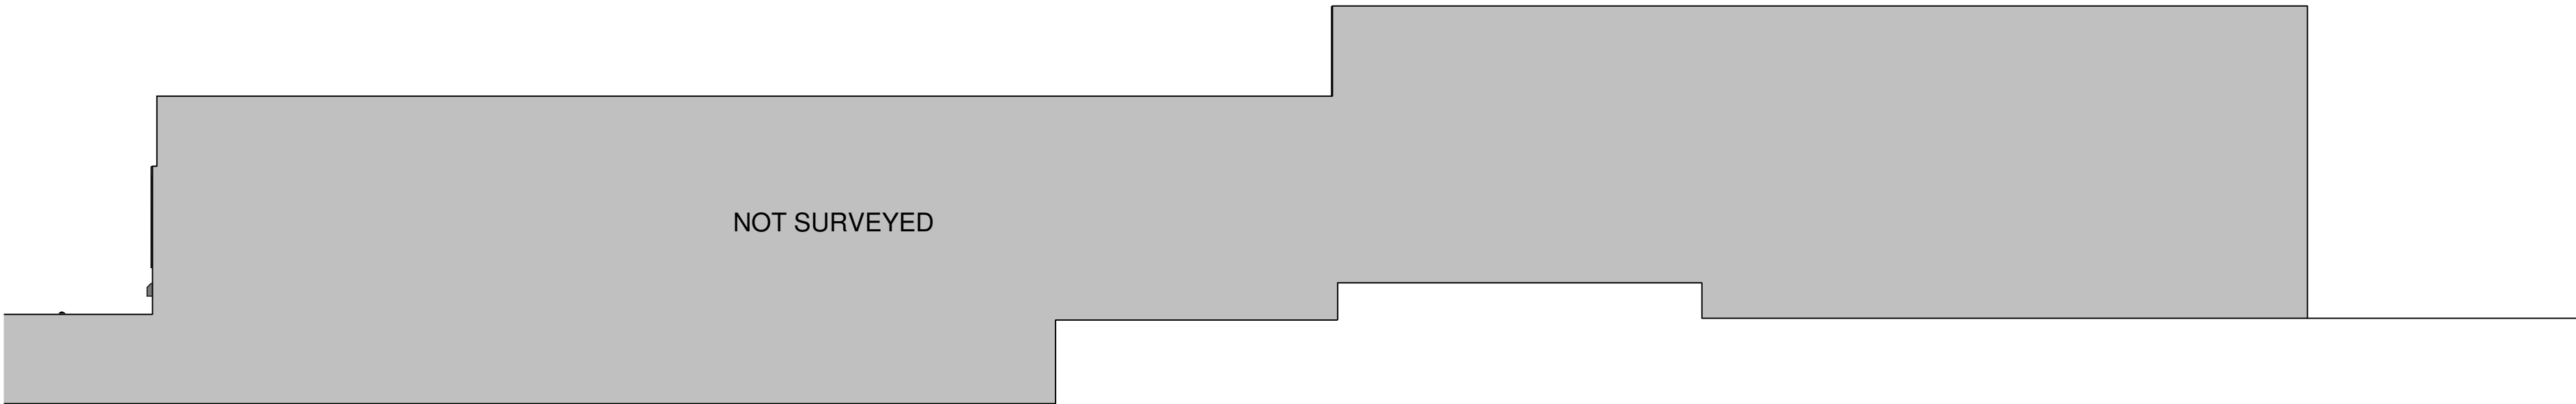

Rear Elevation

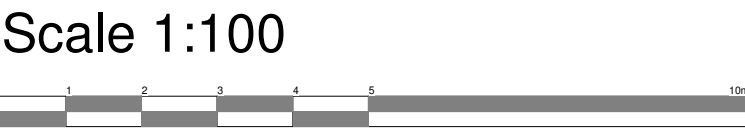

**INFORMATION SHOWN
ON DRAWINGS IS
GATHERED FROM
GOOGLE AND ALL
INFORMATION IS
SHOWN INDICATIVELY**

Client			Mr S Choudry		hayward ARCHITECTS LTD 19 Station Road Hinckley Leicestershire LE10 1AW Tel: 01455 635 665 Fax: 01455 618 971 www.hayward-architects.co.uk
Project Title			Extention and Alterations Proposed Construction Pinwall		
Drawing Title			As Existing		
Scale	1:100	Date	04/23	Sheet	A1
Author	WNF	Checked By	CB	Job No.	
				23 / 27	Drawing No.
				06	
Status					As Existing