



1. Drawings copyright of © Architectural Vistadesigns Ltd
2. Drawings not to be used without written consent.
3. Planning drawings should not be used for the purpose of construction or working drawings.
4. Builders should refer to the drawings for construction details and materials.
5. All dimensions must be checked and verified on site before commencing works.
6. OS data may have been used for the purpose of a Planning submission.
7. Do not scale from the drawings.


Revisions		
Rev.	Date	Comments

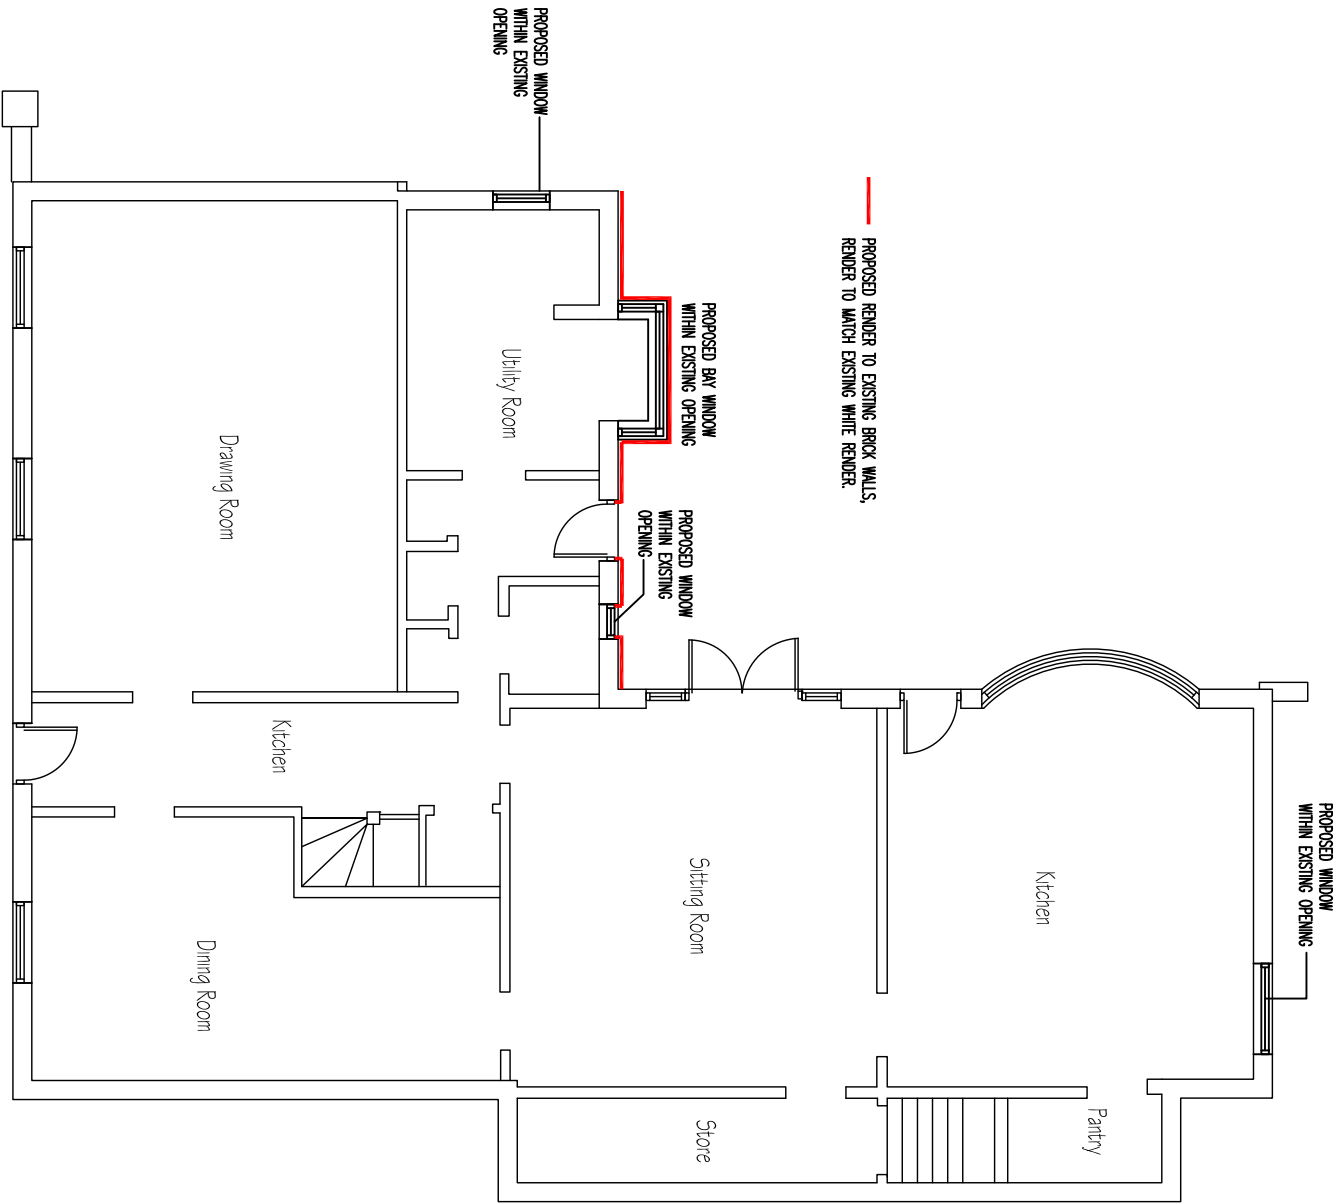


Proposed Ground Floor Plan

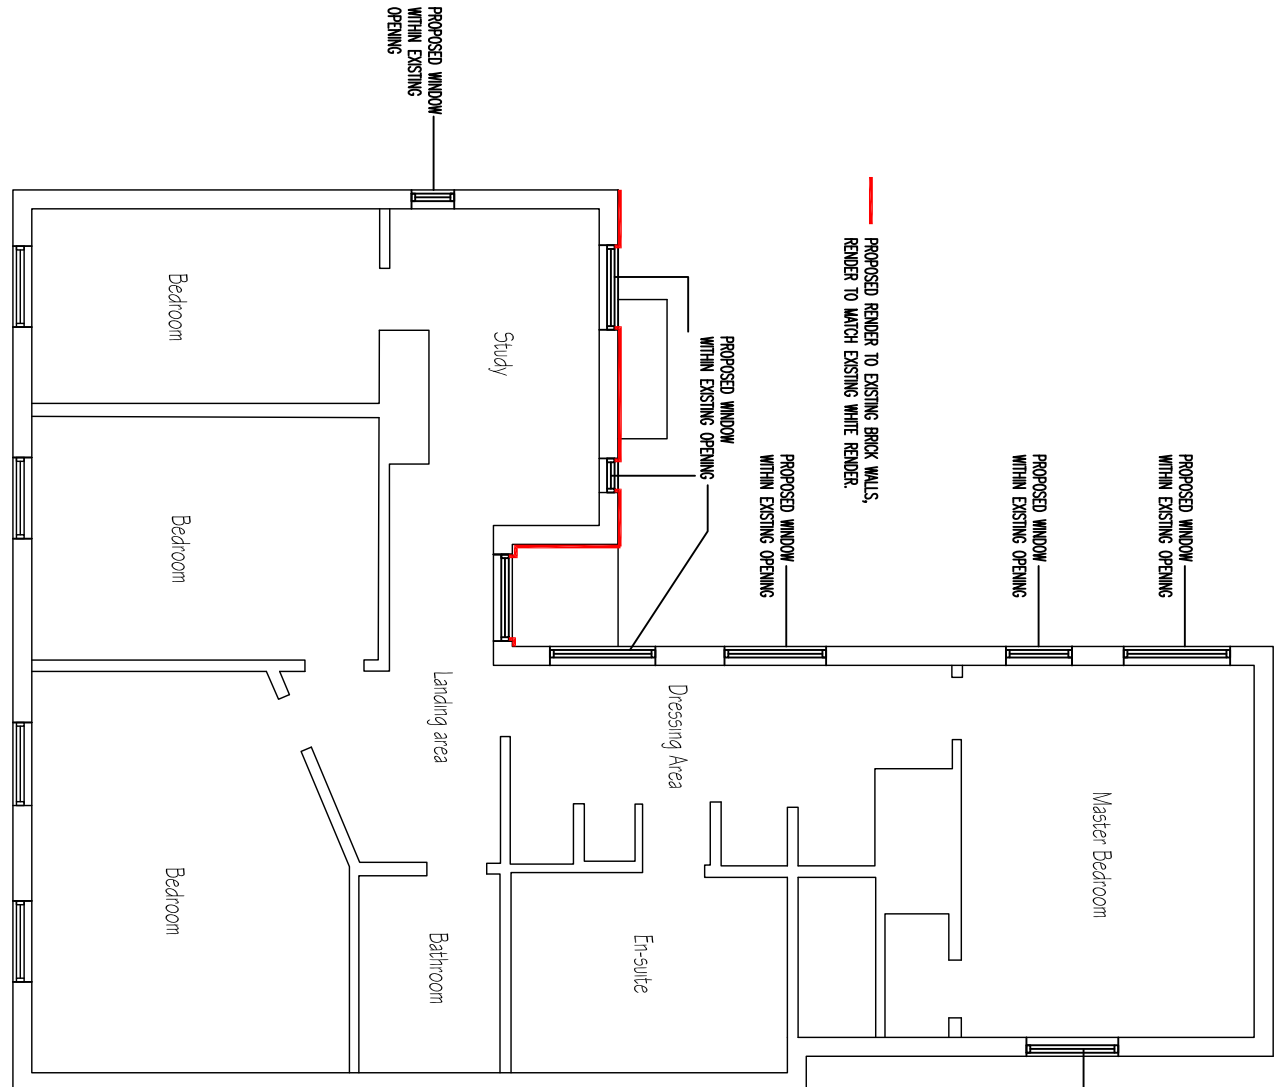


Proposed First Floor Plan

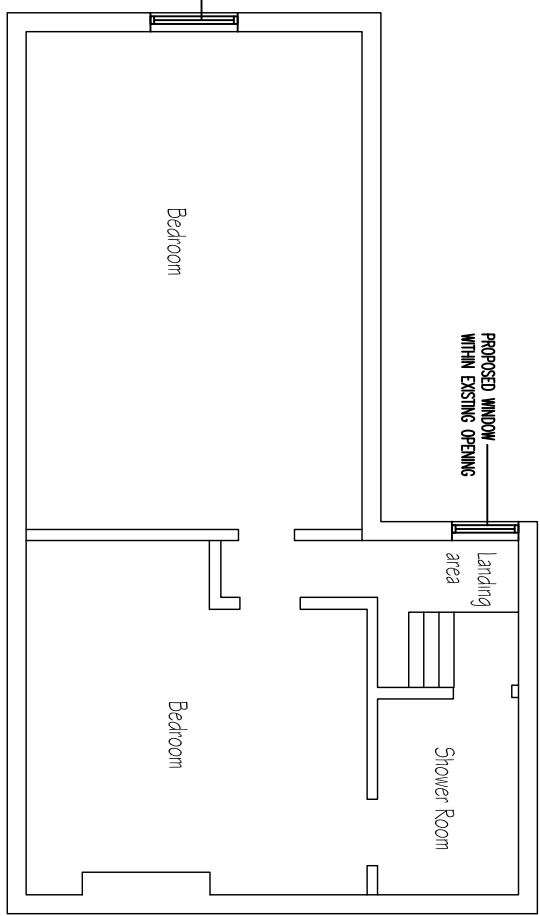


Proposed Loft Plan

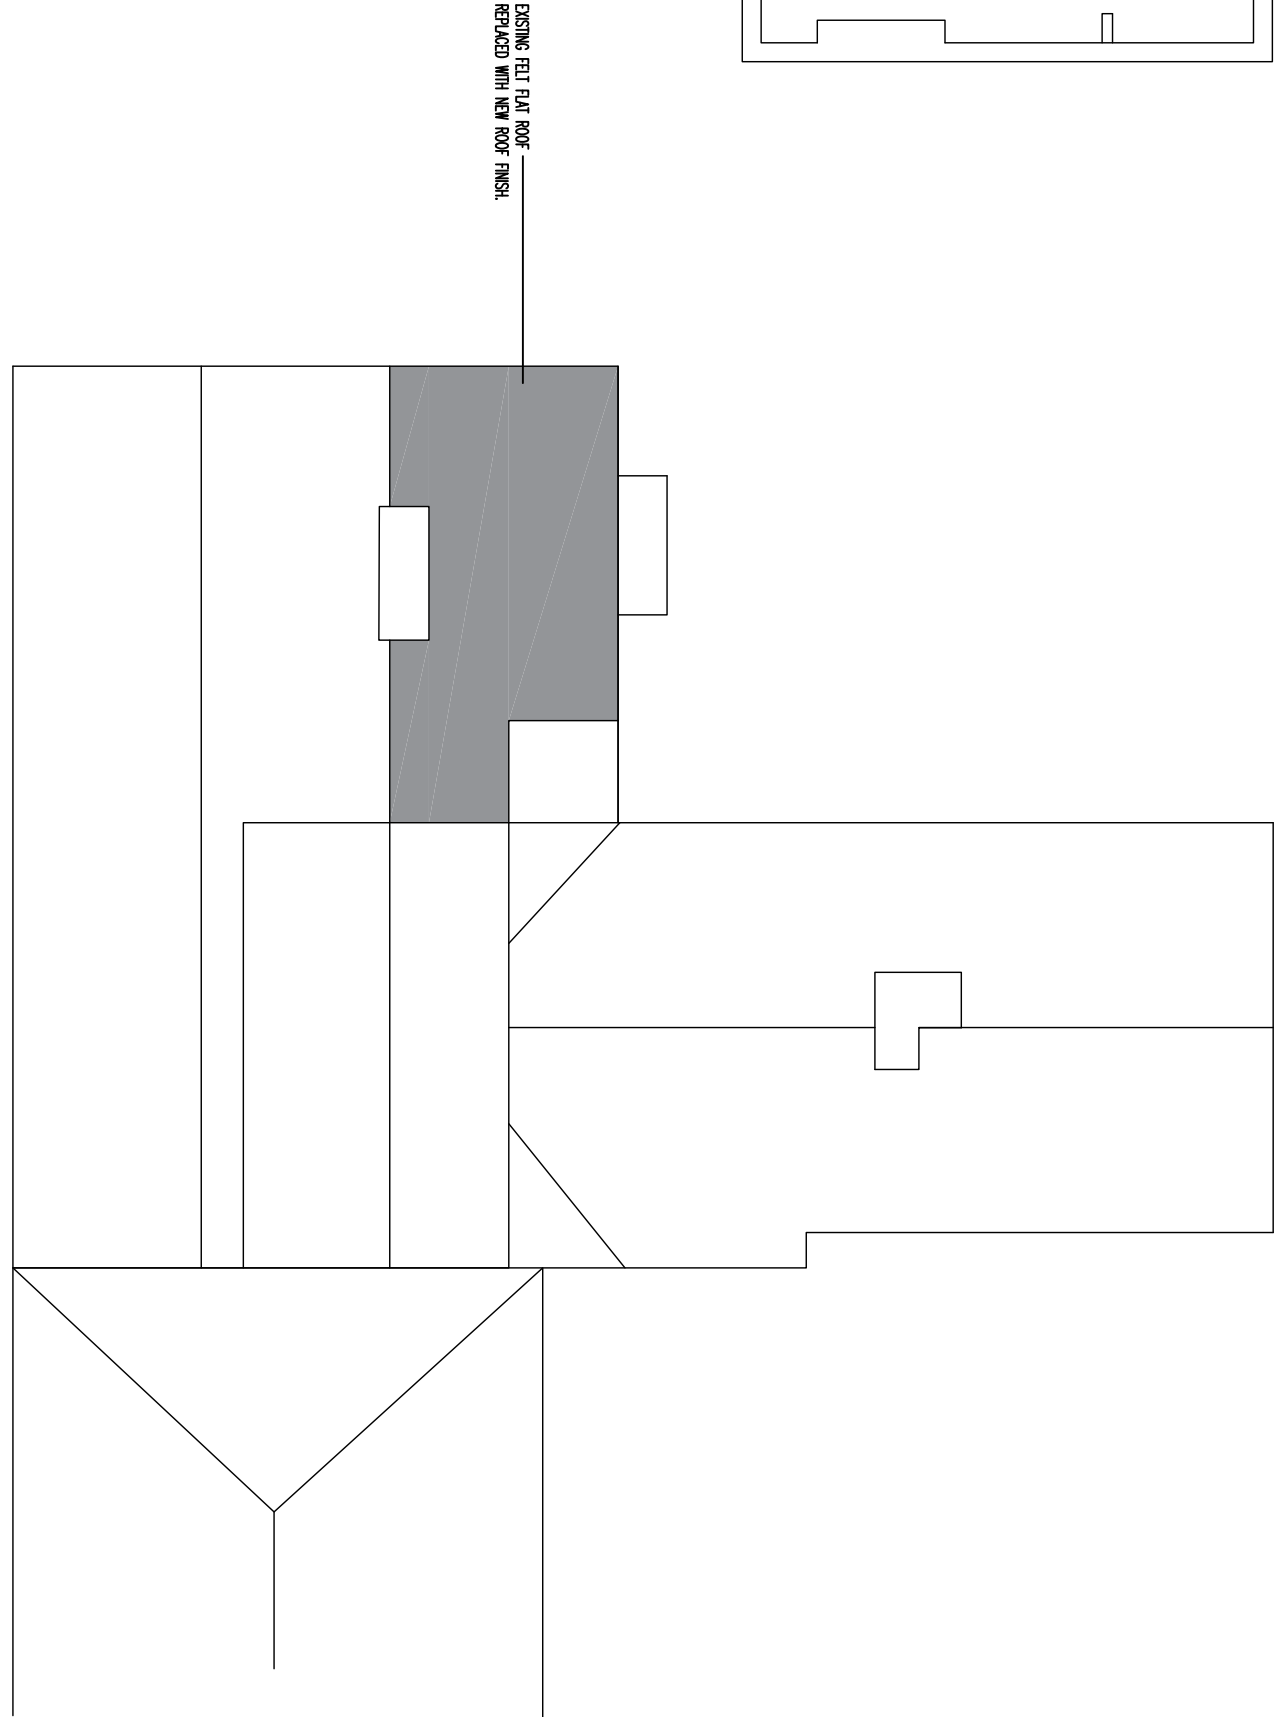


Proposed Roof Plan

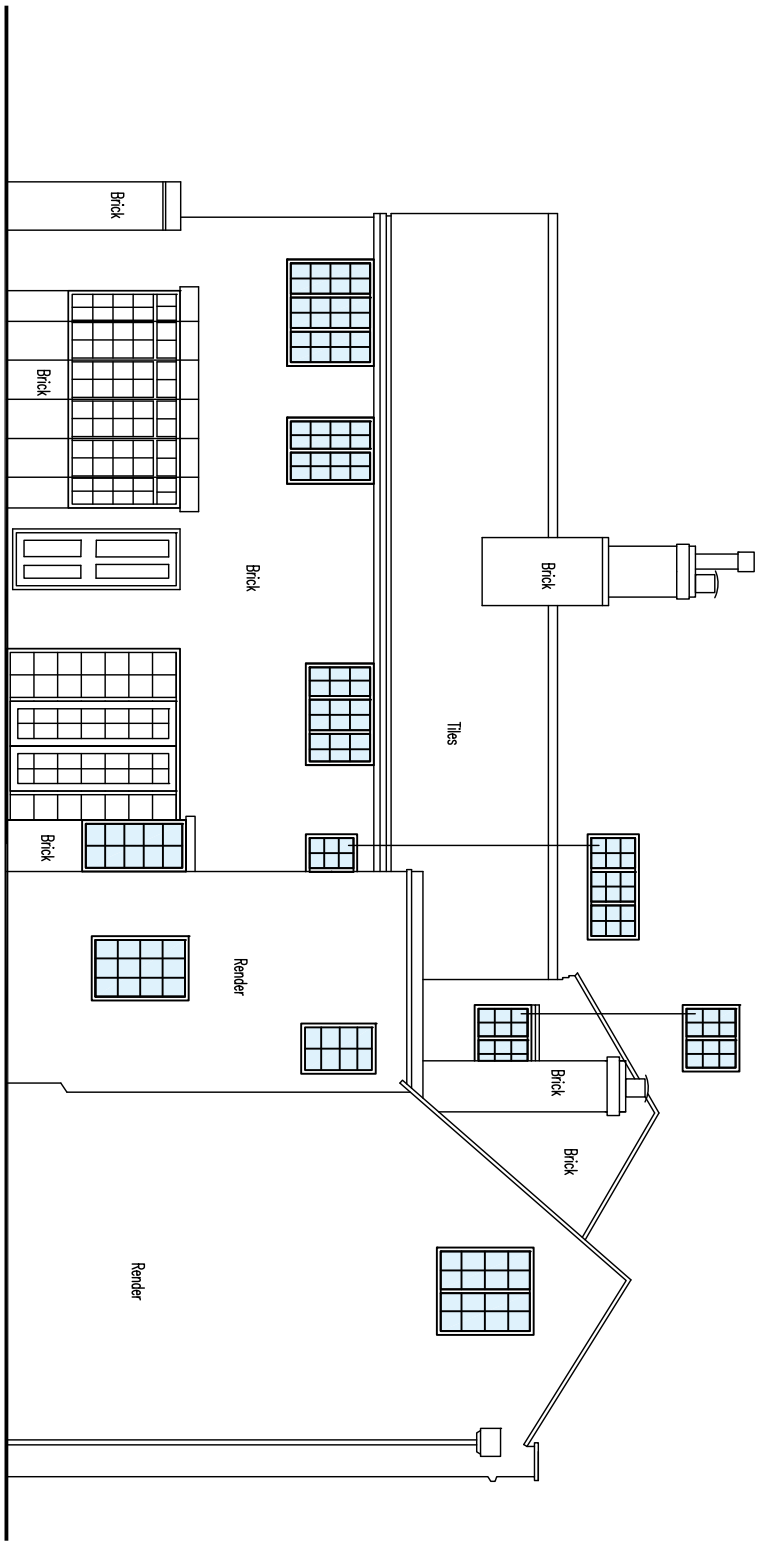


Proposed Side Elevation

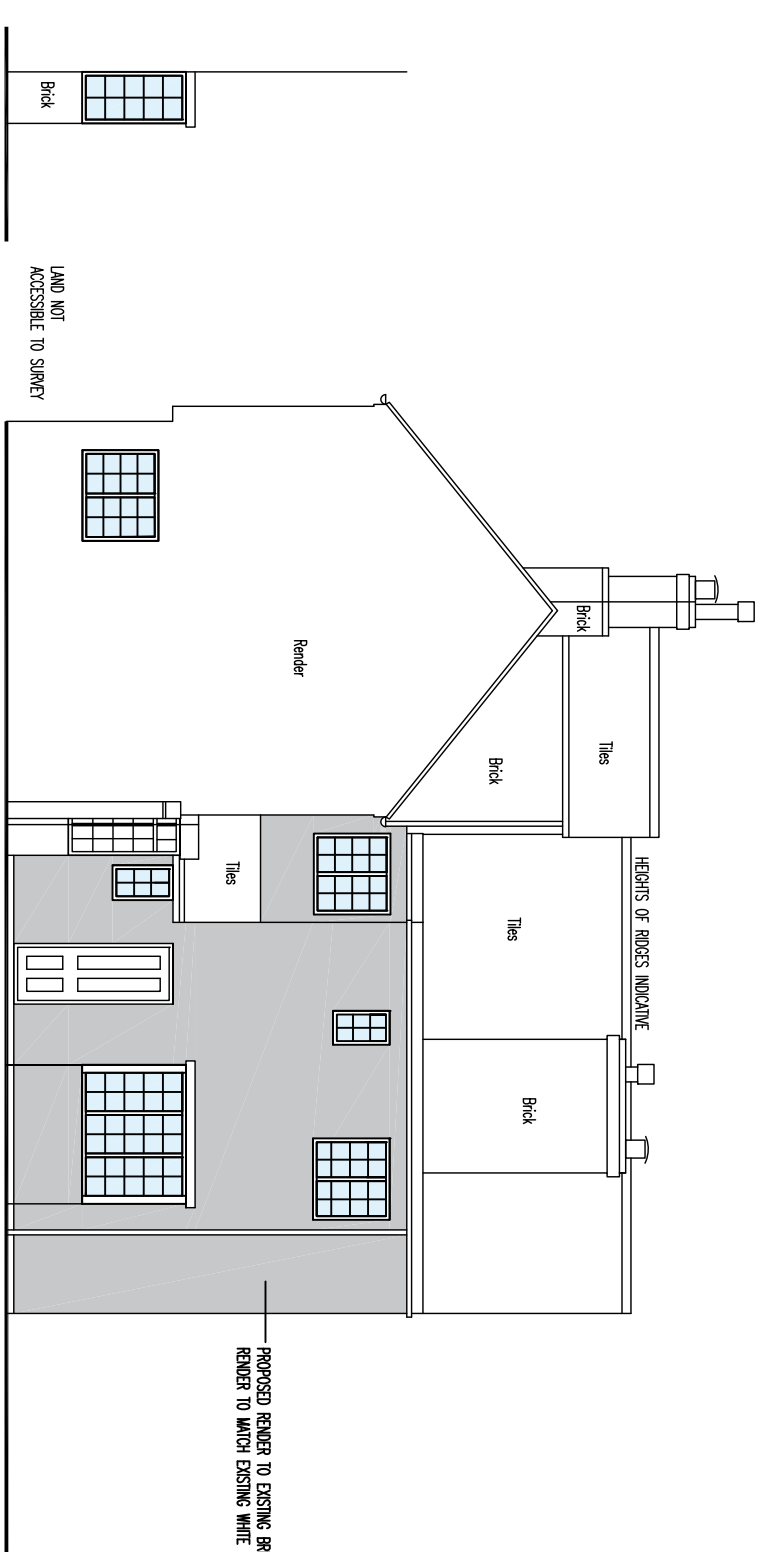


Proposed Bay Side Elevation

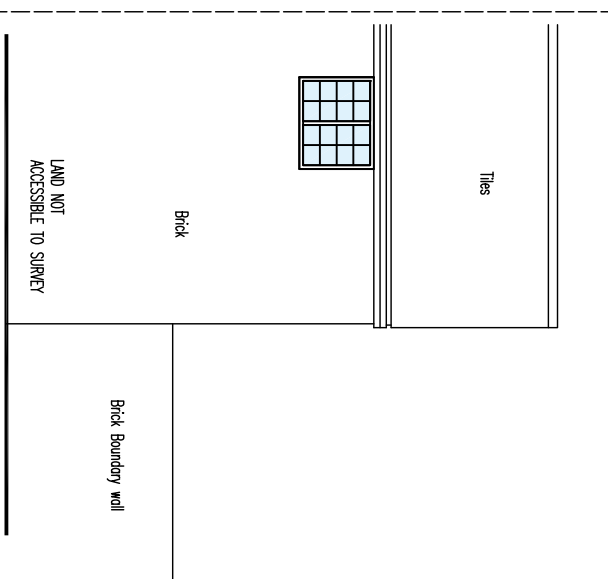

Proposed Rear Elevation

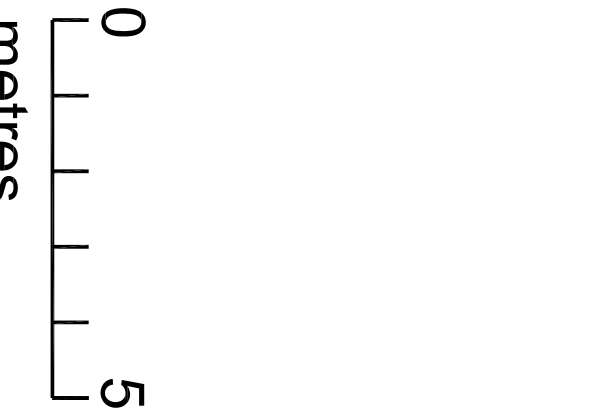

Proposed (Part) Side Elevation

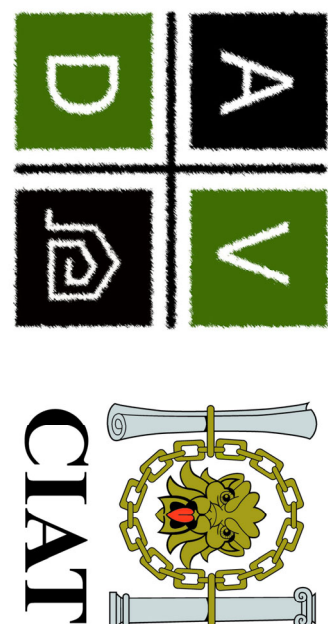

ArchitecturalVistadesigns Ltd

at: The Padlock, 118 Padlock Way, Hincley, Leics LE10 0BZ

m: 0785 458 2564 t: 01455 688 839

w: www.architecturalvistadesigns.co.uk

e: studio@architecturalvistadesigns.co.uk

Client: Dean

Dwg: Proposed Plans

Dwg Status: PLANNING

Project: Proposed replacement windows, render to external walls & re-roofing of flat roof at The Grey House, 3 Church Street, Market Bosworth CV13 0LG

Scale: 1:100 @ A1

Date: 31.05.2023

Drawn By: map

Dwg No.

Rev.

AVD-770-HRB-PL02

-