
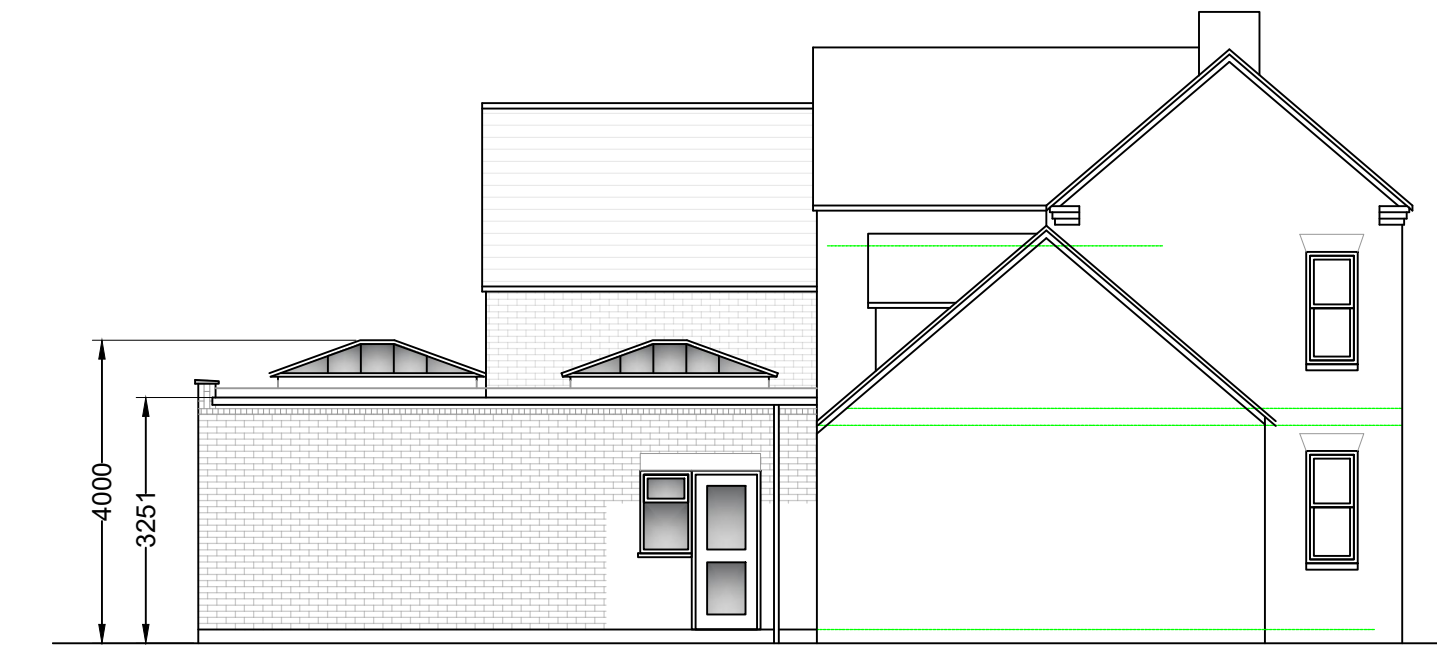
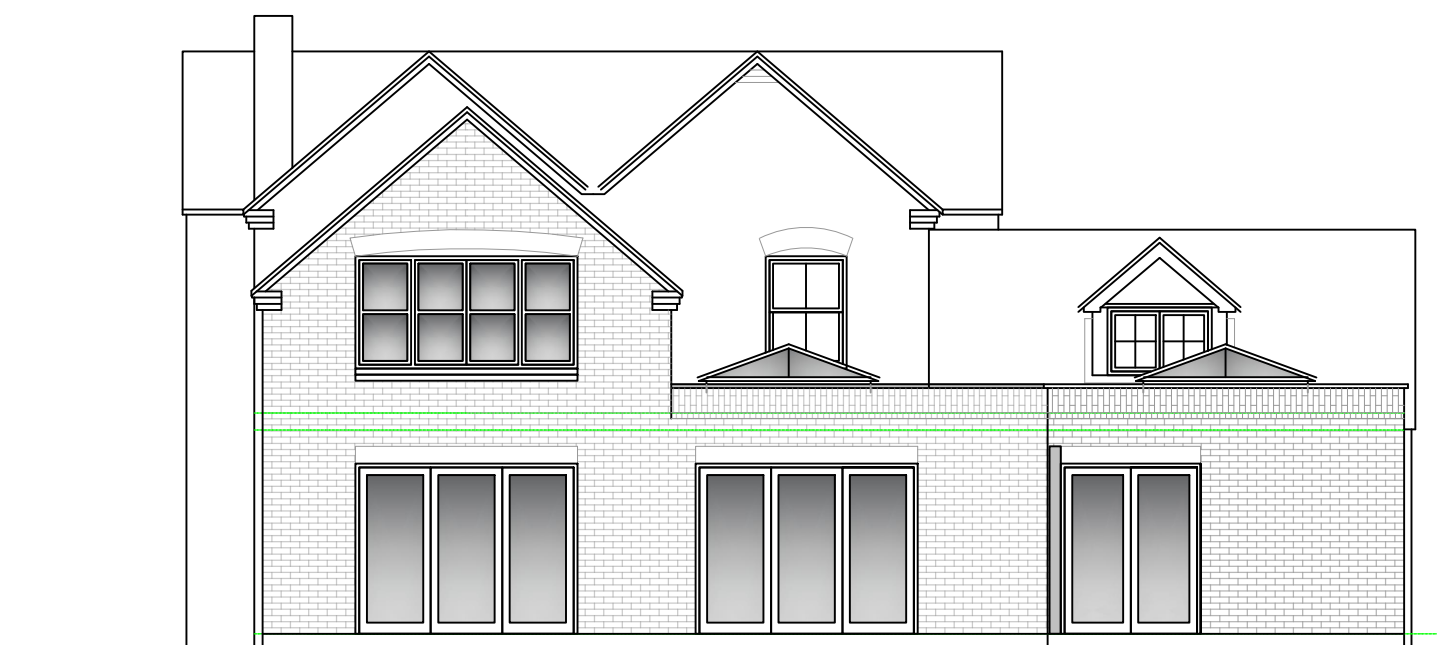
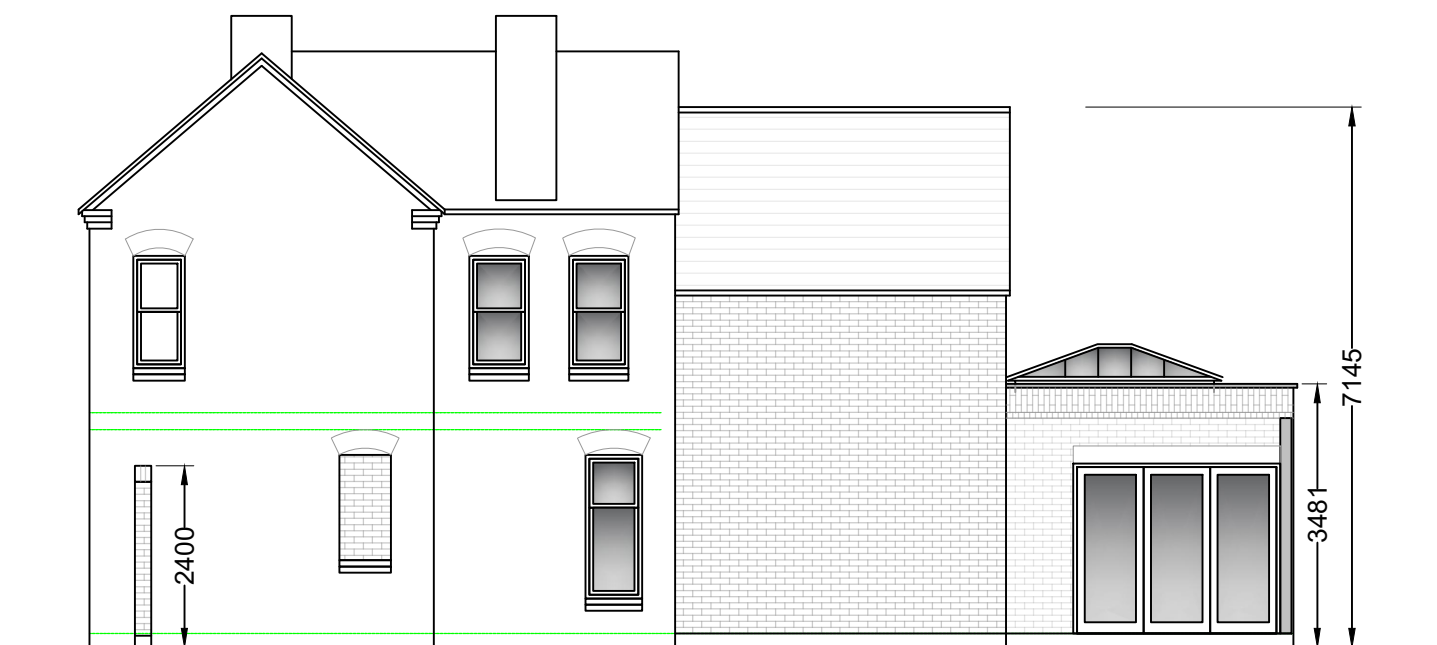


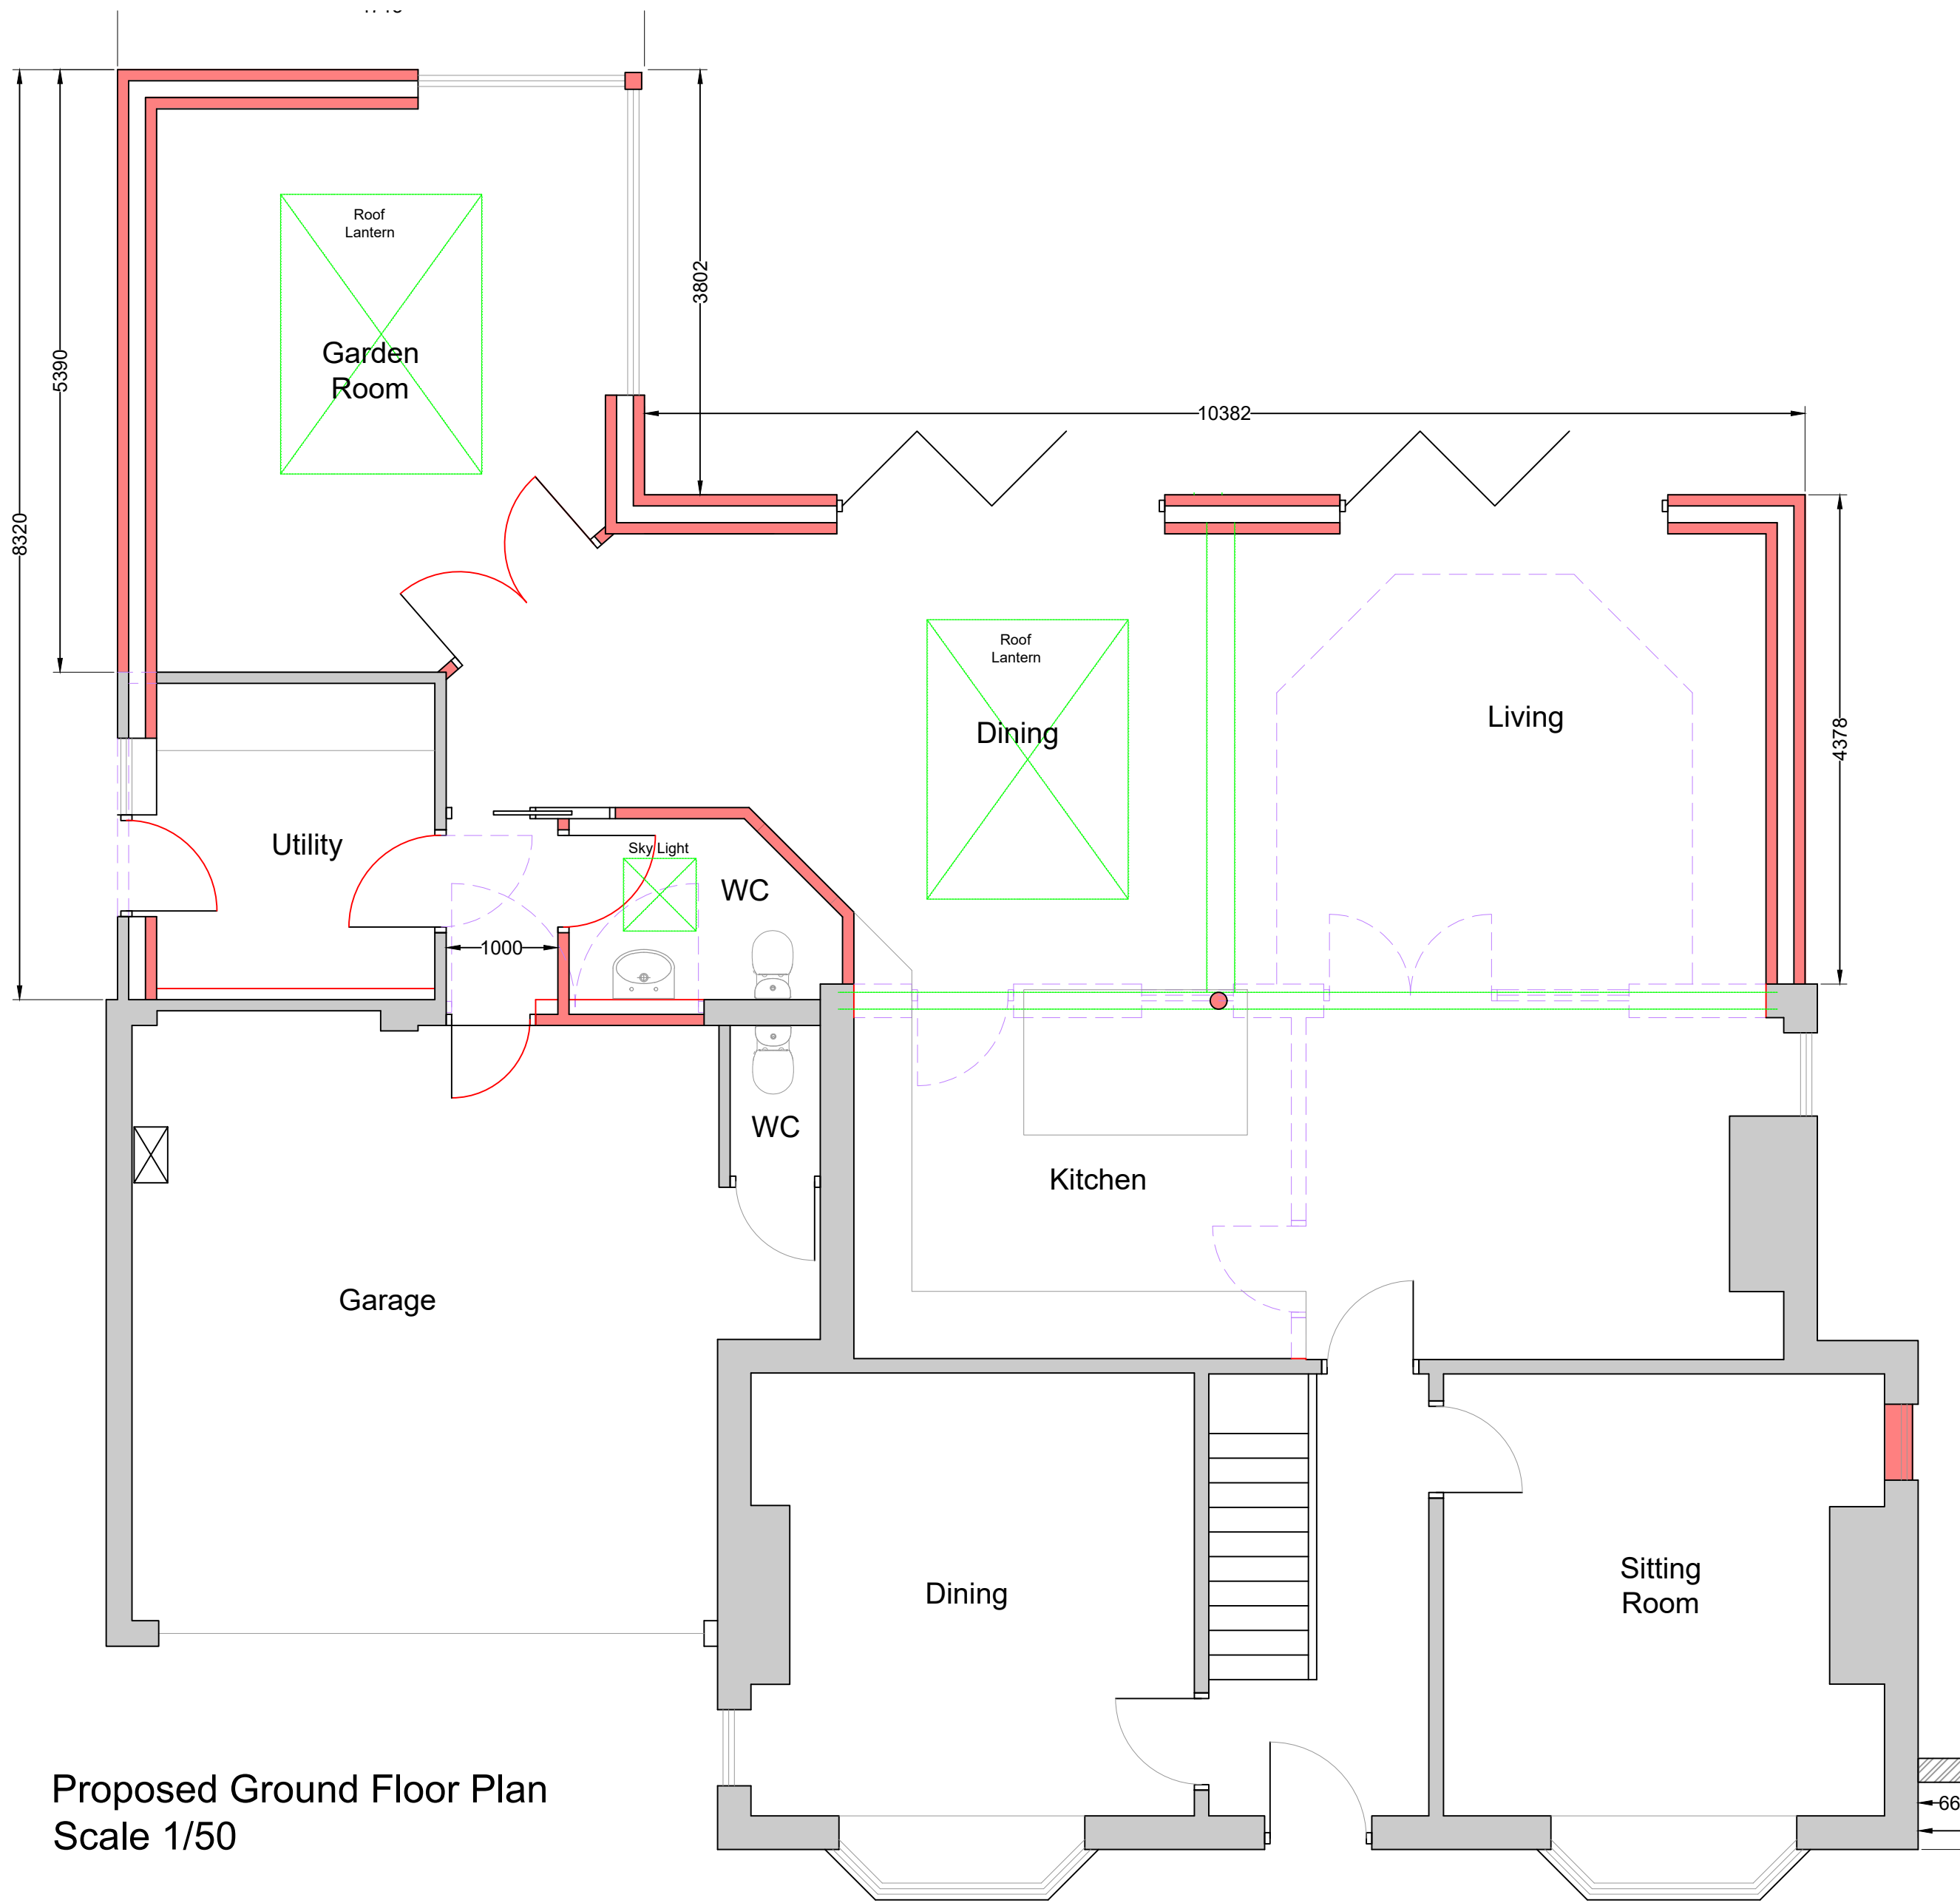

Proposed Ground Floor Plan
Scale 1/50

Proposed Side Elevation East
Scale 1/100

Proposed Rear Elevation North
Scale 1/100

Proposed Side Elevation West
Scale 1/100

Peter Goddard
Maple Cottage
195, Main Street
Thornton
Leics
LE67 1 AH 01530 230071

This drawing has been prepared with outline measurements
No warrant as to the precision of this drawing is given nor should be inferred. Check all dimensions on site.

Revision Notes
1. 2/6/23 For client approval
2. 9/6/23 Planning Application

Project Description
Two Storey & Single Storey Rear Extensions

Client
Mr & Mrs Bates
Project Address
40, Station Road, Stoke Golding

Drawing Name Proposed GF Plan & Elevations		
Drawing No 2 of 4	Job No PG23-409	Date May 23
Approx Scale As shown	Revision 2	Drawn By

PETER GODDARD
Building Design & Technical Services