


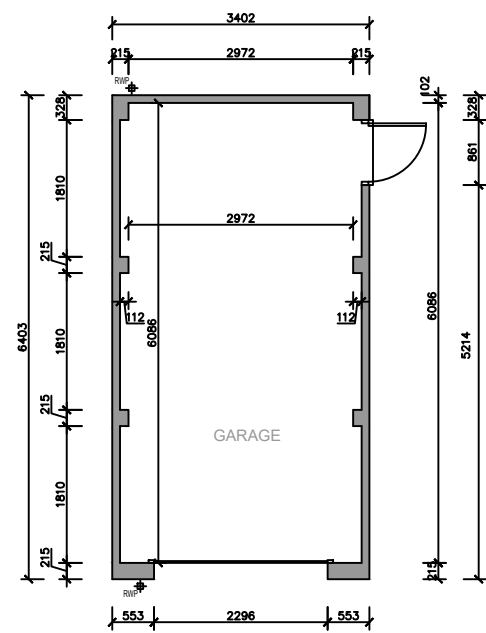


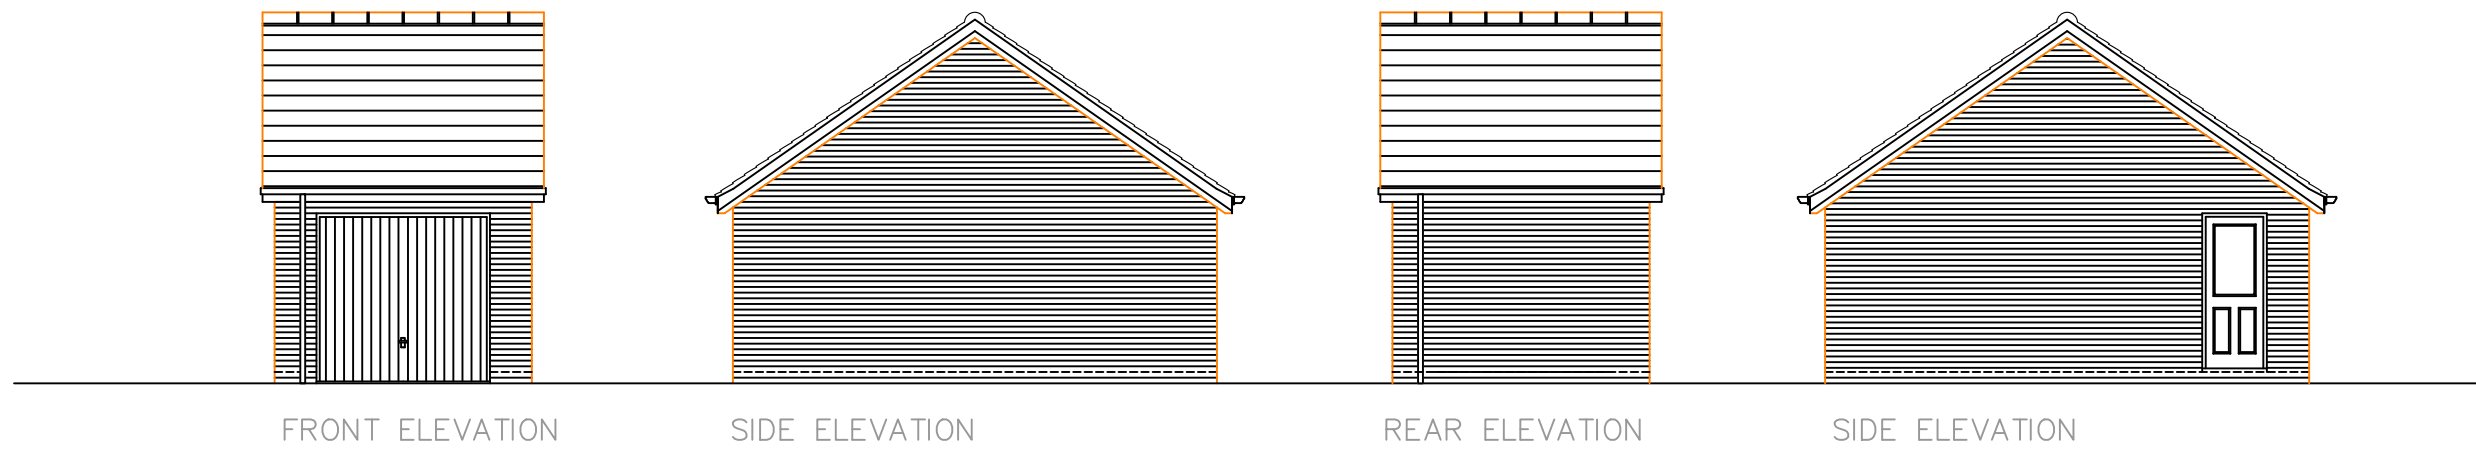

FLOOR PLAN

 

Rev	Amendment	Date	Drn/Chk
Revisions:			

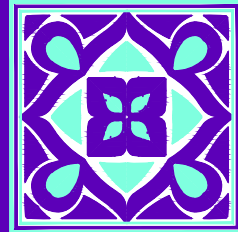

white ridge
architecture

hilton hall hilton lane essington staffordshire WV11 2BQ
telephone : 01802 728866
w : whiteridgearchitecture.co.uk
e : info@whiteridgearchitecture.co.uk

Client:
BARWELL CAPITOL

Site:
Proposed Residential Development of
Hinckley Road, Barwell

Title:
Single Garage

Scale:
1:100@A2

Date:
27/04/21

Drg No.:

Rev:

DWG File Ref:
DRAWNBD

Written dimensions to be taken only. Do not scale from drawing.
Minor inaccuracies may occur due to printing processes.